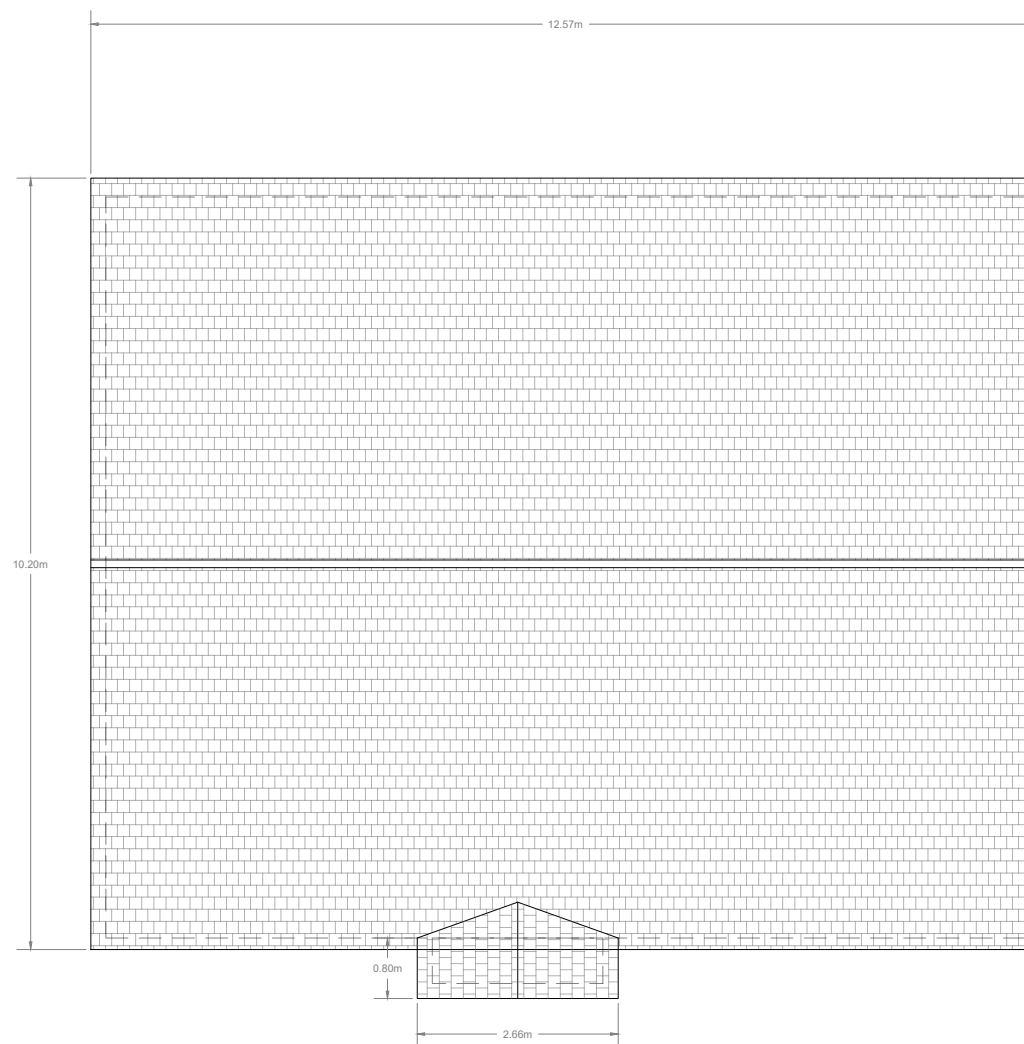
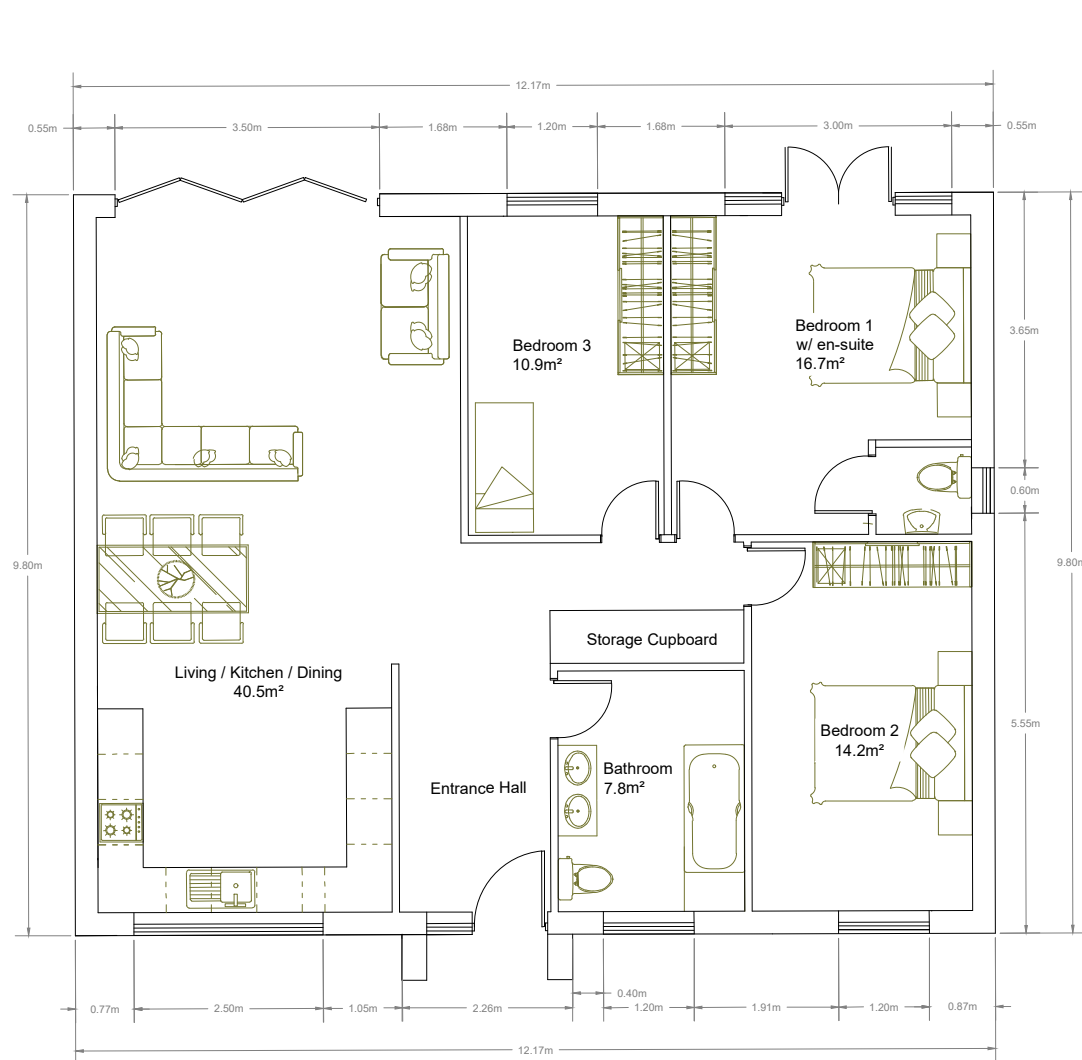


- Apex Strategies Ltd ("the consultant"), has not checked or verified, and shall have no liability whatsoever for any inaccuracies which may be attributable to any data, reports, base plan(s) and drawings provided by the client, or purchased by the consultant on the client's behalf, that may have been utilised within this drawing.
- The consultant shall not be liable for the use by any person of any document for any purpose other than that for which the same were provided by the consultant.
- No liability whatsoever is accepted by the consultant for any error or omissions.

PROJECT:

43 Beechwood Drive, Meopham,
Kent, DA13 0TX

TITLE:

Proposed Floor Plans

CLIENT: Prideaux Planning

DWG REF: T1343-01-006 REV: --

SCALE: 1:100

DRAWN BY: BL

APEX
STRATEGIES

Website: www.apexstrategies.co.uk
Email: contact@apexstrategies.co.uk
Tel: 07375511320