



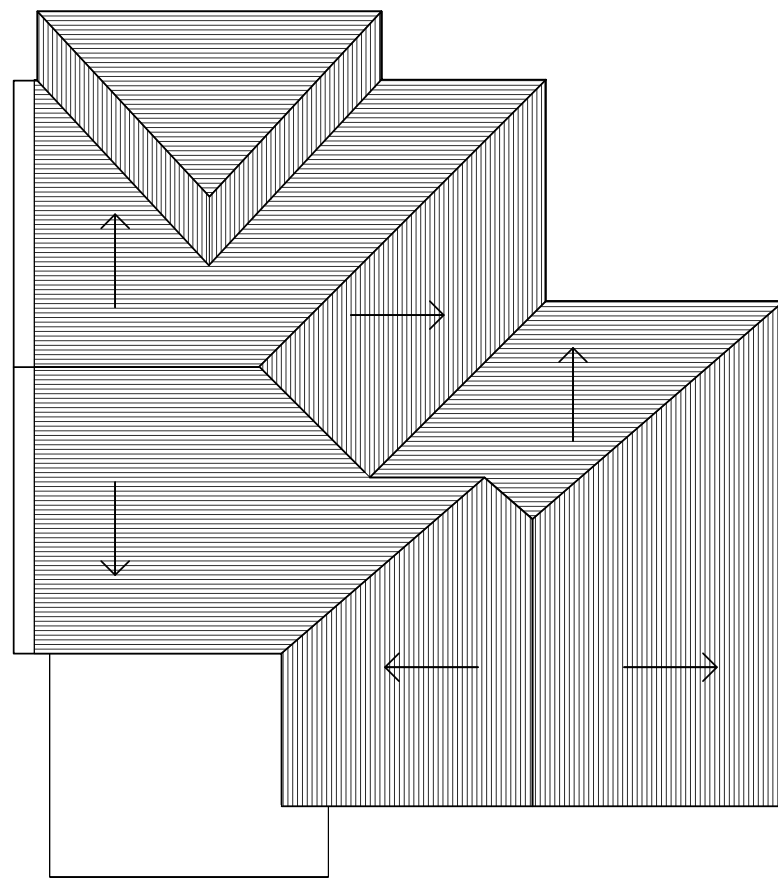


Proposed Roof Plan

1 : 100

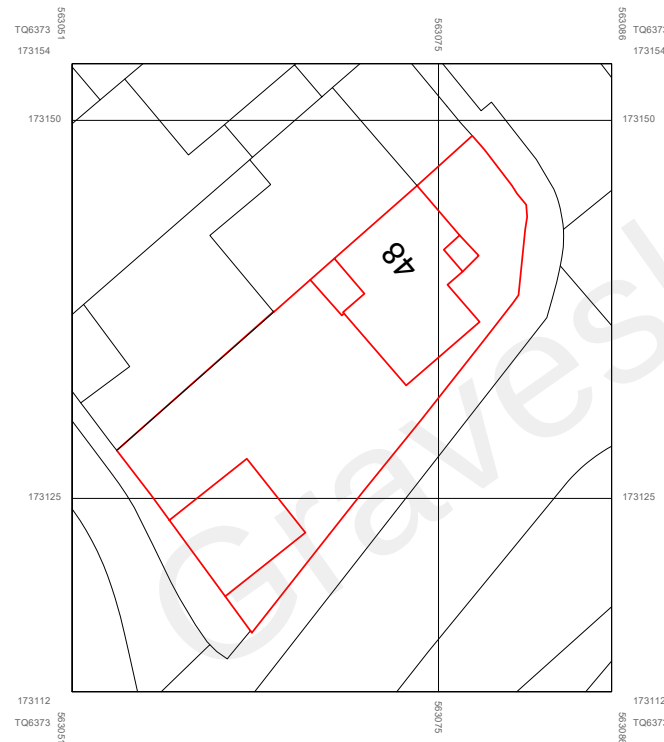


Proposed Site Plan

1 : 500

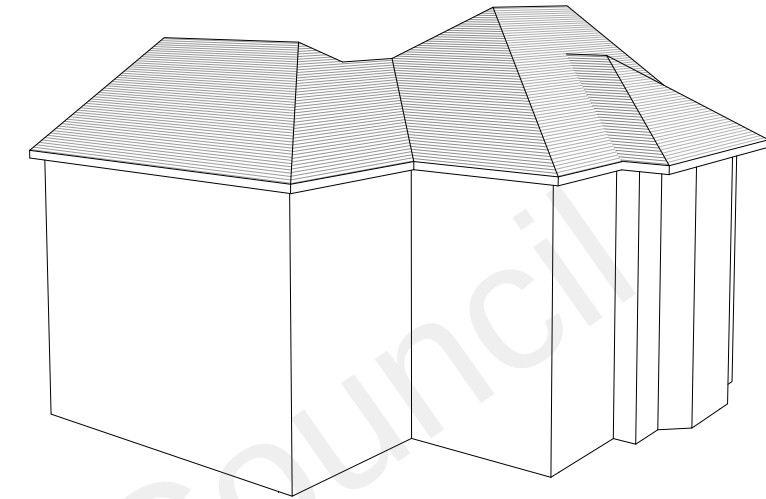



3D Front

NOT TO SCALE

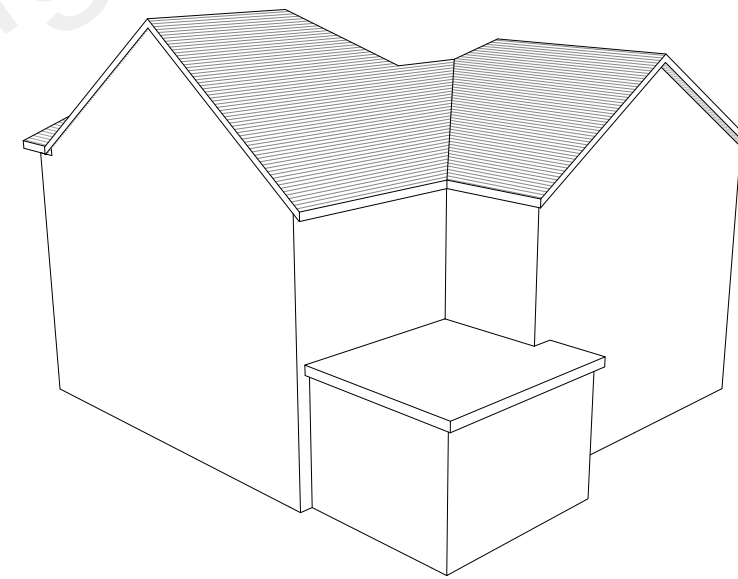

3D Rear

NOT TO SCALE

 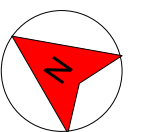

GRAPHIC SCALE: 1:100



GRAPHIC SCALE 1:500

No .	Description	Date	48 Vale Rd, Northfleet, Gravesend DA11 8BZ	Client		REF	REV
				Mr Dave Morgan		097	
				Date	Sheet number	Scale (@ A3)	
				Feb 2023	PL/48VRL/SD106	As indicated	
				Drawn	Sanaa Designs		
MMK	18 Grenadier Close		Email - sanaadesigns@outlook.com				
				Rainham, Kent	Mobile - 07583 437570		
				Checked by	ME8 8NQ		
				TK			