



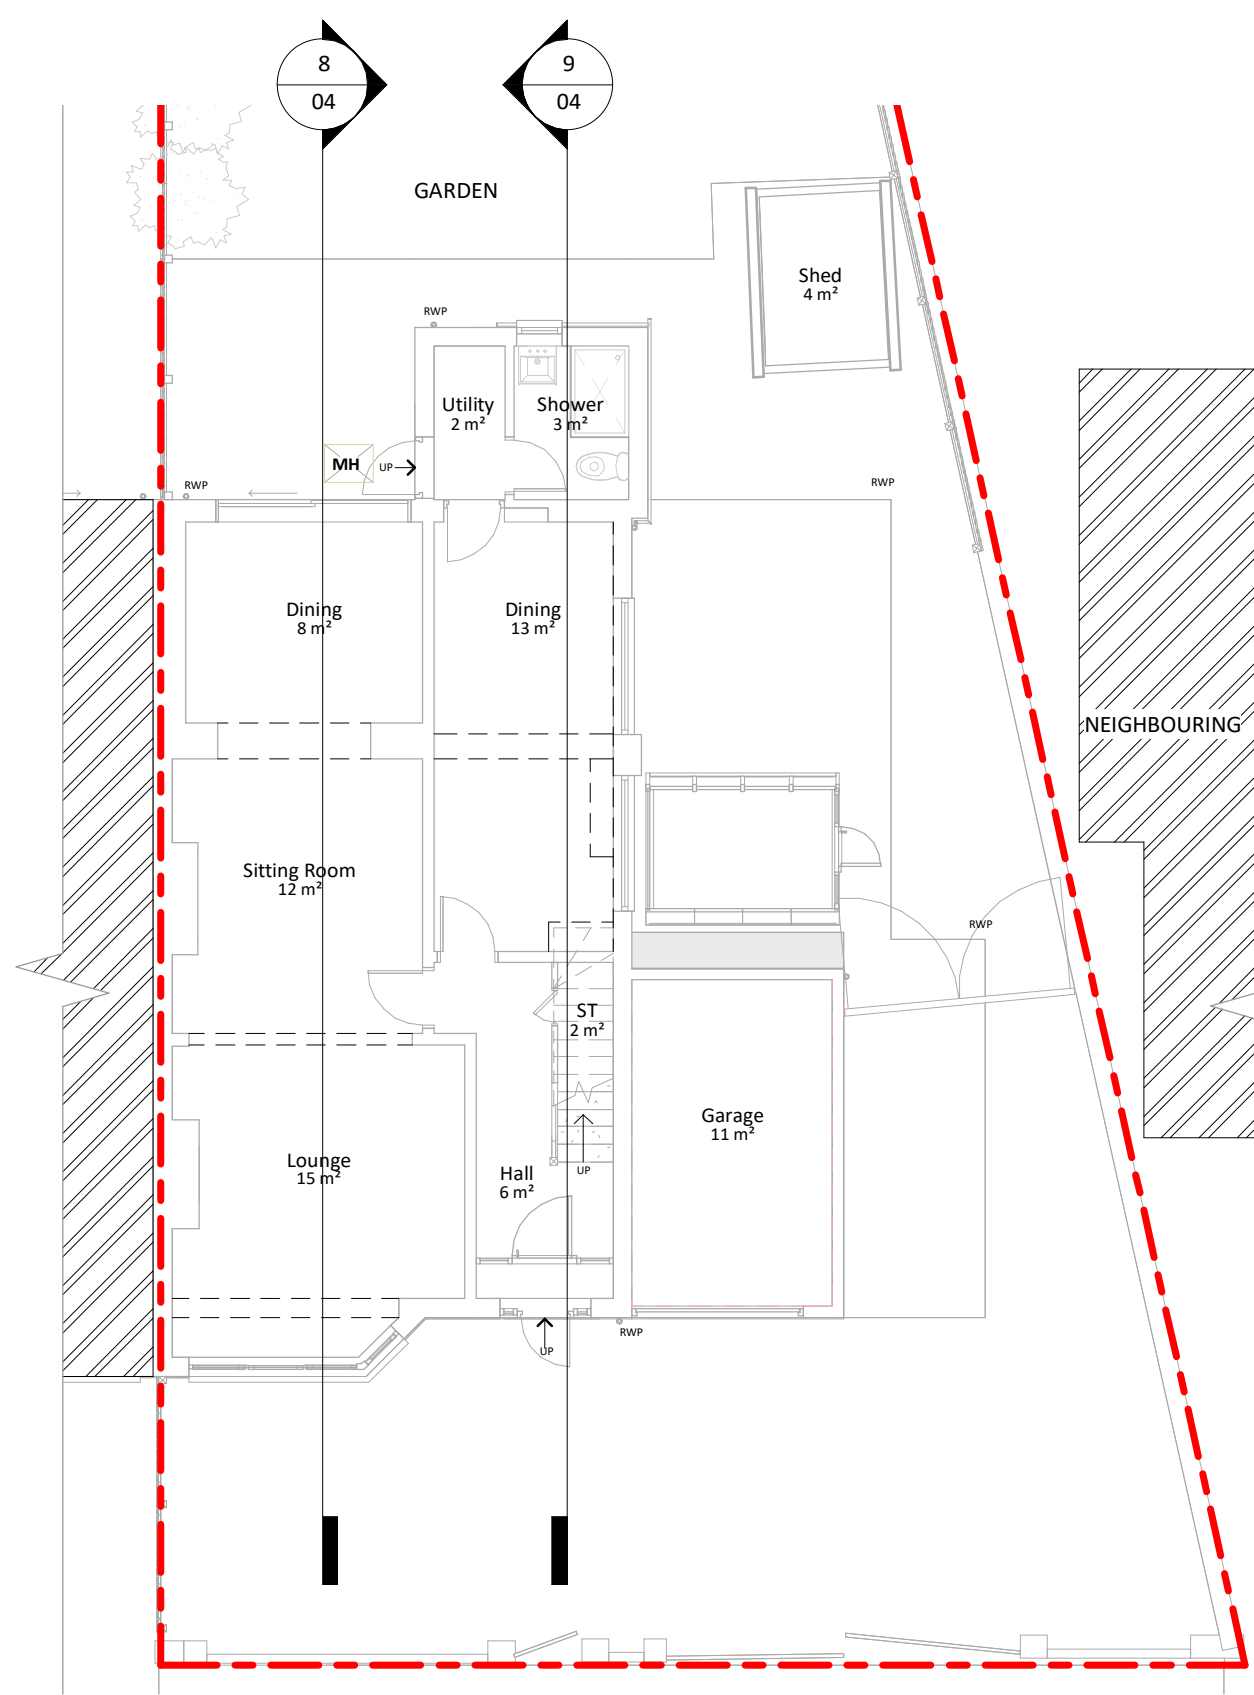


1 Proposed Ground Floor
1 : 100



2 Proposed First Floor
1 : 100

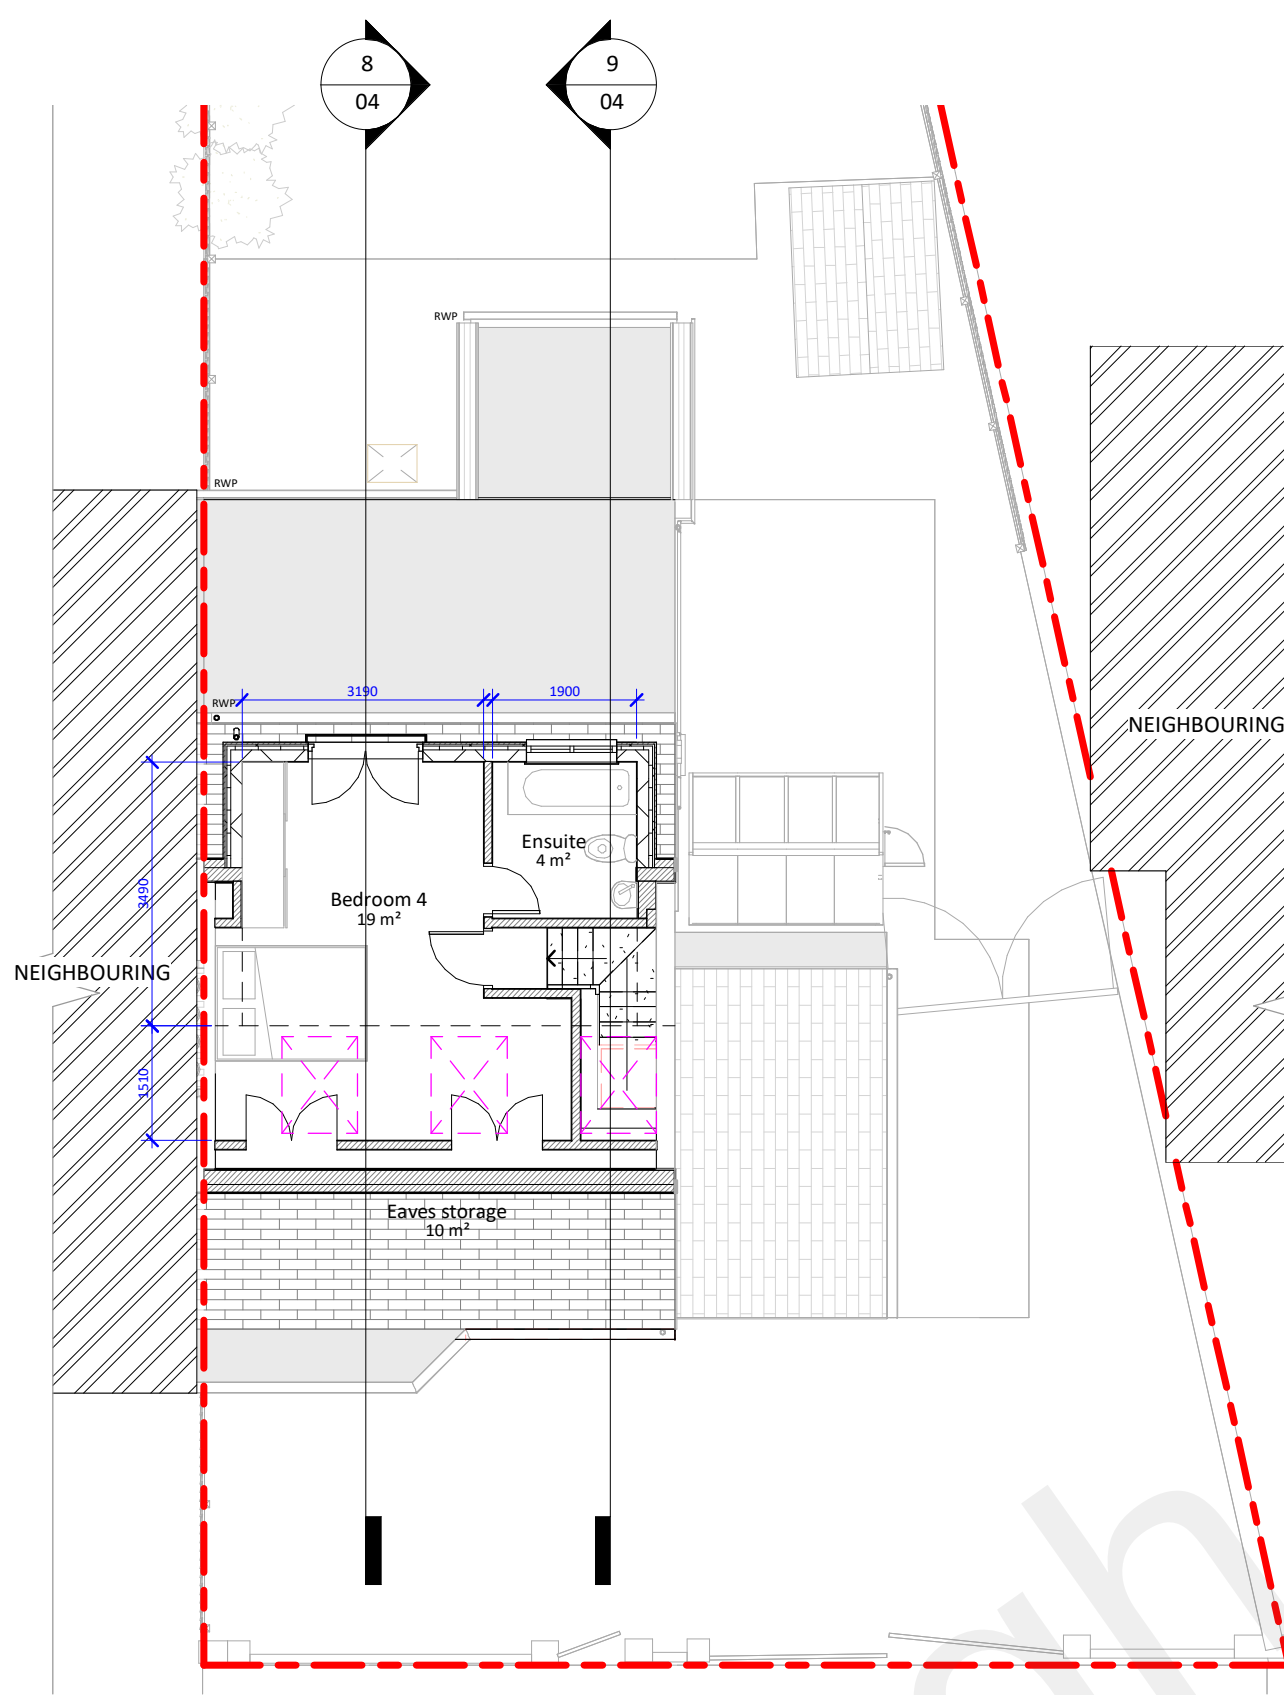

3 Proposed Loft Plan
1 : 100

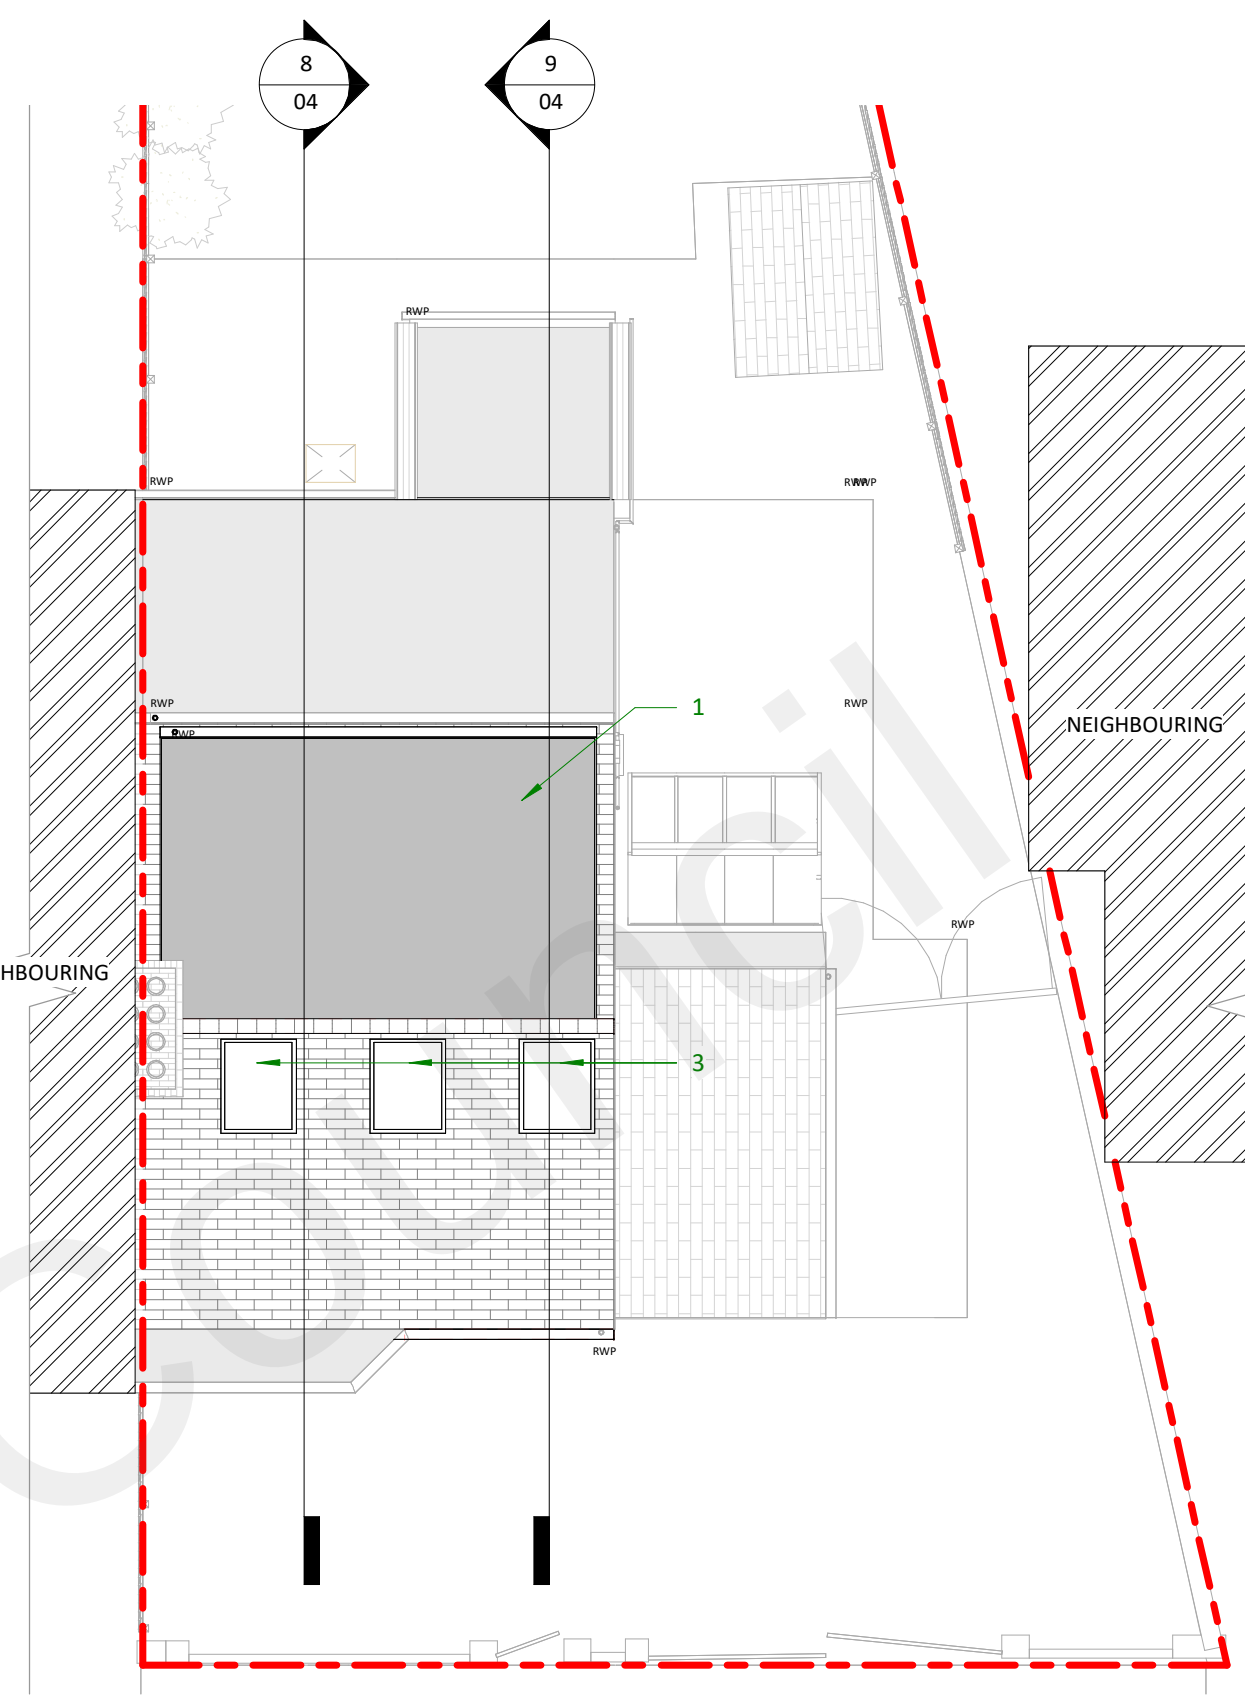


10 Proposed Roof
1 : 100

© This drawing is the property of Bluelime Retail Ltd who retain the sole copyright of its contents & it may not be reproduced in part or in whole without written permission


- DRAINAGE STORM NEW
- DRAINAGE STORM EXISTING
- DRAINAGE STORM EXISTING REMOVED
- DRAINAGE FOUL NEW
- DRAINAGE FOUL EXISTING
- DRAINAGE FOUL EXISTING REMOVED
- DRAINAGE COMBINED NEW
- DRAINAGE COMBINED EXISTING
- DRAINAGE COMBINED EXISTING REMOVED

EXTERNAL FINISHES SCHEDULE	
1	GRP Flat Roof
2	White aluminium French doors with metal rail for the Juliette balcony
3	Front Velux Roof Lights (Triple Glazed recommended)
4	Tiles cladding Dormer - color to match existing Roof
5	Black UPVC Fascia/UPVC Guttering to match existing
6	Aluminium Window to match existing dwelling
7	
8	
9	
10	
11	
12	
13	
14	
15	


DORMER VOLUME 5.7X3.8X2.4/2= 26.65 cubic metres

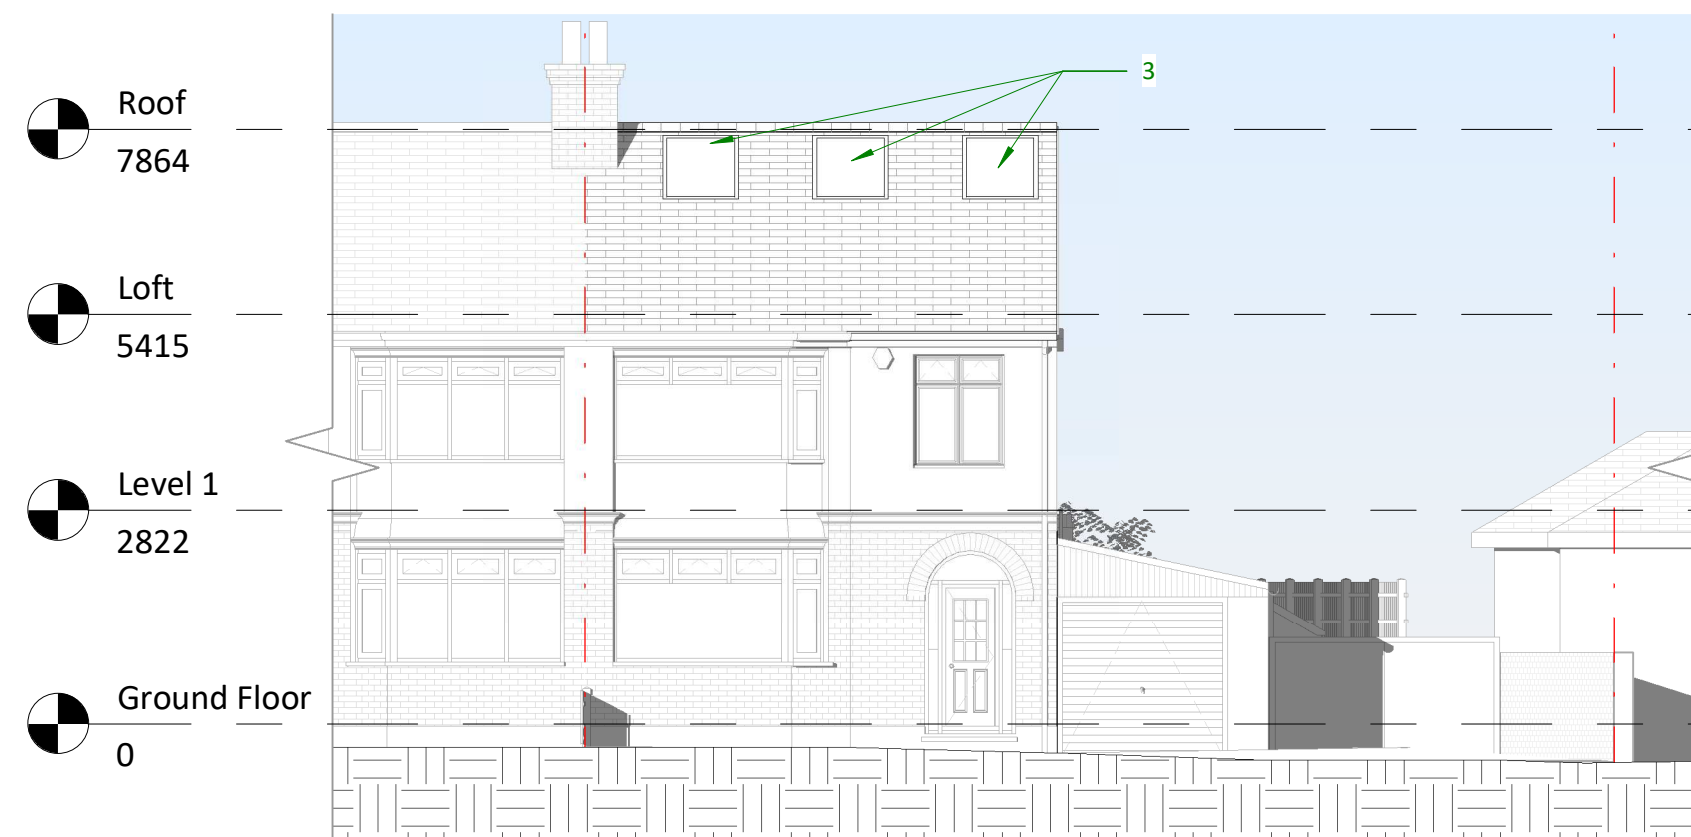


4 Proposed Front Elevation
1 : 100

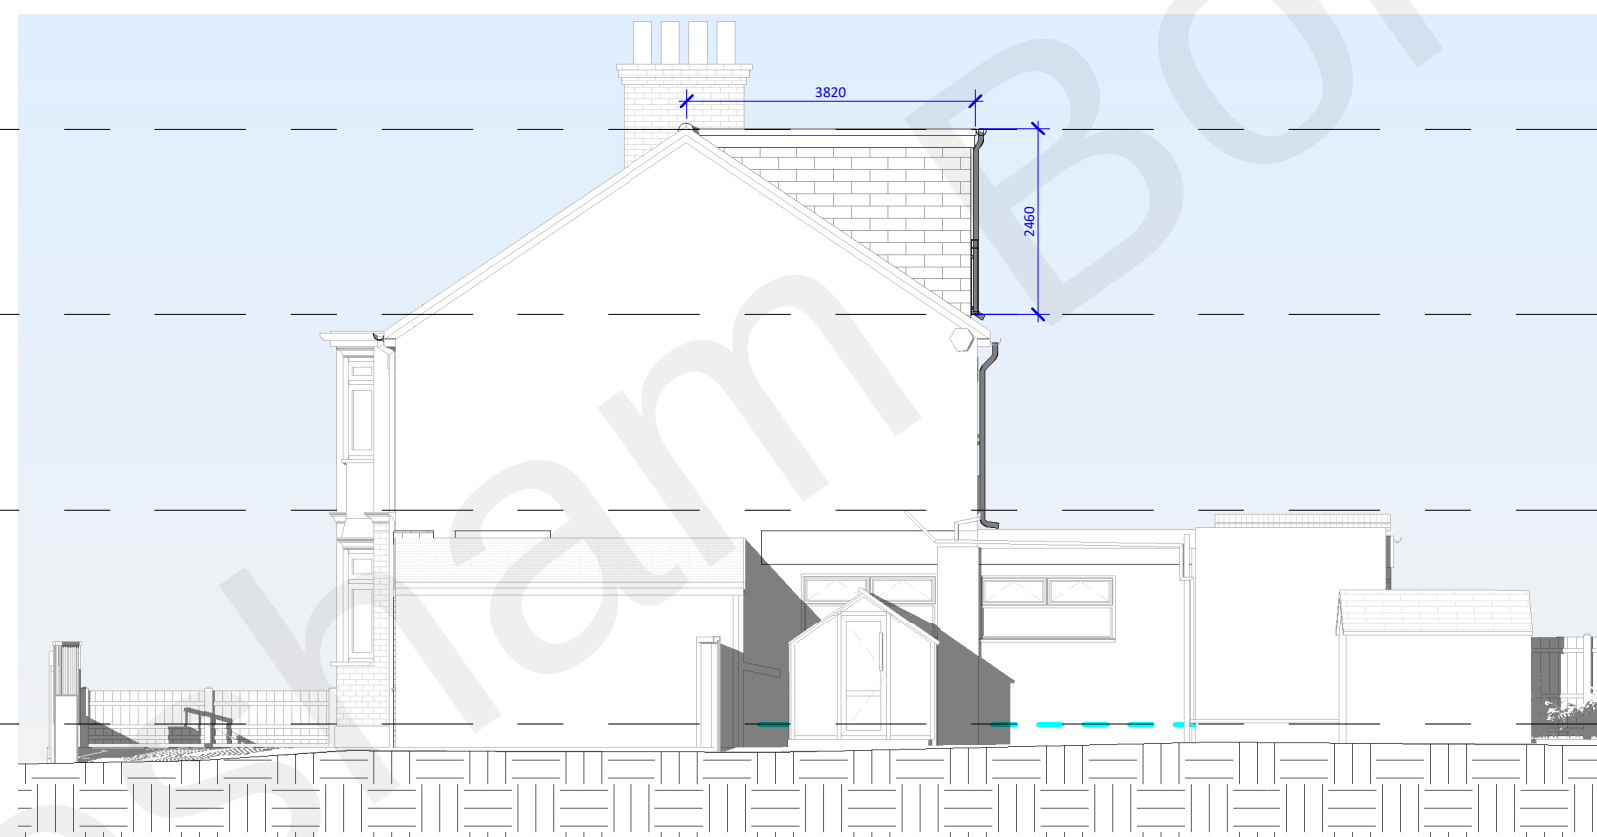


5 Proposed Right Elevation
1 : 100

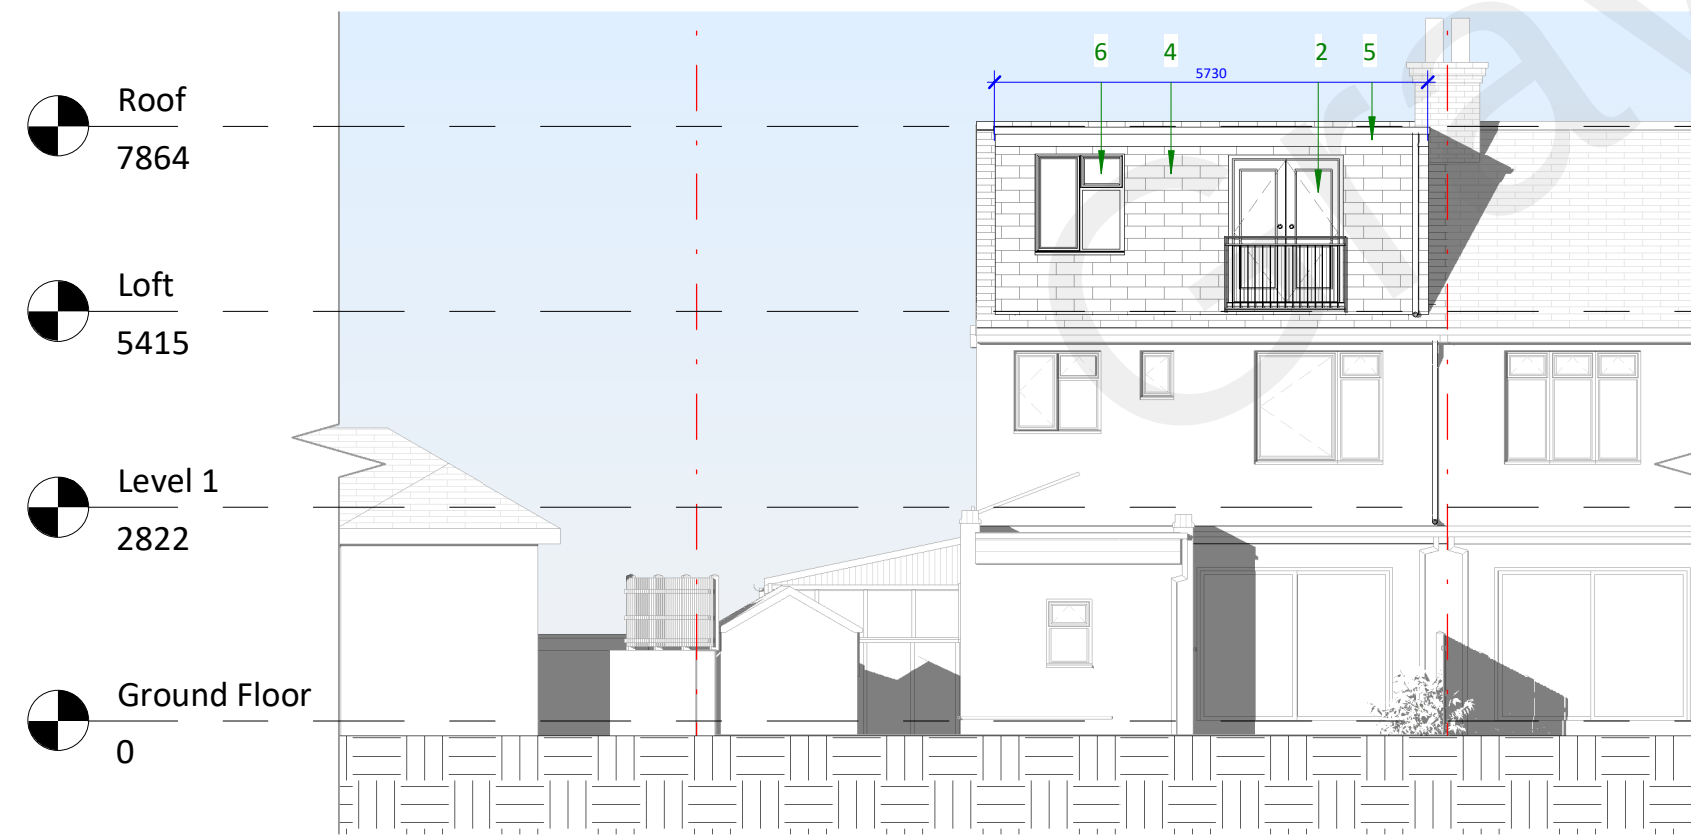


6 Proposed Rear Elevation
1 : 100

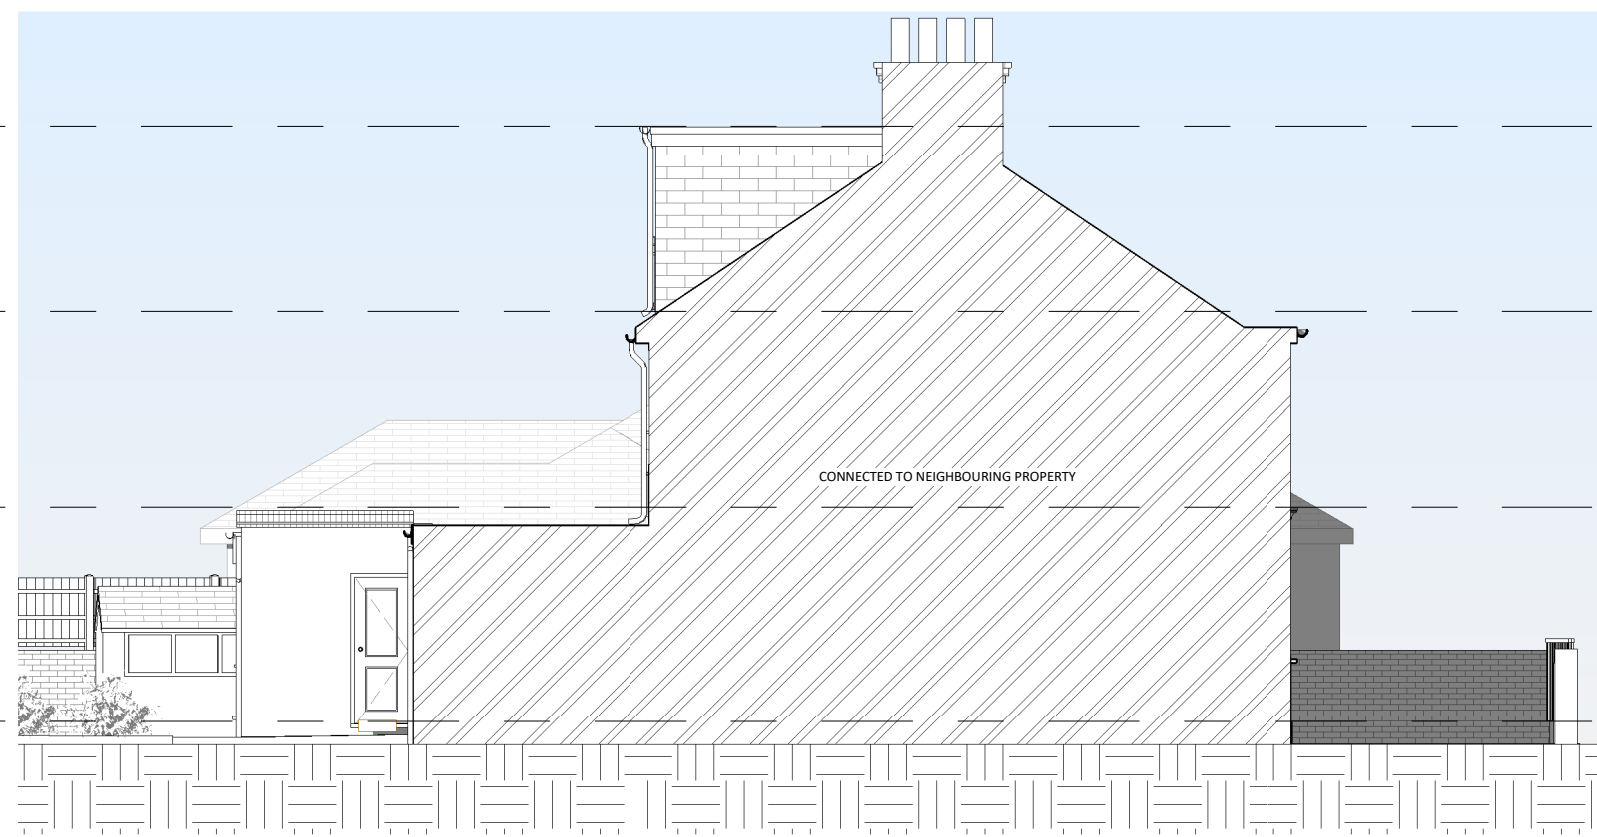


7 Proposed Left Elevation
1 : 100

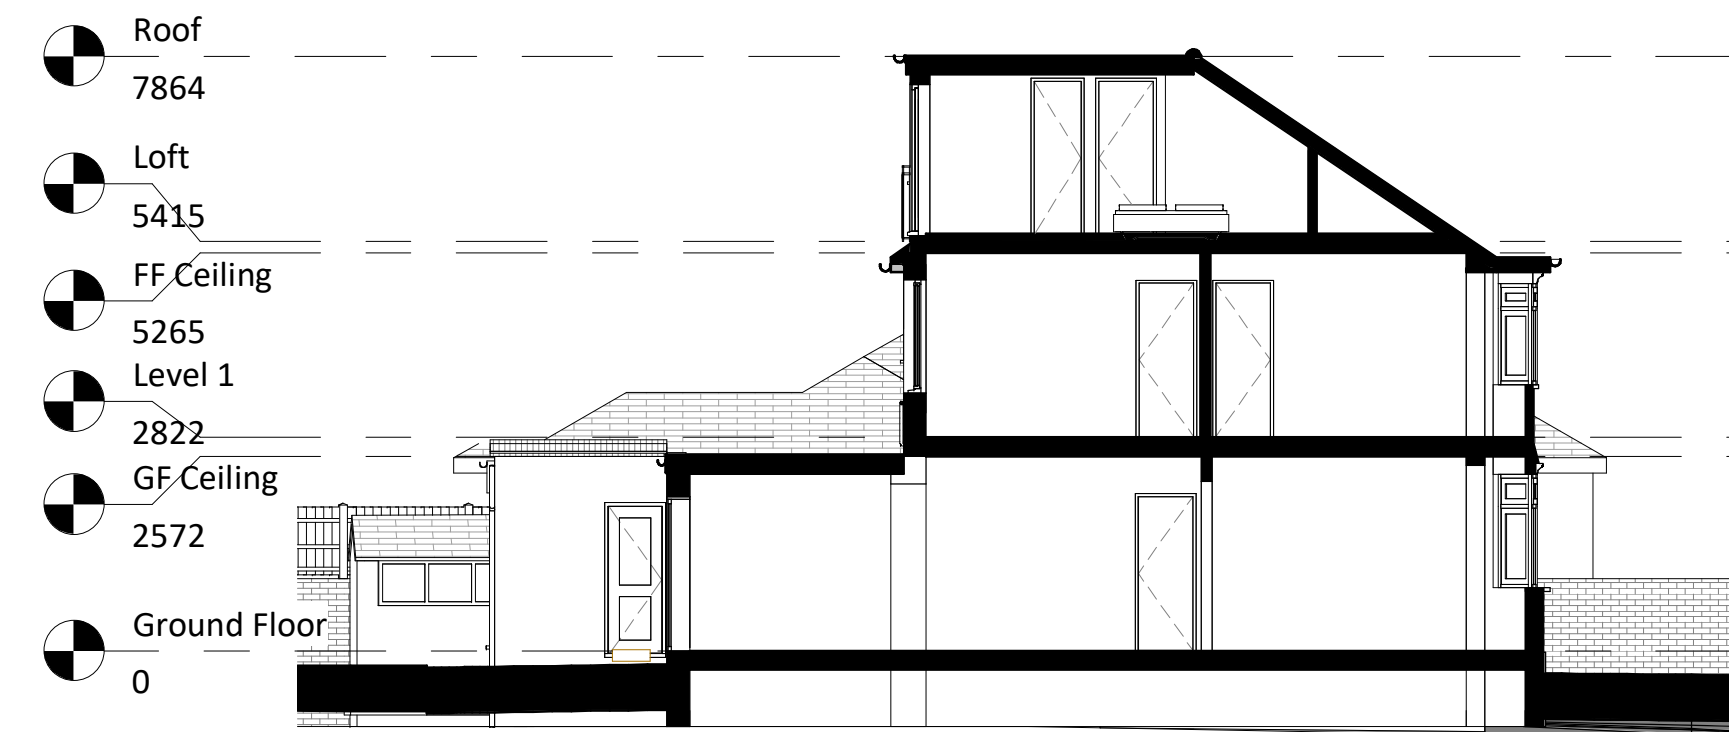

8 Section 1
1 : 100

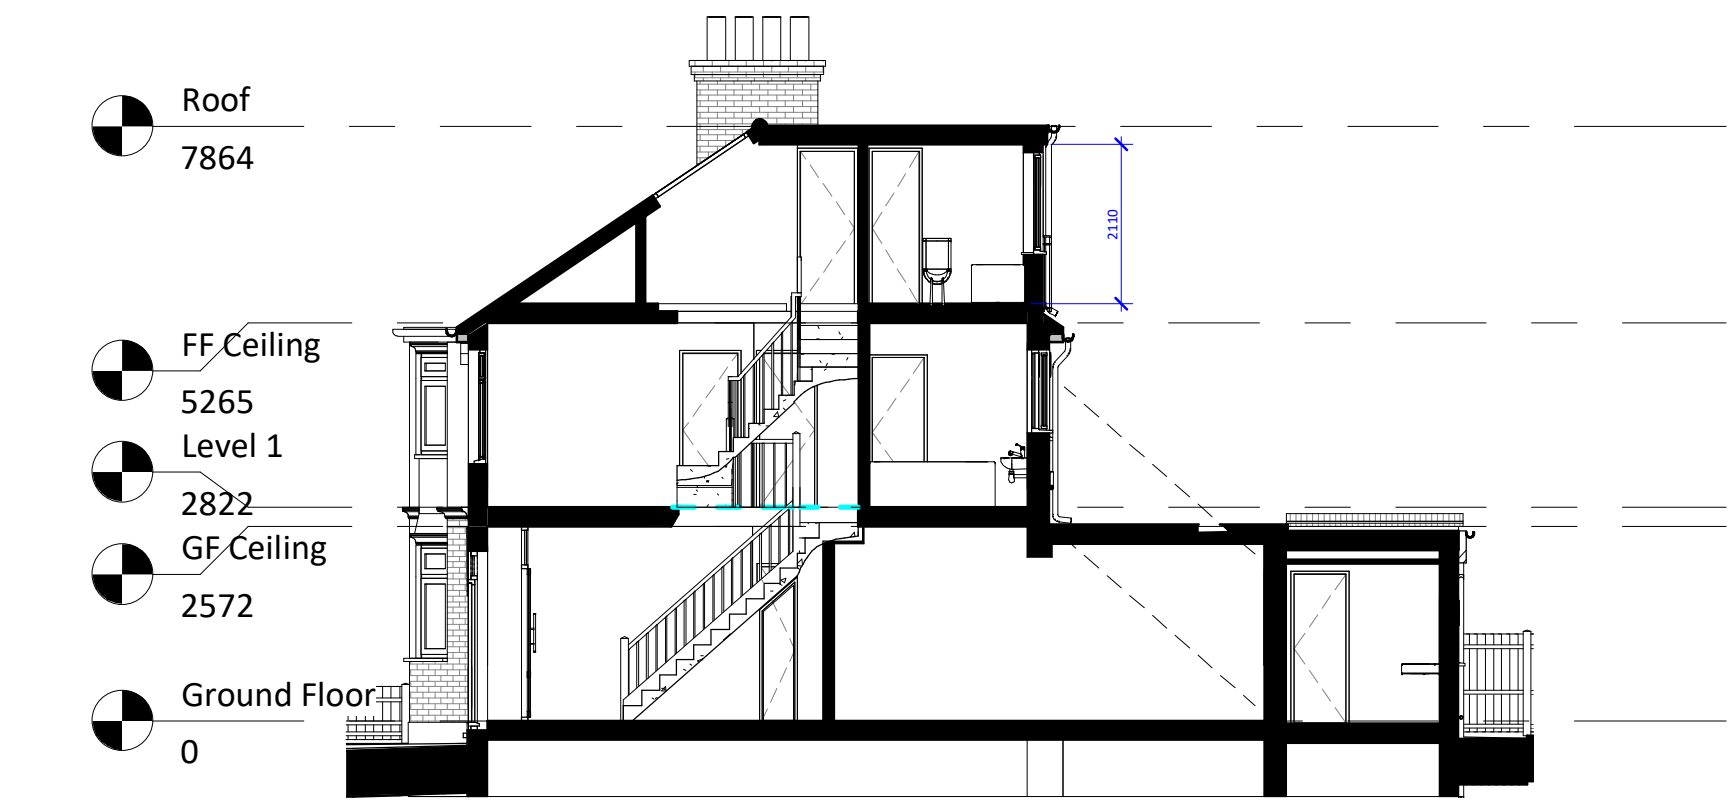

9 Section 3
1 : 100

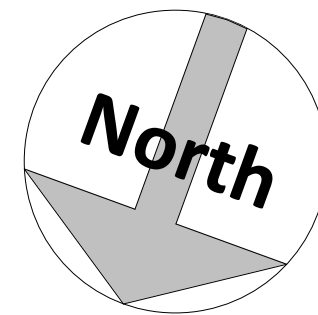

Amendments :			
Rev	Date	By	Description

Project :

53 Hollybush Road, Gravesend, Kent, DA12 5QG

Title :
Planning Drawings
Proposed Layouts and Elevations

Bluelime Retail Ltd /
Bluelime Home Design LLP.
Design, Project
Management, Build

Thames Innovation Center,
Veridion Way, Veridion
Park, Erith, Kent DA18 4AL


Tel: 01322 521026

53 Hollybush Road

Drawn by : SB Scale : 1 : 100 @ A1 Date : 27.05.2022

Drawing number : BL/DRG/301121/ 04 Rev : A

Do not scale from this drawing. Dimensions to be checked on site.

 

5/27/2022 2:53:40 PM