


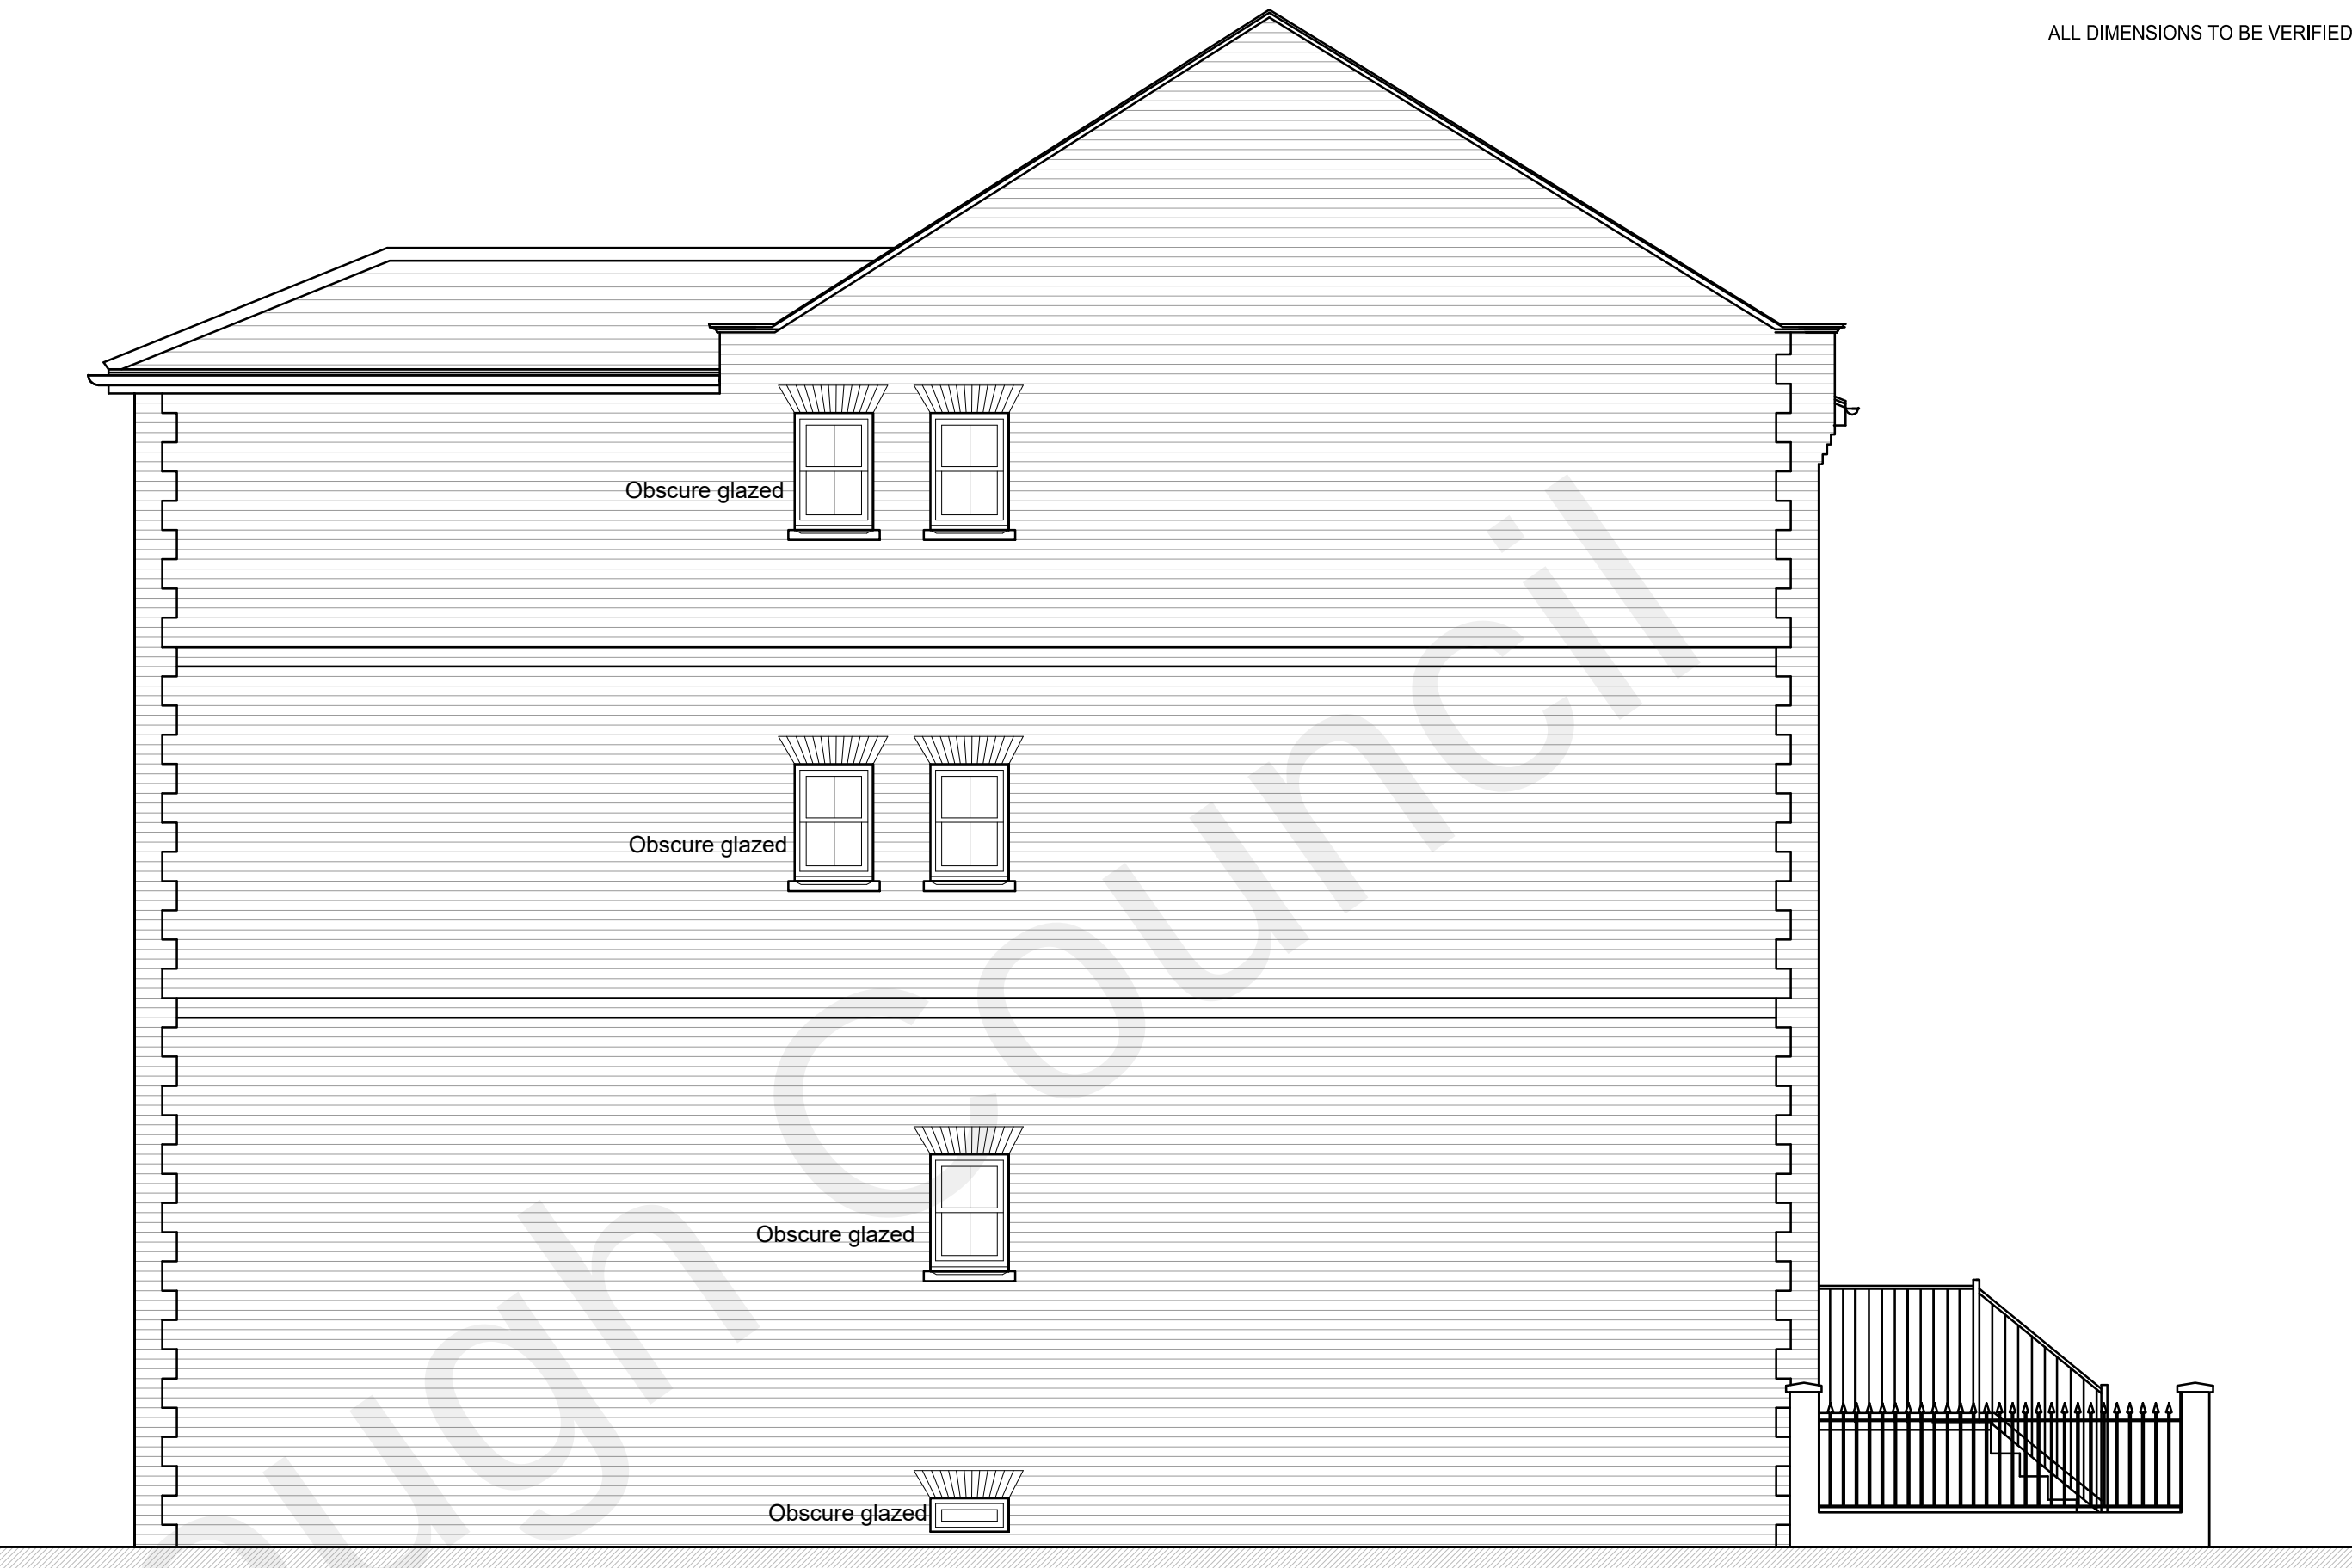

Side Elevation



Side Elevation



Rear Elevation

E	Updated to planners comments.	Oct '21
D	Updated to client comments.	July '21
C	Updated to client comments.	July '21
B	Windows indicated to side elevation.	07.09.20
A	Updated to client comments.	27.08.20

REV	DESCRIPTION	DATE	INT	CHKD
STATUS	FOR INFORMATION			

Client
Mr T Panaser

Project
Land Adjacent to 59 Darnley Street
Gravesend, Kent, DA11 0PJ

Title
Proposed Side & Rear Elevations

Scale
1:50@A1

Date
25.08.20

Drawn
N/A

Checked
N/A

Project No:
2019/069

Drawing No.
205

Revision
E