



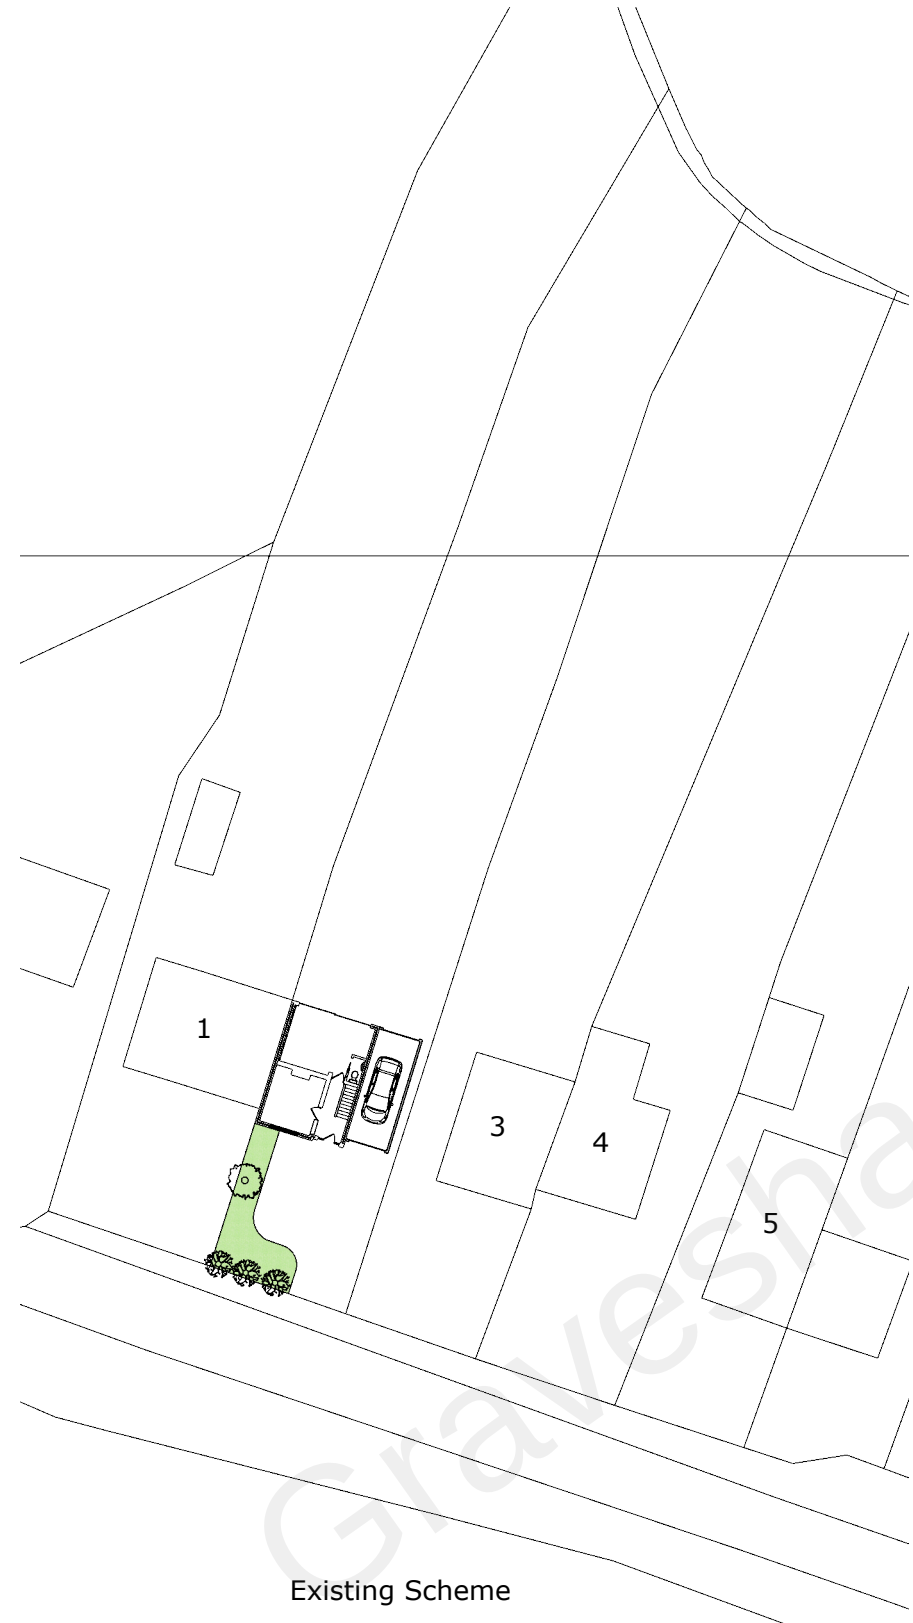

Existing Scheme

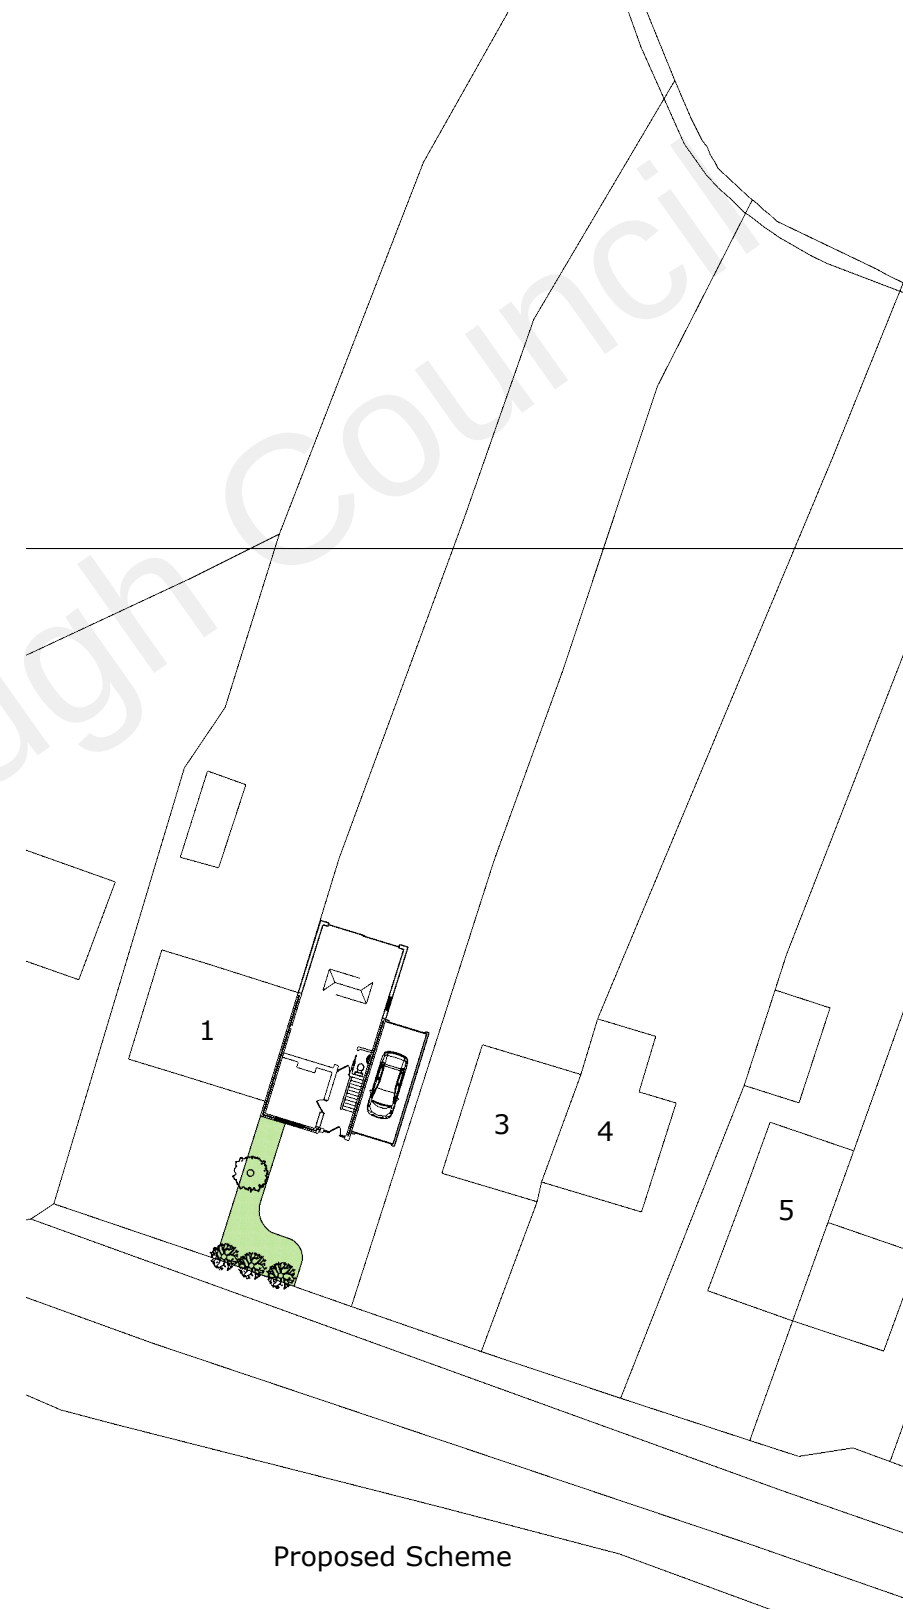

Proposed Scheme



Site Plan

TBF Design & Service Ltd
Tel: 07973395734
terry.fuller.tec@gmail.com

Laura & Terence Fuller - Prior approval application

2 Hays Mead Road
Luddesdown
Kent DA13 0XD

Date: 17.08.22

Scale: 1:500 @ A3

TF/PA 01