
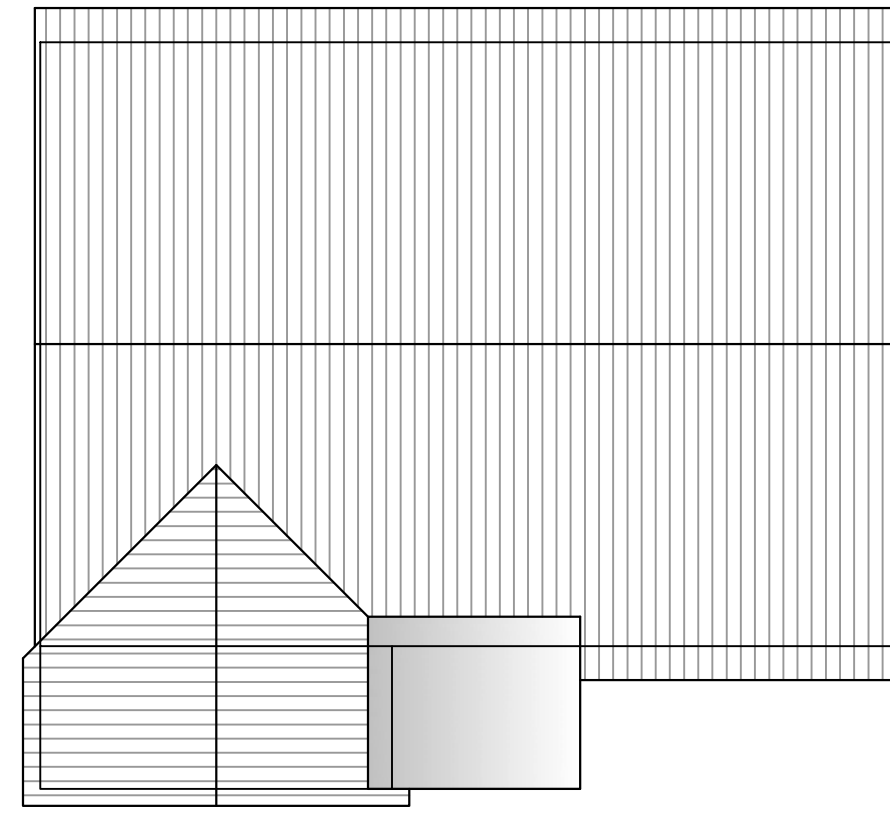
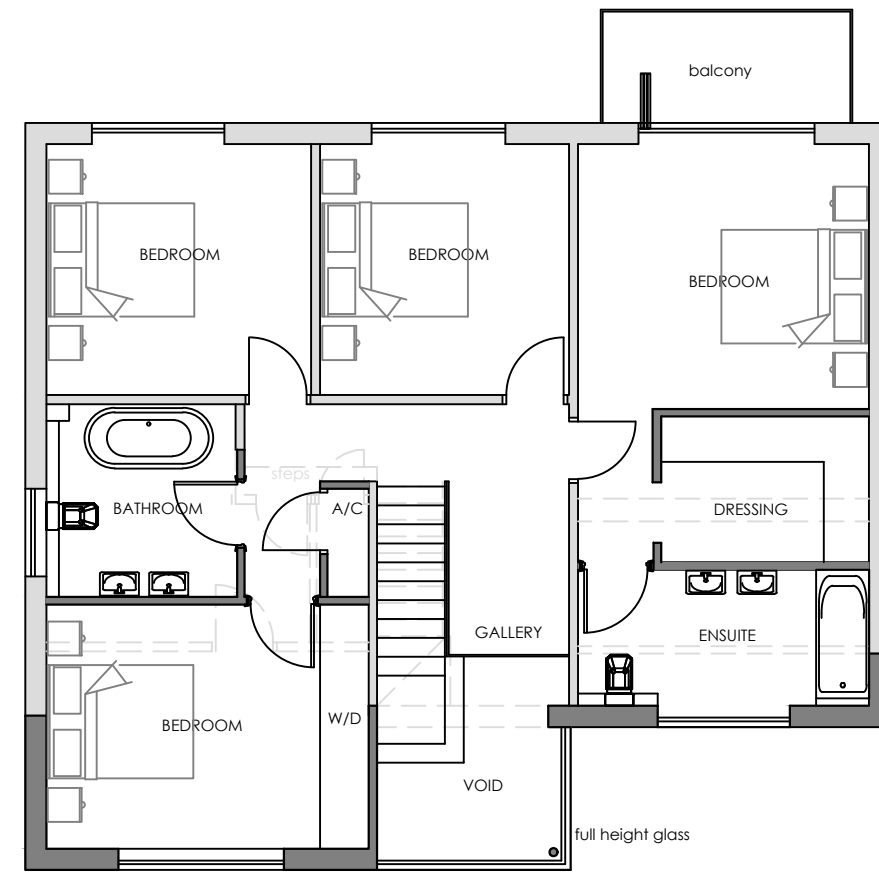
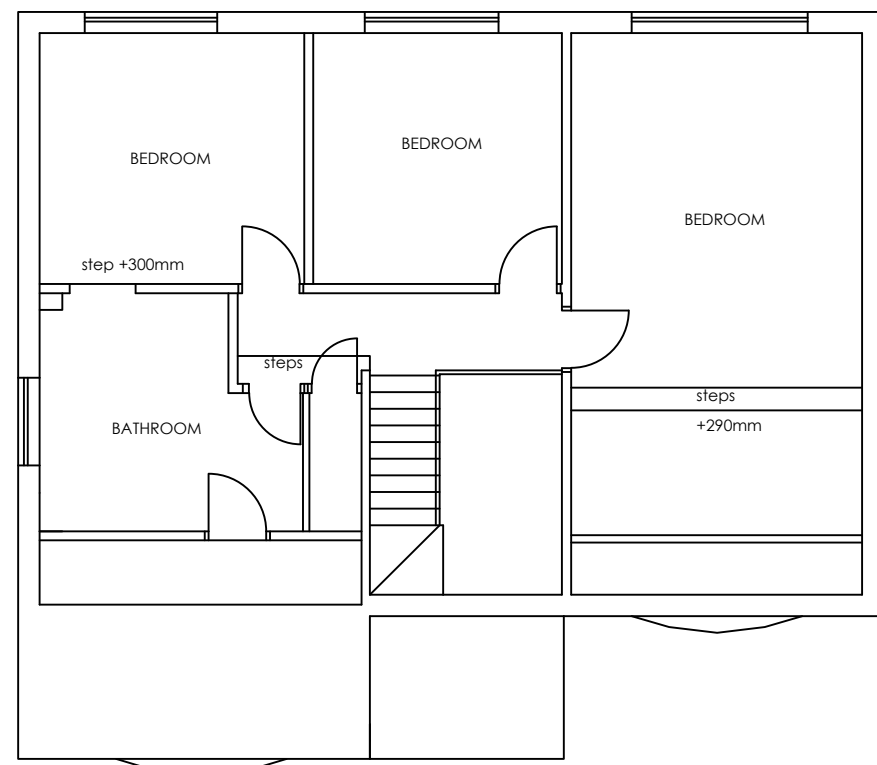
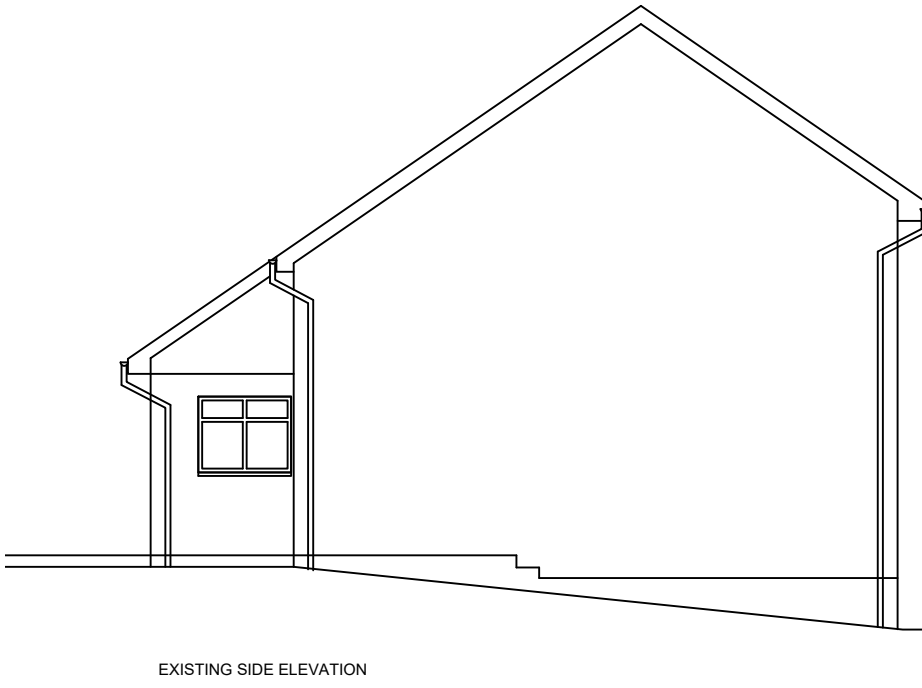
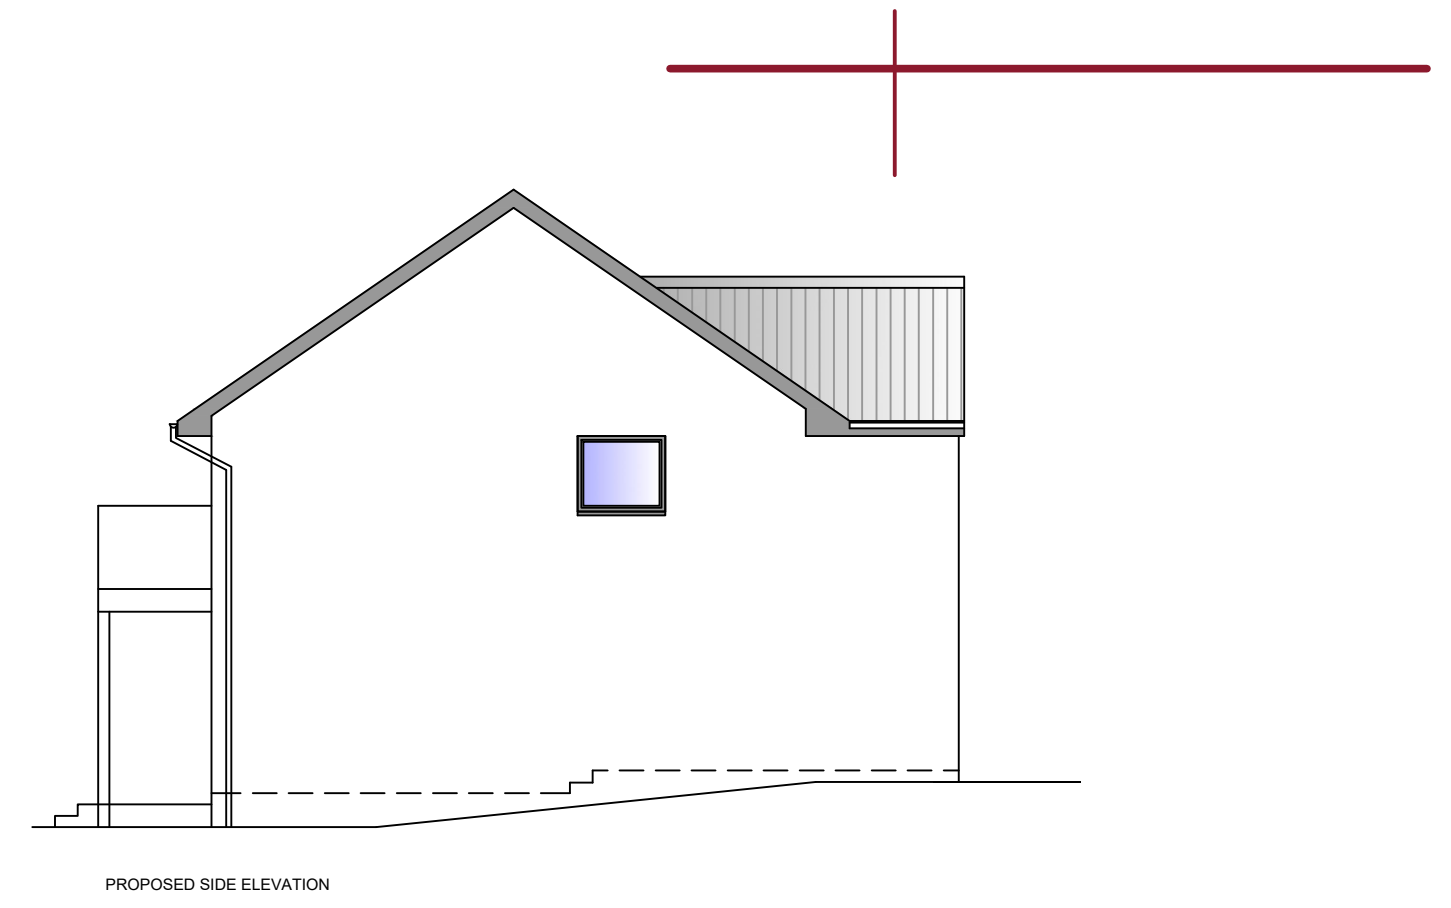


| Revision | Date | Description |
|----------|------|-------------|
|          |      |             |

|          |
|----------|
| Status   |
| PLANNING |

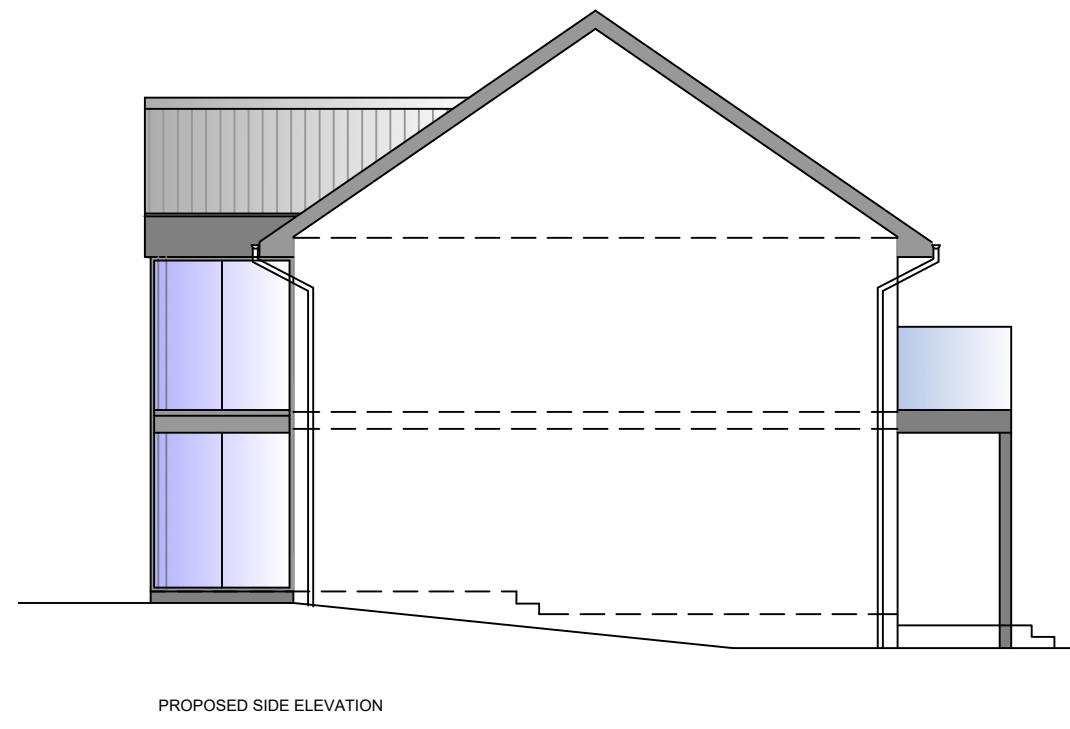

design studio  
priestfield stadium gillingham kent ME7 4DD  
tel 01634 304700 fax 01634 850986  
e mail: markcarter.design@virgin.net

Client  
MR TODD BENETT

Drawing Title  
FLOOR PLANS AND ELEVATIONS

Project Title  
ALTERATIONS AT No301 WROTHAM ROAD

Scale  
1:100

Date  
OCT 23

Drawn  
MC

Drawing No  
3505 - 001

Rev  
C

