


Plot Date: 19/06/2022 21:52:14

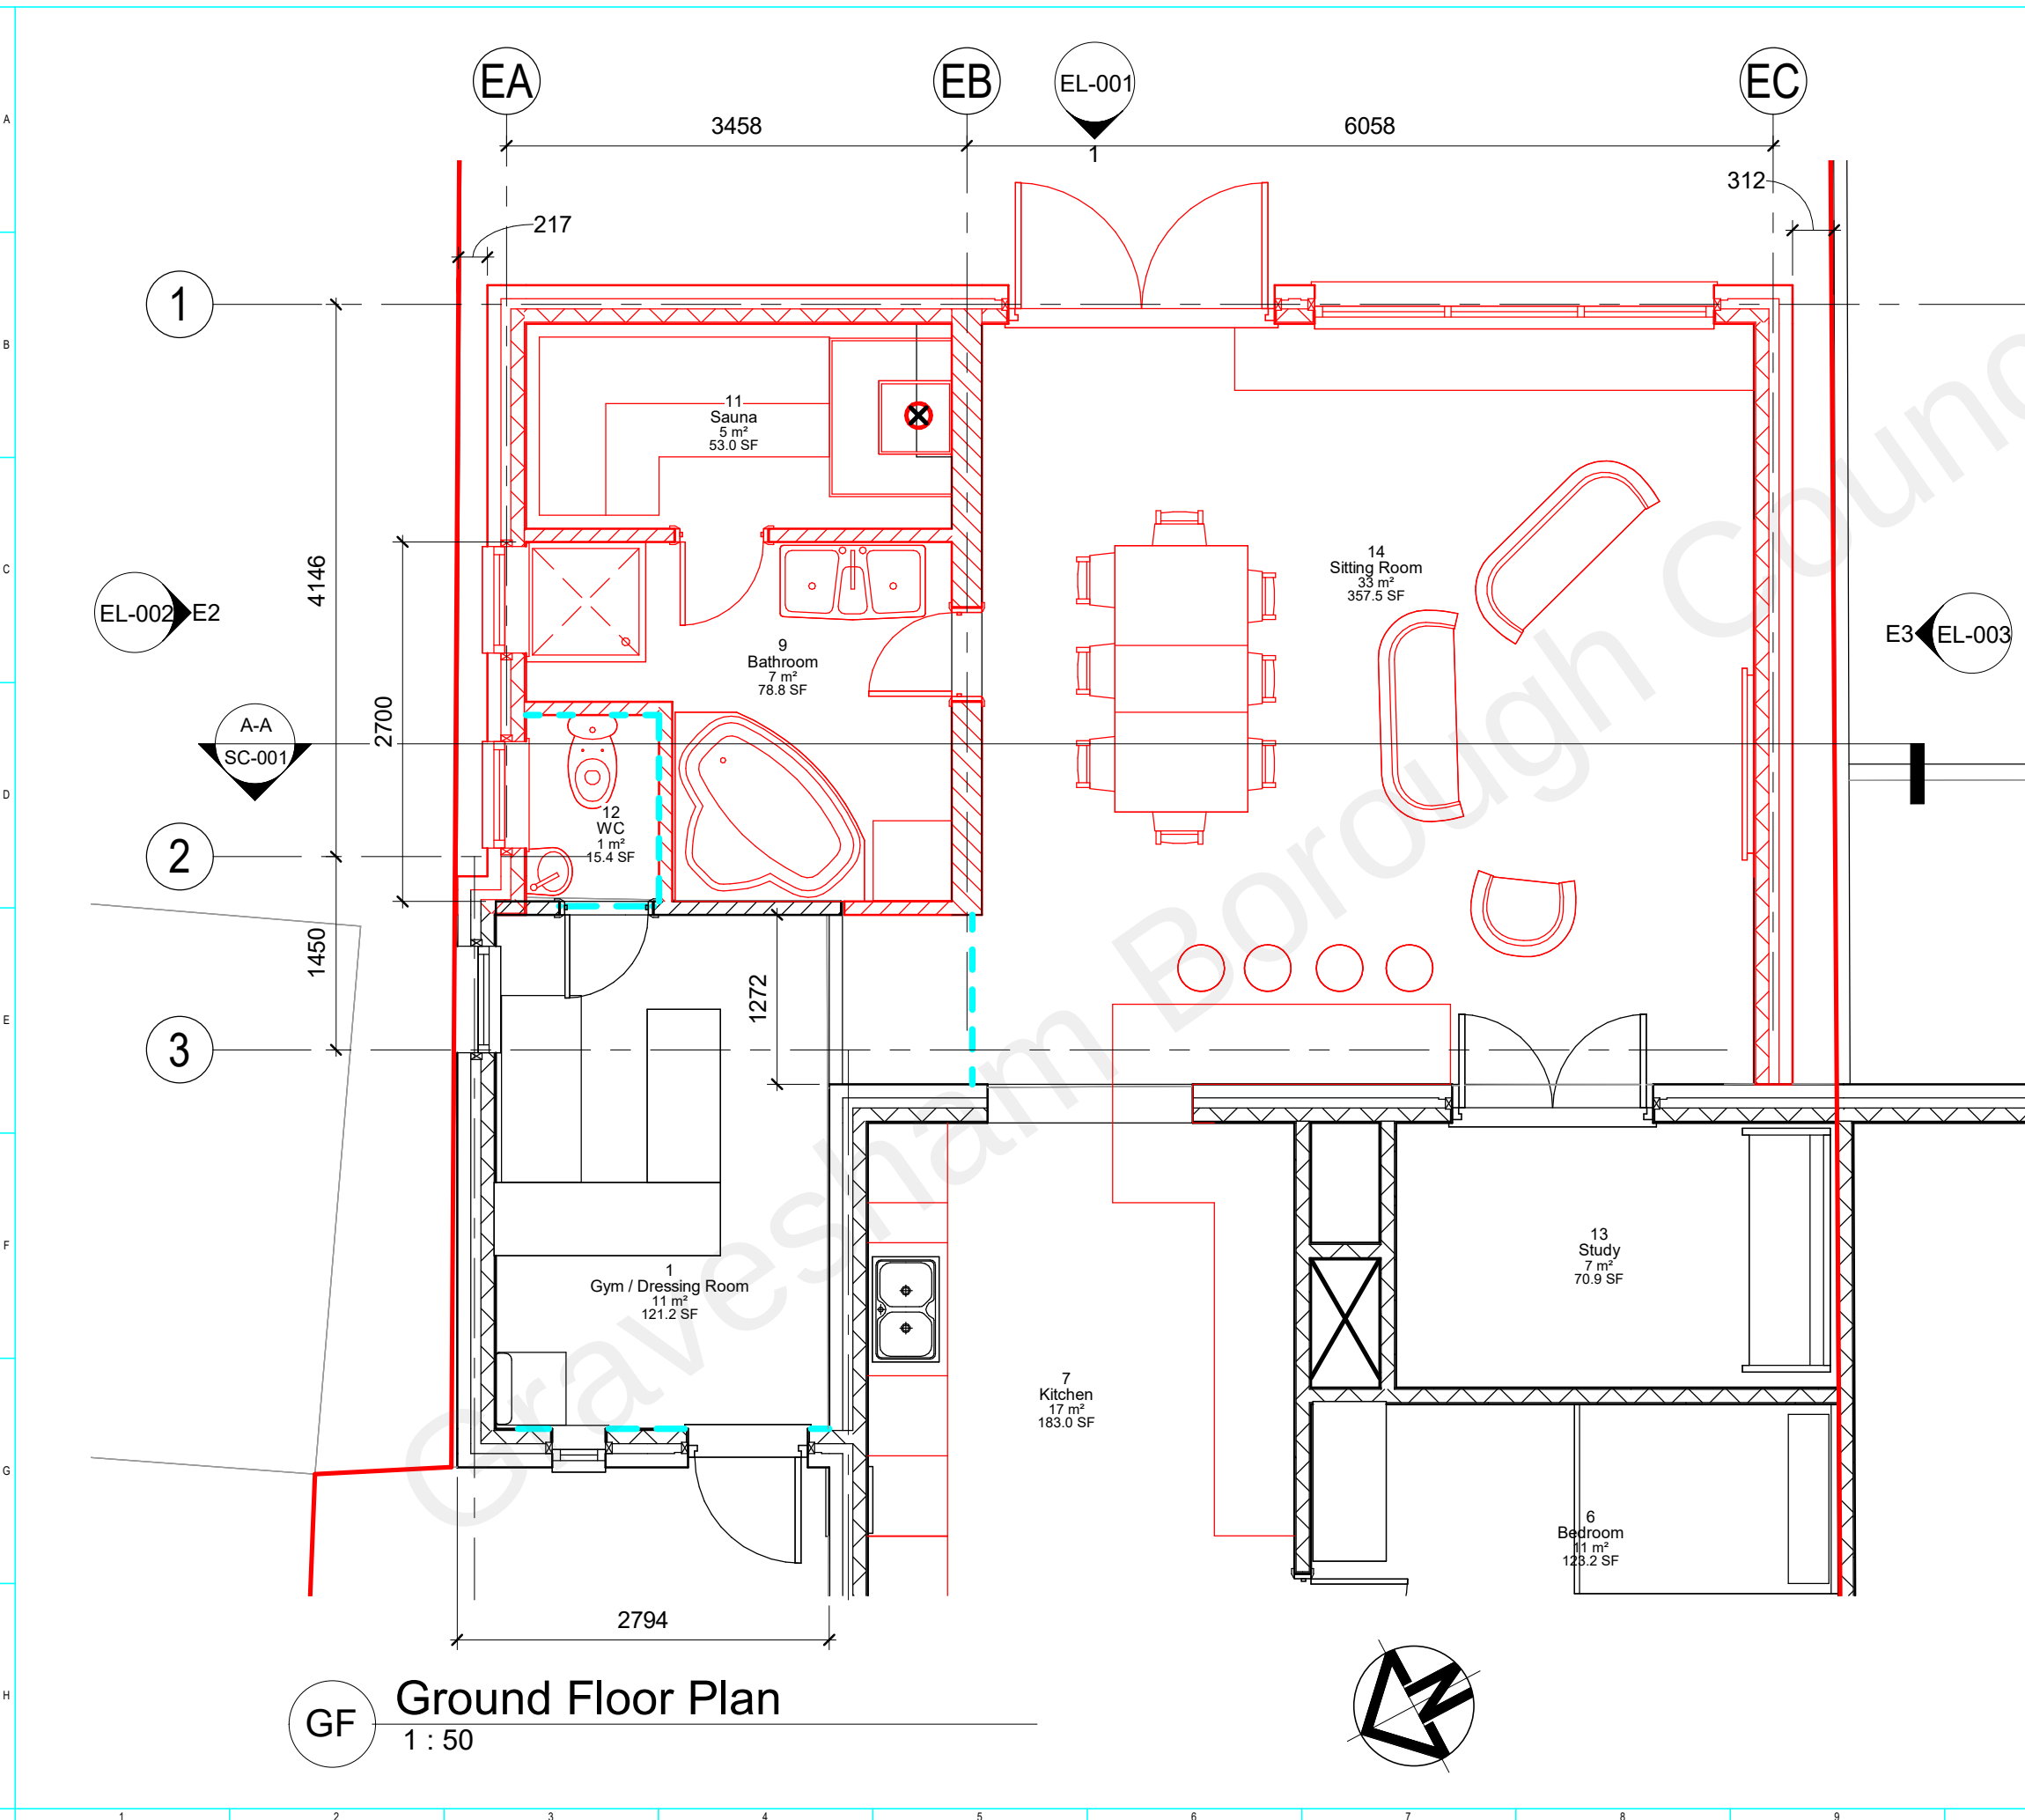

GF Ground Floor Plan
1 : 50

P01	For Prior Permission Application.	TT	19/06/2022
Rev	Comments	Drw/Chk/Auth	Date

Project
77 Jubilee Crescent

Drawing
Ground Floor Plan
For Prior Permission Application

Purpose of Issue	Status
Client Project Number Project Number	Scale 1 : 50
Drawing Sheet Size A3	Sheet Number
Drawing Number A100-GF-001	Rev. P01

0 500 1000 2000 3000 4000 5000mm Scale 1:50