


Plot Date: 19/06/2022 21:47:10

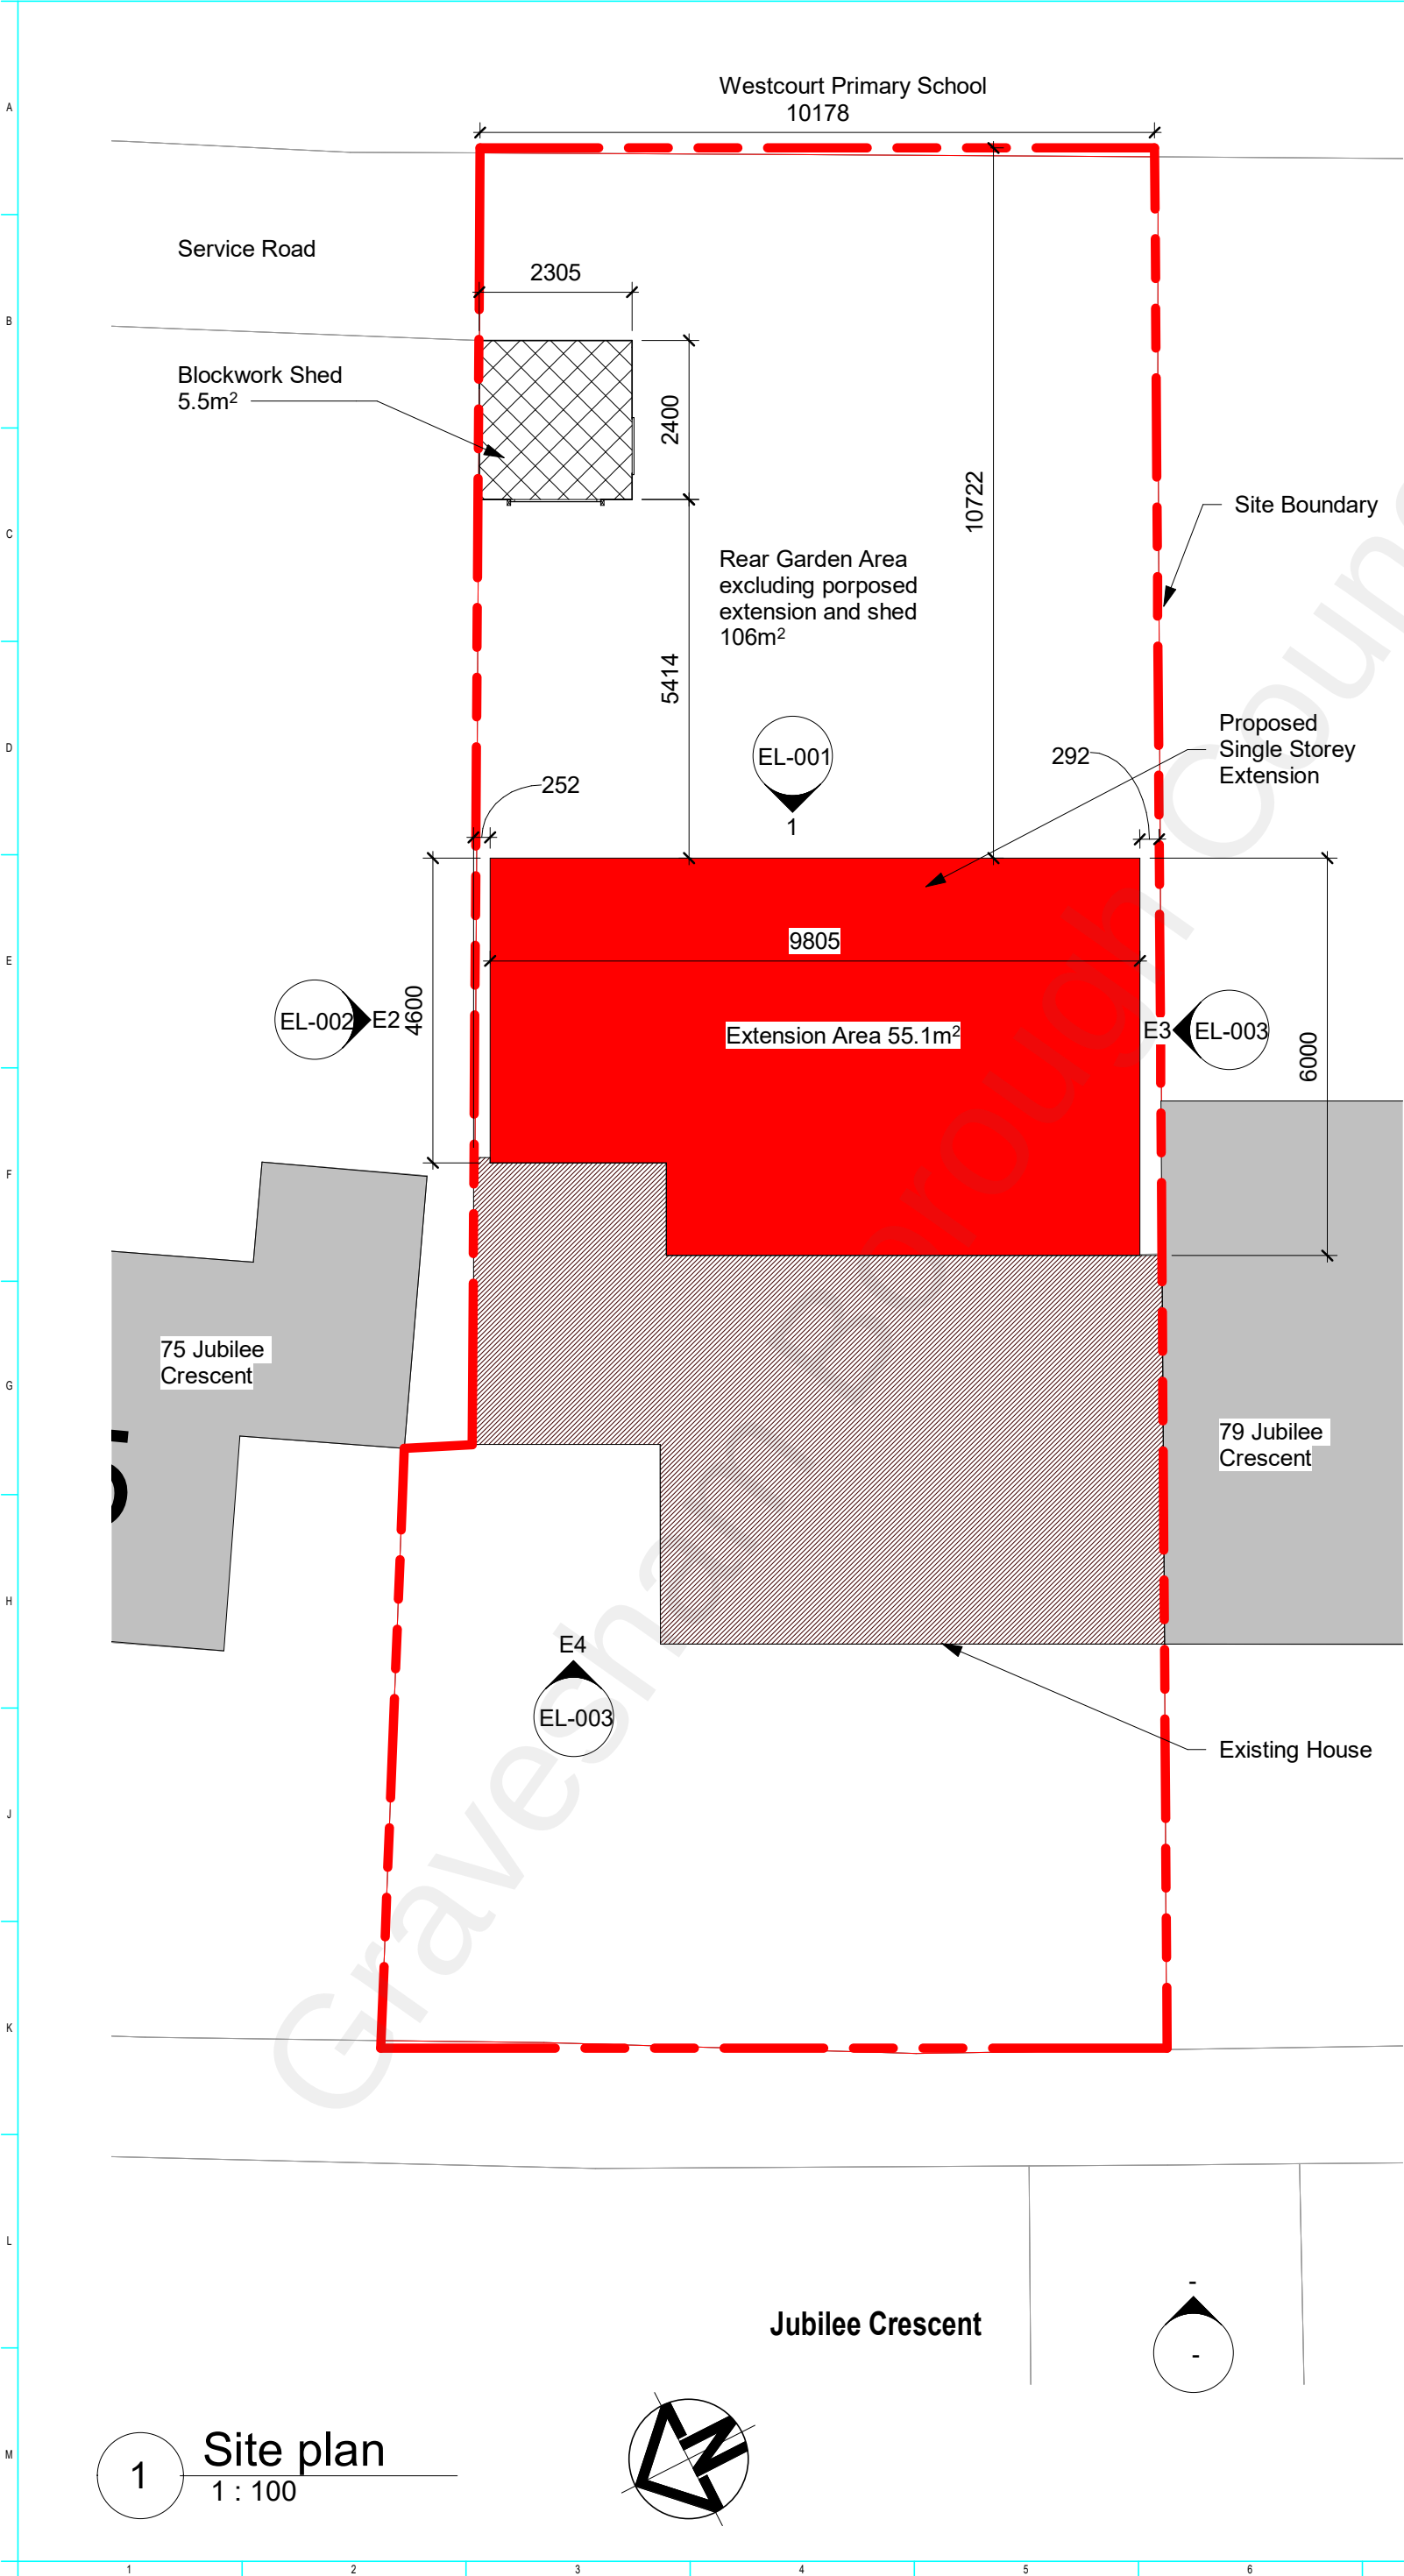

|     |                                   |              |            |
|-----|-----------------------------------|--------------|------------|
| P01 | For Prior Permission Application. | TT           | 19/06/2022 |
| Rev | Comments                          | Drw/Chk/Auth | Date       |

This Drawing Is Based On The Following Information:  
(Changes For Subsequent Revisions Noted In Revision Column Above).

Project  
**77 Jubilee Crescent**

Drawing  
**Site Plan  
For Prior Permission Application**

Purpose of Issue  
Status

Client Project Number  
Project Number

Scale  
1 : 100

Drawing Sheet Size  
A3

UNDER NO CIRCUMSTANCES SHOULD DIMENSIONS  
BE SCALED FROM THIS DRAWING "IF IN DOUBT ASK".

Sheet Number

Drawing Number  
**A101-SP-001**

Rev.  
**P01**



Scale 1:100