




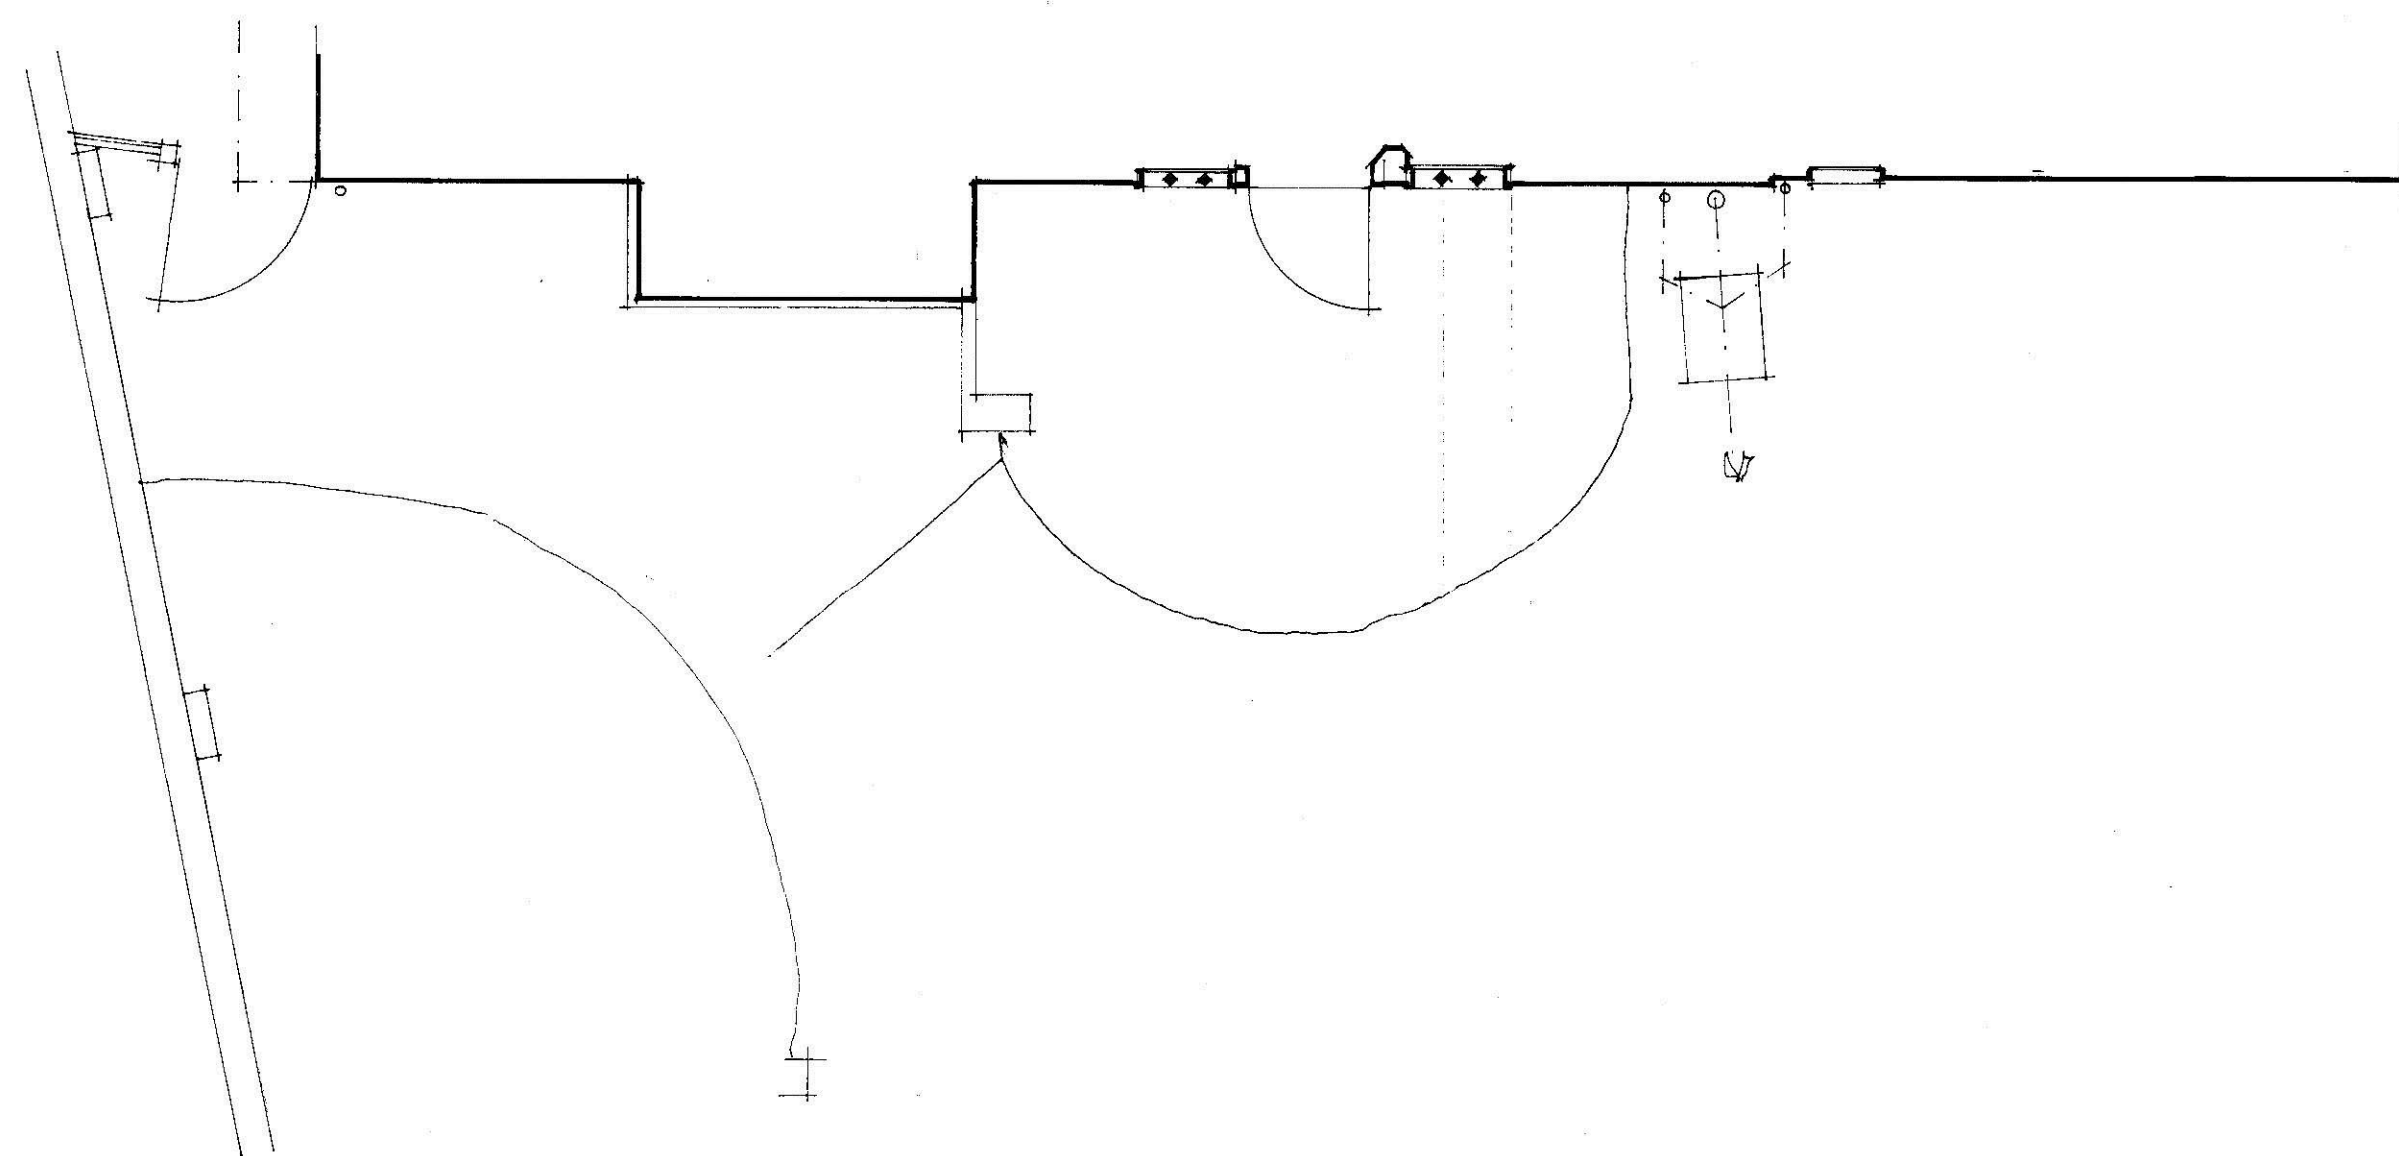

East elevation

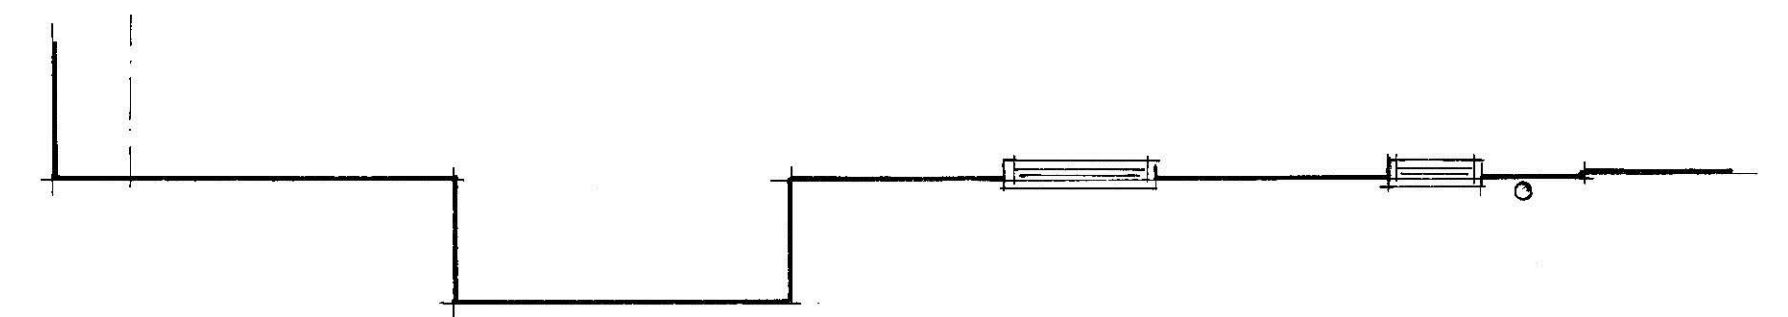

Plan

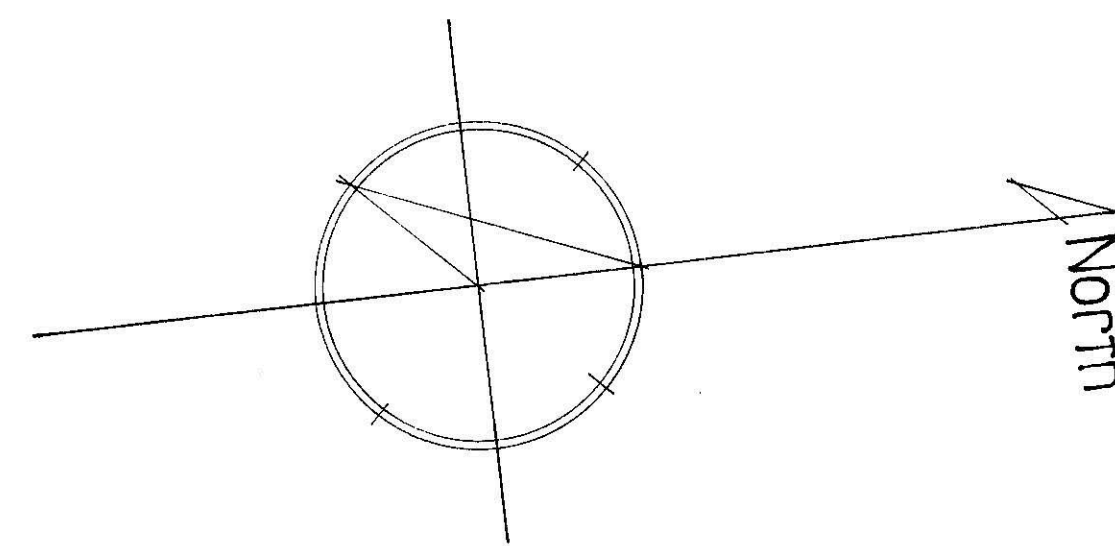

Murrells, Vale Road, Northfleet

Part plan and East elevation as existing

Scale: 1:50 at A1

Drwg: MVRN/0324/01

Drwg. by: T. Ellis March 2024 Tel.: 01233 770498

Scan + 2 folded

