
 
 
 
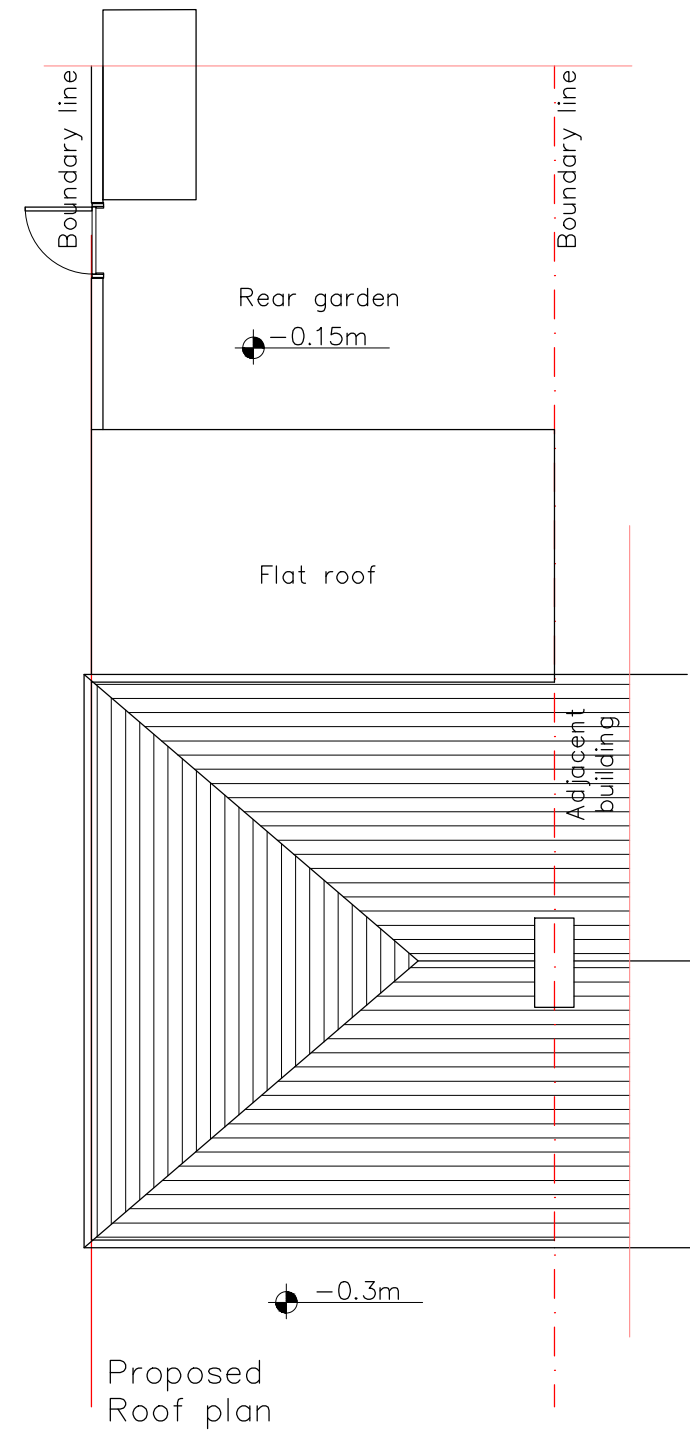
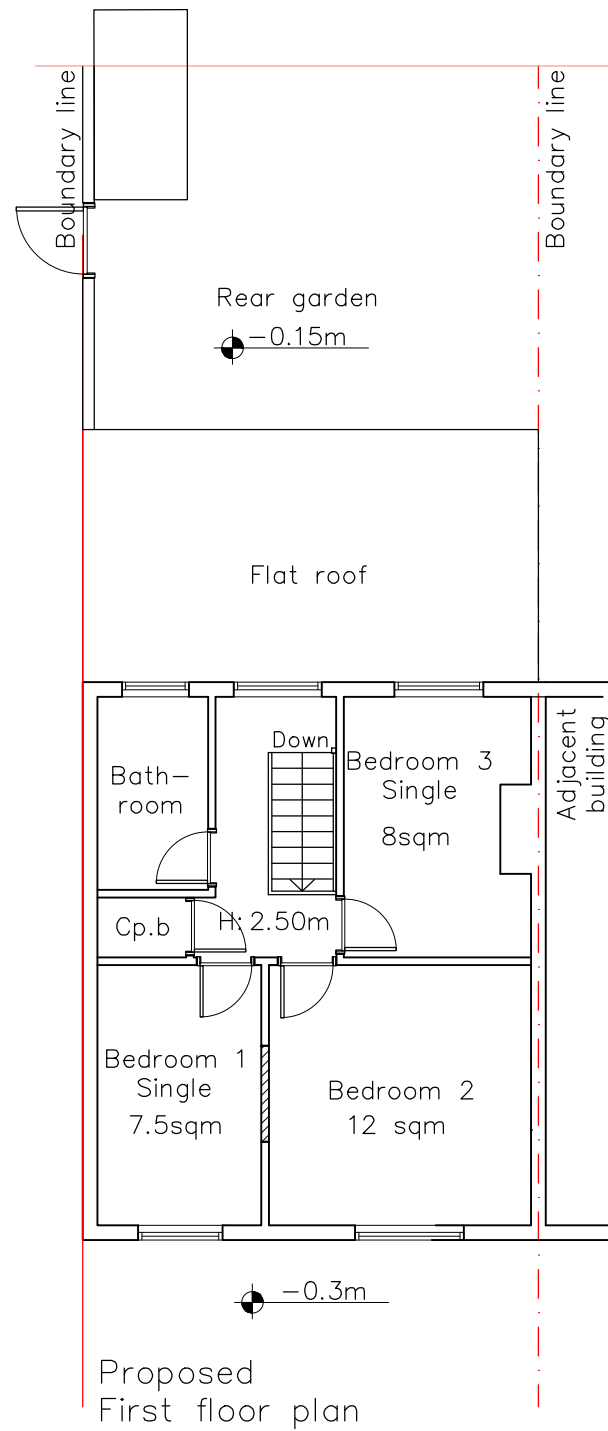


Outbuilding to store bins. Refuse will be taken out to the street level on the day of collection refer to the council's refuse collection arrangement.

76 sq.m.  
3-bed 4 people  
Flat.

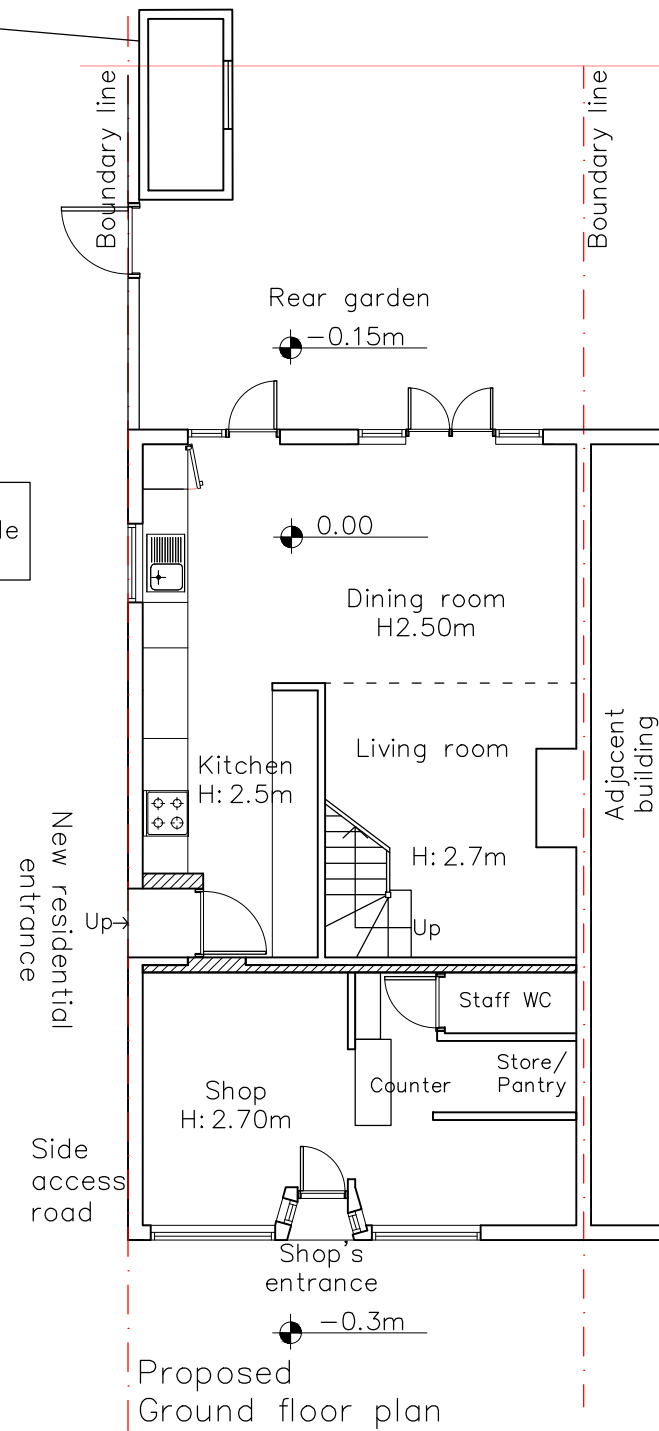

TITLE:  
101a Sun Lane,  
Gravesend  
DA12 5HW

2411-08

CLIENT:

DATE:  
December 2024

SCALE:  
1:100@A3

DRAWING TITLE:  
Proposed  
Ground Floor plan  
First Floor plan  
Roof plan

DRAWING NO:  
Pr 100 - P1

REVISION: Planning

HoC Studio Ltd.

5-7 Tanner Street,  
SE1 3LE, London  
Tel: 0208 133 7255  
E-mail: info@hocarchitects.co.uk

