




Front Elevation

Scale 1:100

 


Side Elevation



Front Elevation



Scale 1:100

Side Elevation

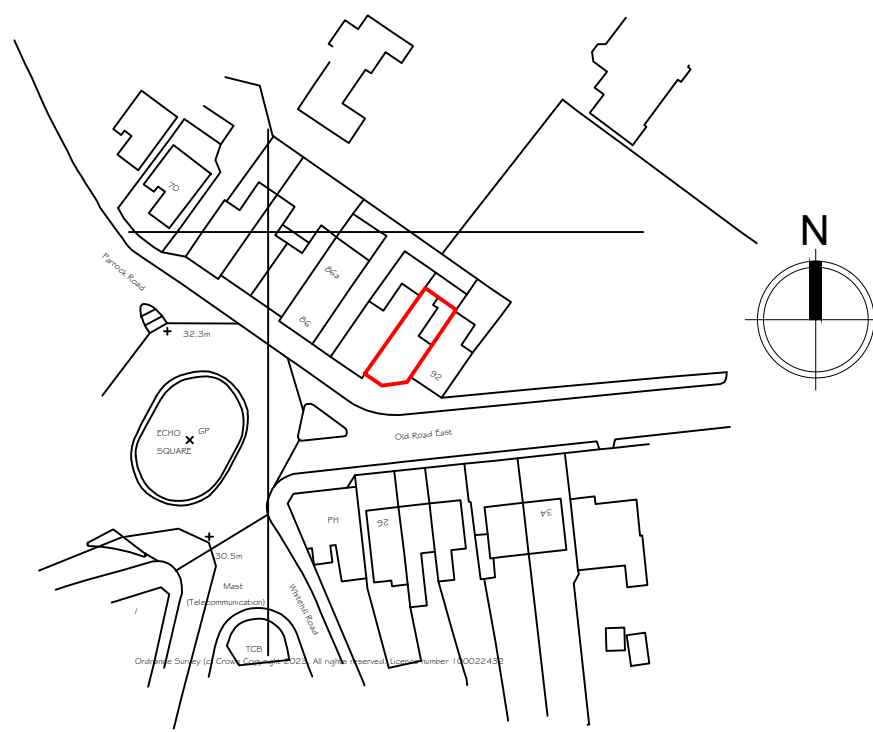



Location Plan

Scale 1:1250

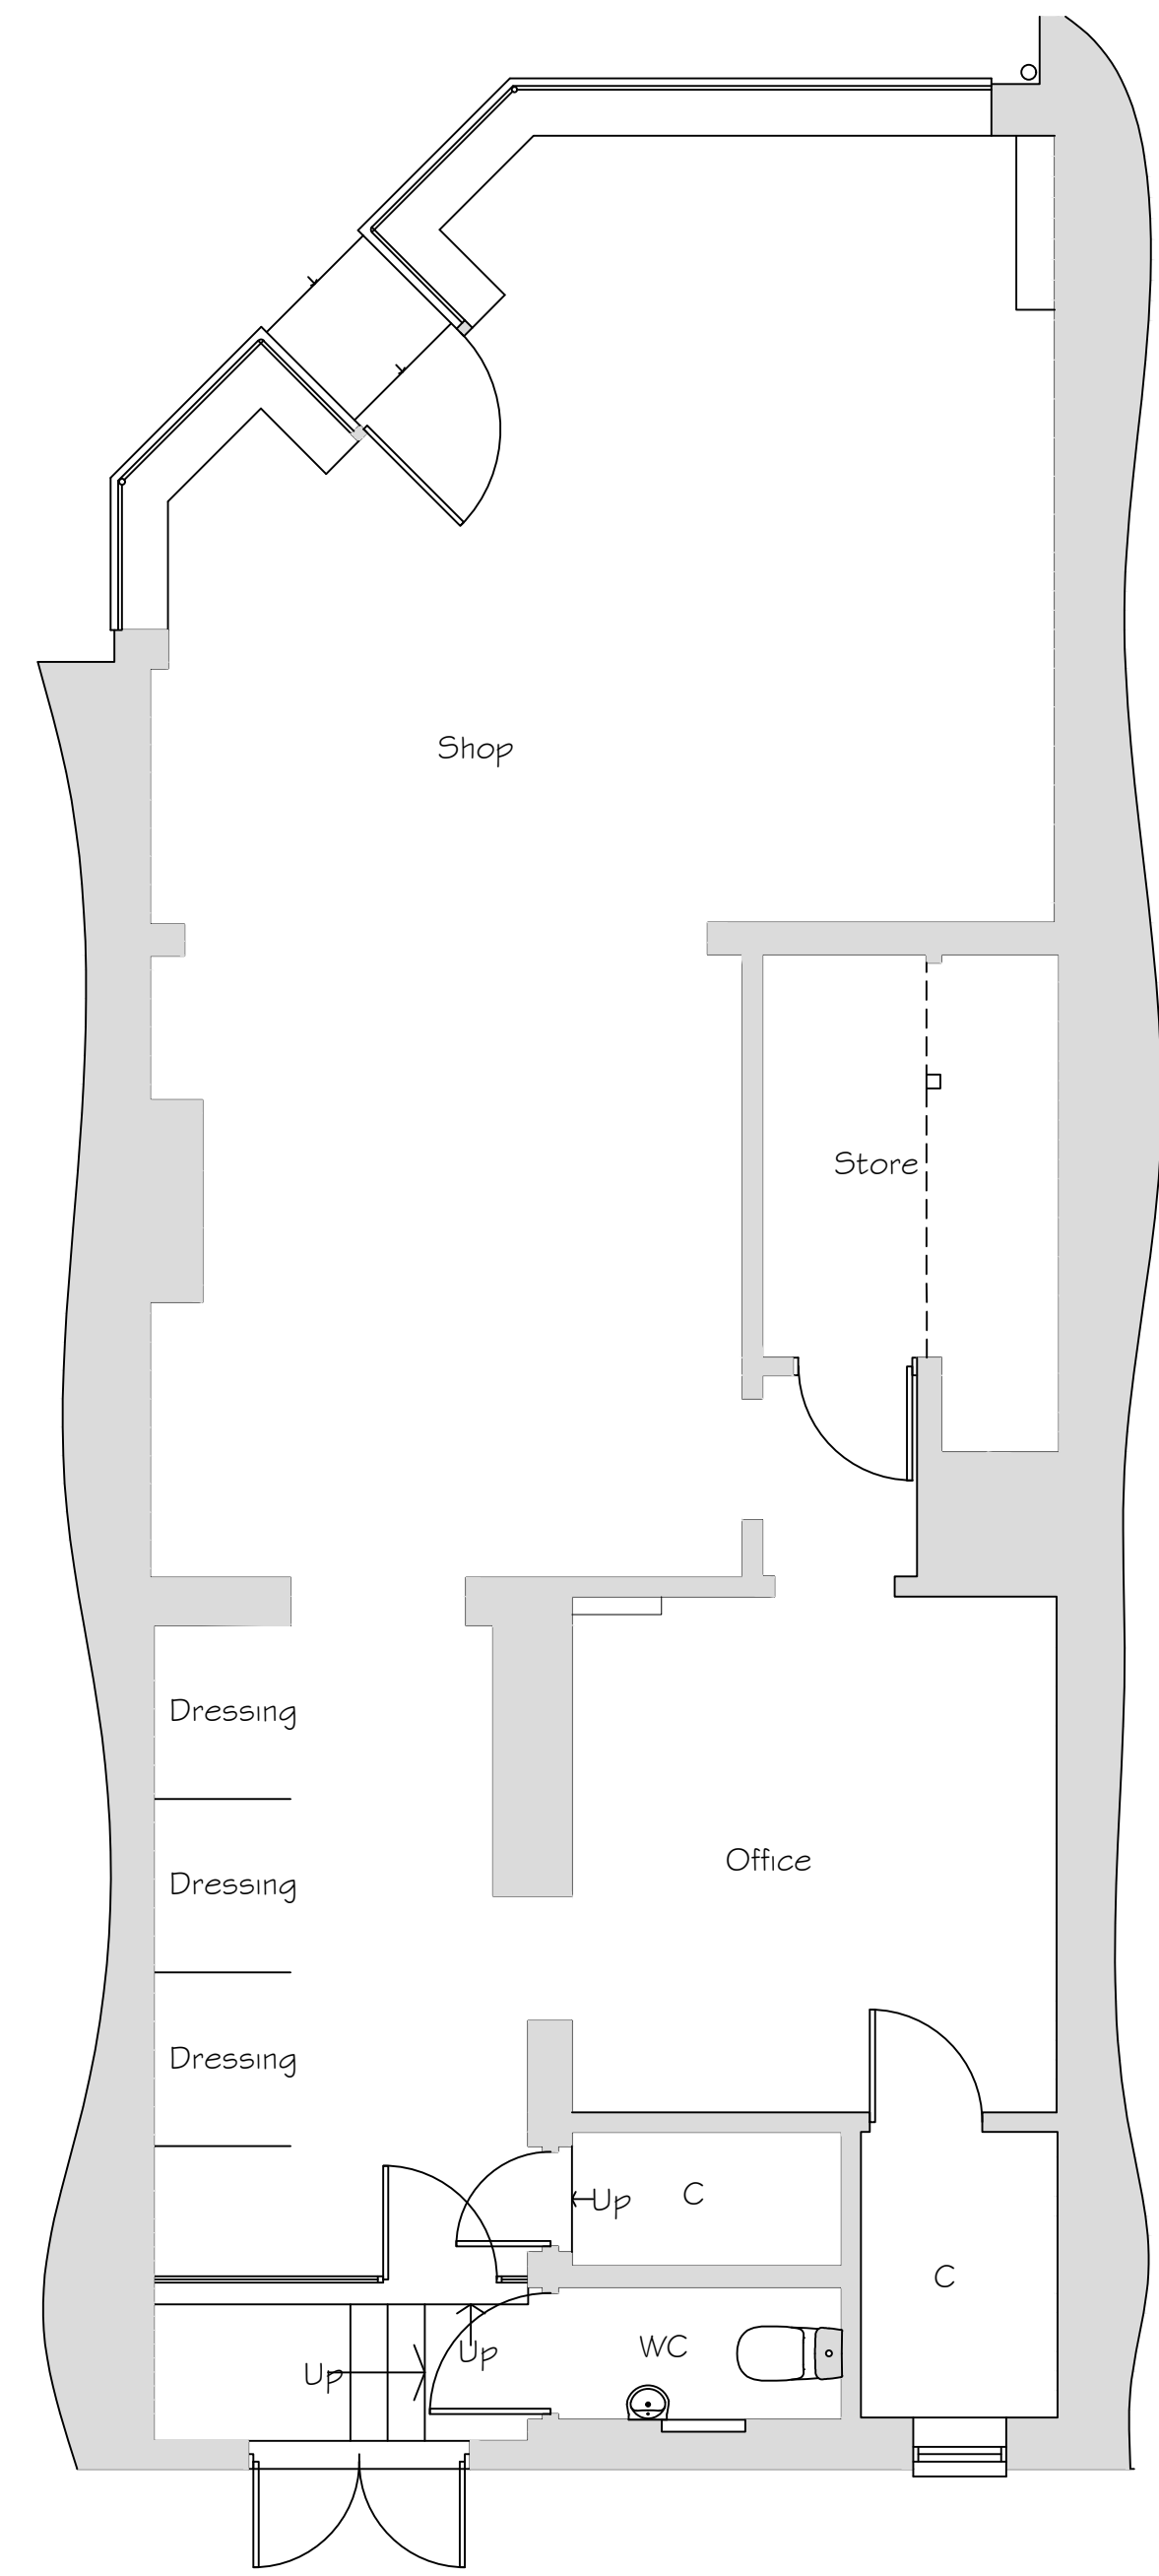 


Ground Floor Plan

Scale 1:50

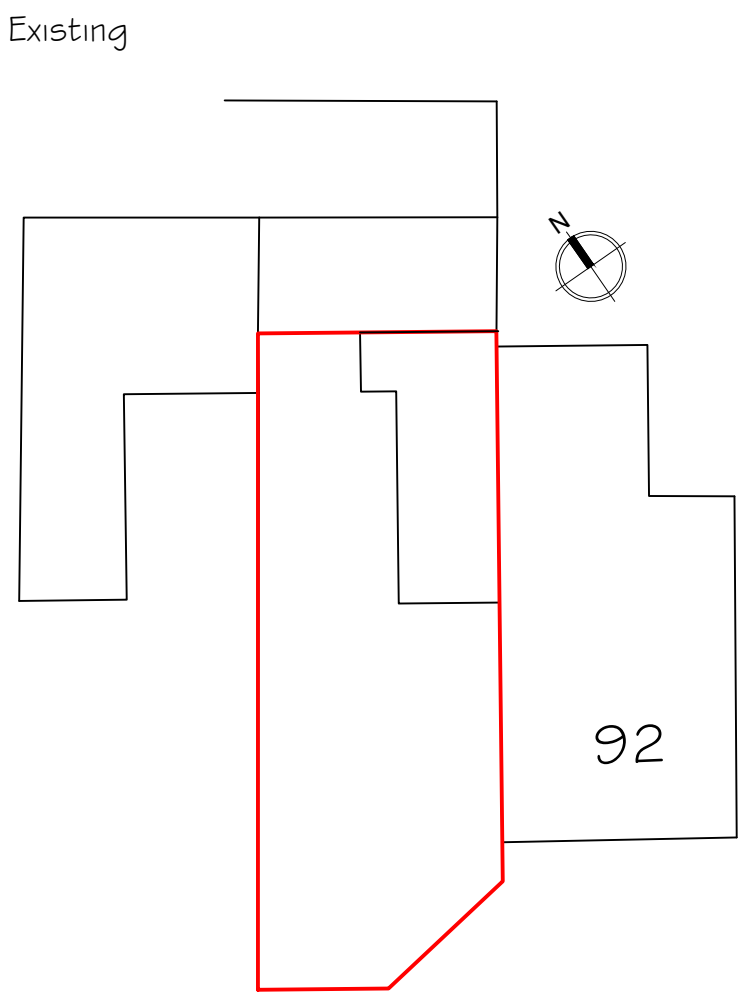 


Site Plan

Scale 1:200

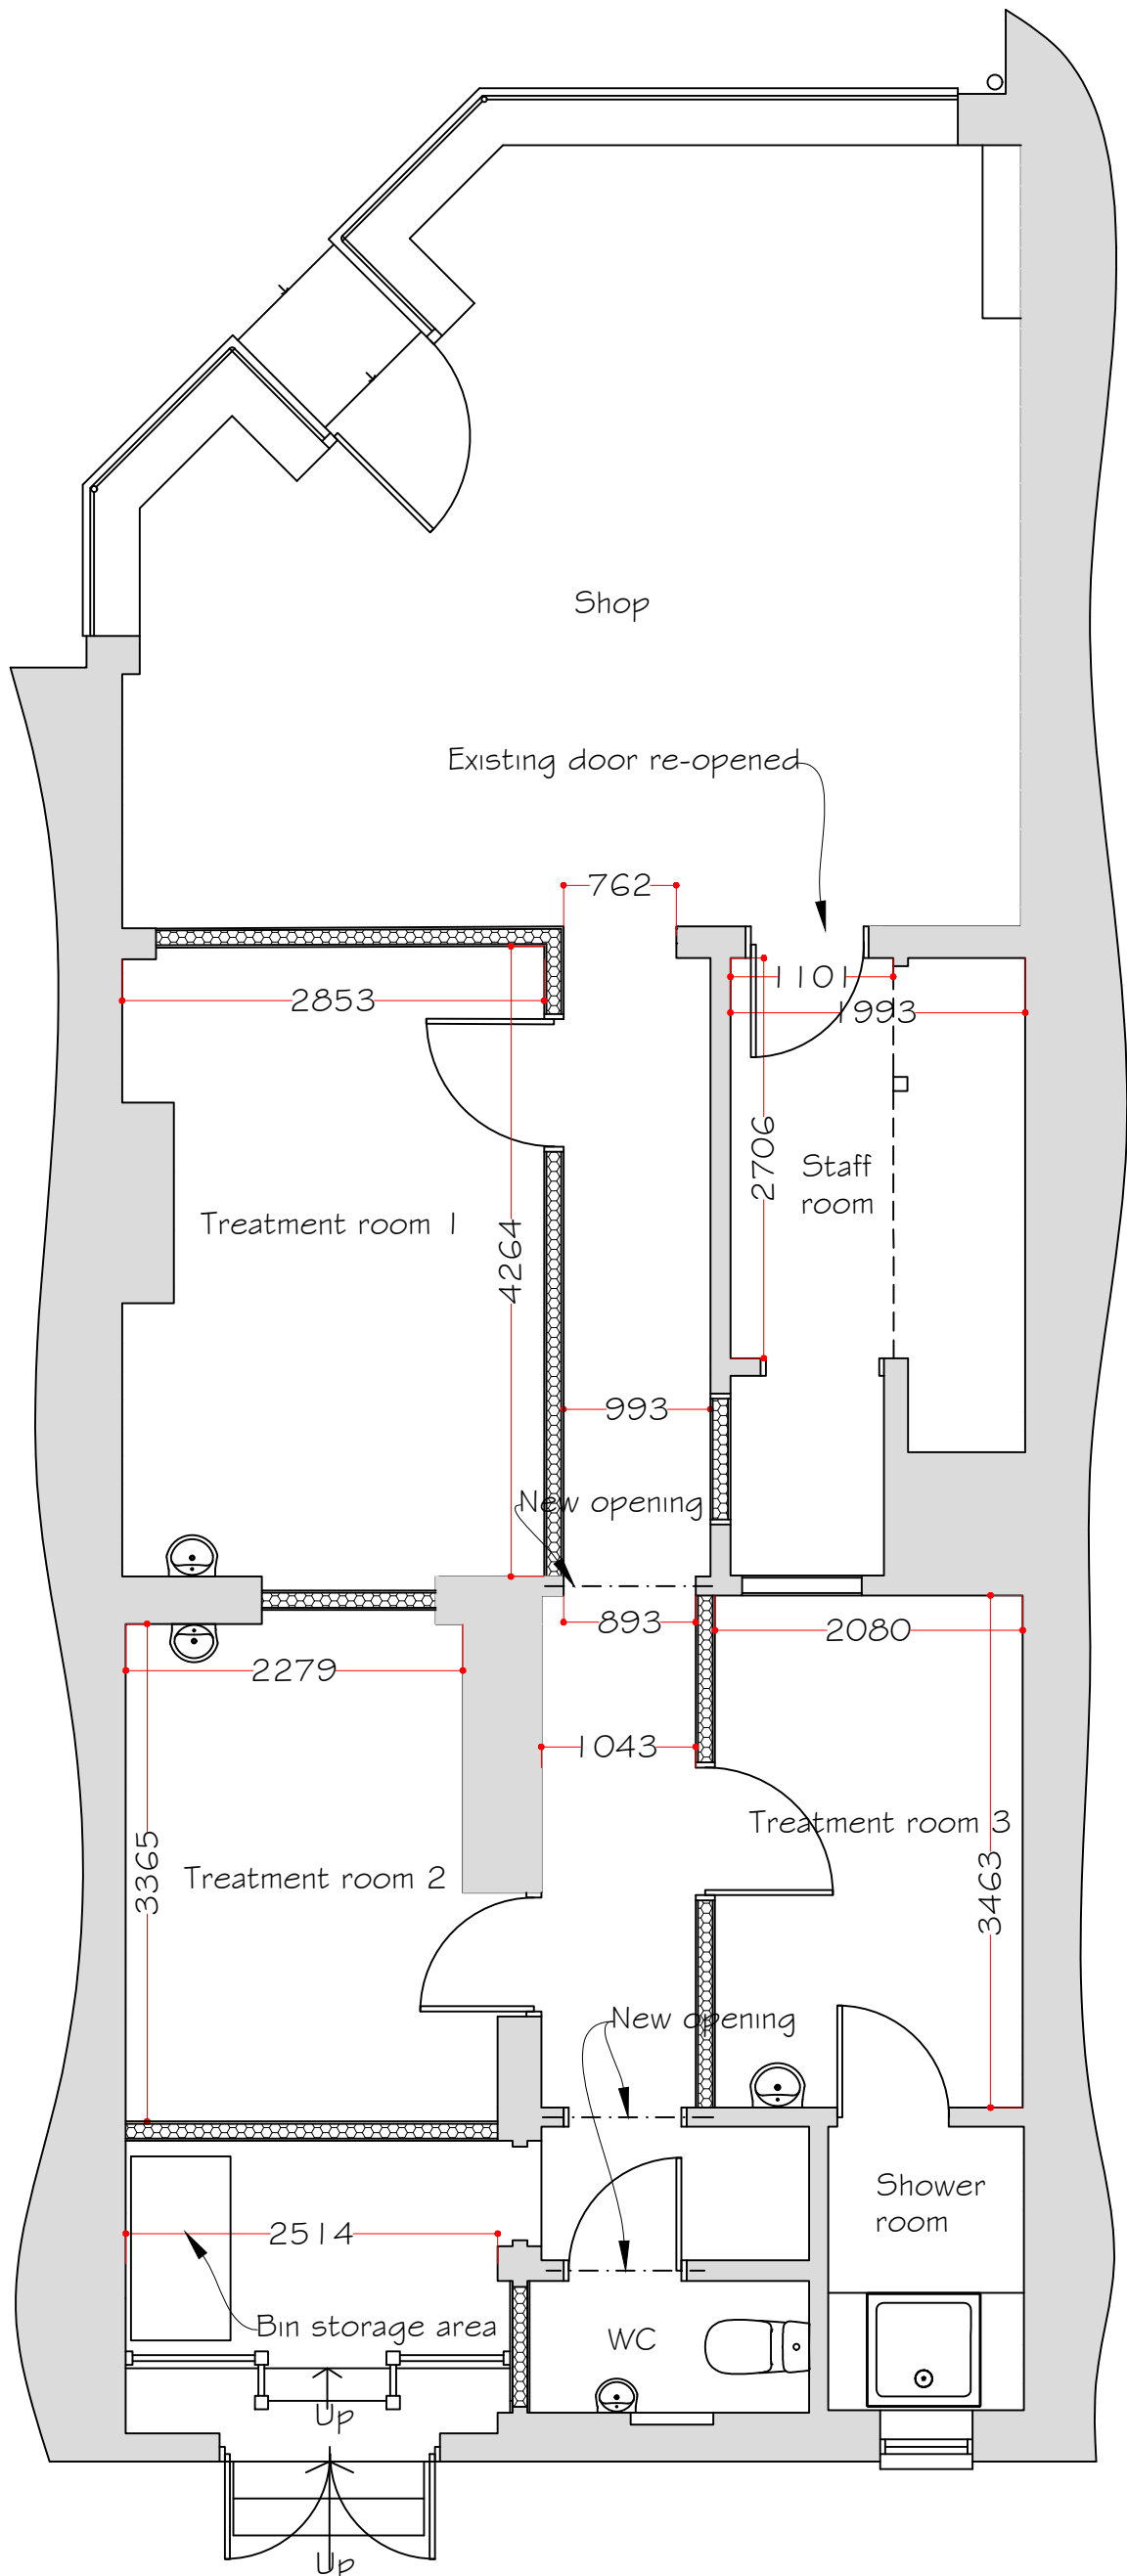

Ground Floor Plan

Scale 1:50

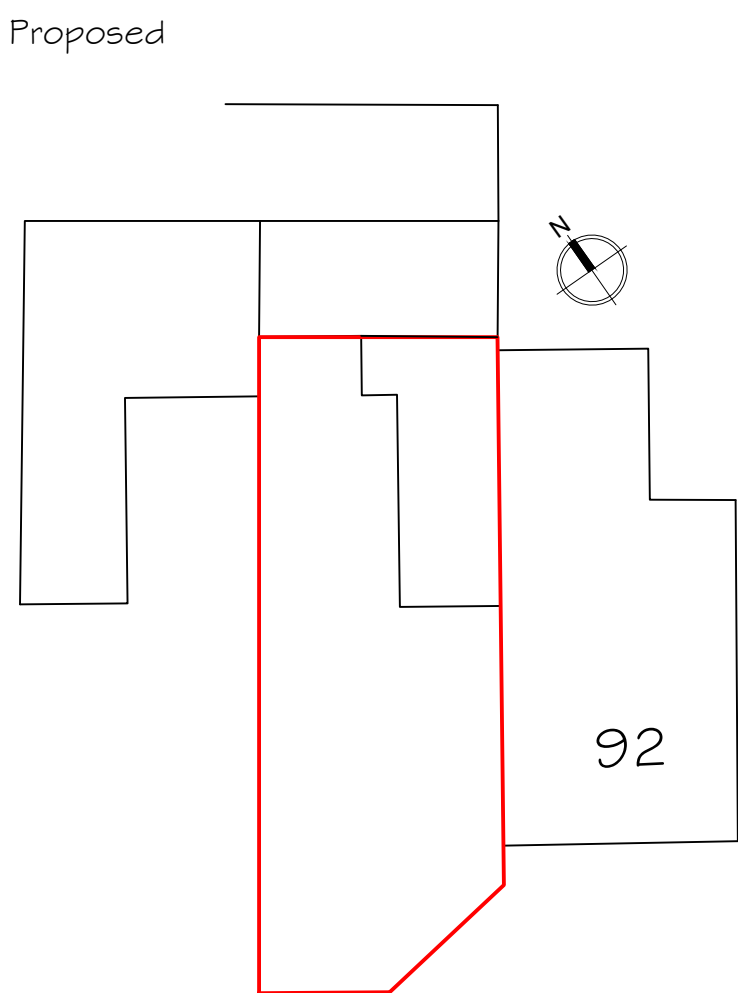

Site Plan

Scale 1:200



Synergy Planning & Property Consultants Ltd The Office The Lanchester Rochester Kent ME3 7NQW		
Client	Utopia beauty rooms	
Address	90 Parrock Road Echo Square Gravesend	
Drawing title	Existing & proposed plans & elevations	
Scale	1:50/1:100/1:200/1:1250	
Date	May 2023	Drawn by
Drawing No	23/407/01	