



Existing Elevations
1:100

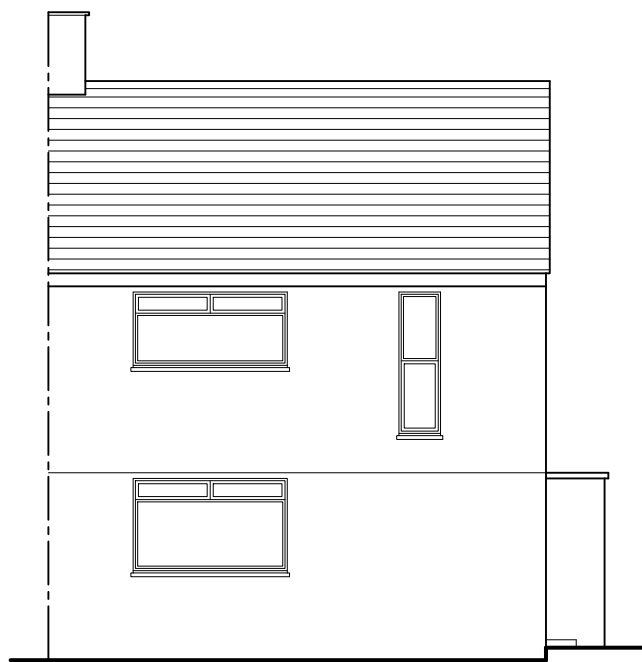


Front



Side

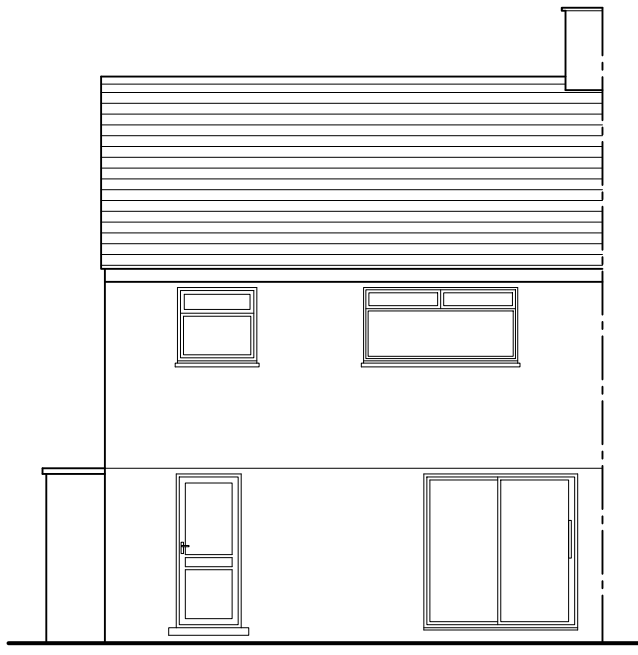


Rear

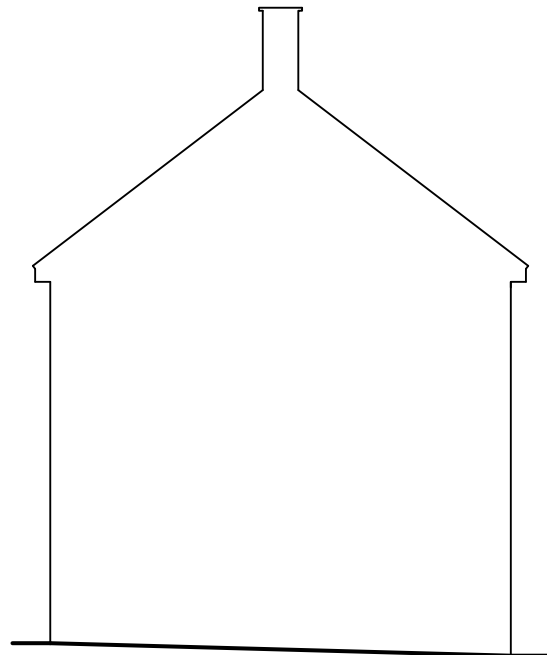

Side


Proposed Elevations
1:100

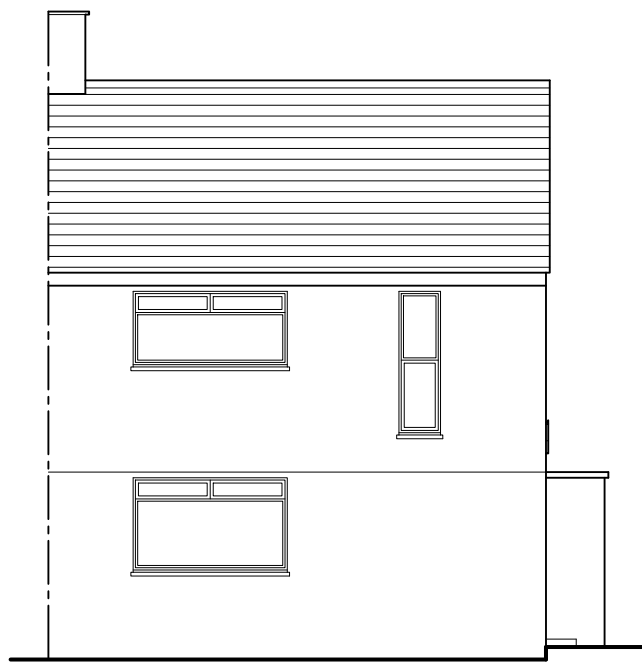


Front




Side

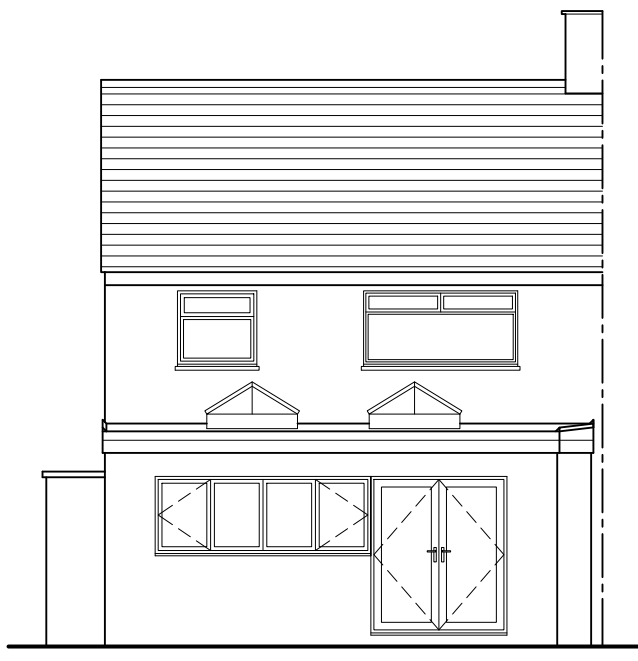


Rear

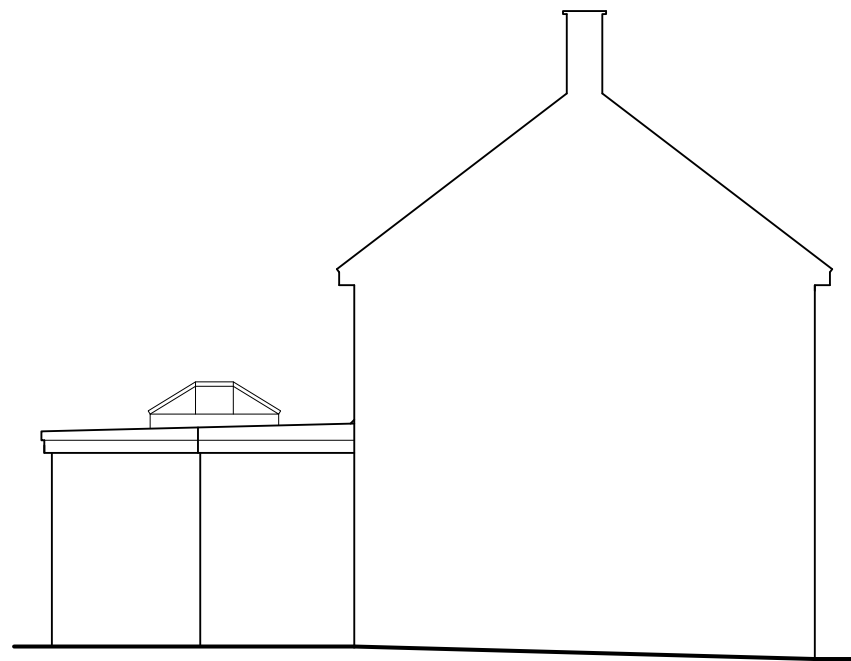


Side

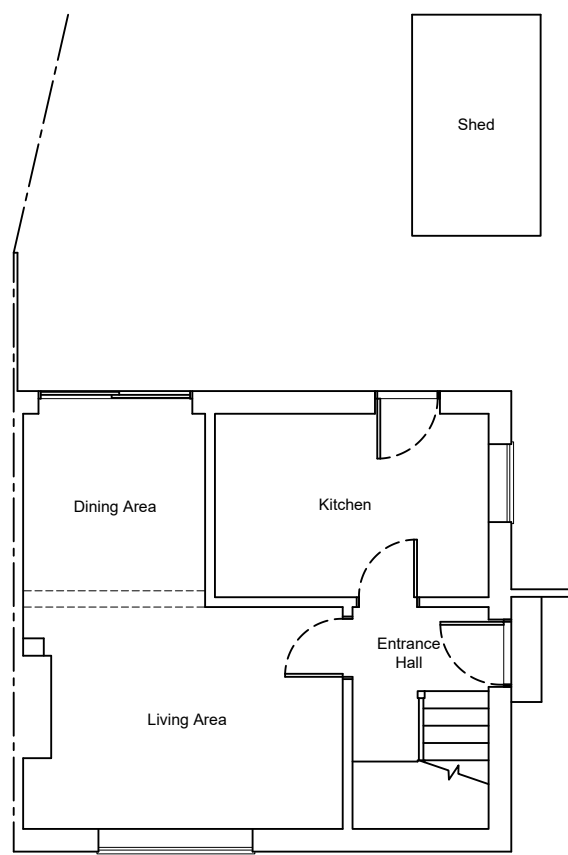


Existing Ground Floor Plan
1:100

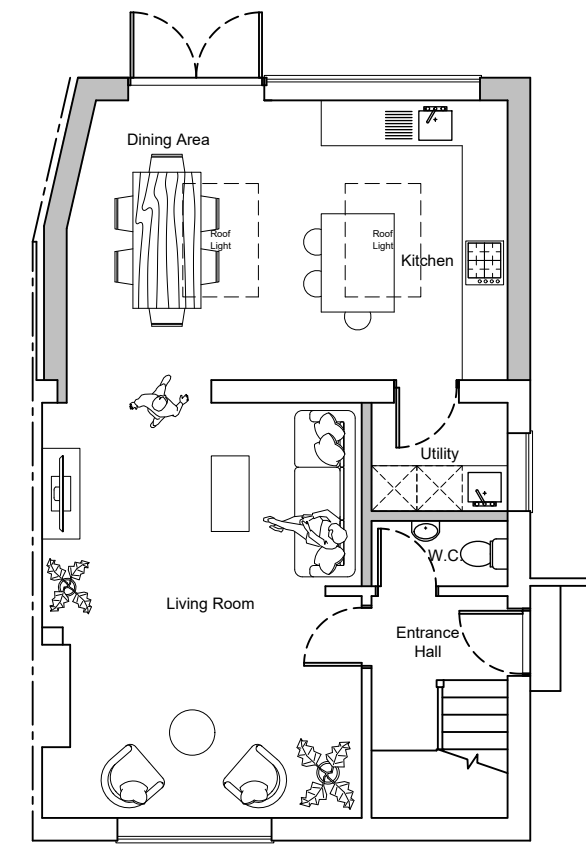

Proposed Ground Floor Plan
1:100

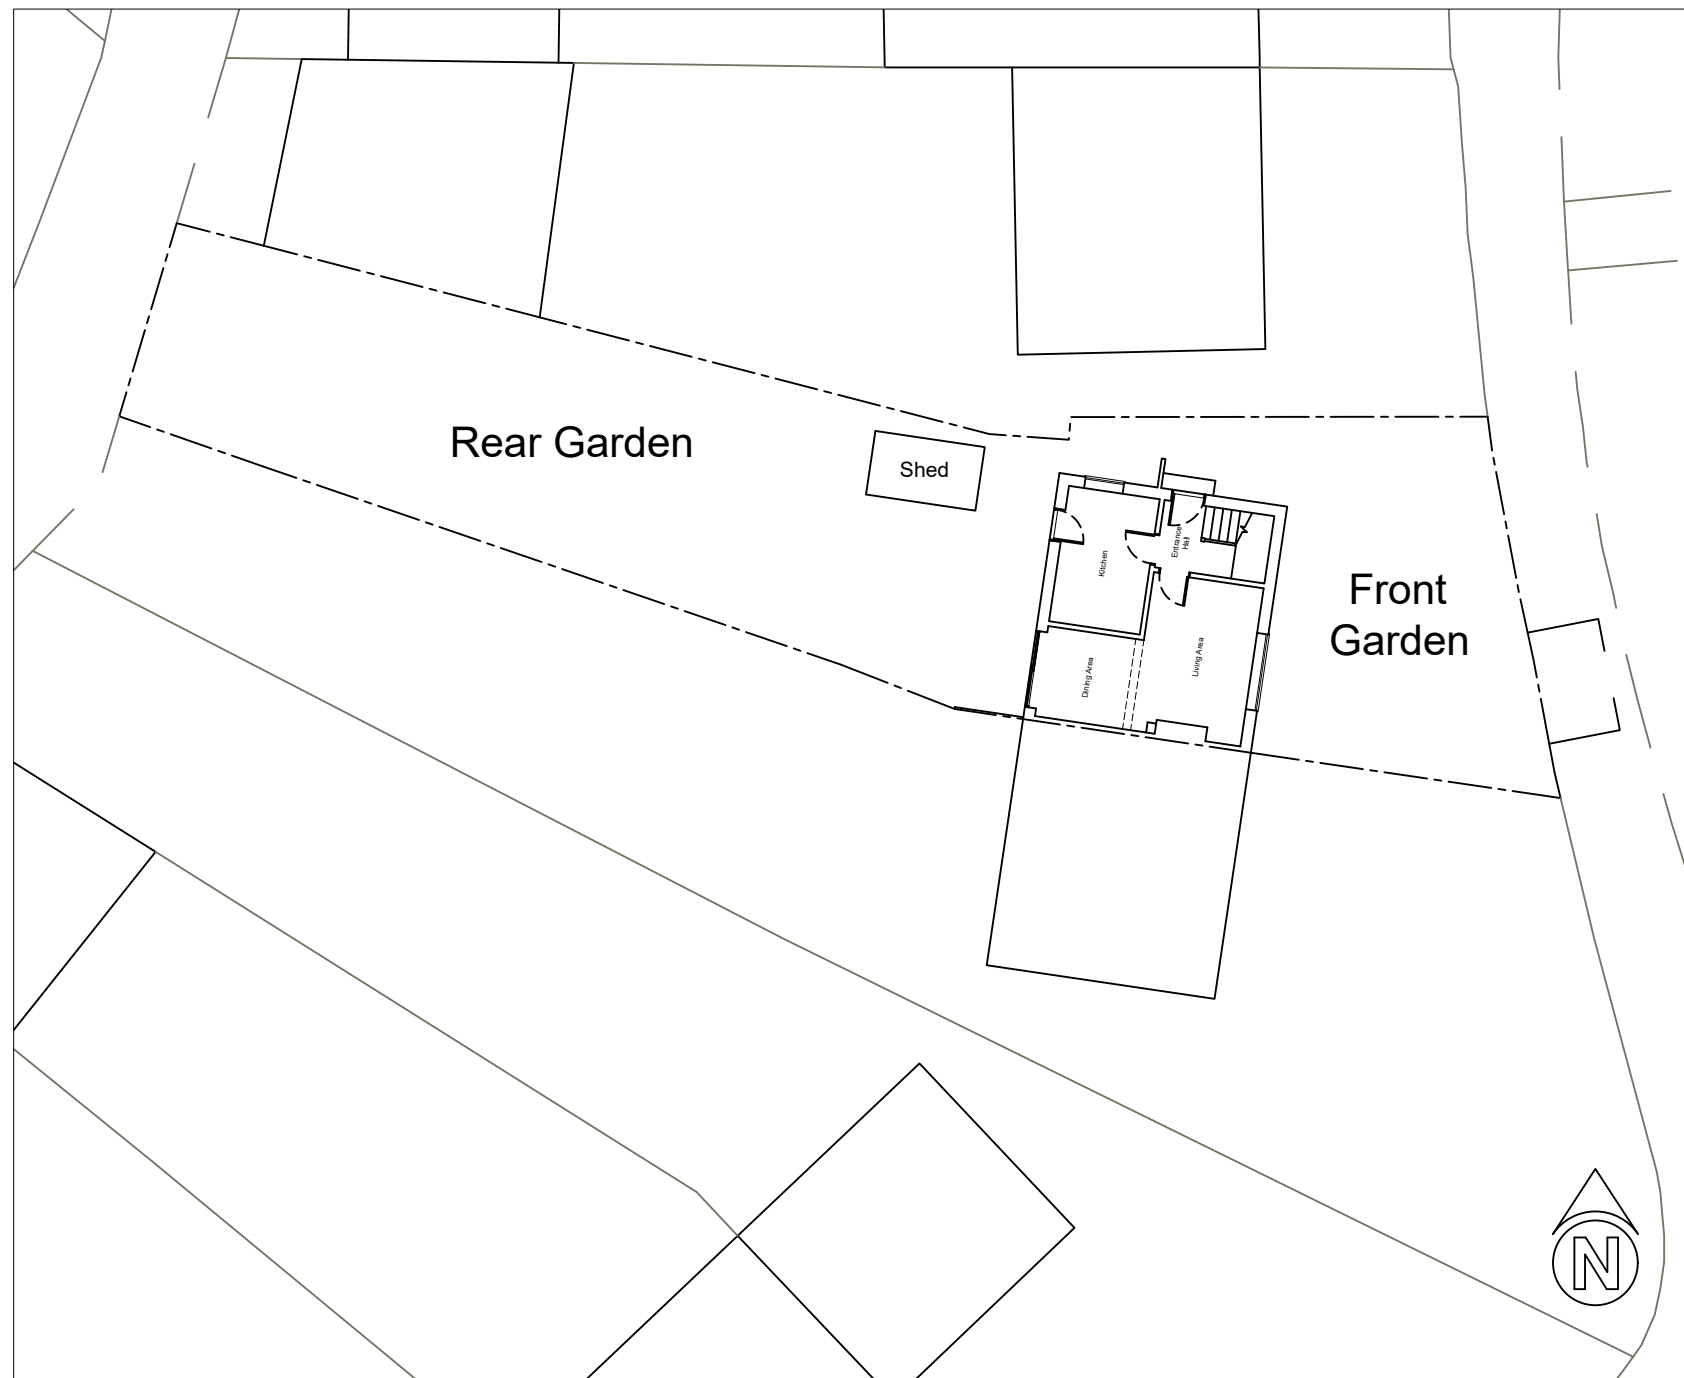

Existing Block Plan
1:200

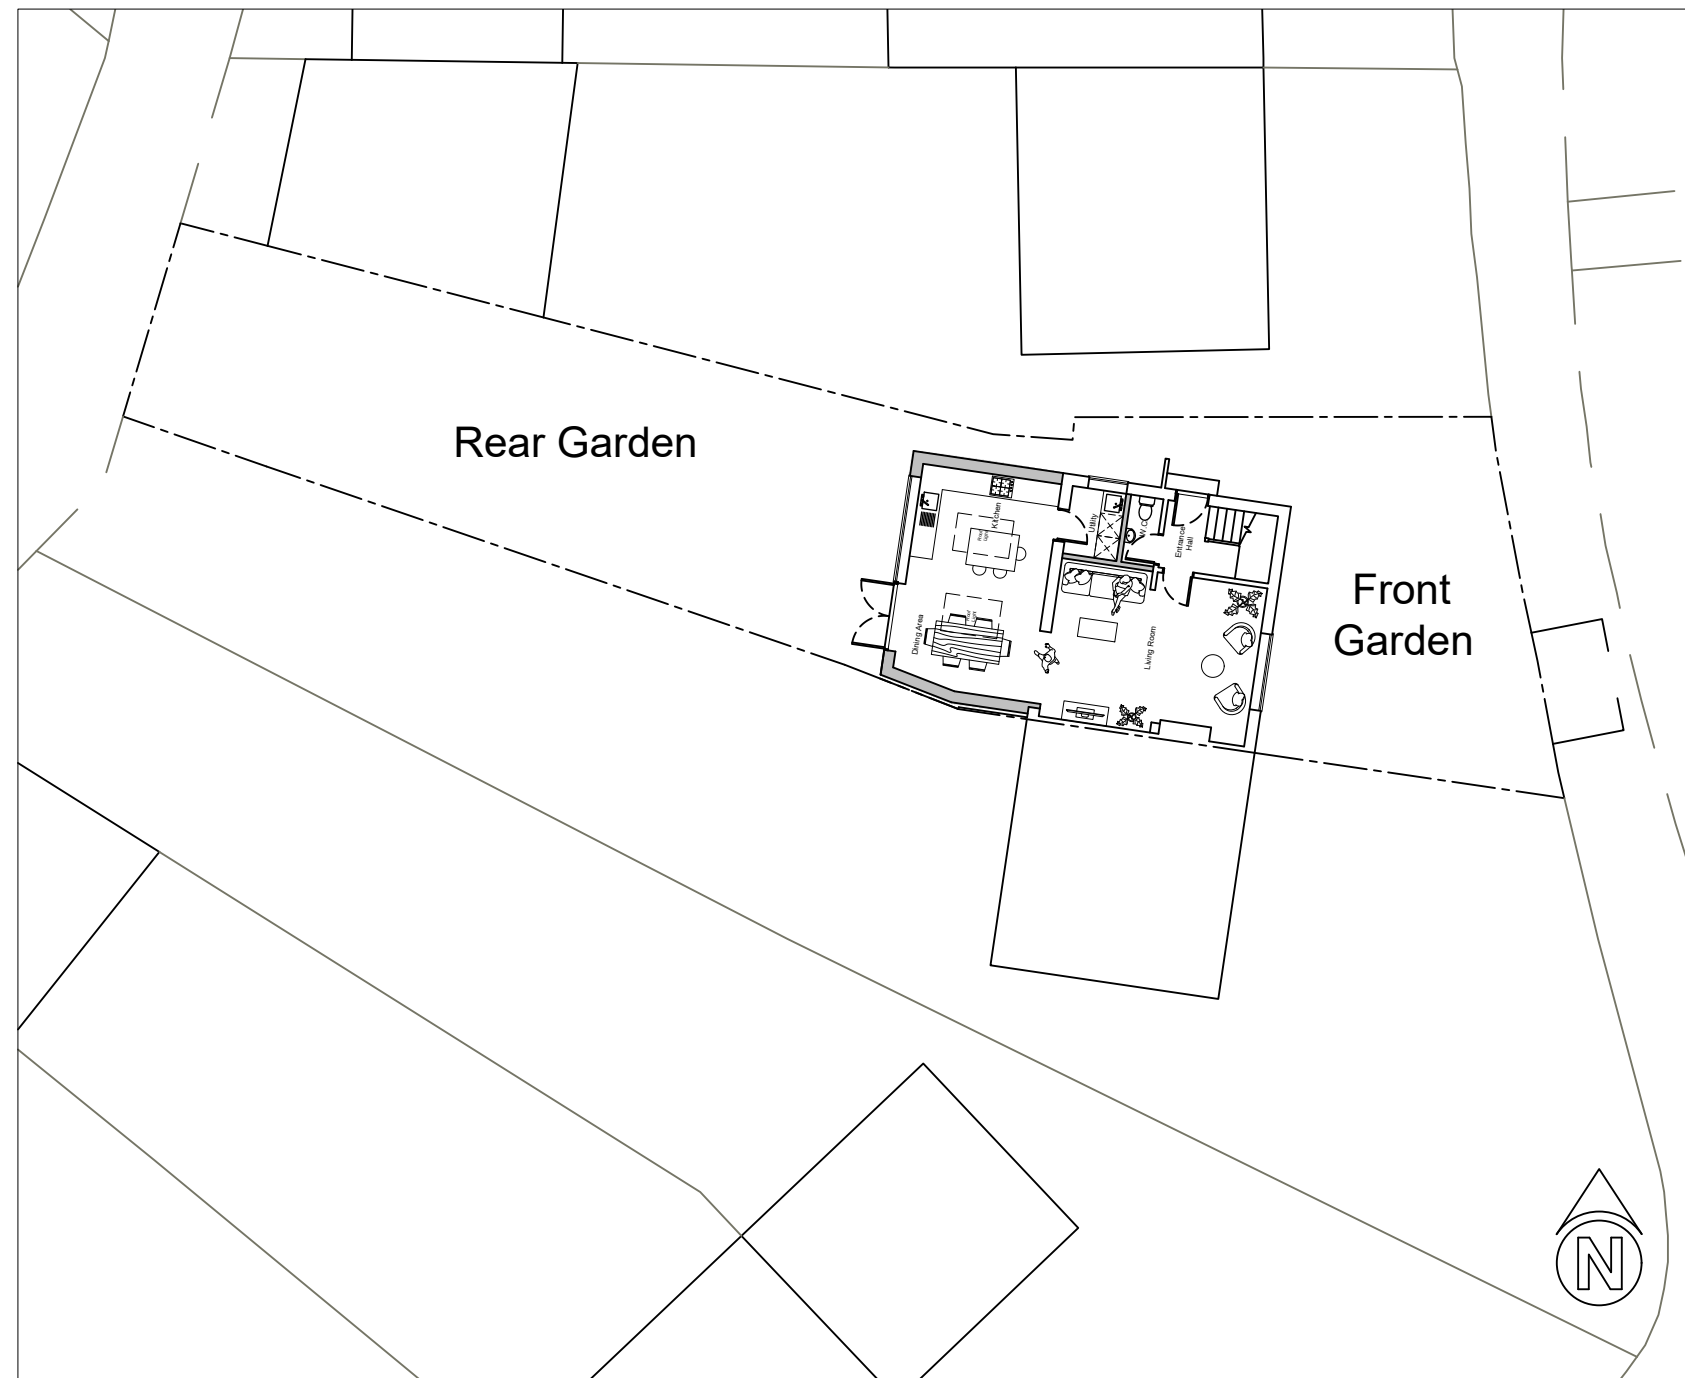

Proposed Block Plan
1:200

Notes.

Designed by:

CRE8ROOM LTD
ARCHITECTURAL SERVICES

30 Boxley Road, Chatham, Kent ME5 9LF
Mobile - 07767 338389

No.	Revision/Issue

Client/Project Name and Address

Matt Grain
169 St. Hilda's Way
Gravesend
DA12 4AT

Proposal:

Demolition of a shed to the rear garden & the construction of a 4m single storey rear extension.

Drawn by: M.Ripley	Drawing Number: 169MG/P
Date: 13/06/2023	Sheet:
Scale: 1:200 - 1:100 @ A1	