



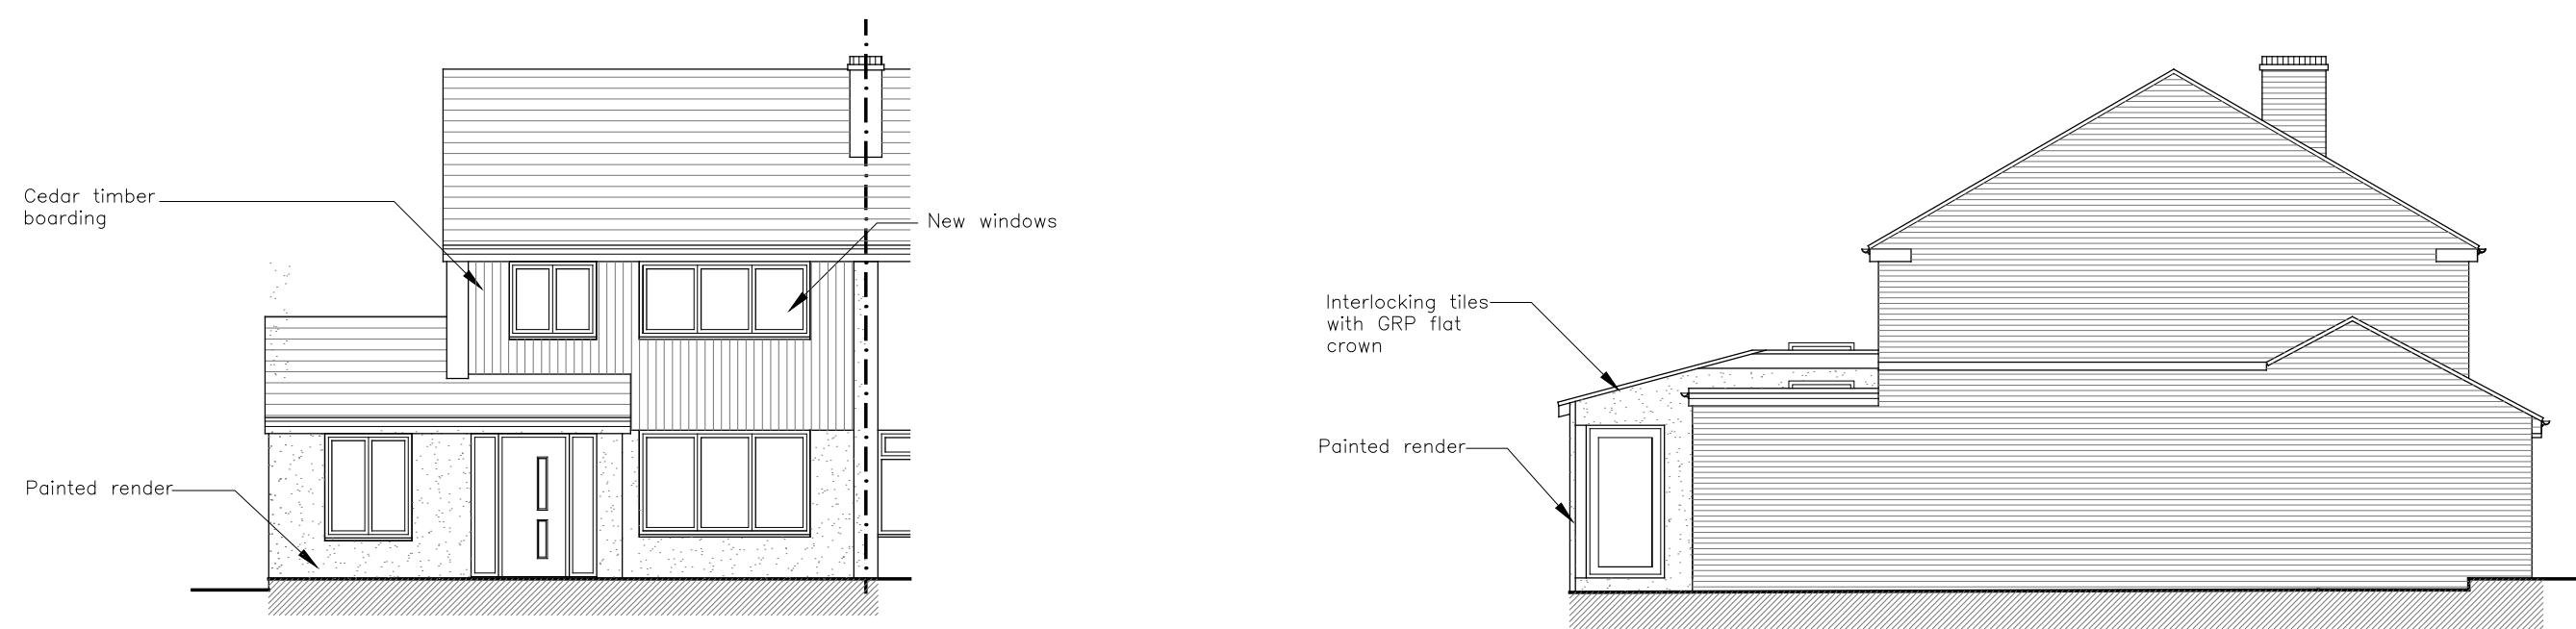


Front Elevation...

0m 1m 2m 3m 4m 5m 6m 7m 8m 9m 10m
Scale 1:100


Left Flank Elevation...

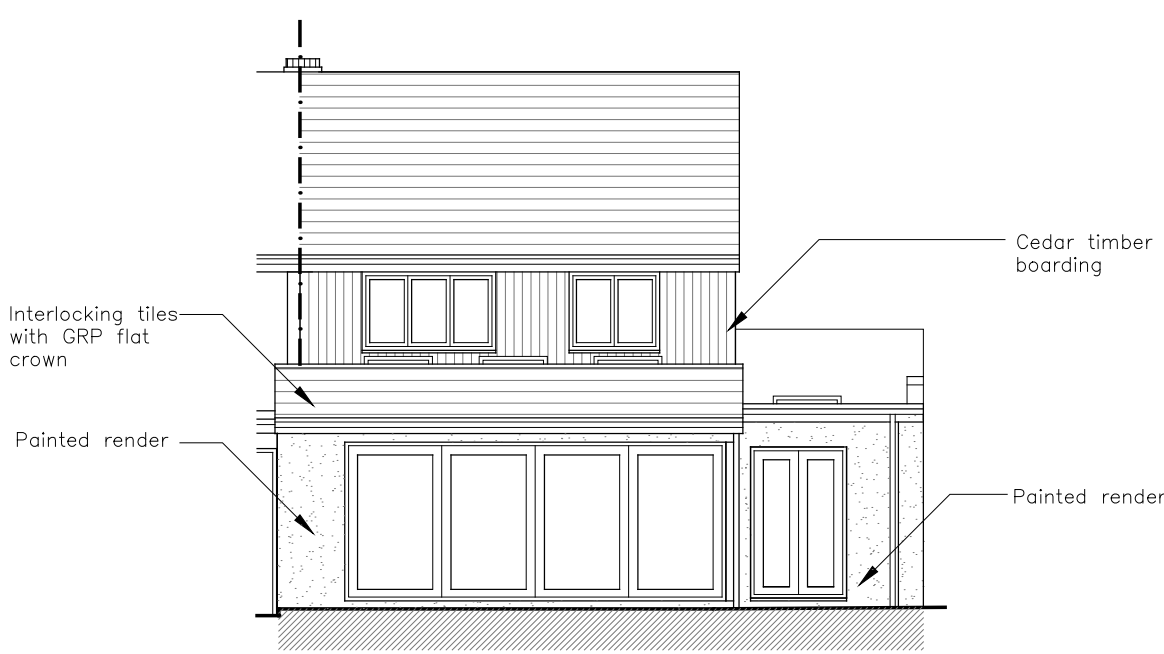

Rear Elevation...

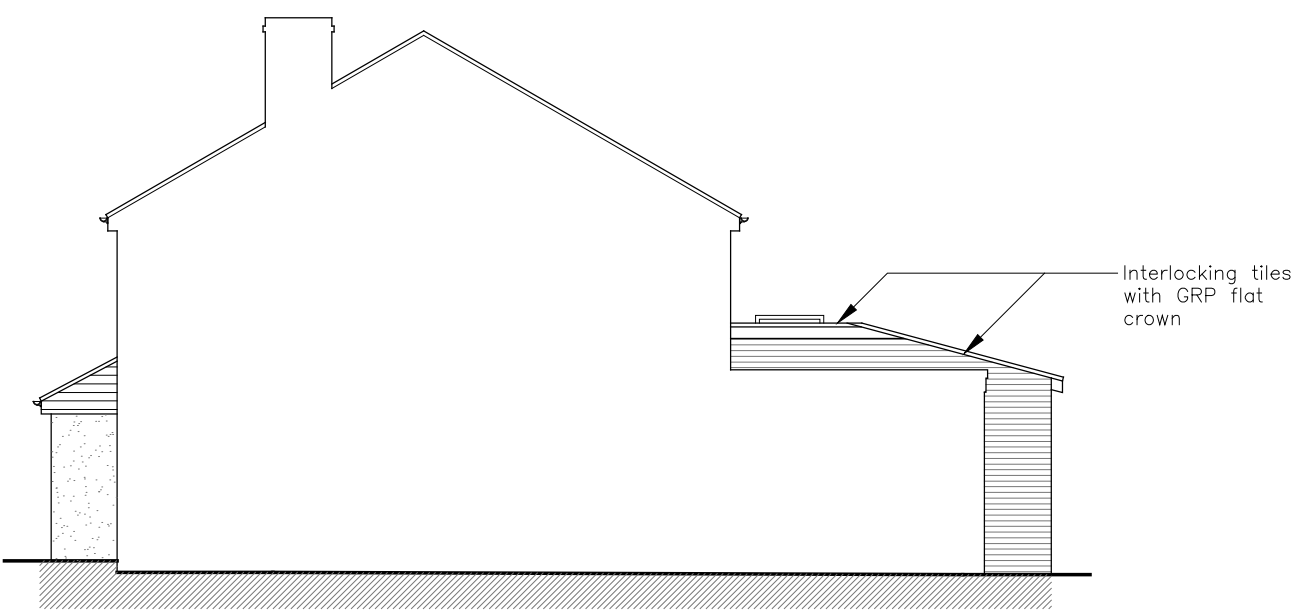


Right Flank Elevation...

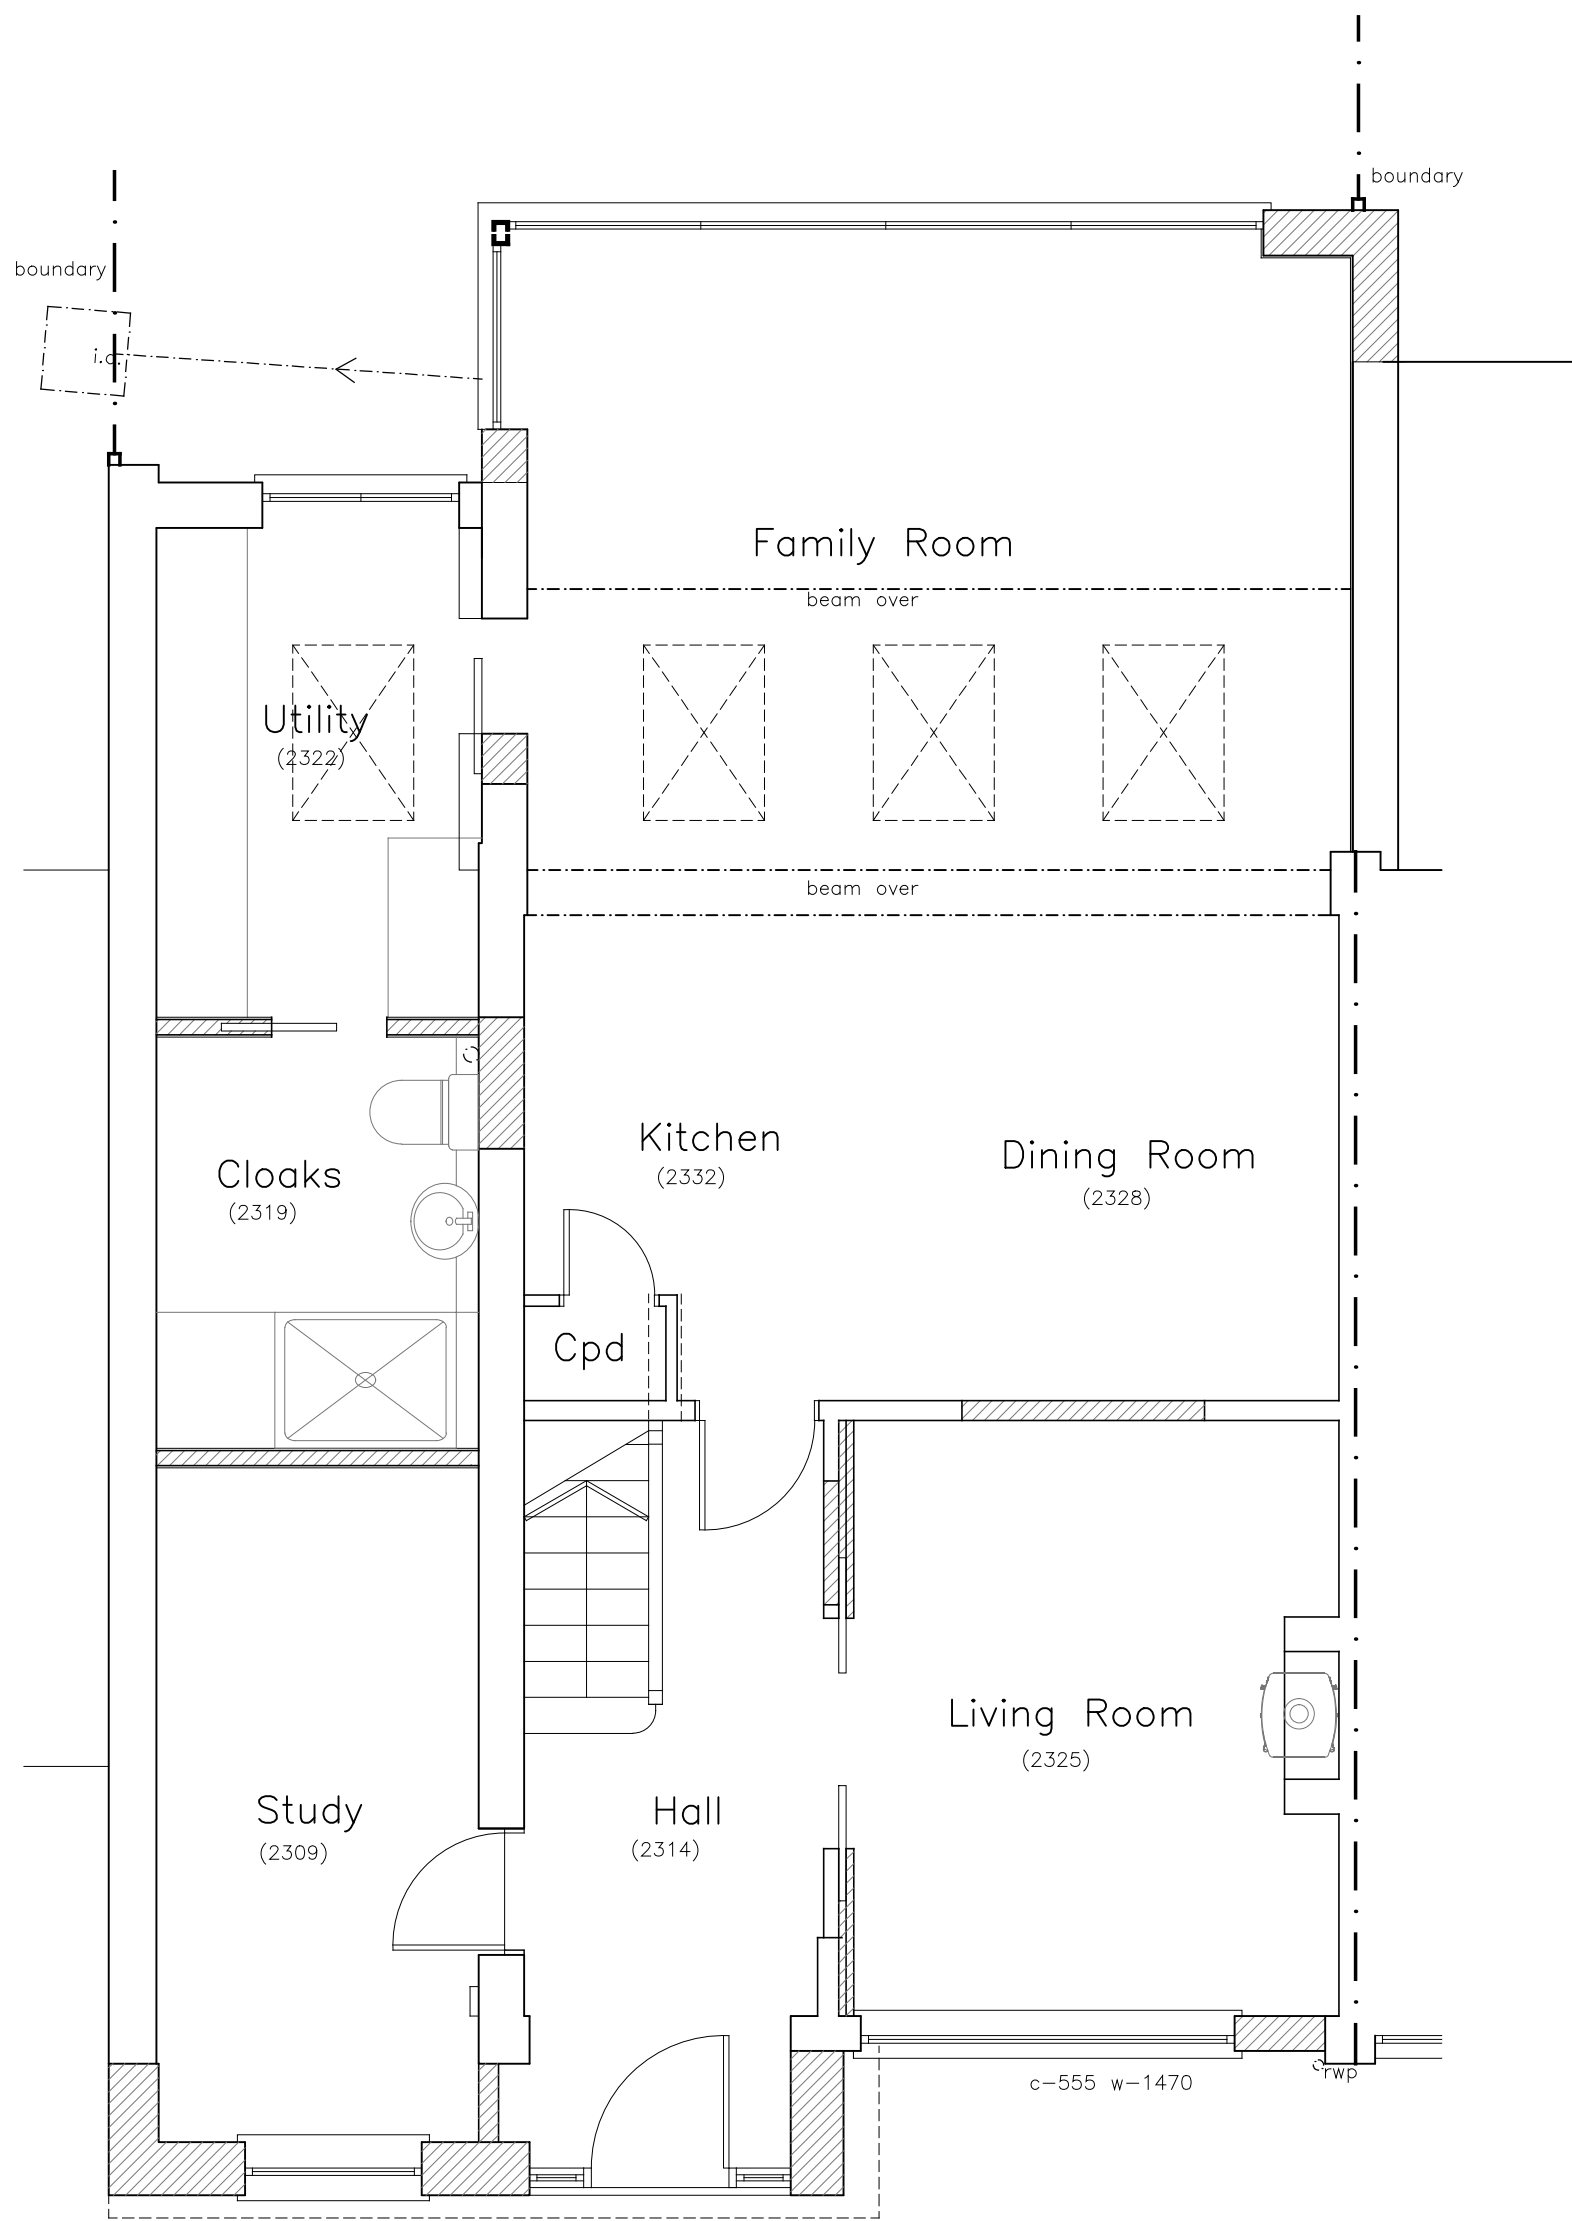

Ground Floor Plan....

0m 1m 2m 3m 4m 5m
Scale 1:50

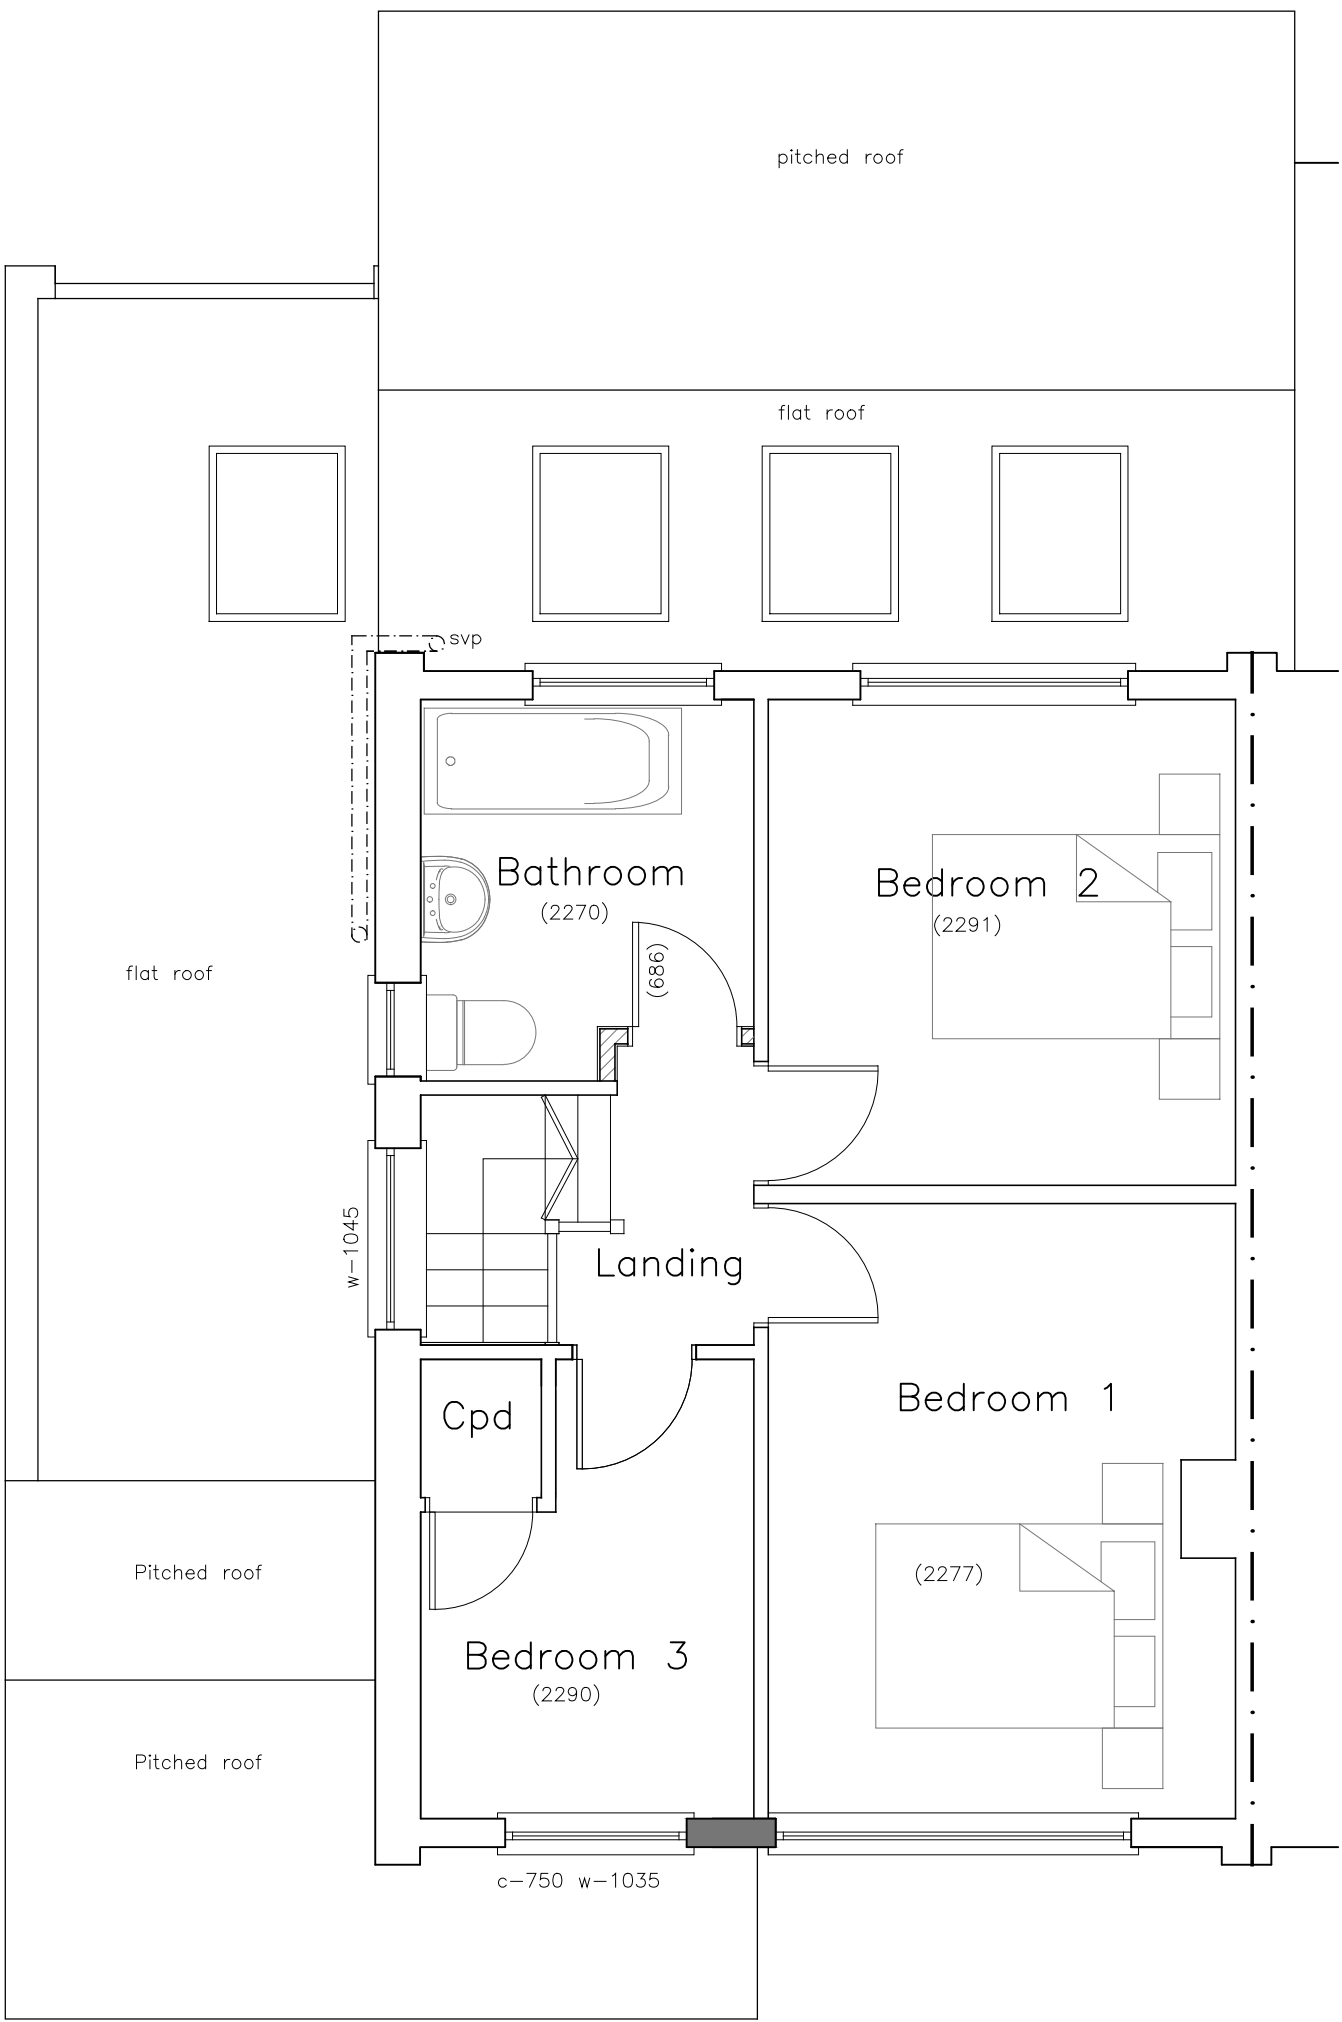

First Floor Plan....

revision date amendment Initials

HARRINGTONS
2006
building design consultants

48A Hollybush Lane, Sevenoaks, Kent, TN13 3TL tel 01732 742200
email info@harringtons2006.co.uk

project client:
proposed development at... Jaynee Grundy

4 Crockenhall Way
Istead Rise
Kent
DA13 9DB

drawing title date: Aug 2021 drawn: db

PLANNING.... scale: 1:50 1:100 @A1

Plans and Elevations as proposed drawing no.

21/1550/02D