


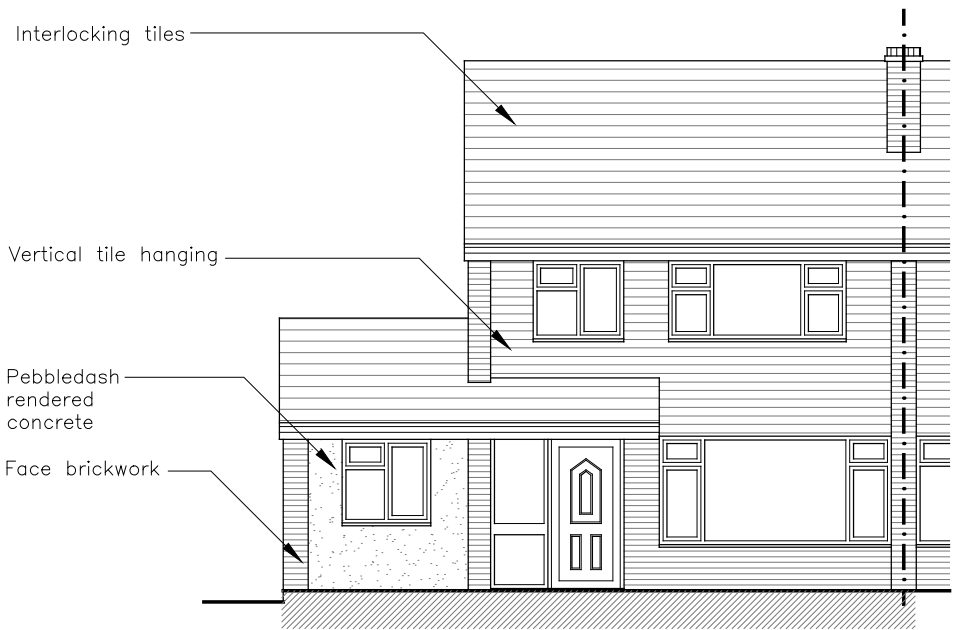


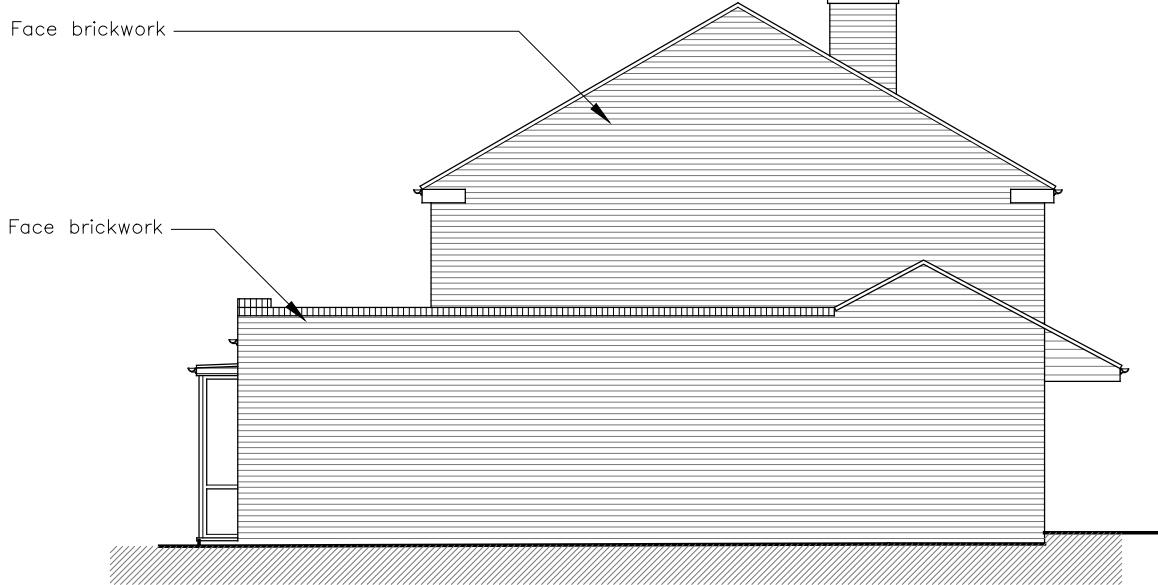


Front Elevation...

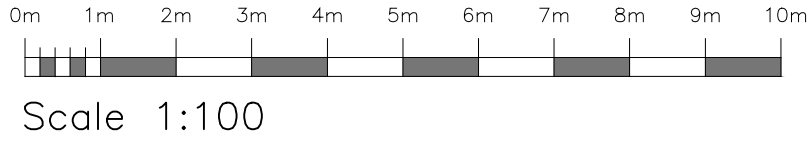

Left Flank Elevation...

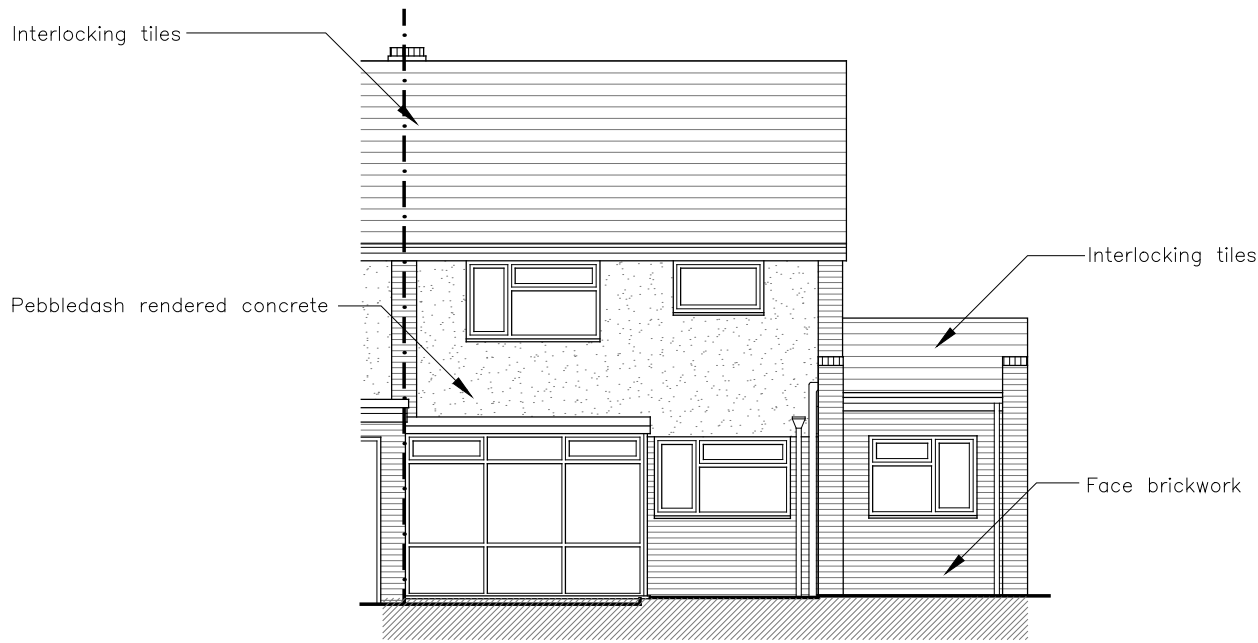


Rear Elevation...


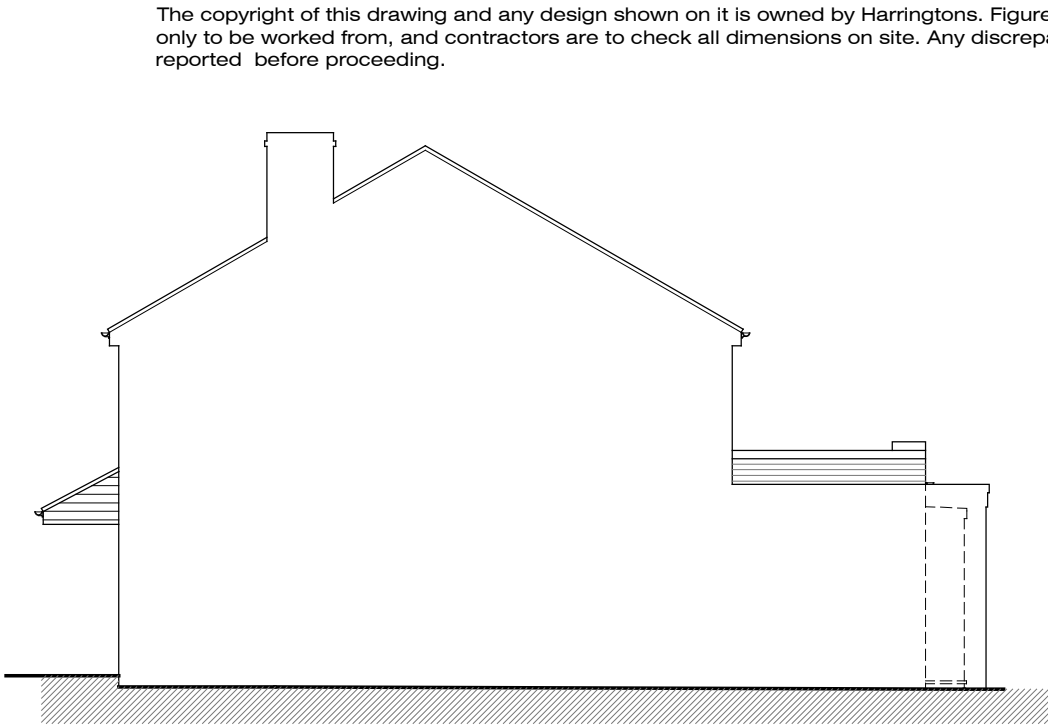


Right Flank Elevation...

The copyright of this drawing and any design shown on it is owned by Harringtons. Figured dimensions only to be worked from, and contractors are to check all dimensions on site. Any discrepancies to be reported before proceeding.

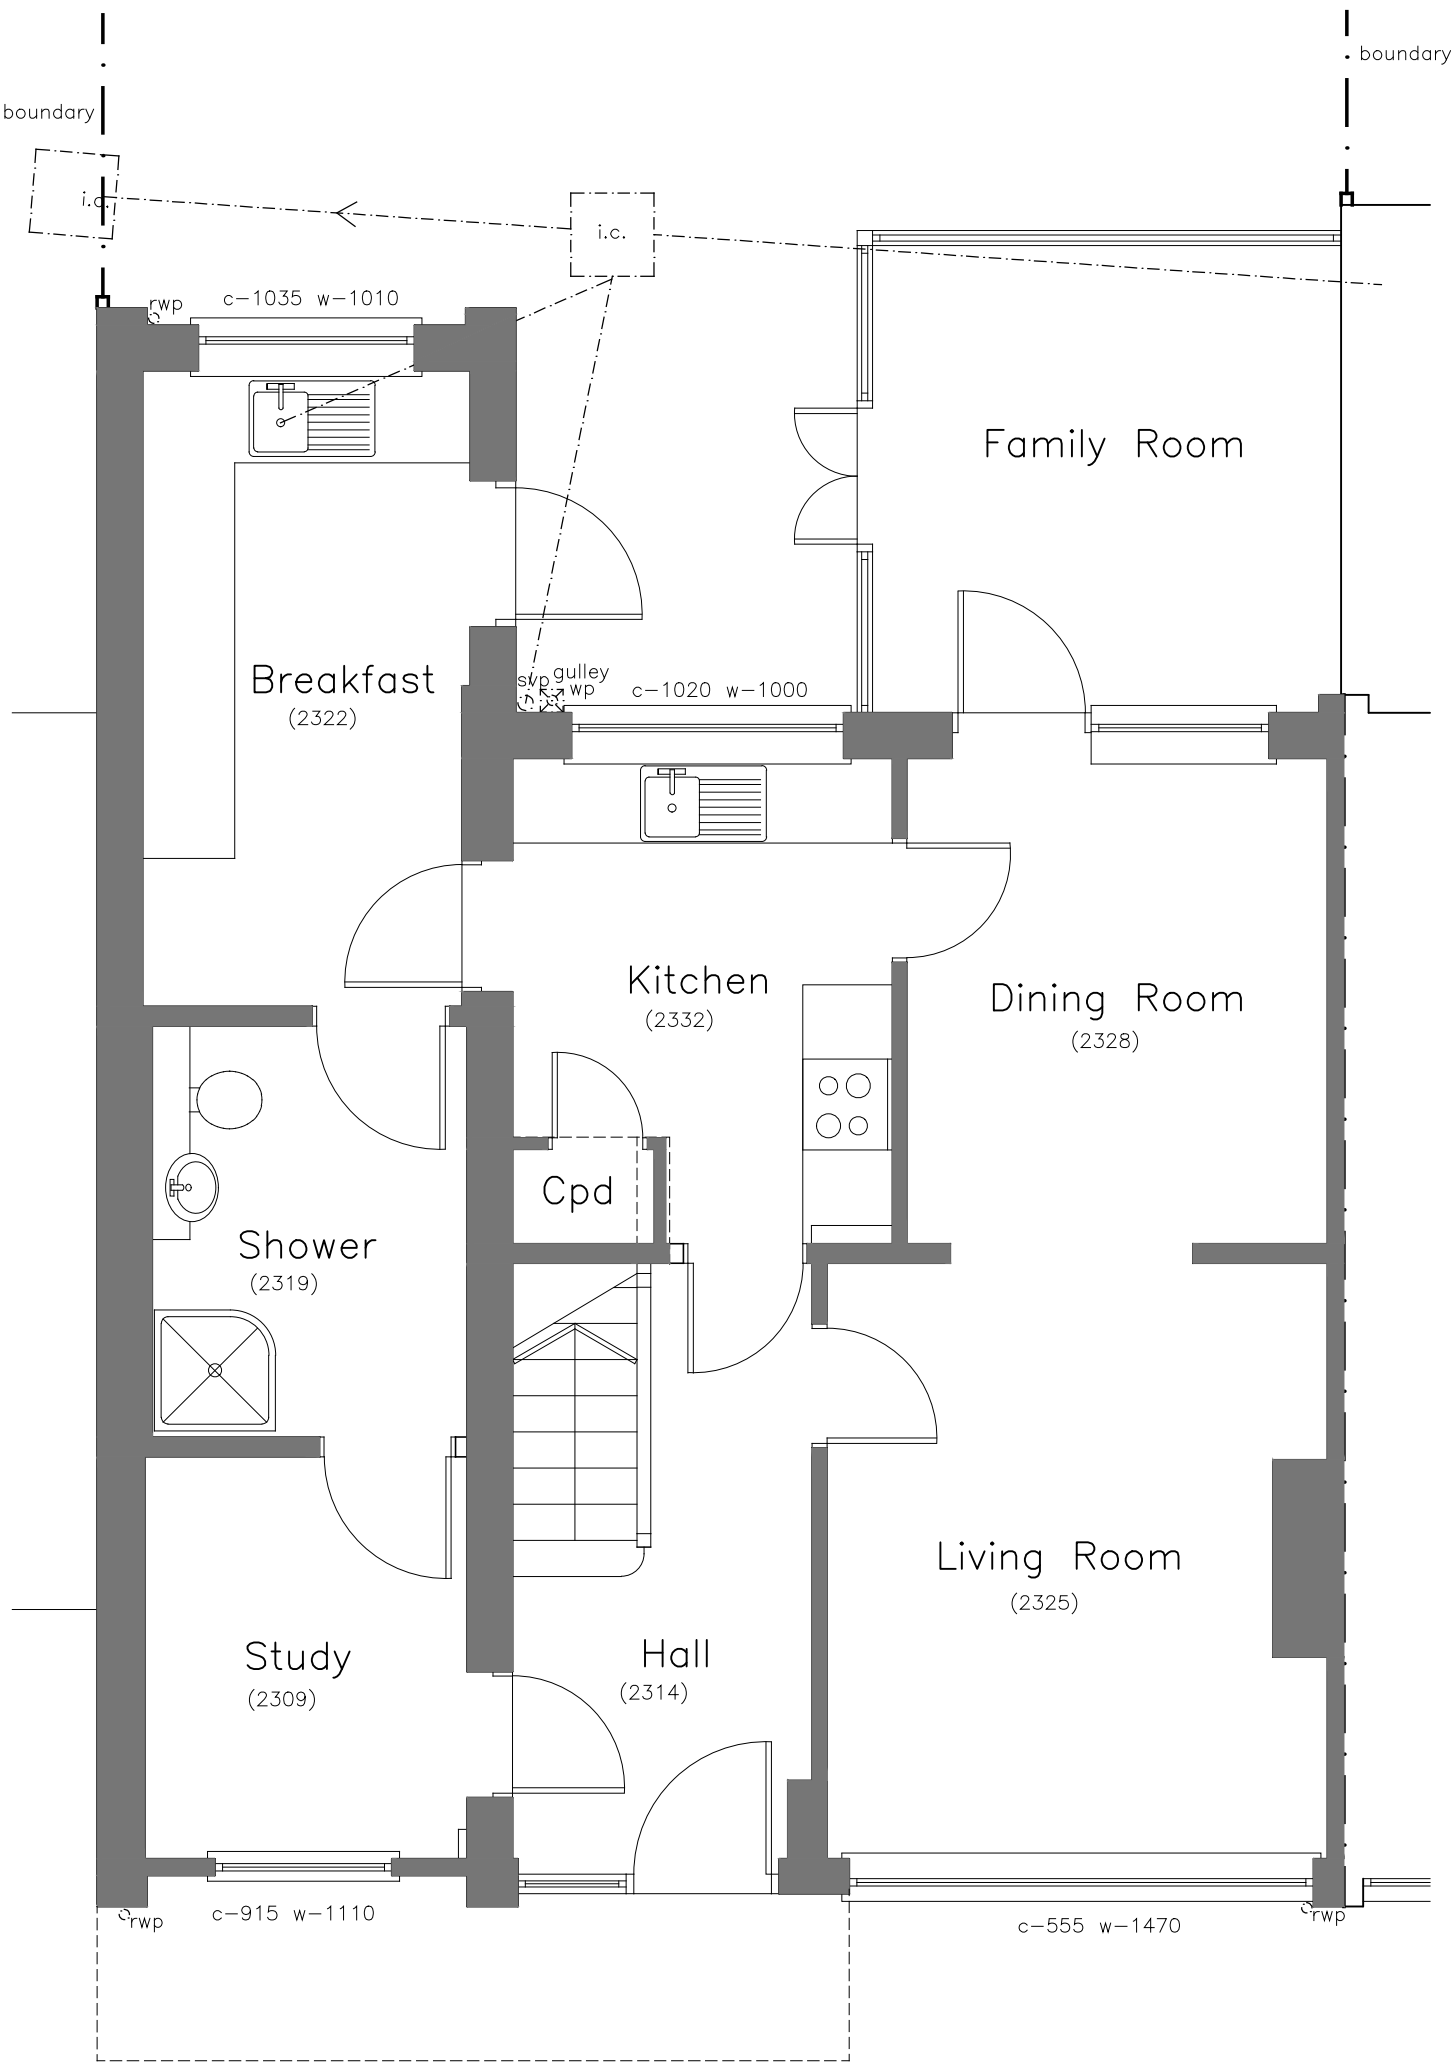

Ground Floor Plan....

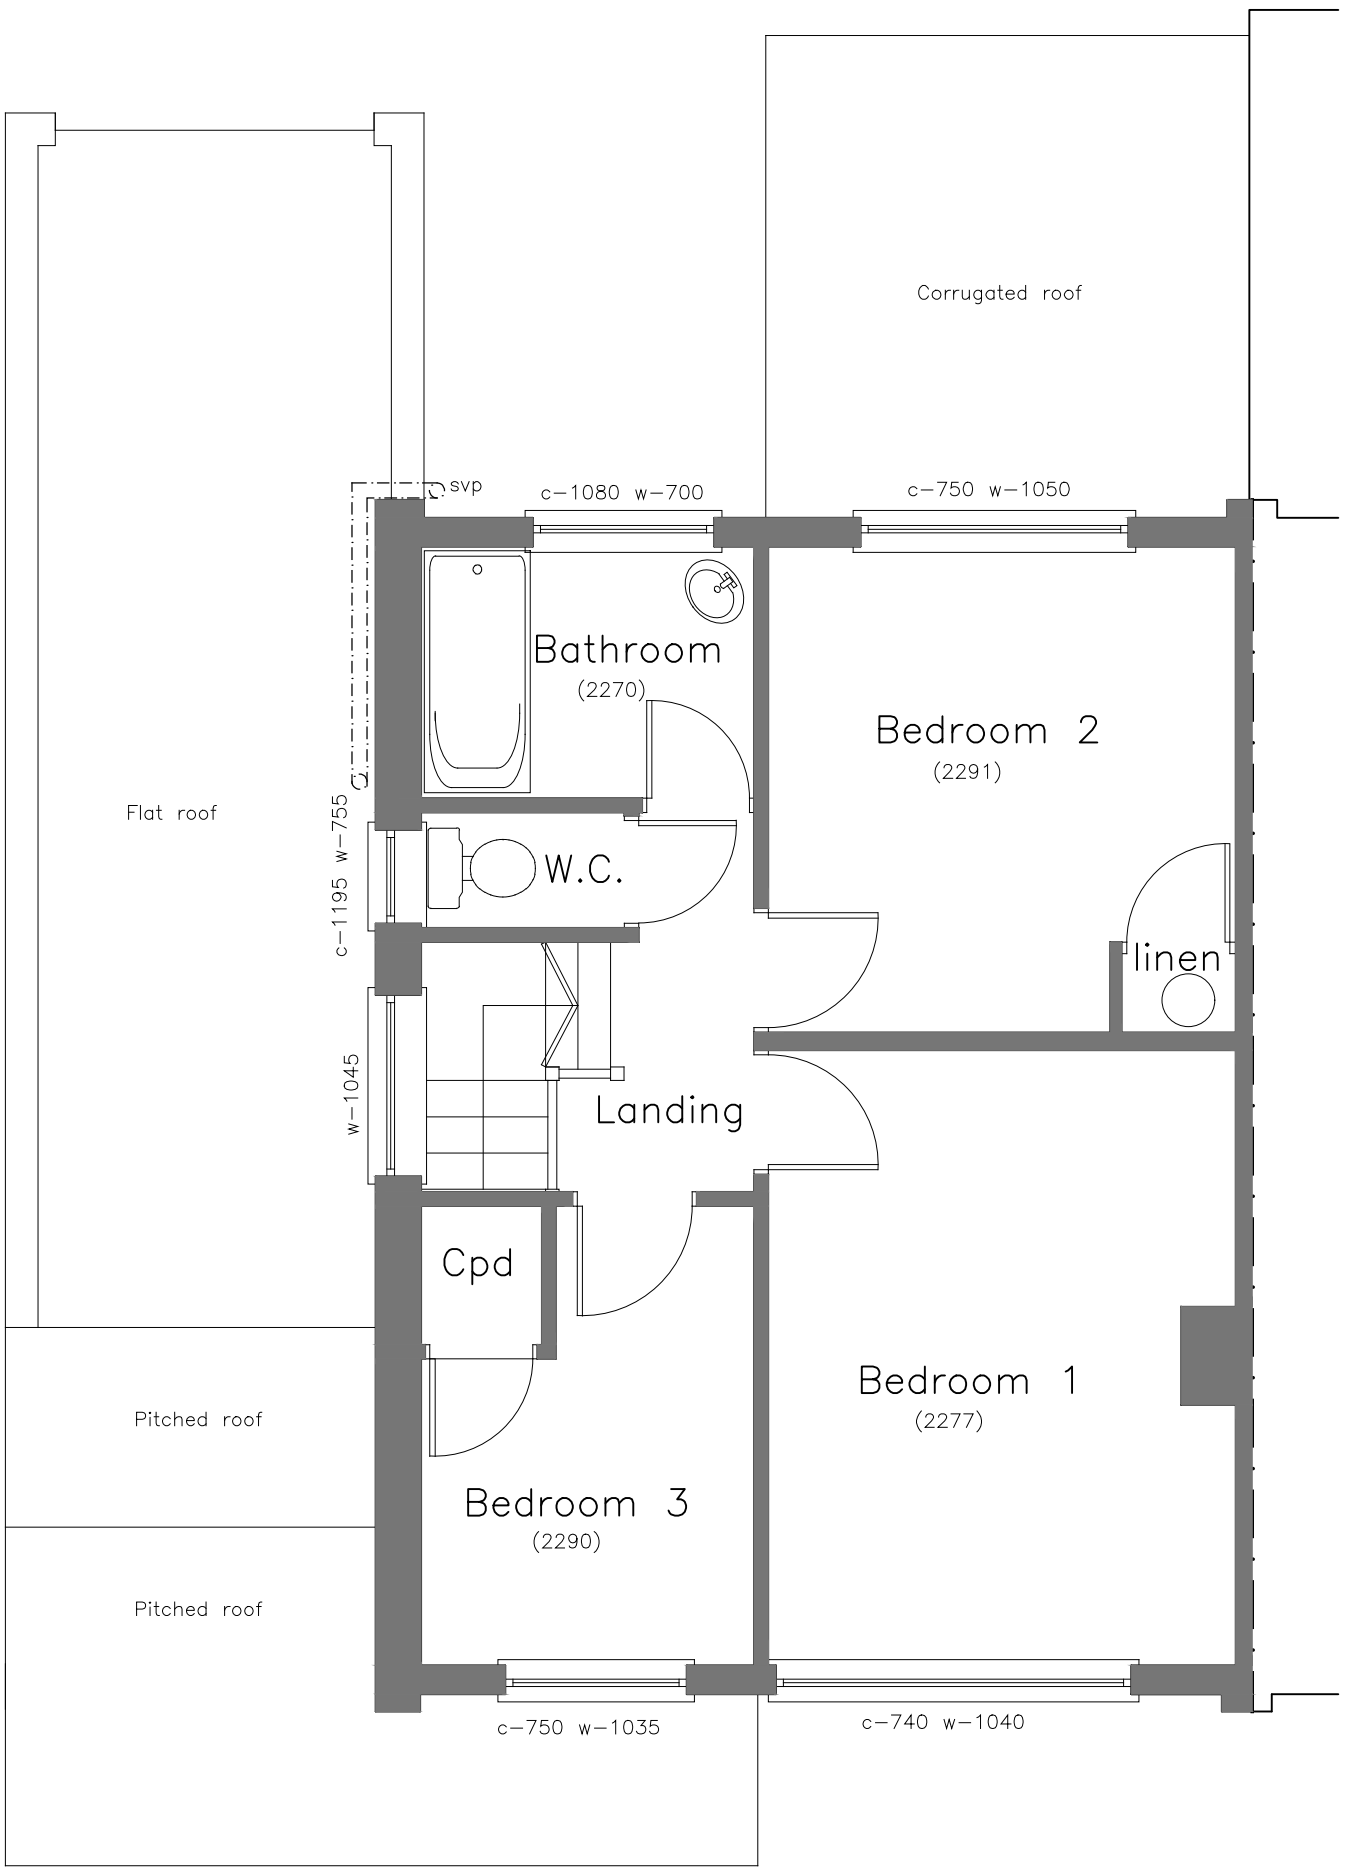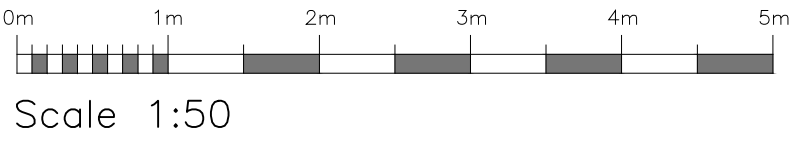

First Floor Plan....

revision	date	amendment	Initials
----------	------	-----------	----------

HARRINGTONS
2006
building design consultants

48A Hollybush Lane, Sevenoaks, Kent, TN13 3TL tel 01732 742200
email info@harringtons2006.co.uk

project	client:
proposed development at...	Jayne Grundy

4 Crockenhall Way
Istead Rise
Kent
DA13 9DB

drawing title	date:	Aug 2021	drawn:	-
---------------	-------	----------	--------	---

PLANNING....	scale:	1:50 1:100 @A1
--------------	--------	----------------

Plans and Elevations as existing	drawing no.
-------------------------------------	-------------

21/1550/01