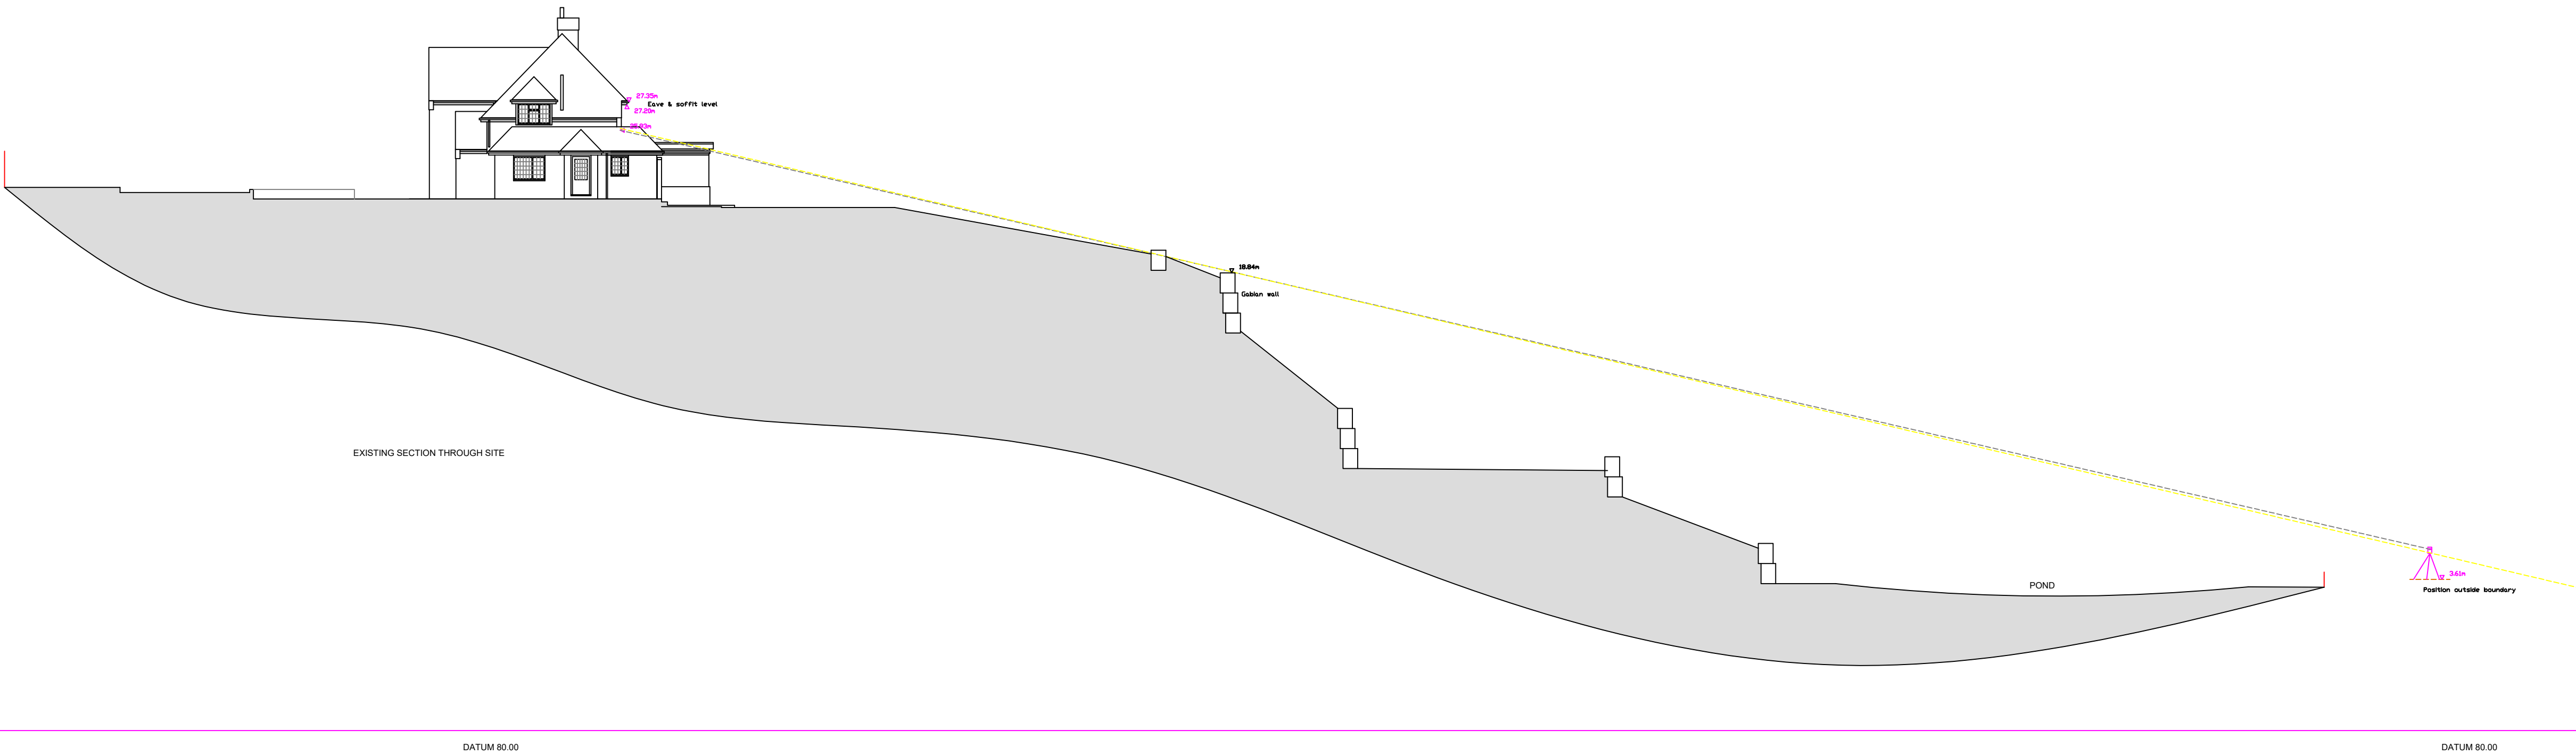
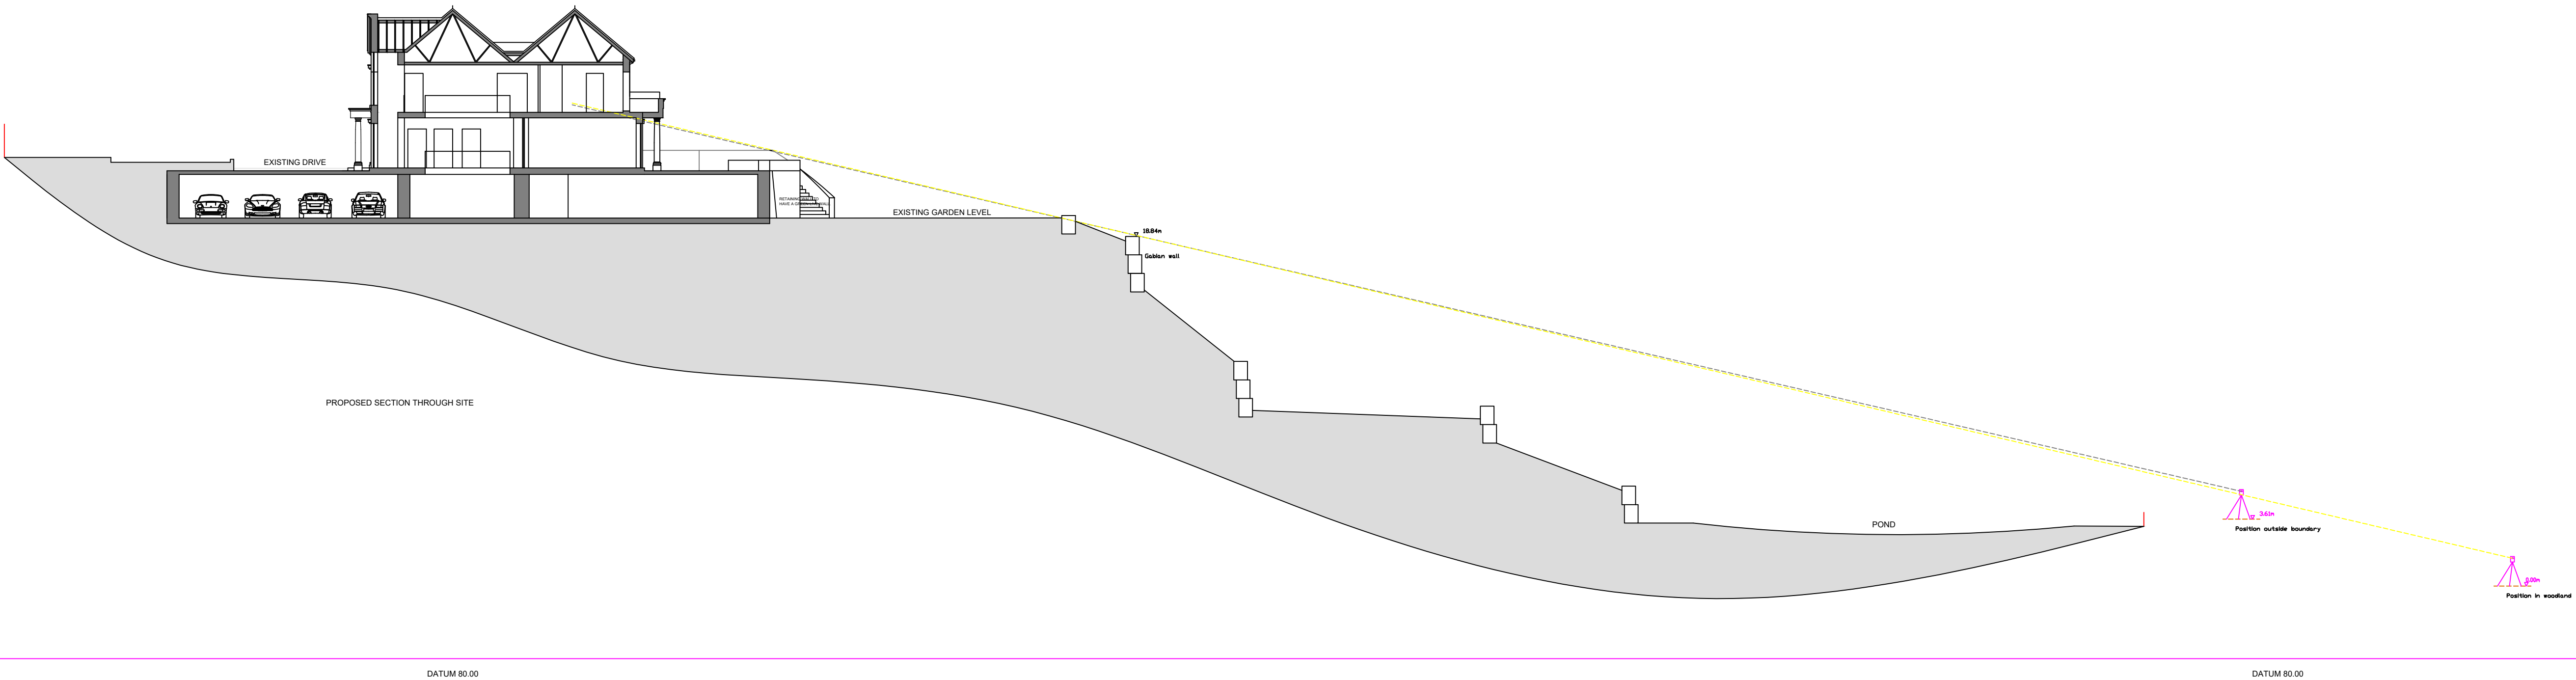


Revision	Date	Description
----------	------	-------------

Status
PLANNING

Mark | Carter
ASSOCIATES

Architectural
Design

design studio
priestfield stadium gillingham kent ME7 4DD
tel 01634 304700 fax 01634 850986
e mail: markcarter.design@virgin.net

Client
MR AND MRS COWARD

Drawing Title
EXISTING SITE PLAN

Project Title
REPLACEMENT DWELLING AT
SHORNE MEAD
PEAR TREE LANE

Scale	Date	Drawn
1:200	OCT 24	MC

Drawing No	Rev
3316 - 029	-