



RED DOTTED LINE IS OUTLINE OF BASEMENT

PROPOSED FRONT ELEVATION



RED DOTTED LINE IS OUTLINE OF BASEMENT

PROPOSED SIDE ELEVATION




RED DOTTED LINE IS OUTLINE OF BASEMENT

PROPOSED REAR ELEVATION



RED DOTTED LINE IS OUTLINE OF BASEMENT

PROPOSED SIDE ELEVATION

 

Scale Bar at 1:100

Revision	Date	Description

Status
PLANNING

Mark | Carter
ASSOCIATES
Architectural
Design

design studio
priestfield stadium gillingham kent ME7 4DD
tel 01634 304700 fax 01634 850986
e mail: markcarter.design@virgin.net

Client
MR AND MRS COWARD

Drawing Title
ELEVATIONS

Project Title
REPLACEMENT DWELLING AT
SHORNE MEAD
PEAR TREE LANE

Scale
1:100

Date
MAY 24


Drawn
MC

Drawing No
3316 - 025

Rev
i



PROPOSED REAR GARDEN WALL ELEVATION

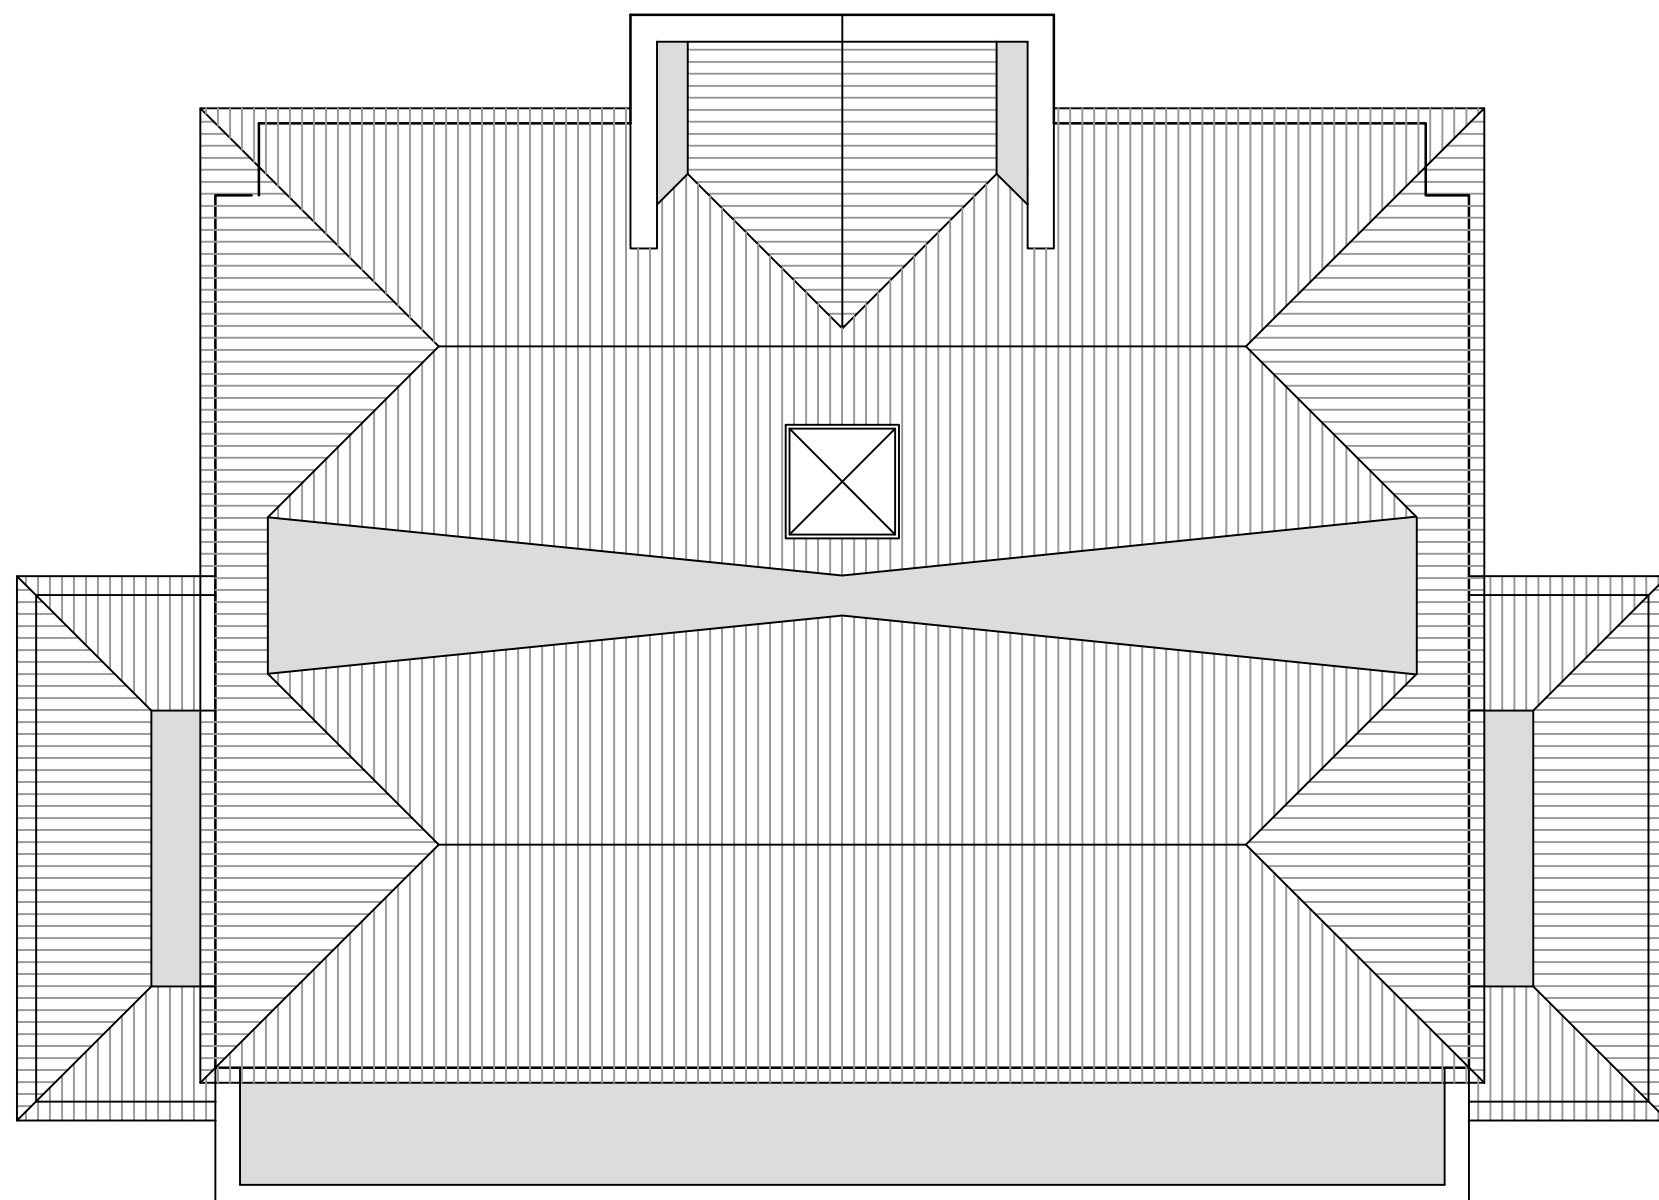

Roof Plan