




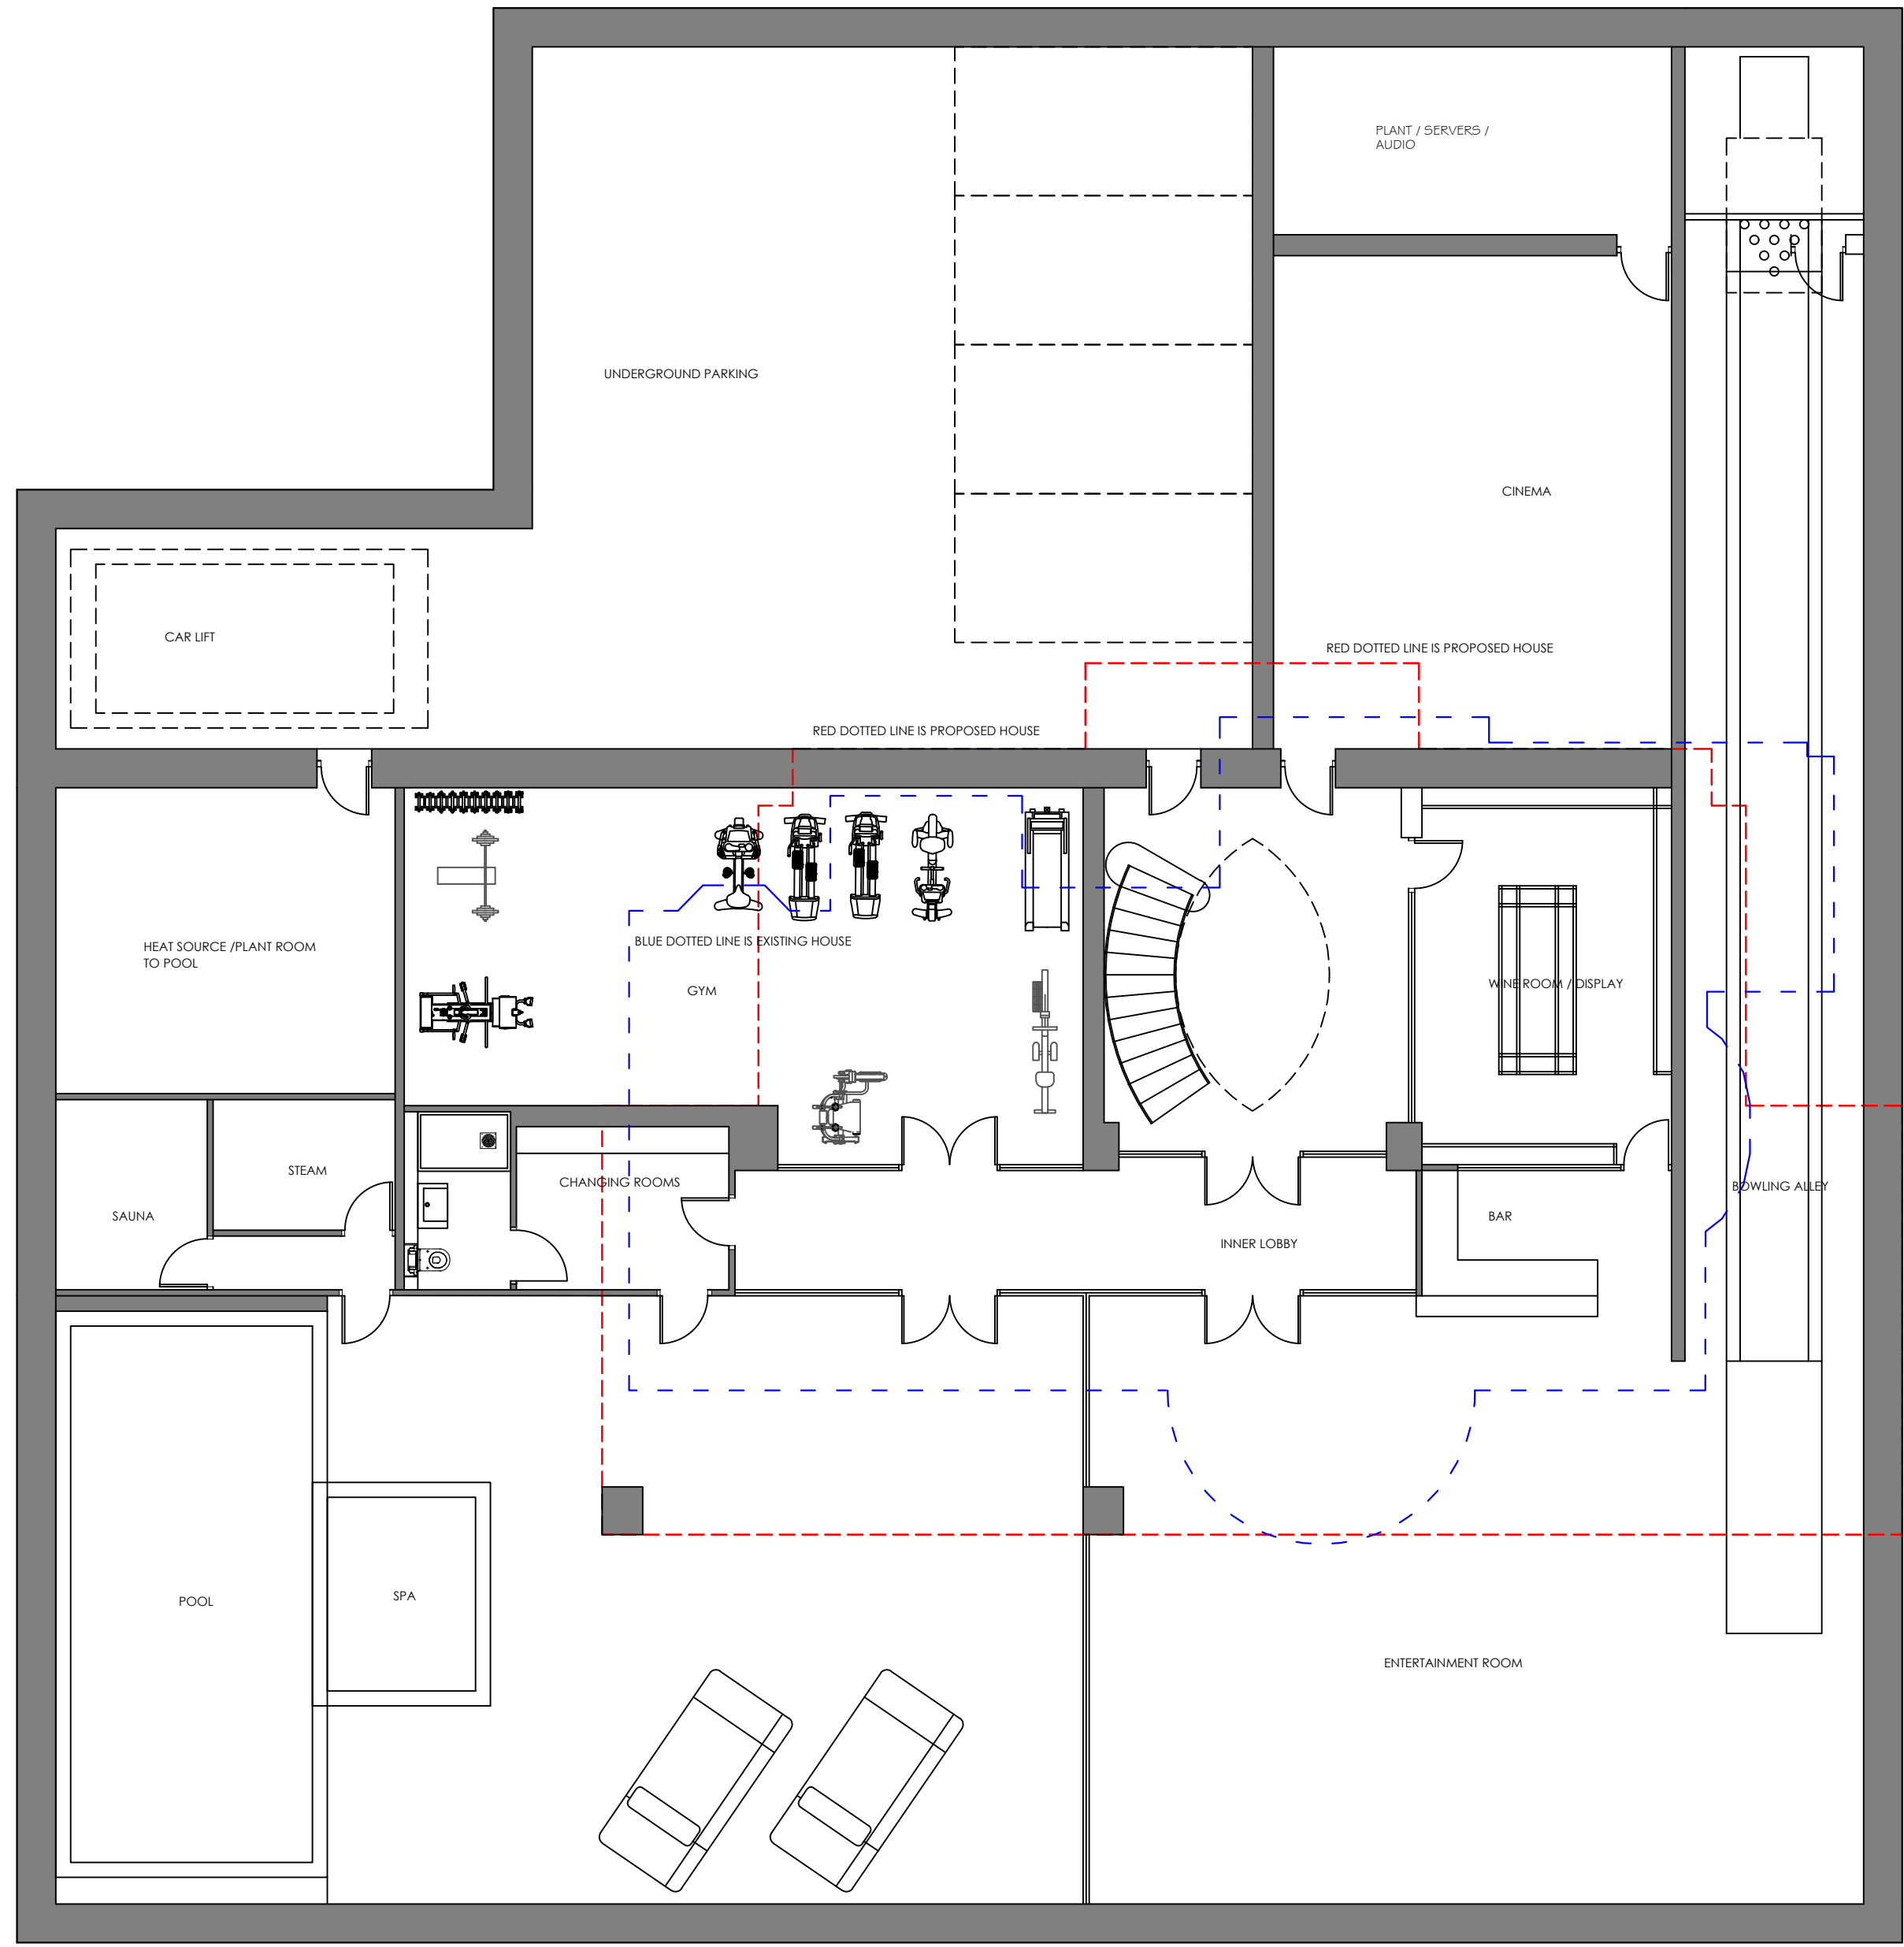

Basement Plan

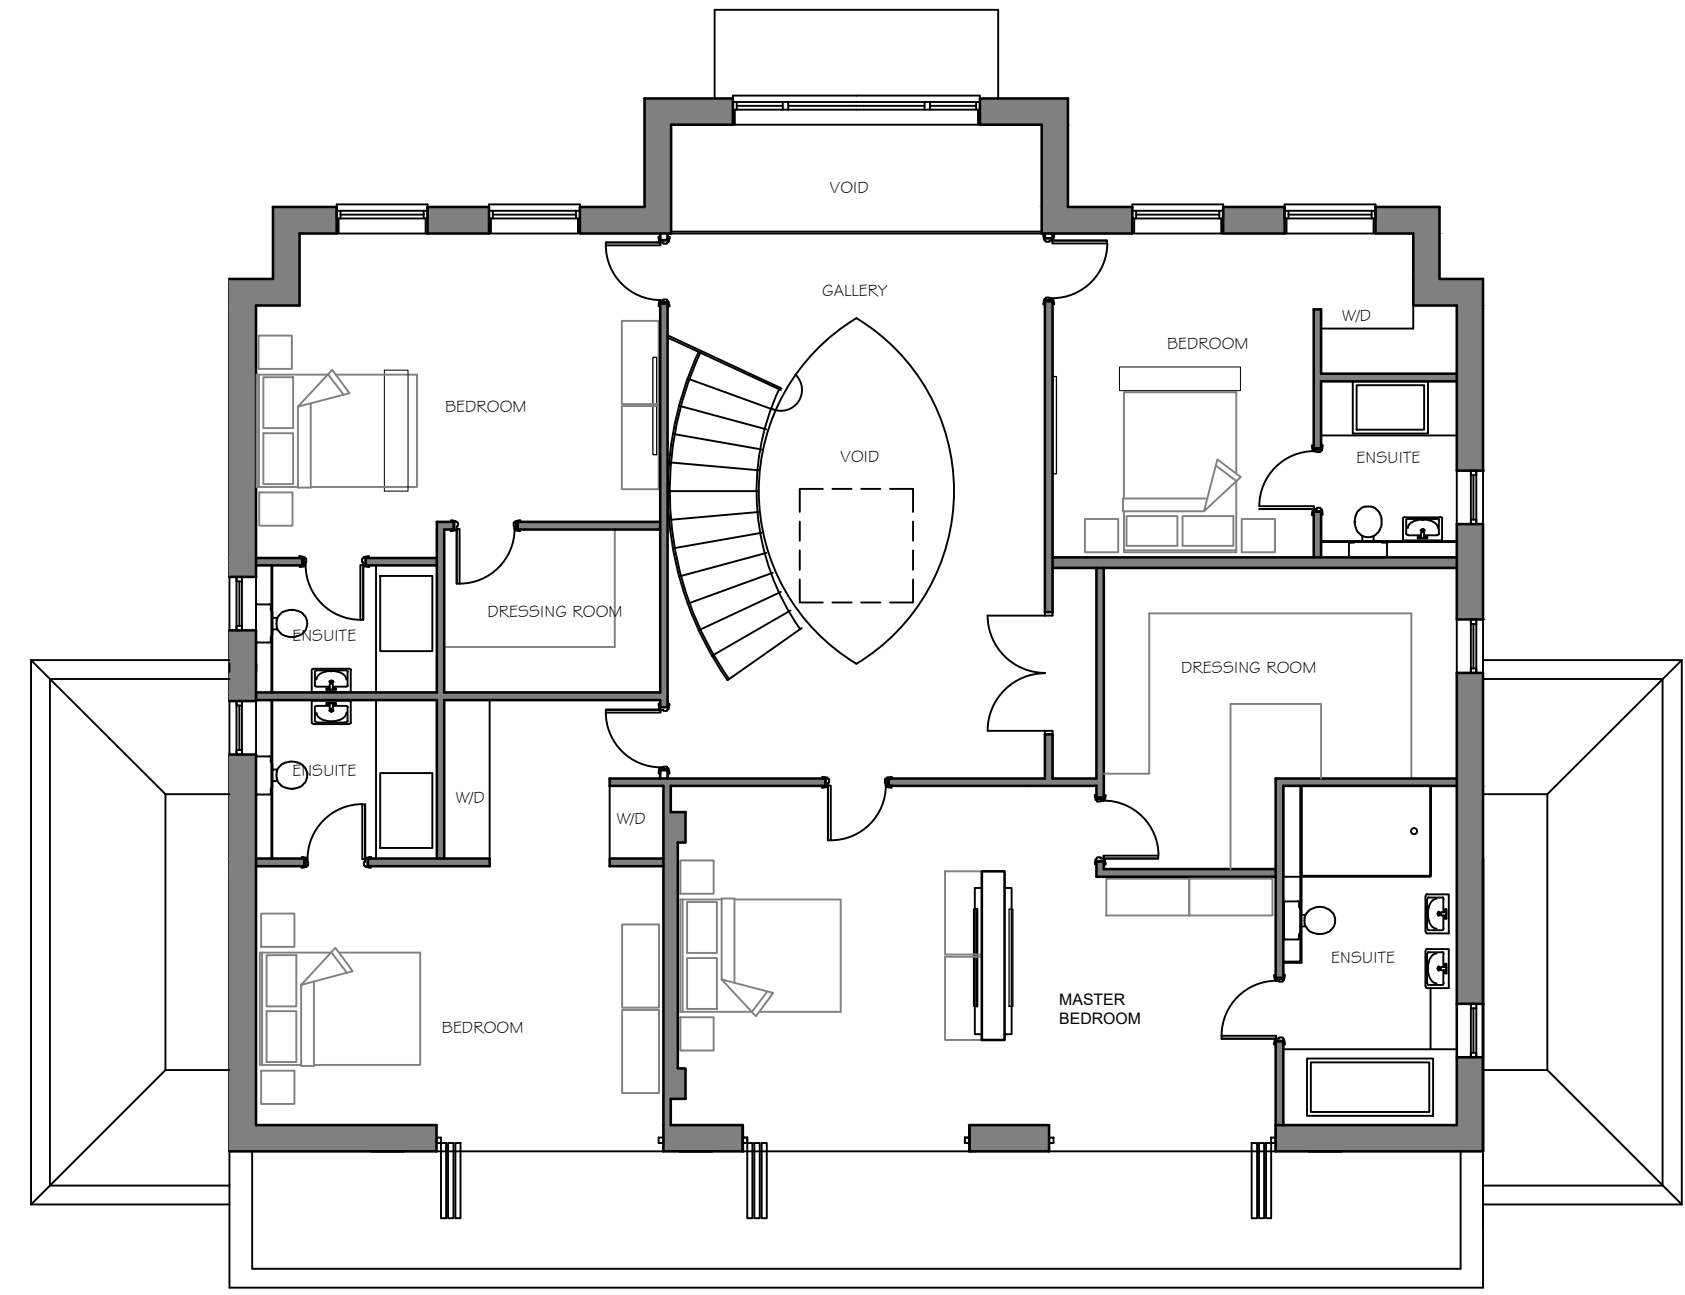


First Floor Plan
193m2 net
214m2 gross

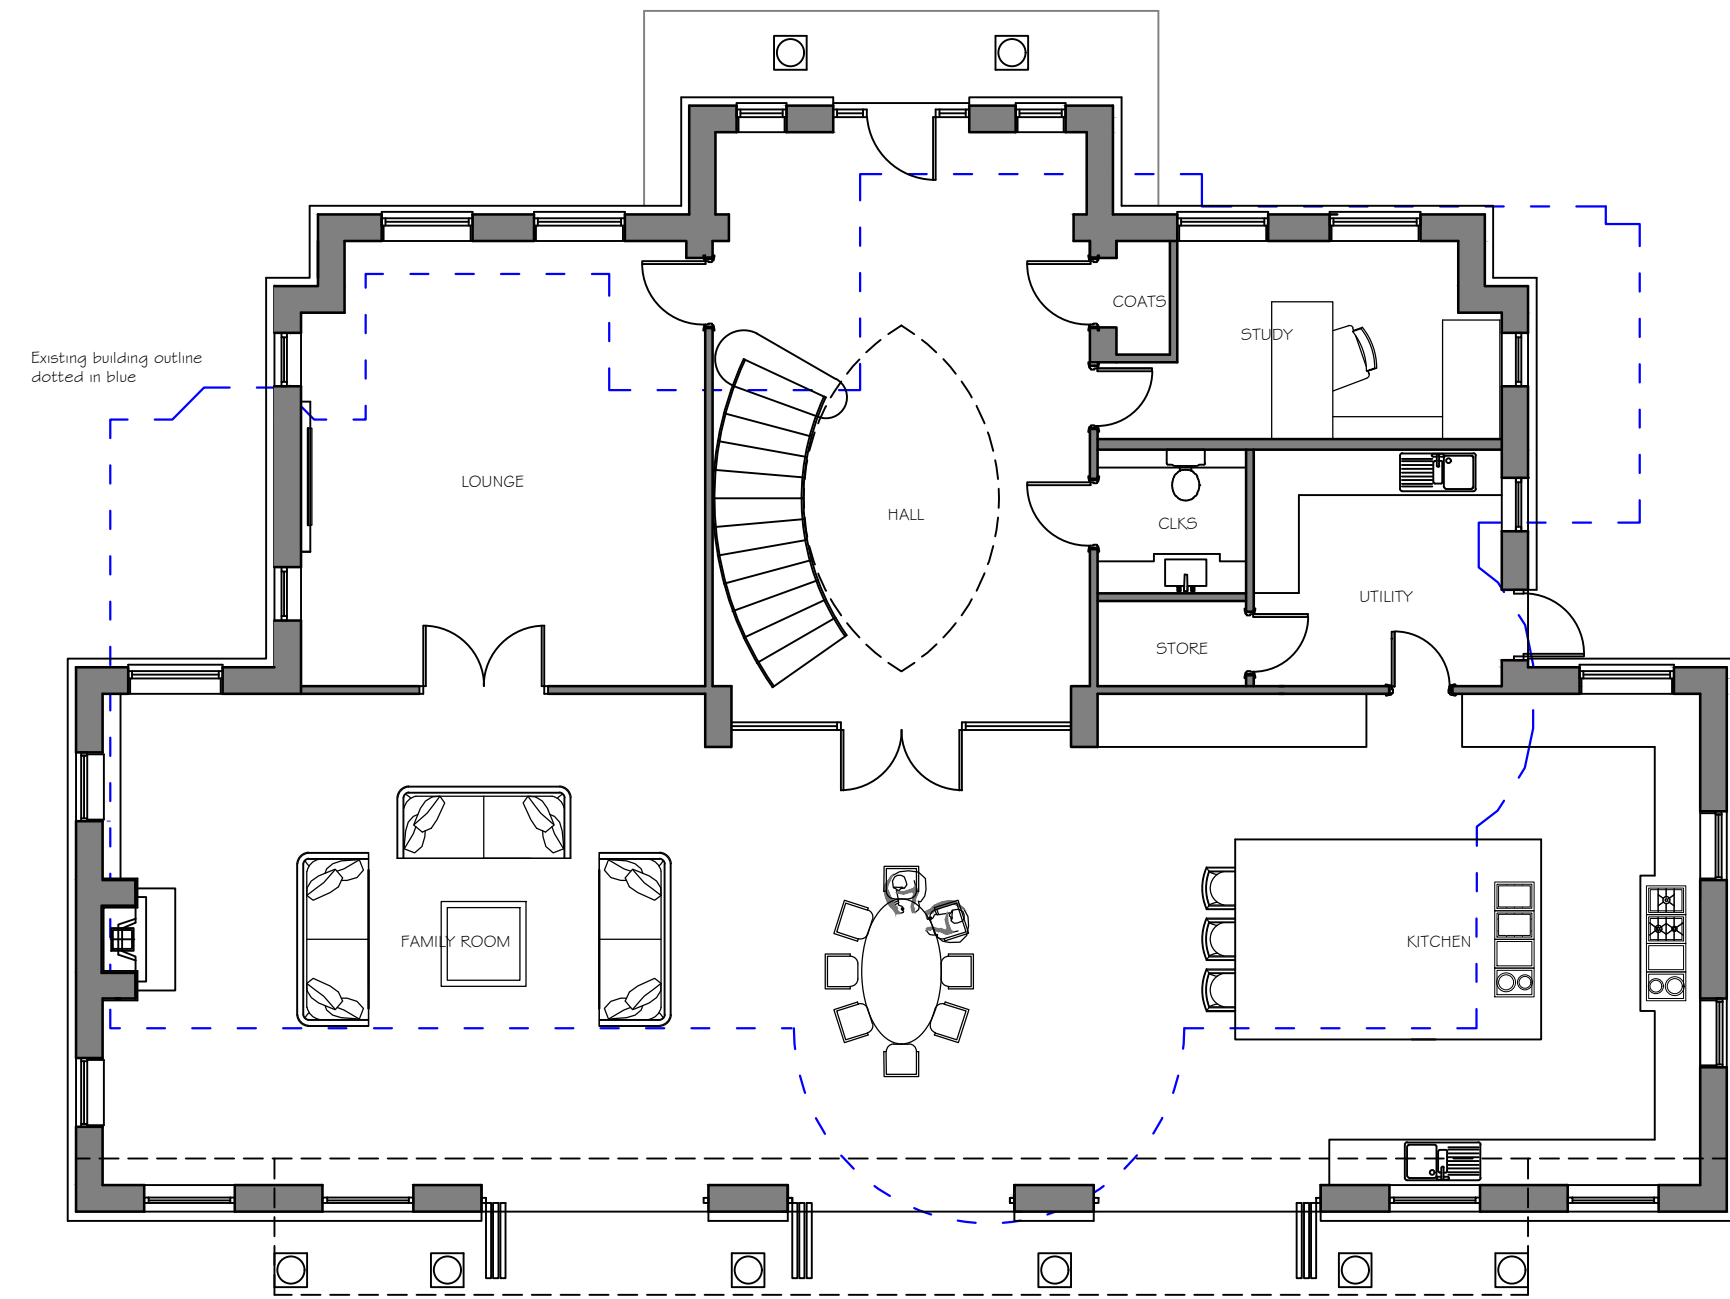

Ground Floor Plan
238m2
Total area: 431m2 net
263m2 gross
Proposed gross area 477m2

Original house area 210m2
Existing house area GF - 200m2
Existing house area FF - 115m2
Existing house total area 315m2

Approved Garage extension 84m2
Removed outbuilding 13m2
Permitted development extensions 69m2
Fall back position 481m2
Proposed gross area 477m2

 

Revision	Date	Description
----------	------	-------------

Status	PLANNING
--------	----------

Mark | Carter
ASSOCIATES

Architectural
Design

design studio
priestfield stadium gillingham kent ME7 4DD
tel 01634 304700 fax 01634 850986
e mail: markcarter.design@virgin.net

Client
MR AND MRS COWARD

Drawing Title
FLOOR PLANS

Project Title
REPLACEMENT DWELLING AT
SHORNE MEAD
PEAR TREE LANE

Scale 1:100	Date MAY 24	Drawn MC
----------------	----------------	-------------

Drawing No 3316 - 024	Rev J
--------------------------	----------