


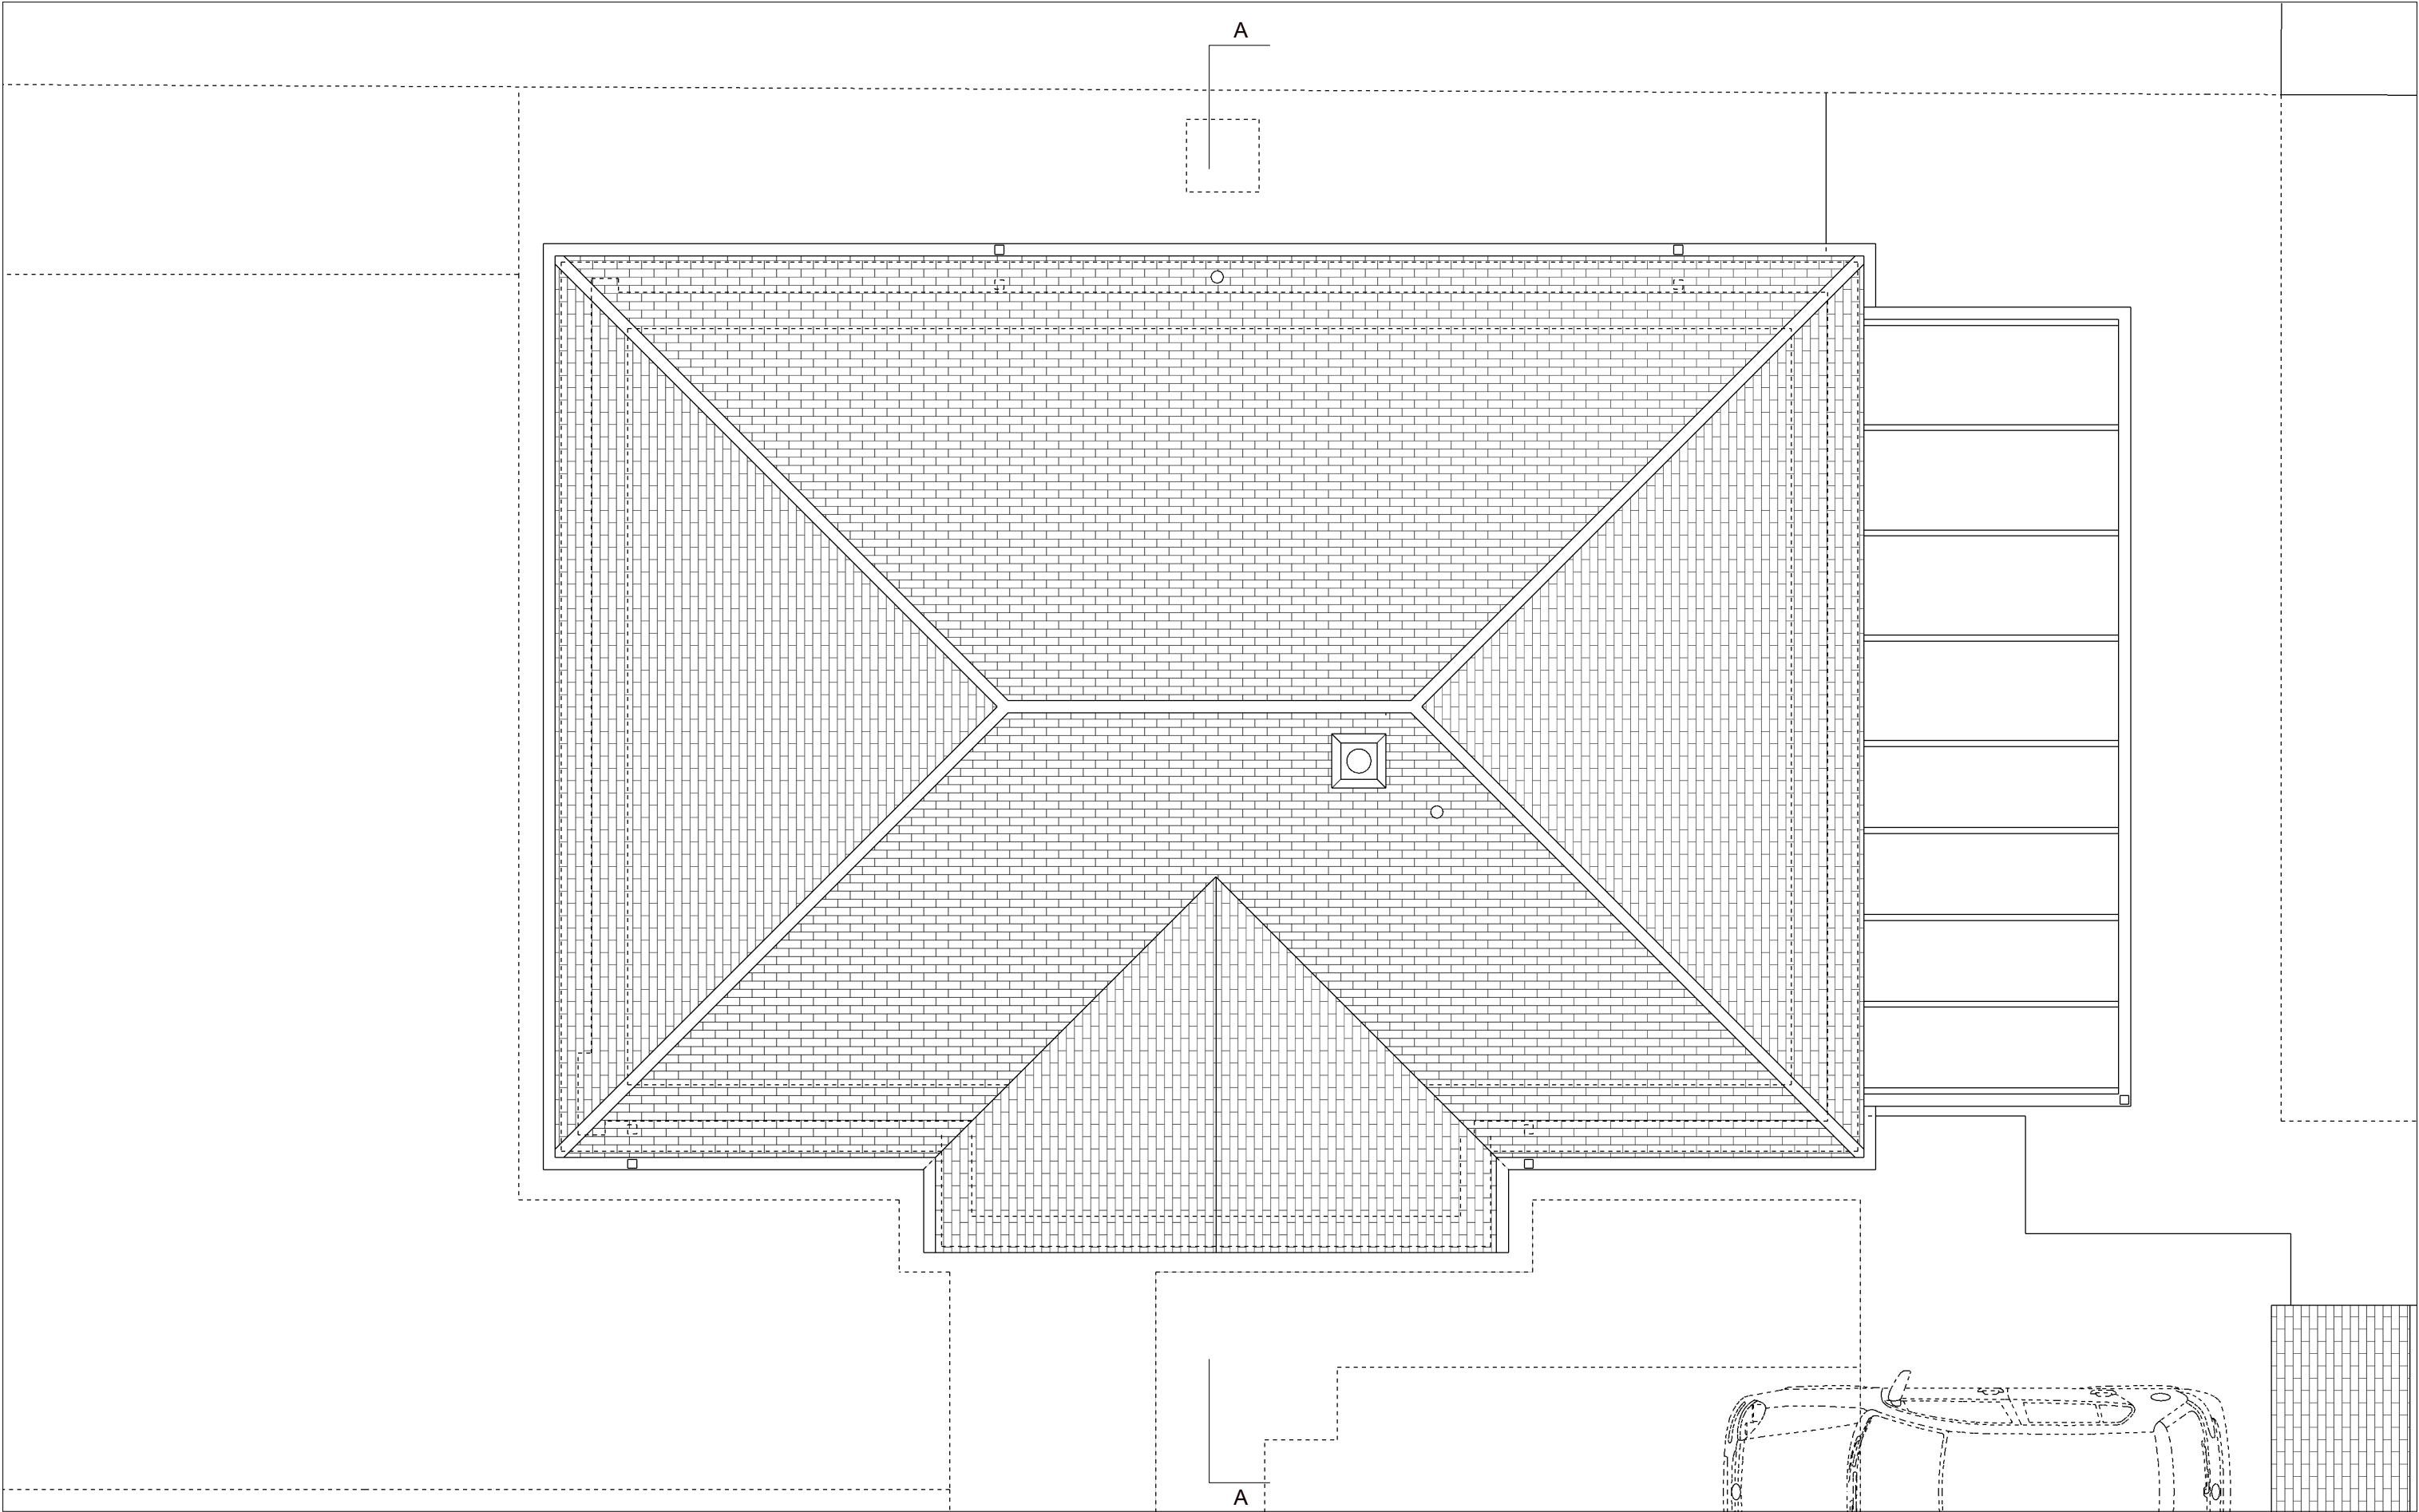


Steve Baker **Architect**
78 Pound Road East Peckham Tonbridge Kent TN12 5BJ
18 Hatton Place London EC1M 8RU
T: +44 (0)1622 870275
E: contact@stevebakerarchitect.com
W: www.stevebakerarchitect.com

S	R	Date	Description
			Note - Do not scale from this drawing. All dimensions must be checked on site by the contractor and any discrepancies reported immediately.
			© COPYRIGHT 2023 STEVE BAKER ARCHITECT Ordnance Survey. © Crown Copyright 2023. All rights reserved. Supplied by UK Map Centre Licence number 100046957.



MR and MRS W. NORRIS

 

Client:
MR and MRS W. NORRIS
Project Title:
GLENROSA GARDENS, GRAVESEND
Status: **PLANNING** Stage: **P** Scale: **1:25/50** Sheet: **A1/A3**

Drawing Title:
EXISTING ROOF PLAN
Project No: **A23240** Disc: **A** Building: **-** Package: **-** Drawing No: **1012** Revision: **A**