




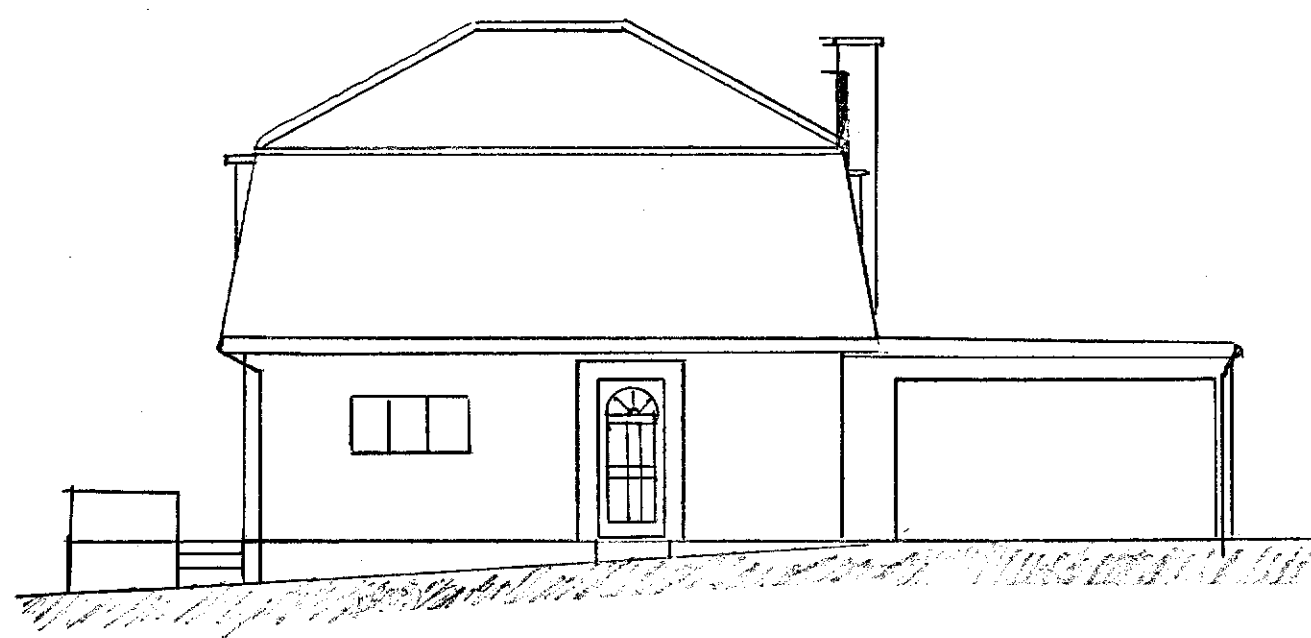

FRONT ELEVATION (north)
(1:100)

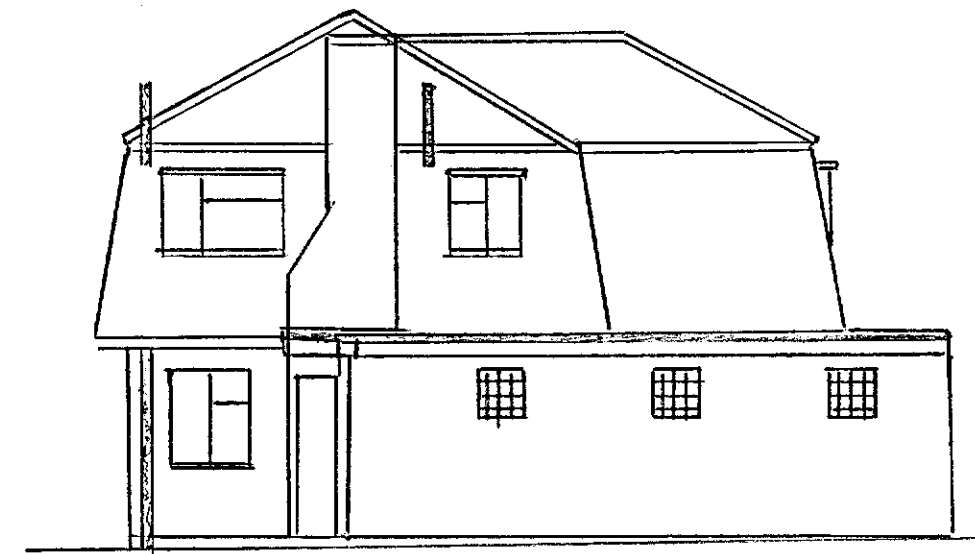


SIDE ELEVATION (west)
(1:100)

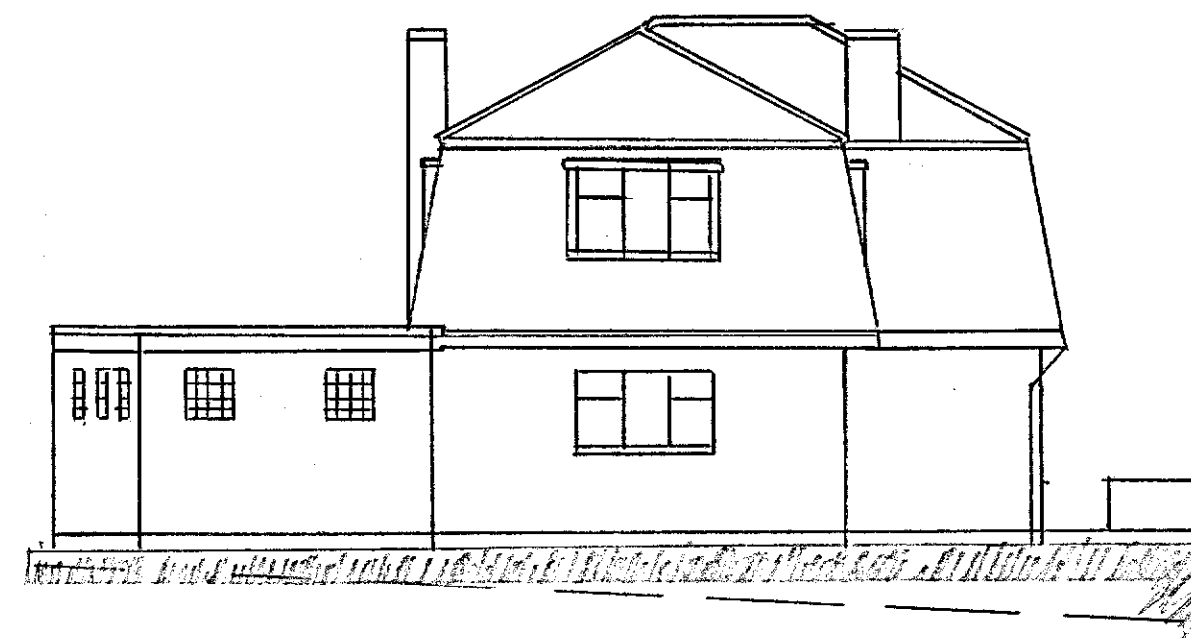


REAR ELEVATION (south)
(1:100)





SIDE ELEVATION (east)
(1:100)

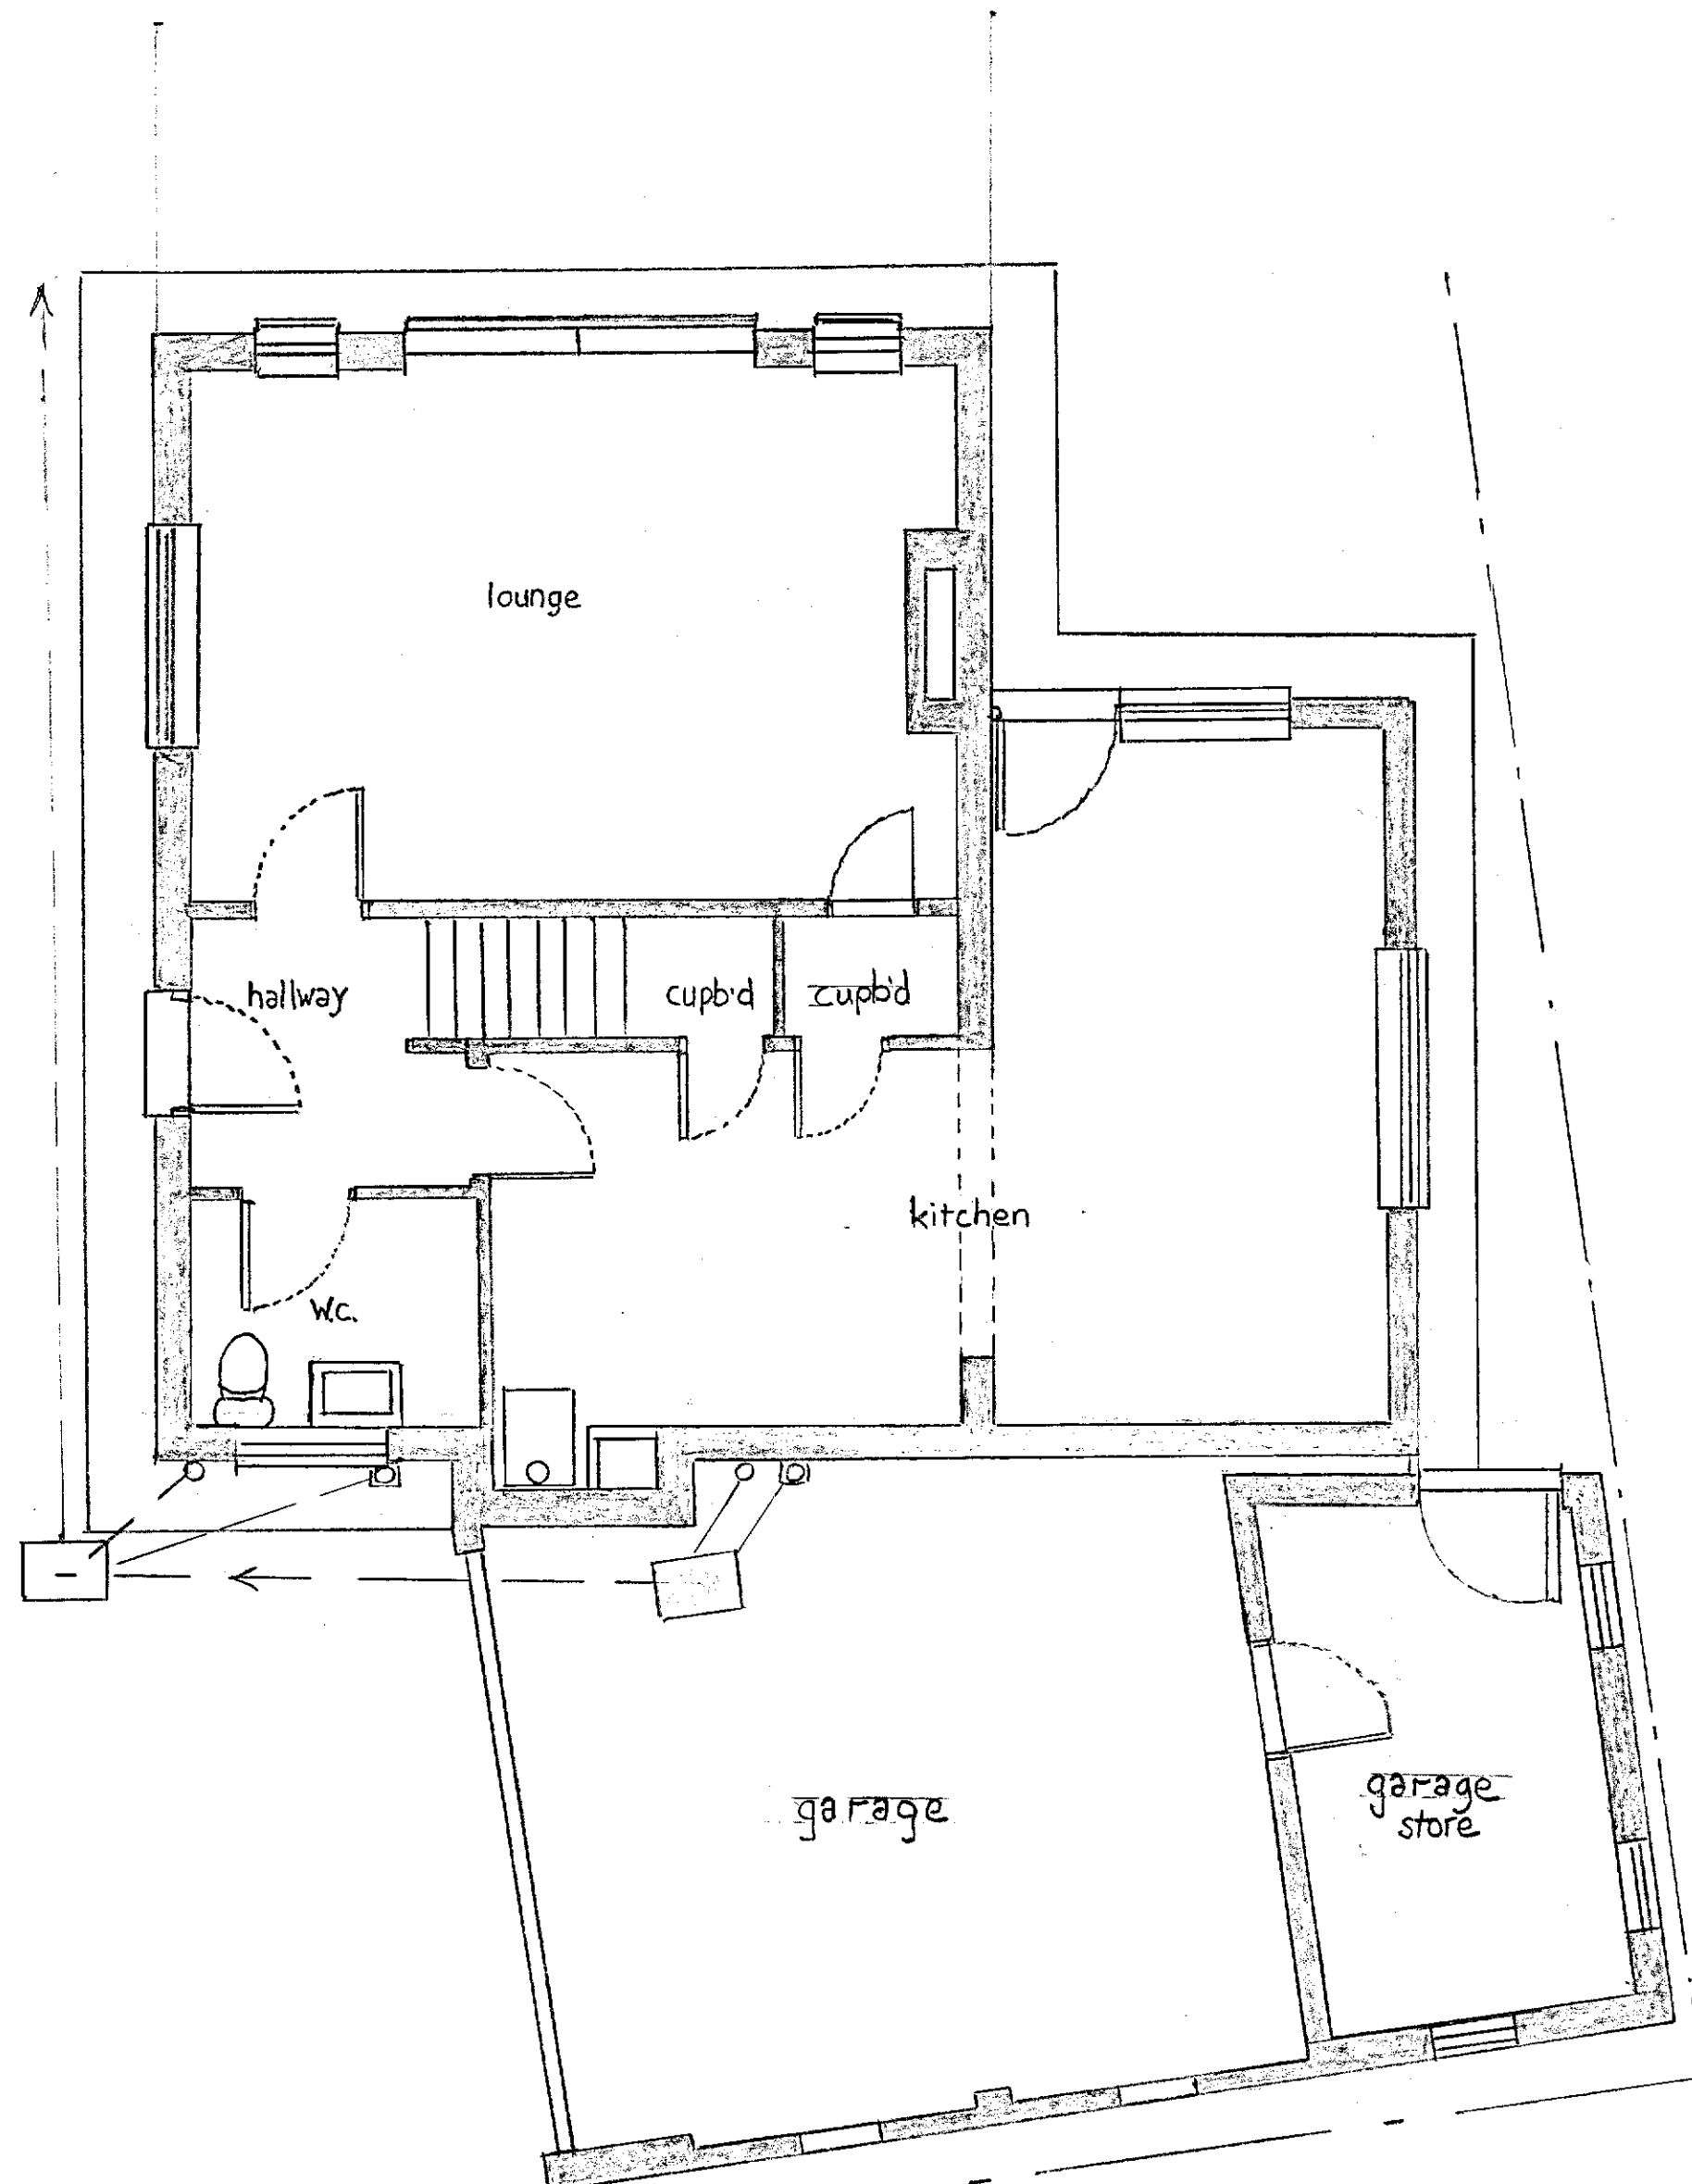

GROUND FLOOR PLAN
(1:50)

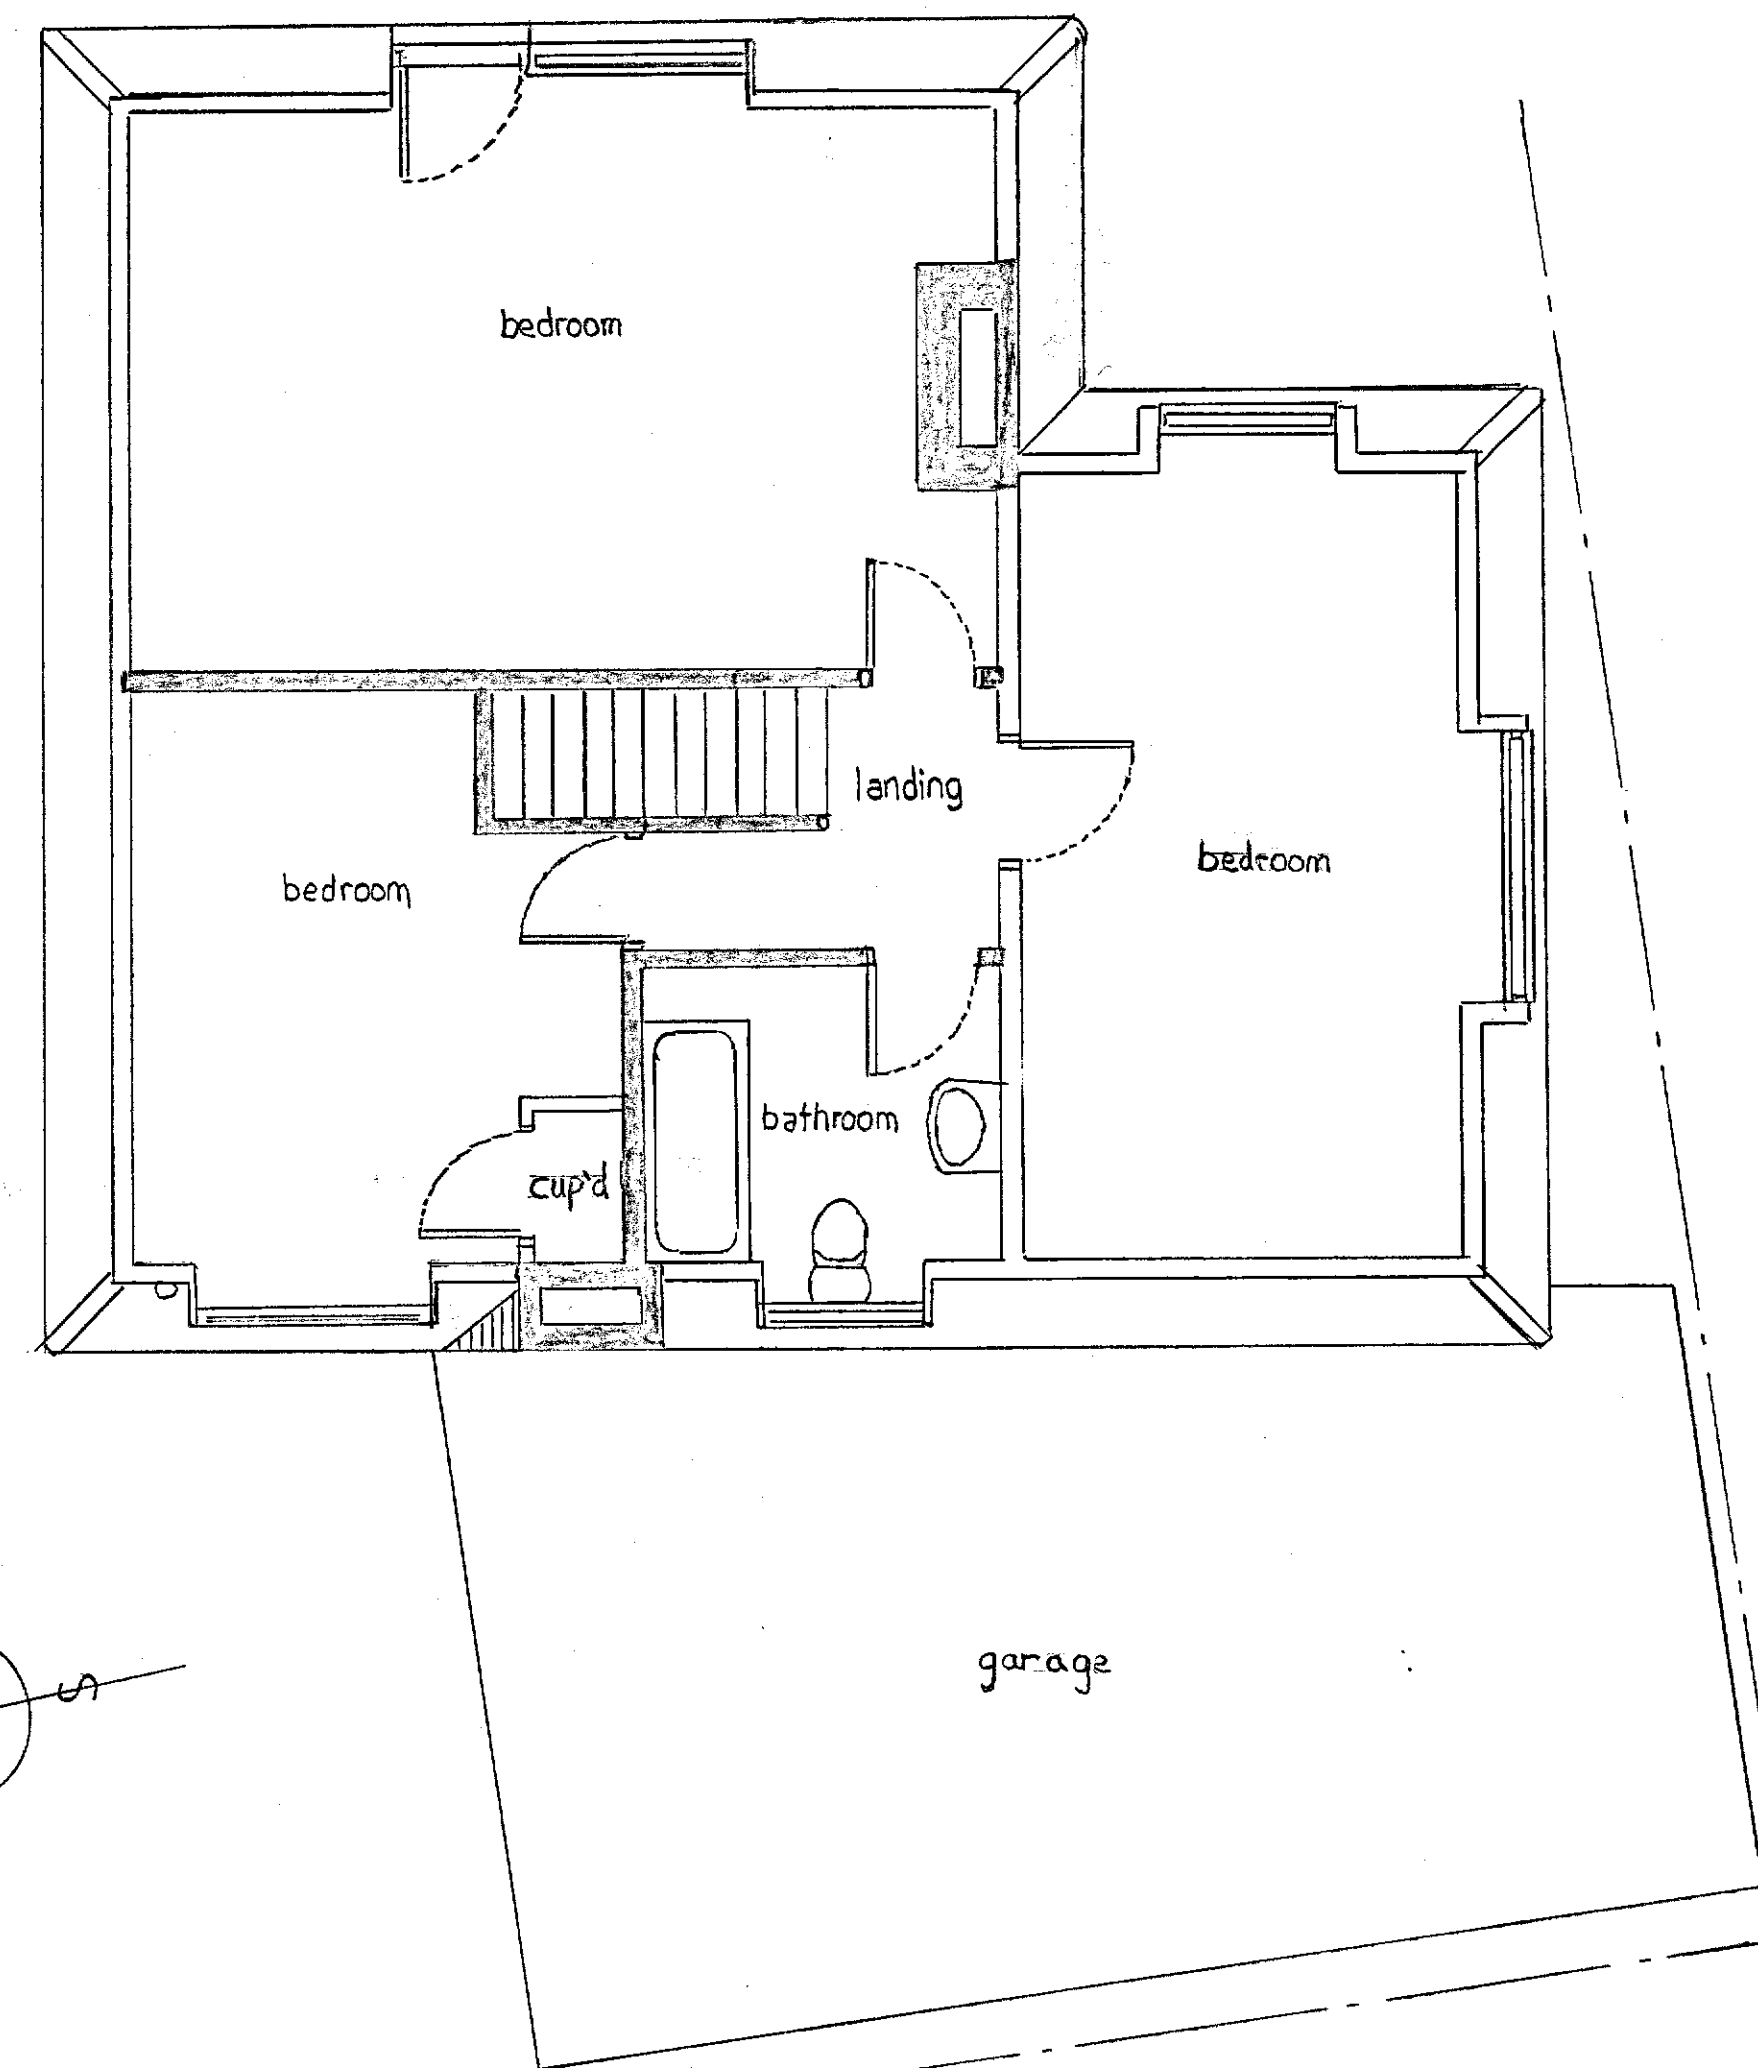

FIRST FLOOR PLAN
(1:50)

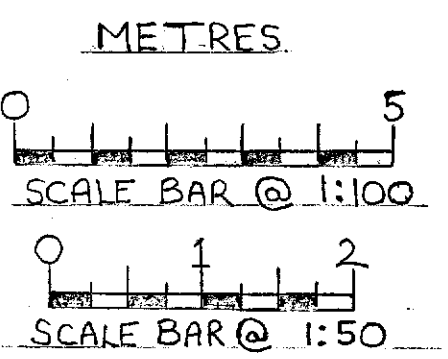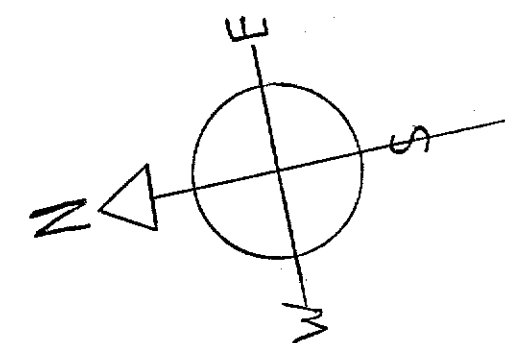

J. BULLER.
HILLSIDE. FOXENDOWN LANE. MEOPHAM. GRAVESEND. KENT. DA13 0BP
PLANS & ELEVATIONS AS EXISTING.
SCALE 1:50 & 1:100 @ A1.
FEBRUARY 2024