


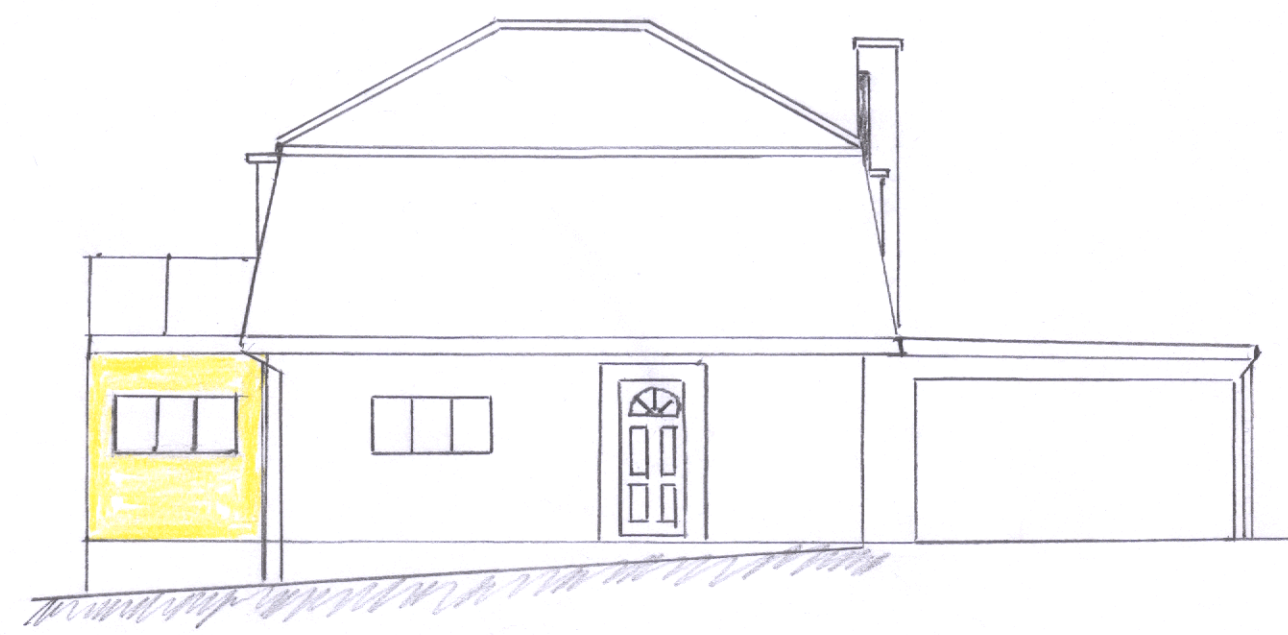

FRONT ELEVATION (north)
(1:100)




SIDE ELEVATION (west)
(1:100)




REAR ELEVATION (south)
(1:100)





SIDE ELEVATION (east)
(1:100)

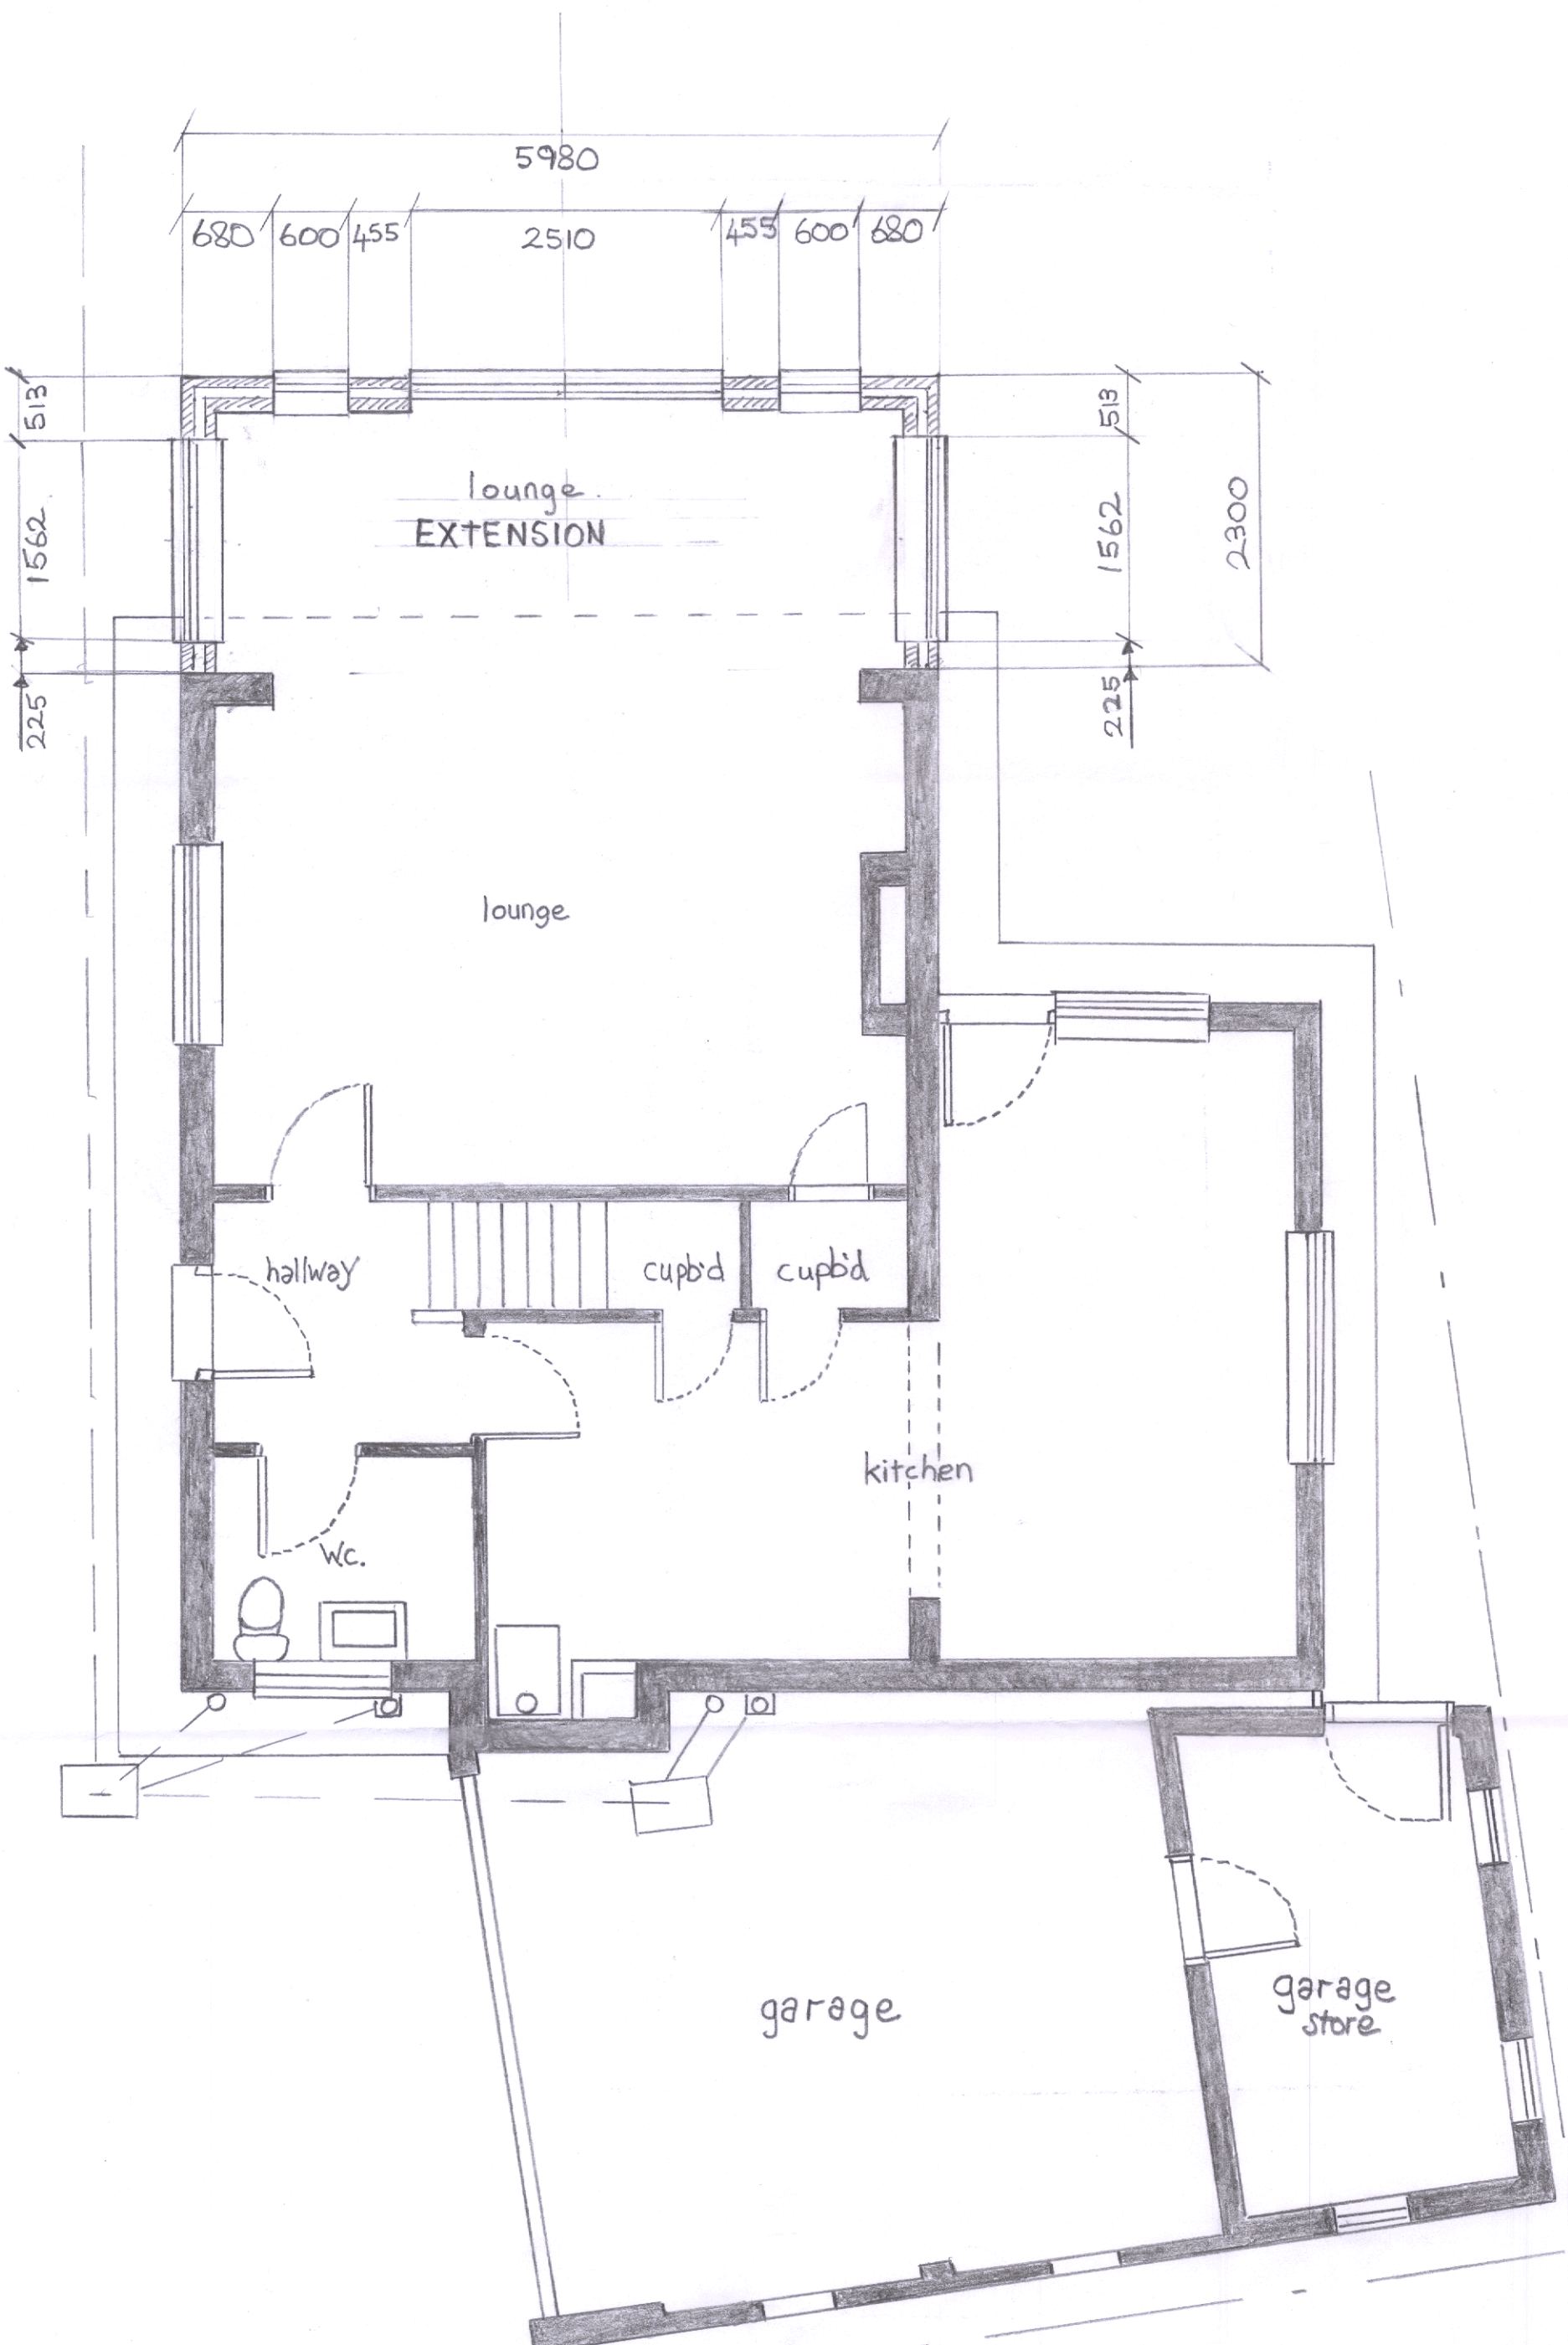

GROUND FLOOR PLAN
(1:50)

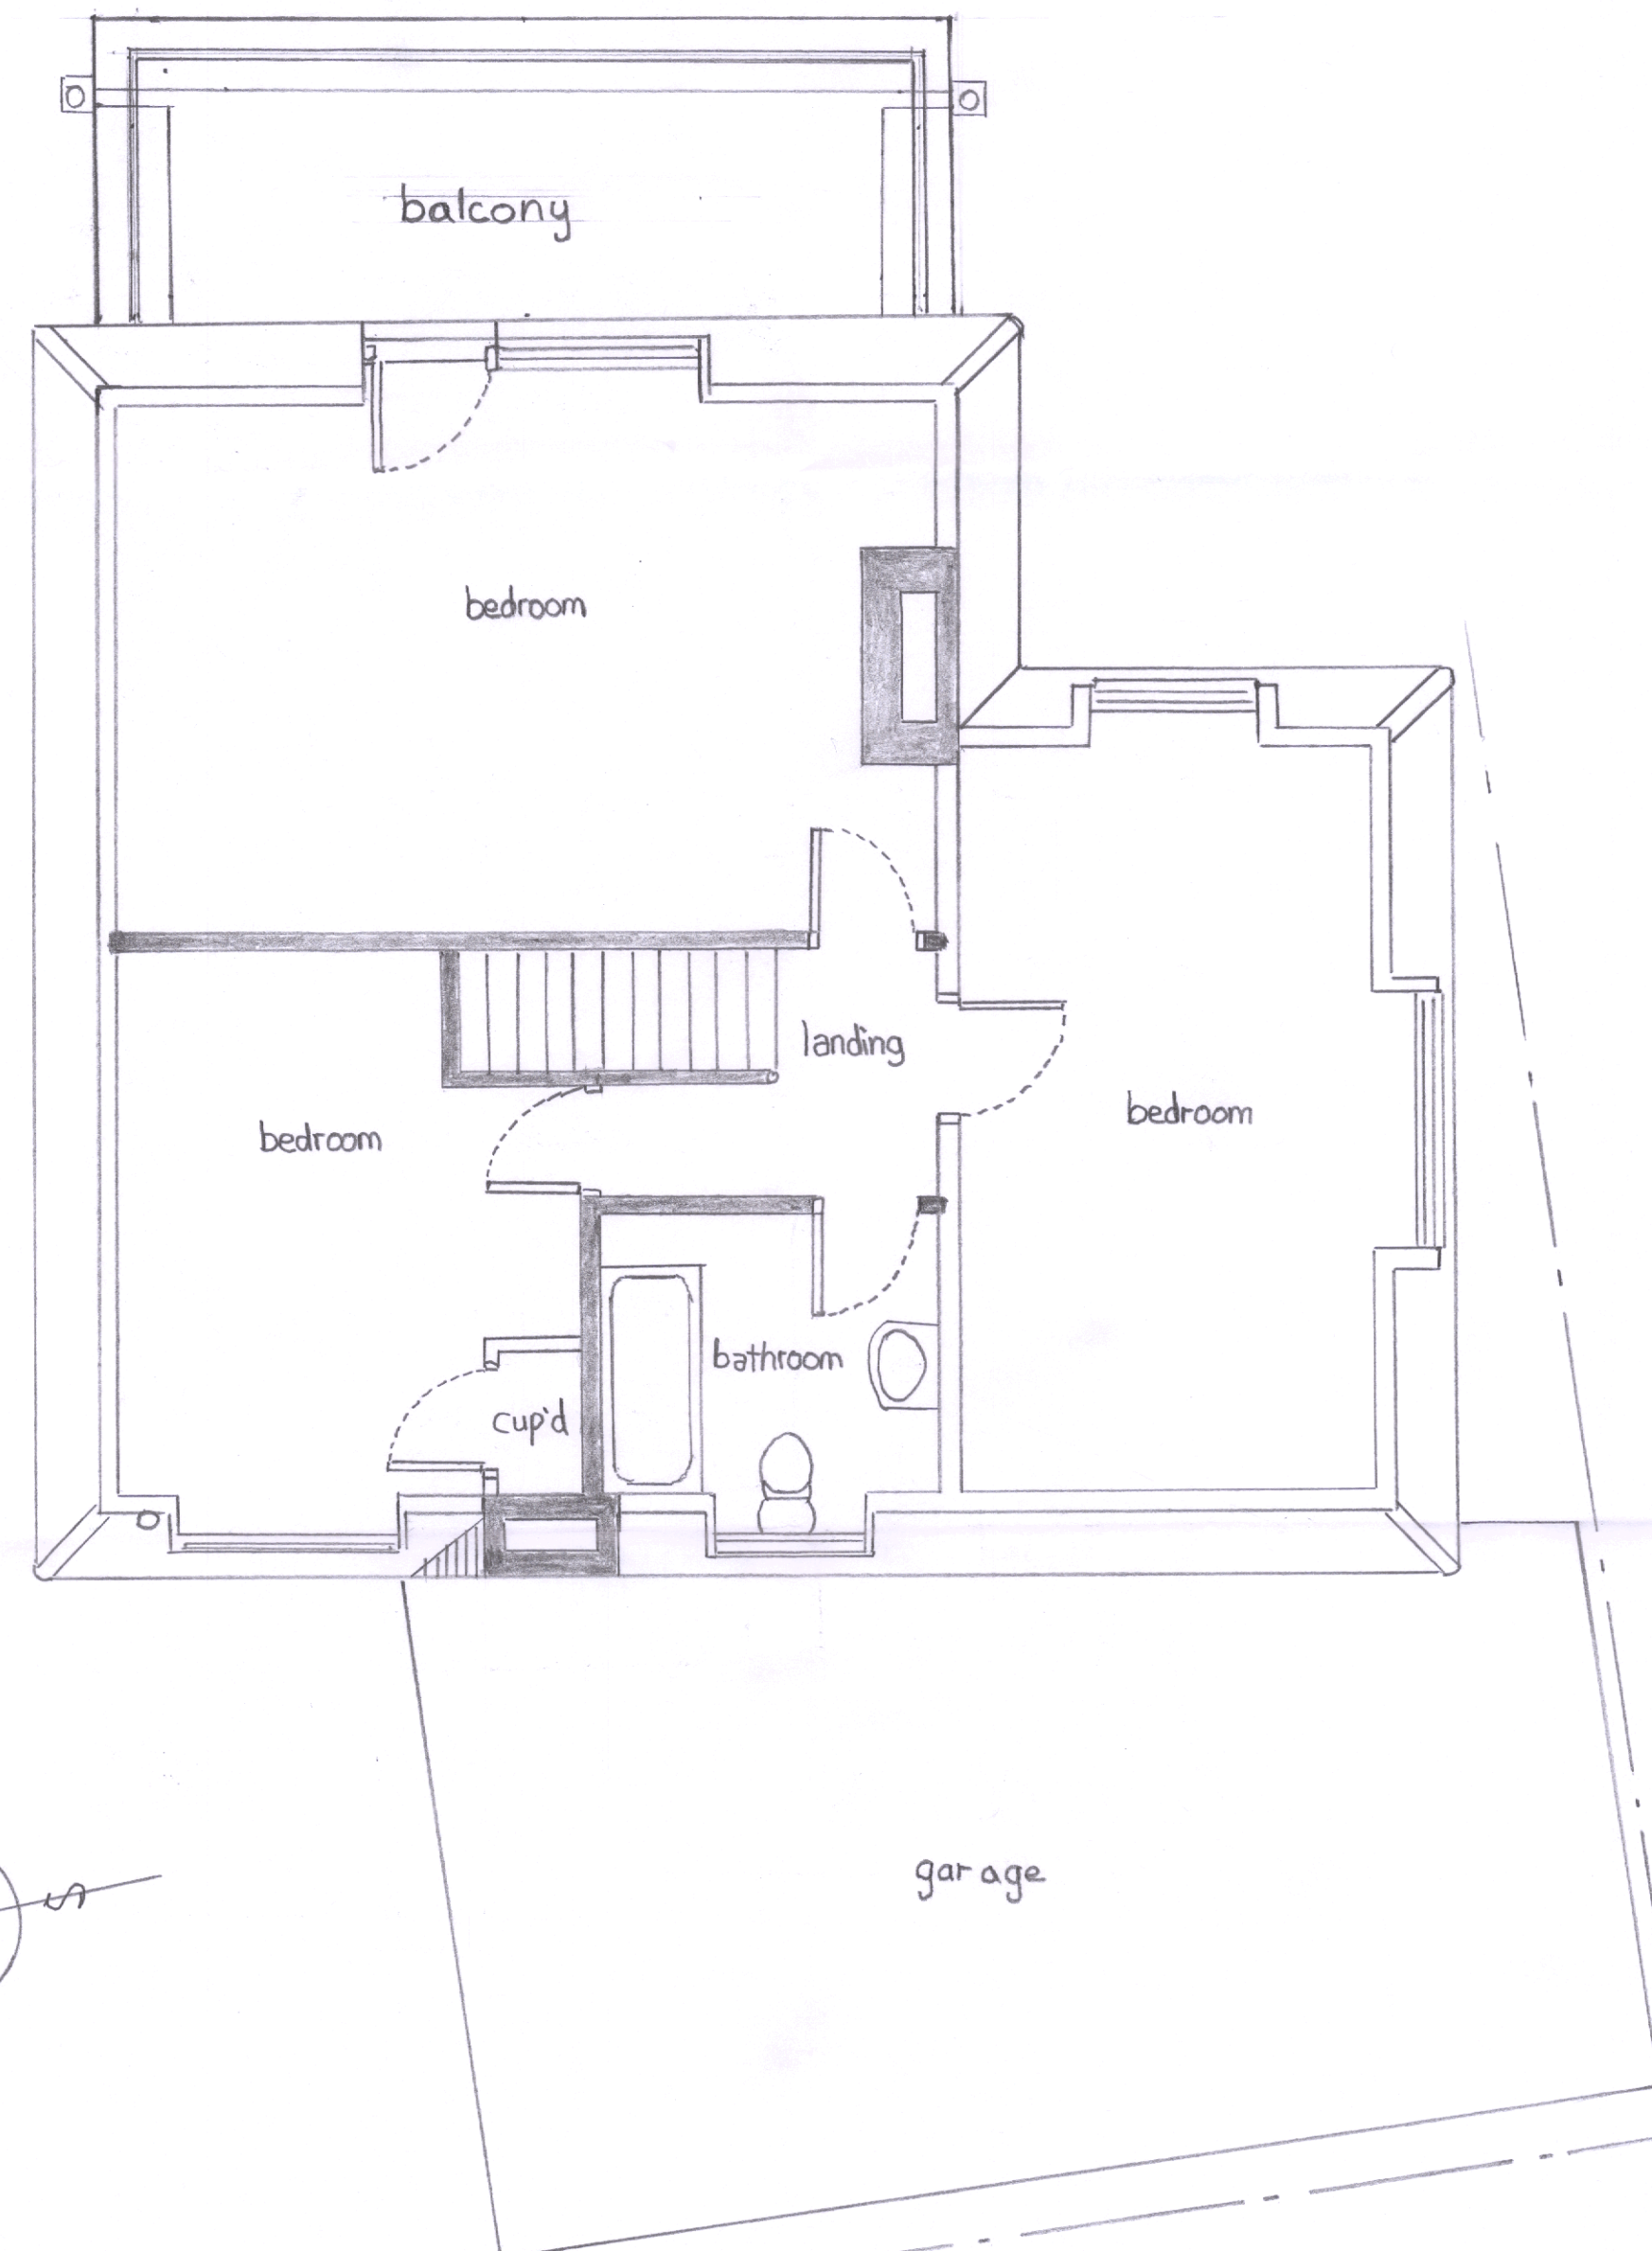

FIRST FLOOR PLAN
(1:50)

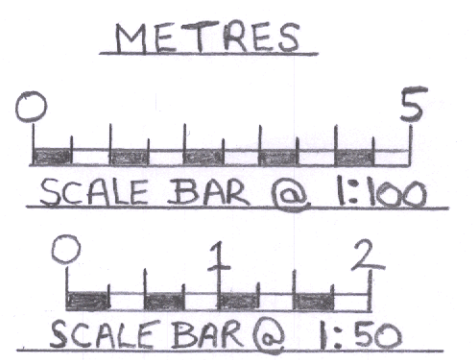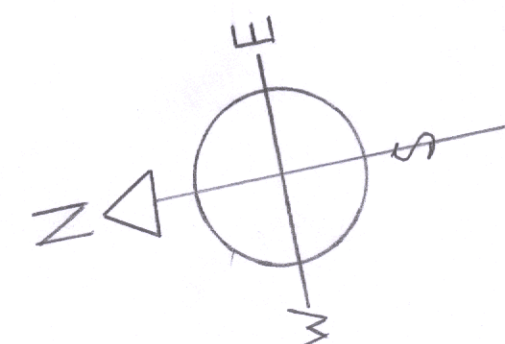

J. BULLER.

HILLSIDE,
FOXENDOWN LANE.
MEOPHAM
GRAVESEND.
KENT.
DA13 0BP.

PLANS & ELEVATIONS
AS PROPOSED.

SCALE 1:50 & 1:100 @ A1.

FEBRUARY 2024

RAILING
STAIN LESS STEEL SECURED TO HEAVY PAVING,
ROOF
SINGLE PLY MEMBRANE TO FLAT ROOF & PAVING.
WALLS
PEBBLED DASHED & PAINTED TO MATCH EXISTING DWELLING.
LOWER BRICK WORK RED GOOD QUALITY TO MATCH EXISTING.
WINDOWS & DOORS
WHITE UPC TO MATCH MAIN DWELLING