



Marycroft

No1 Willow Walk
Existing Front Elevation


Collina

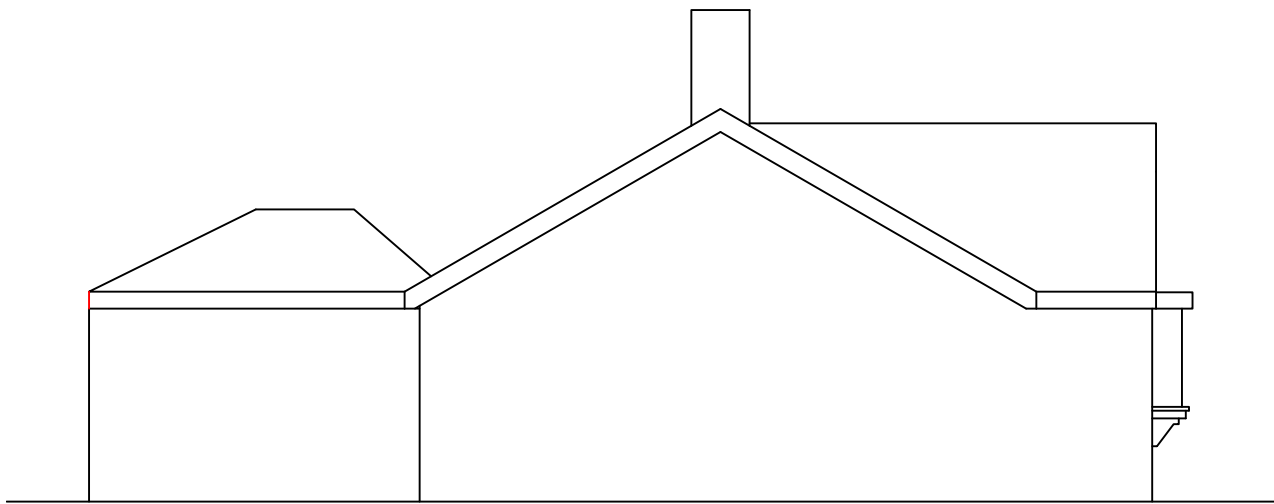


Existing Side Elevation

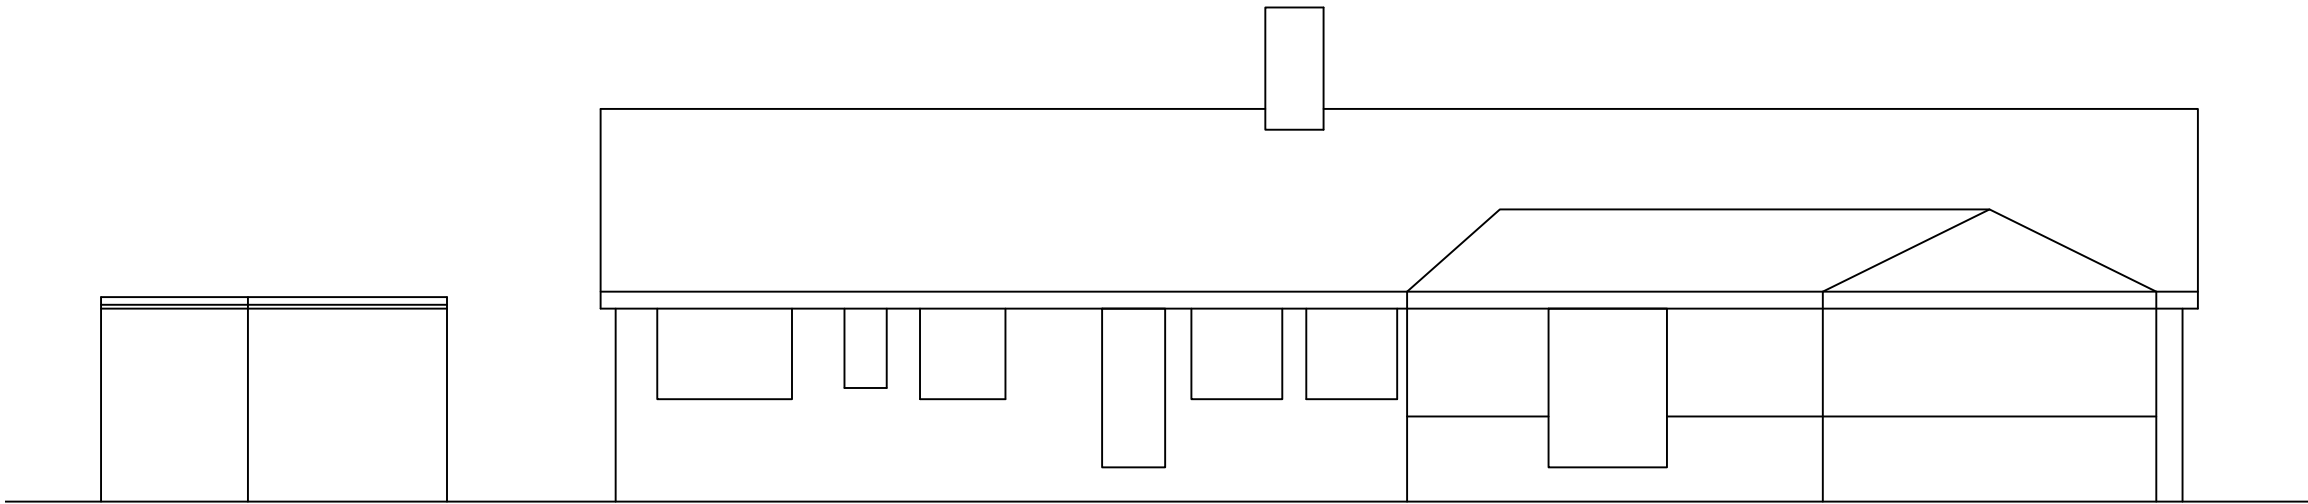


Existing Rear Elevation

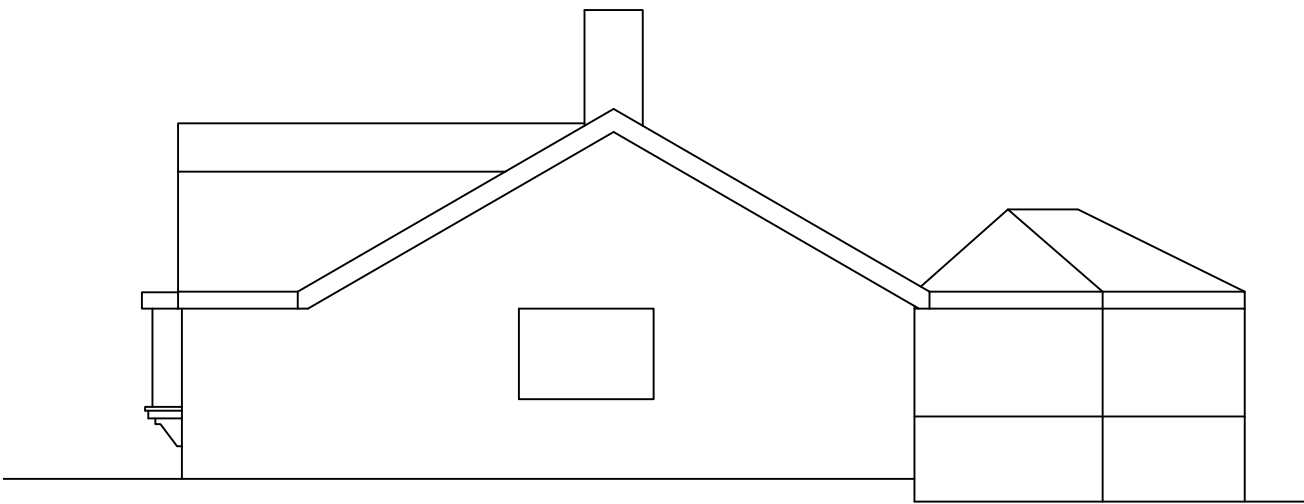

Existing Side Elevation

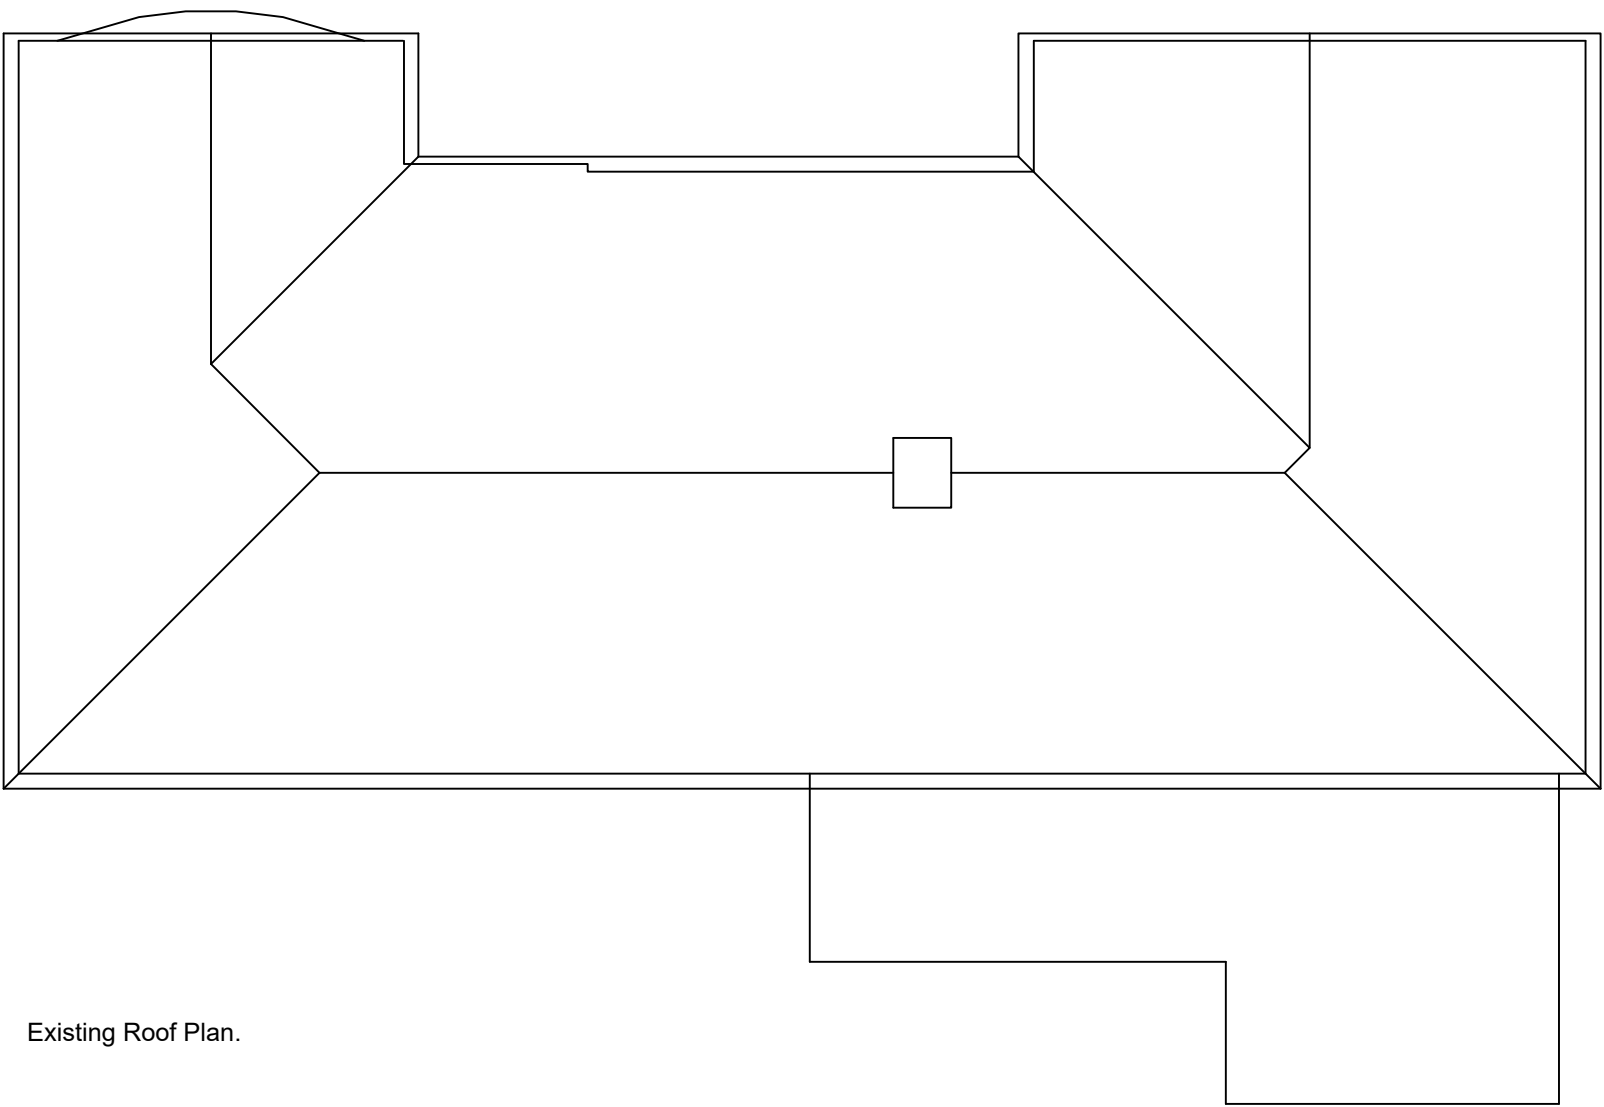

Existing Roof Plan.

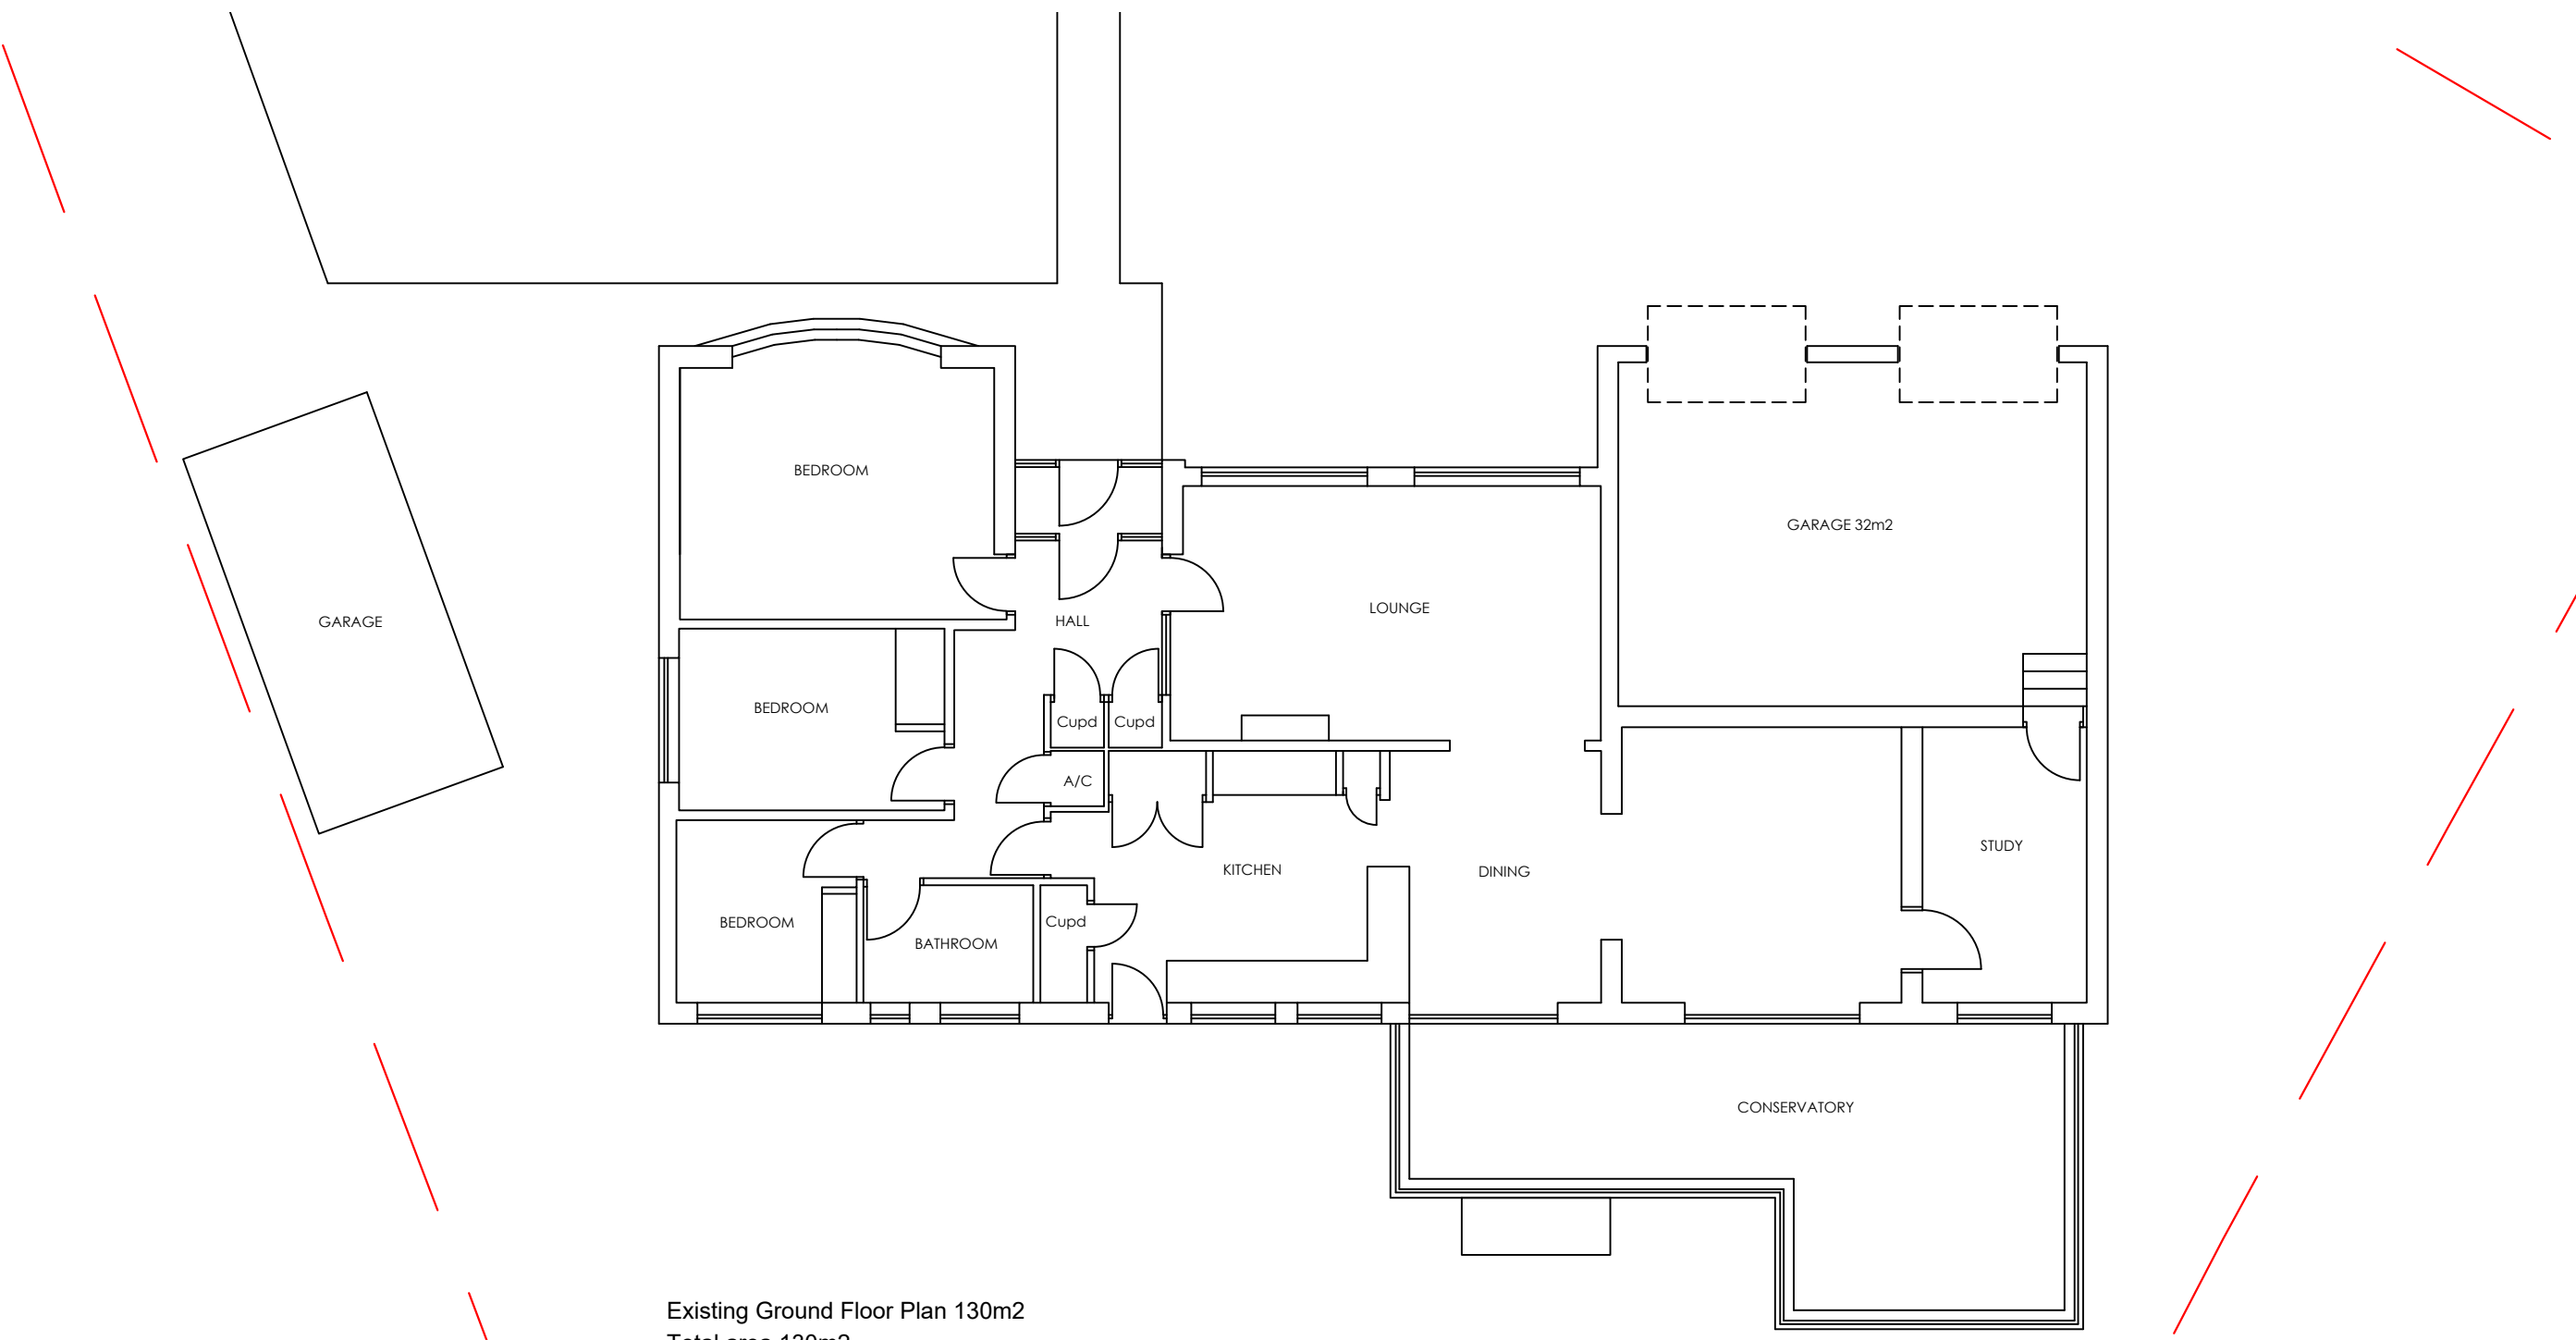

Existing Ground Floor Plan 130m2
Total area 130m2

Revision	Date	Description

Revision	Date	Description

Status
PLANNING

Mark Carter ASSOCIATES	Architectural Design
------------------------	----------------------

design studio priestfield stadium gillingham kent ME7 4DD tel 01634 304700 fax 01634 850986 e mail: markcarter.design@virgin.net

Client
HAYER INVESTMENTS KENT LTD

Drawing Title
EXISTING PLANS AND ELEVATIONS

Project Title
ALTERATIONS AT No1 WILLOW WALK

Scale	Date	Drawn
1:100	JULY 22	MC

Drawing No	Rev
3429 - 006	-

