


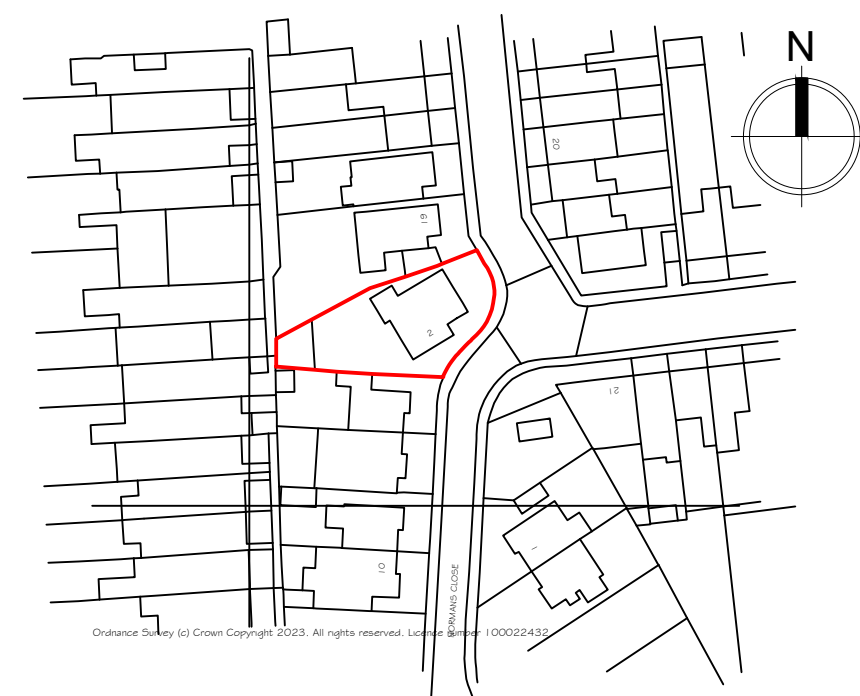


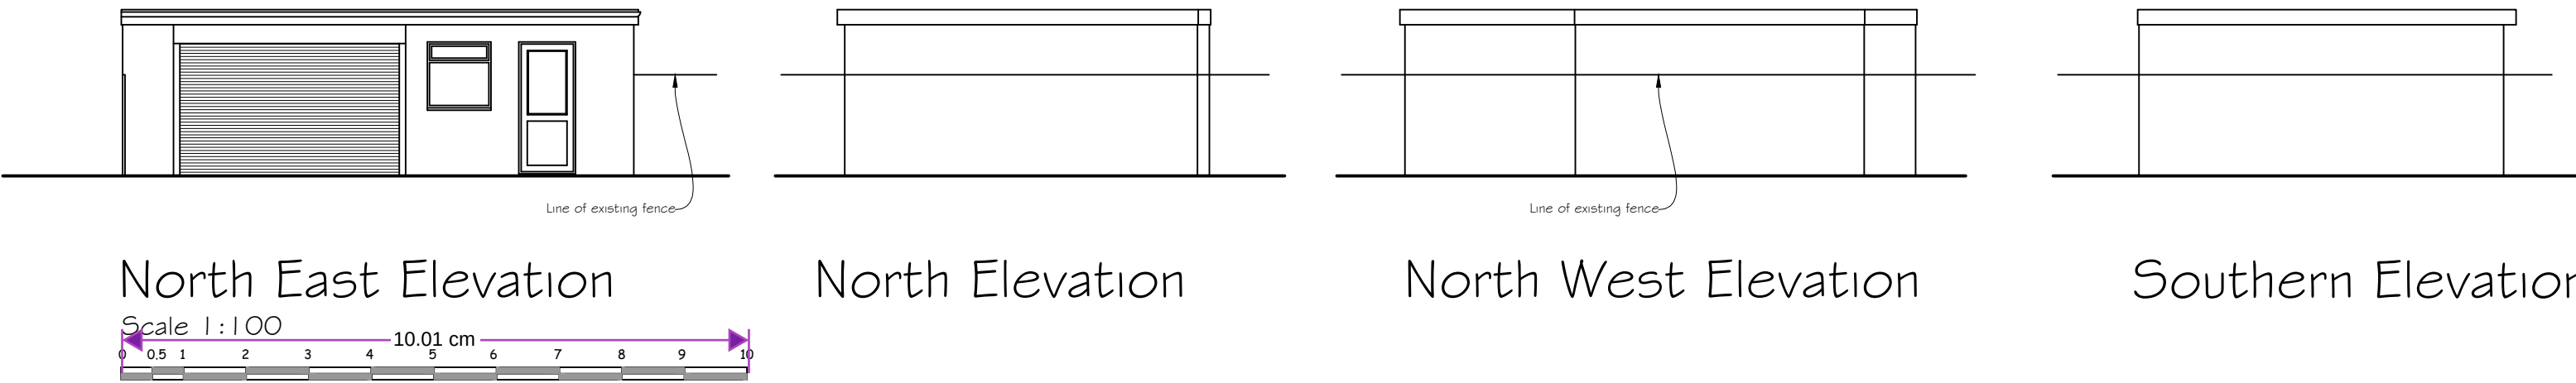

Location Plan

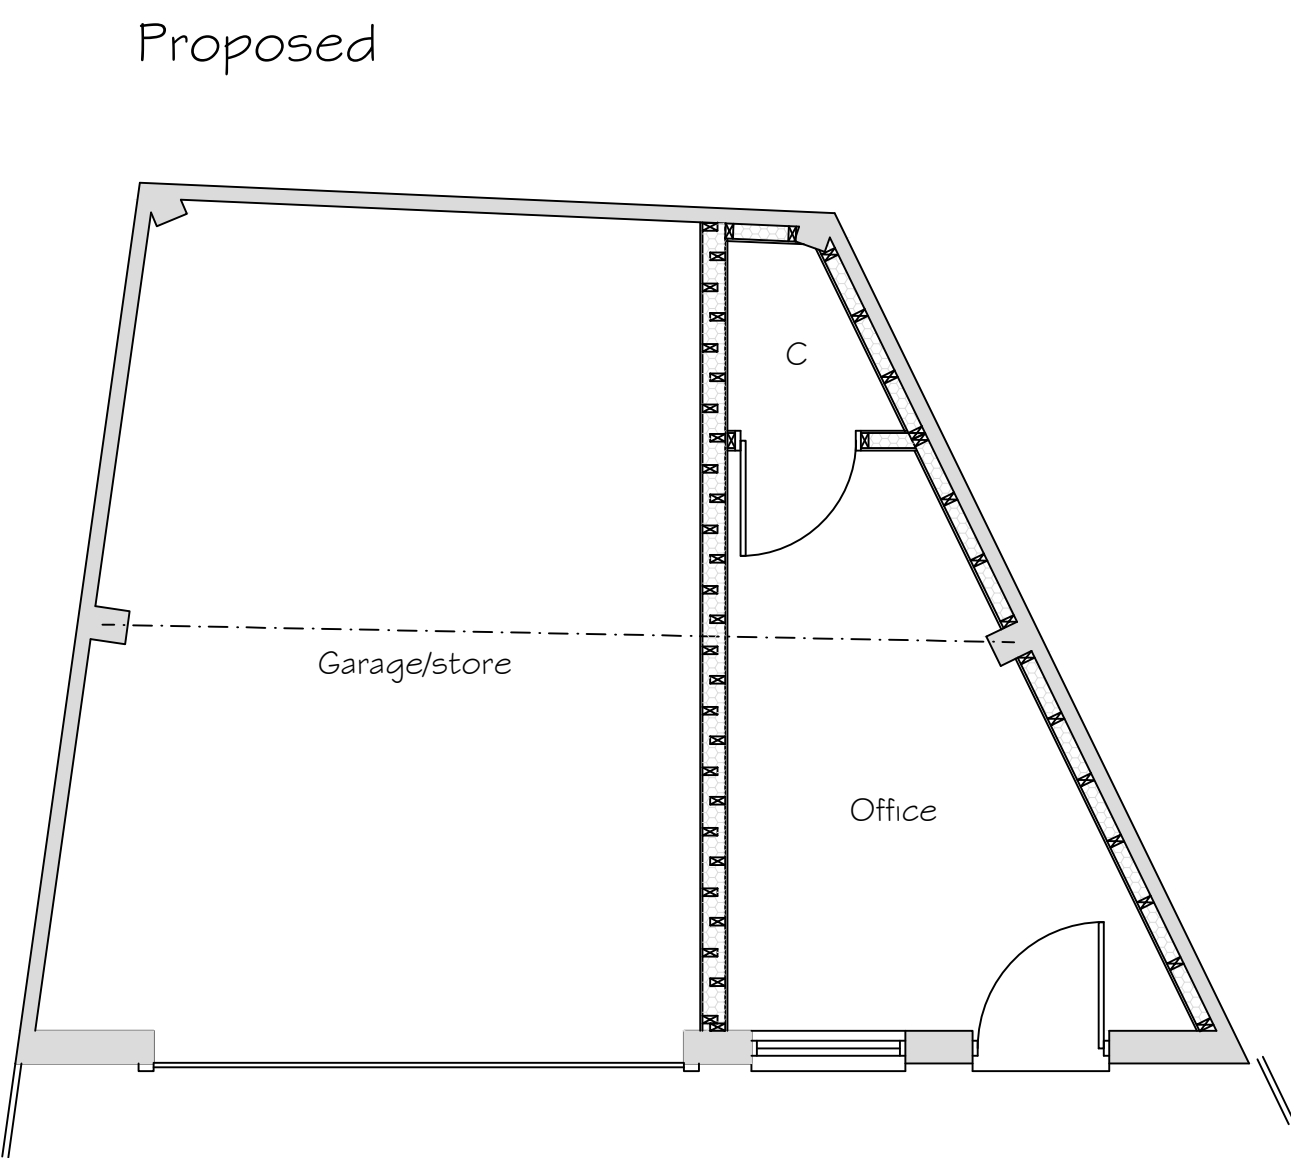

Ground Floor Plan
Scale 1:50
0 0.5 1 2 3 4 5 6 7 8 9 10
10.5m

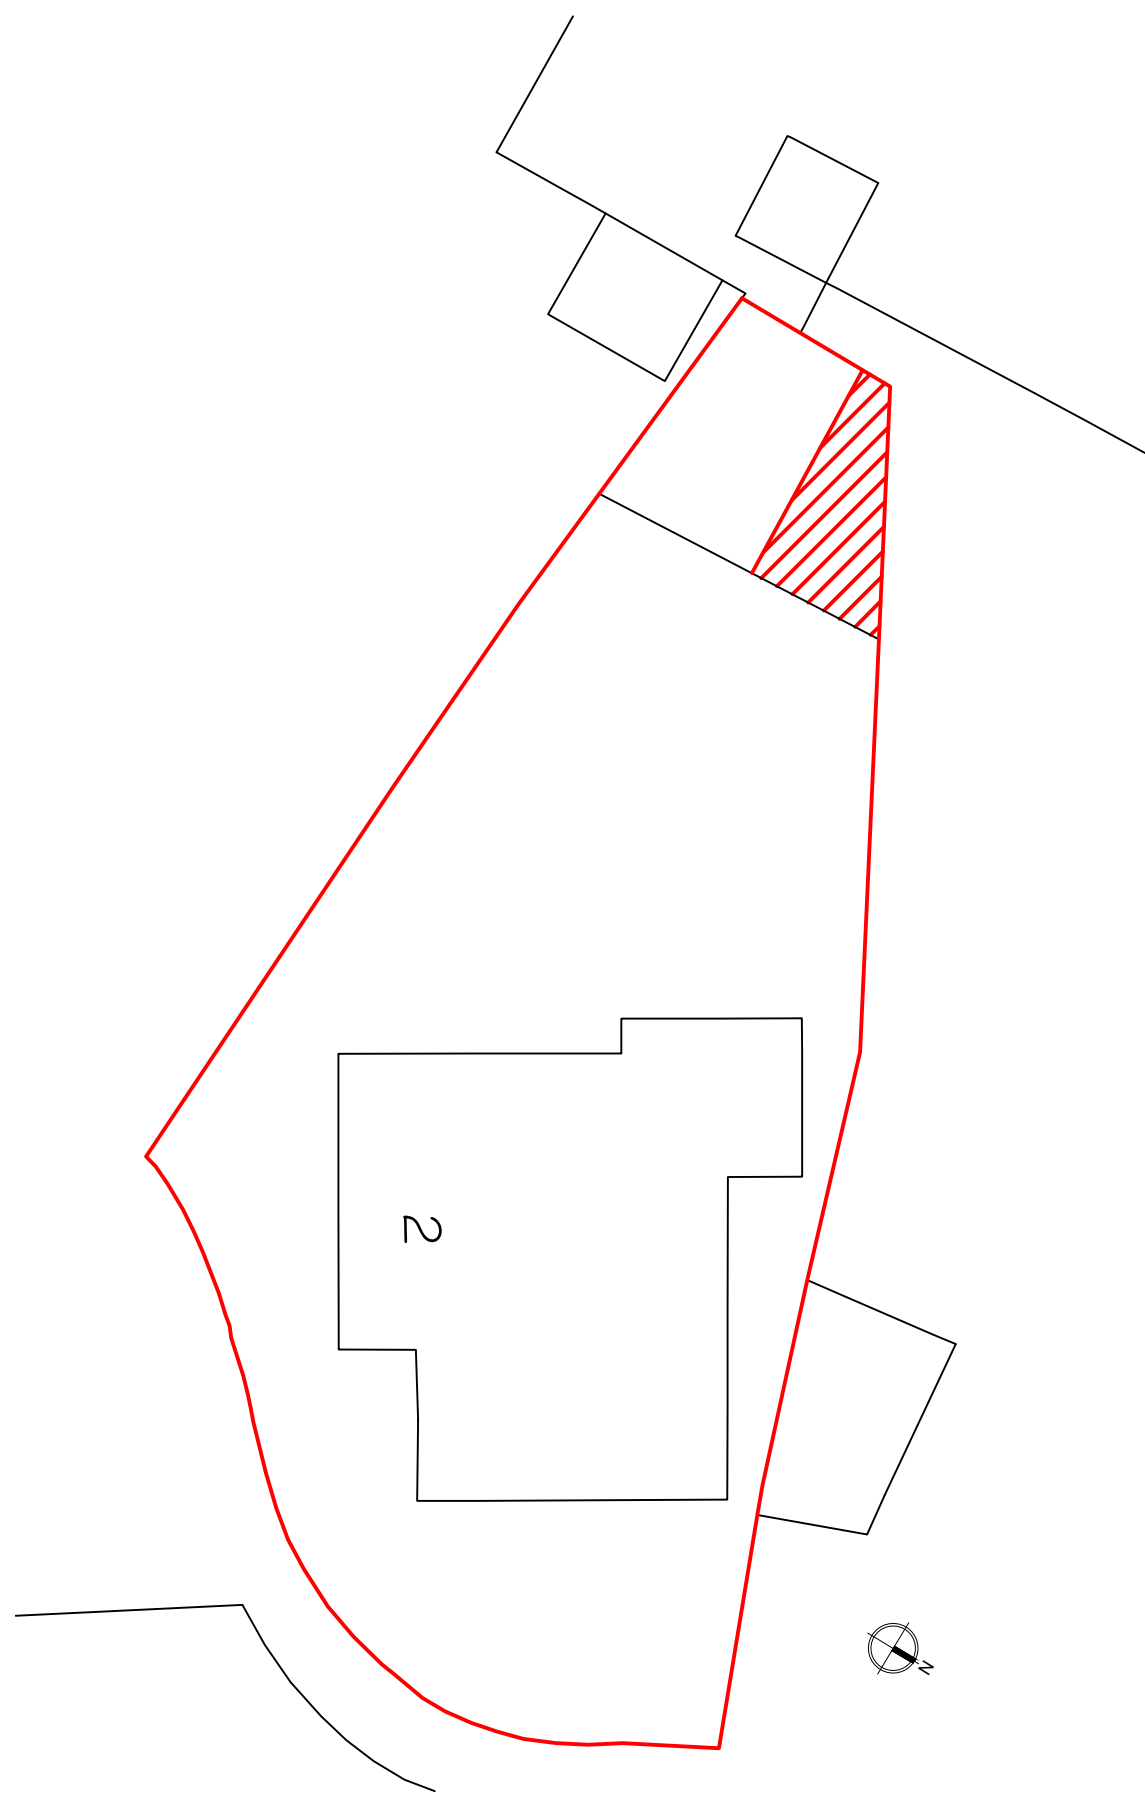

Block Plan
Scale 1:200
0 0.5 1 2 3 4 5 6 7 8 9 10
15.01 cm

Copyright Synergy Planning & Property Consultants Ltd The Office The Lanchester Rochester Kent ME3 7NQW		
Client Mr J Dhanoya		
Address 2 Normans Close Gravesend		
Drawing title Proposed office		
Scale 1:50/1:100/1:200/1:1250		
Date May 2023	Drawn by	
Drawing No 24/432/04		