

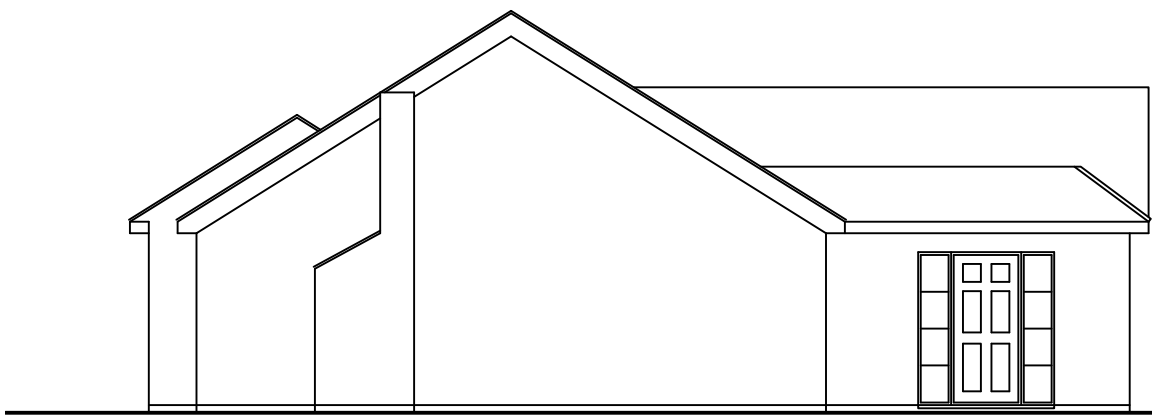


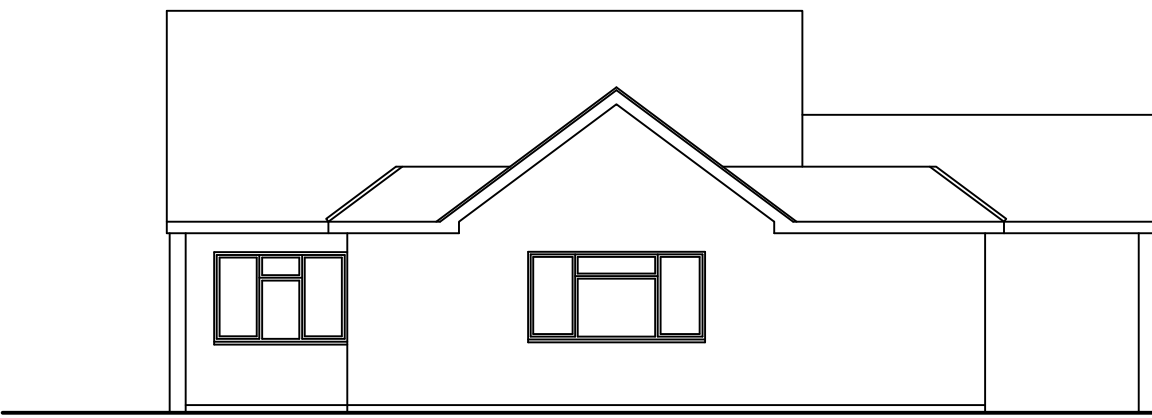


South East Elevation


Scale 1:100

 


North East Elevation

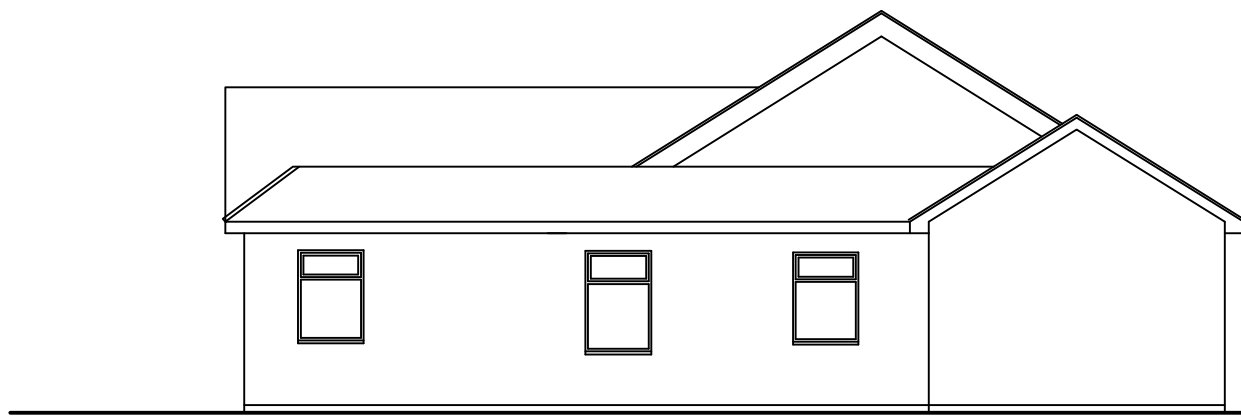

North West Elevation


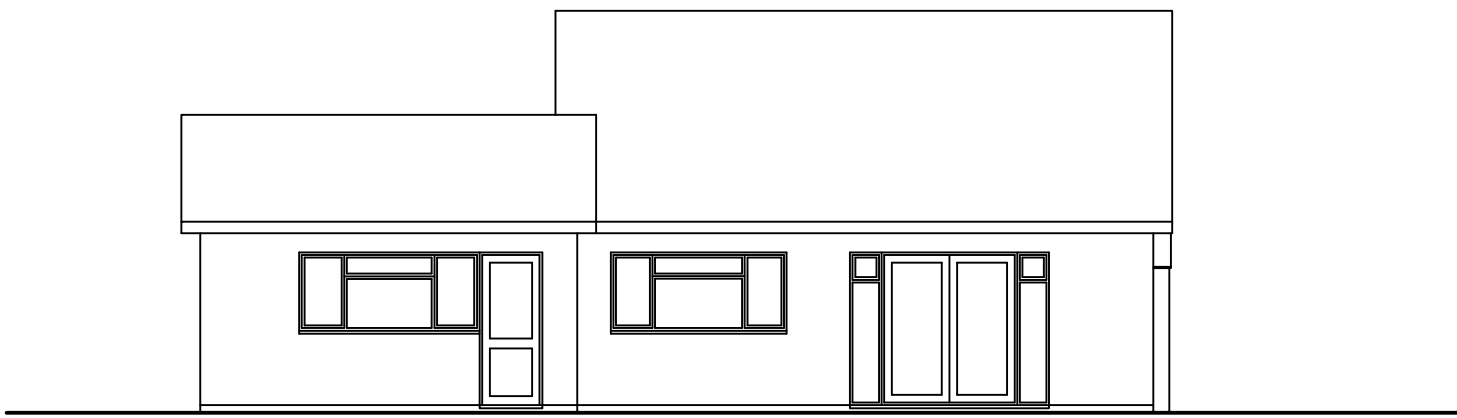


South West Elevation

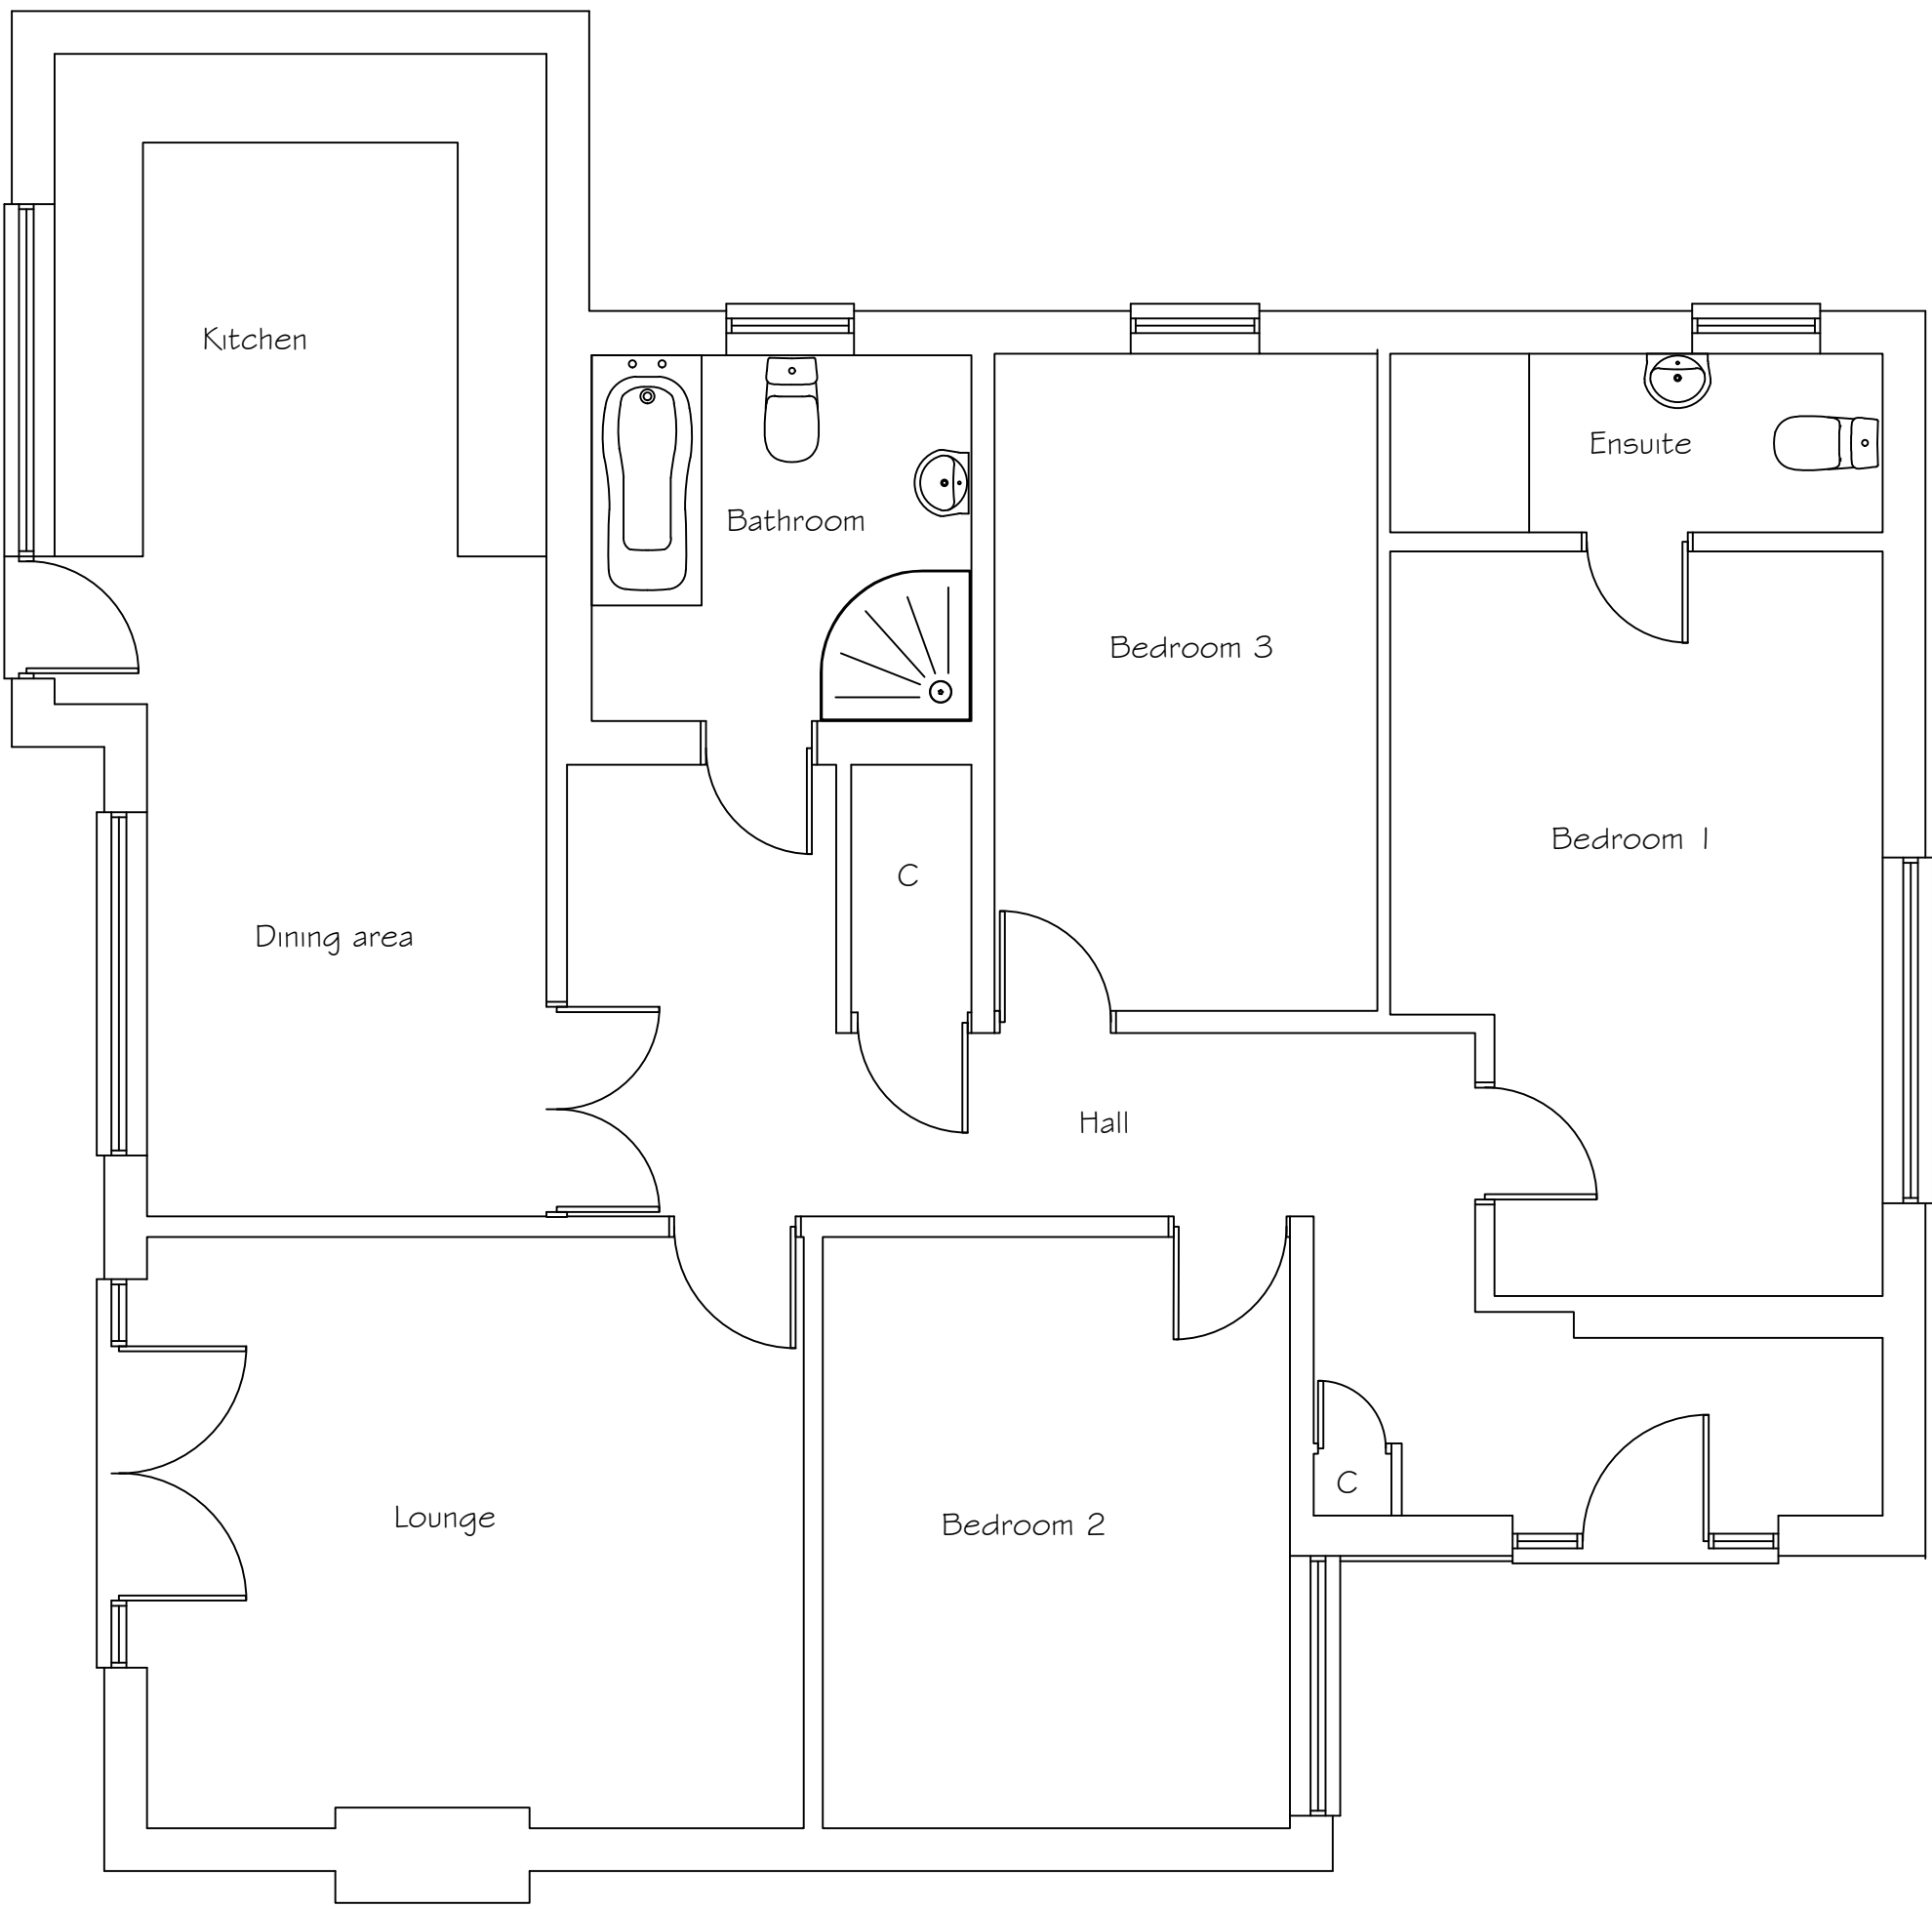



Ground Floor Plan

Scale 1:50

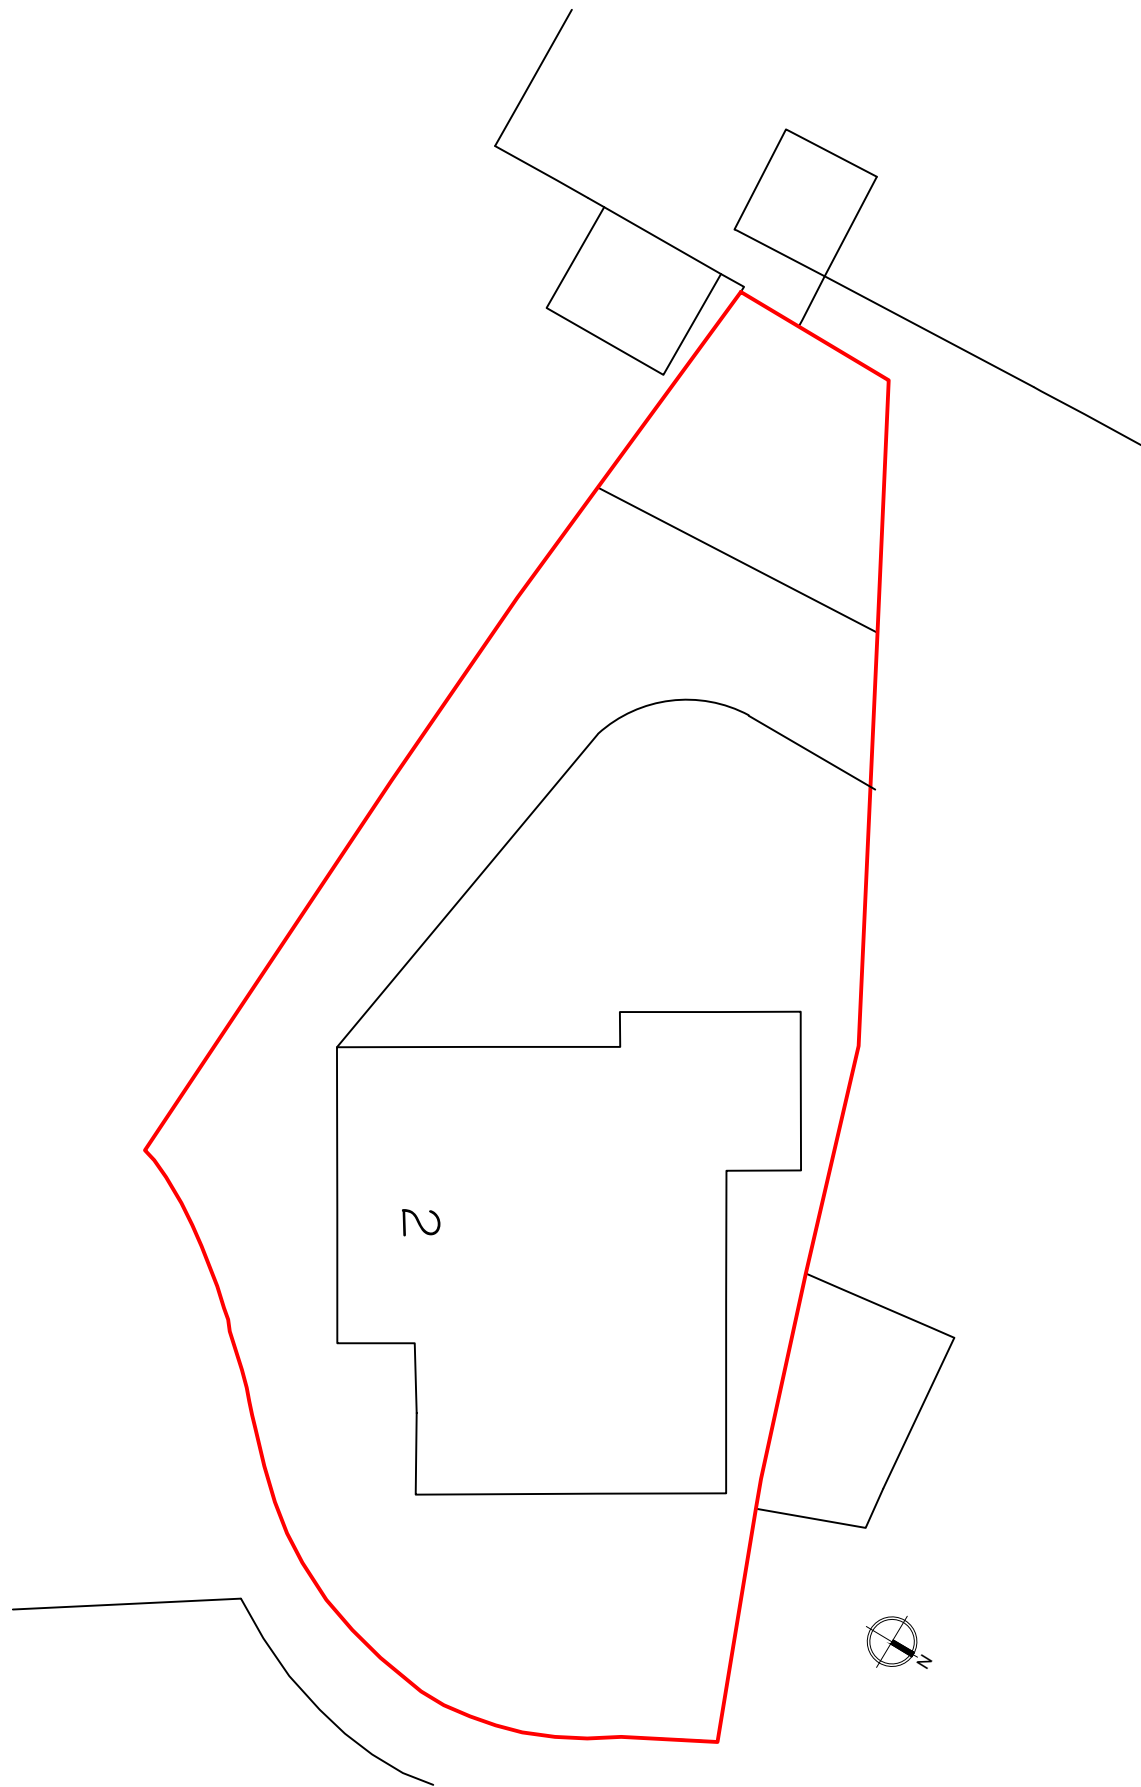 


Block Plan

Scale 1:200

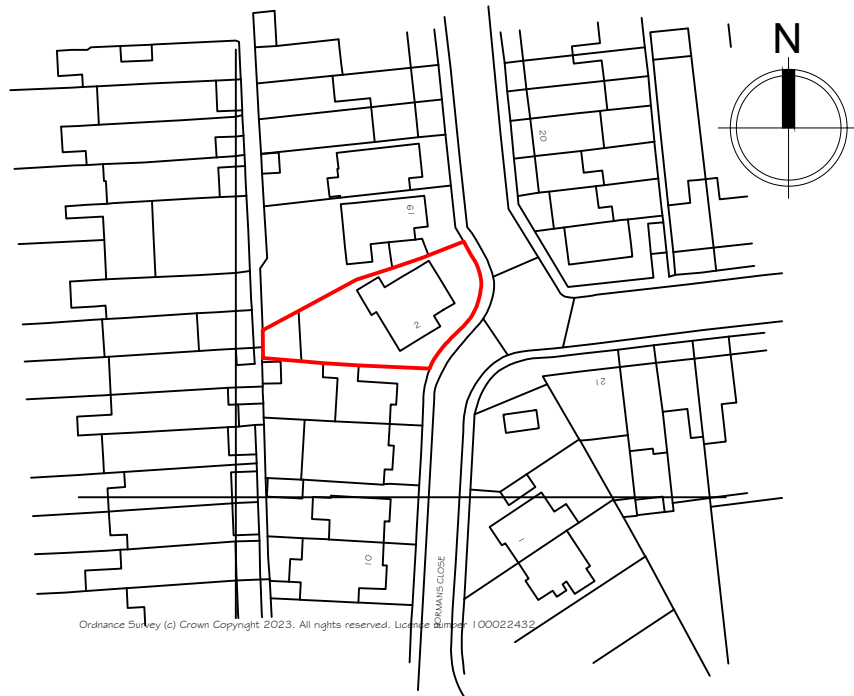 

Location Plan

Scale 1:1250

 

|   |                           |          |
|---|---------------------------|----------|
| Copyright   |                           |          |
| <div><div>Synergy</div><div>Planning &amp; Property Consultants Ltd</div><div>The Office</div><div>The Larches</div><div>Rochester</div><div>Kent ME3 7NQW</div></div> |                           |          |
| Client   | Mr J Dhanoya              |          |
| Address   | 2 Normans Close Gravesend |          |
| Drawing title   | Proposed drawing          |          |
| Scale   | 1:50/1:100/1:200/1:1250   |          |
| Date   | February 2024             | Drawn by |
| Drawing No   | 24/432/03                 |          |