

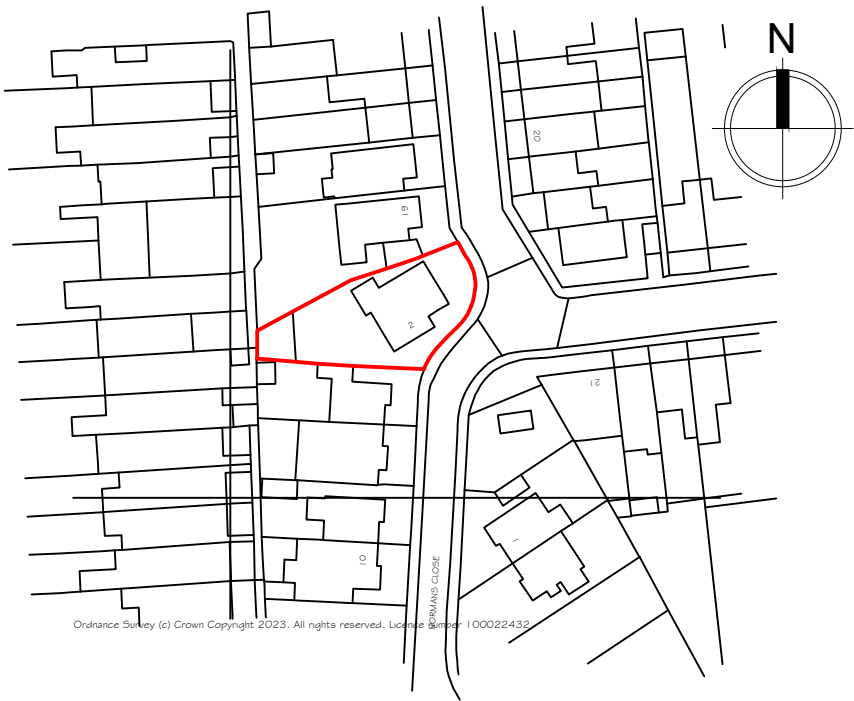


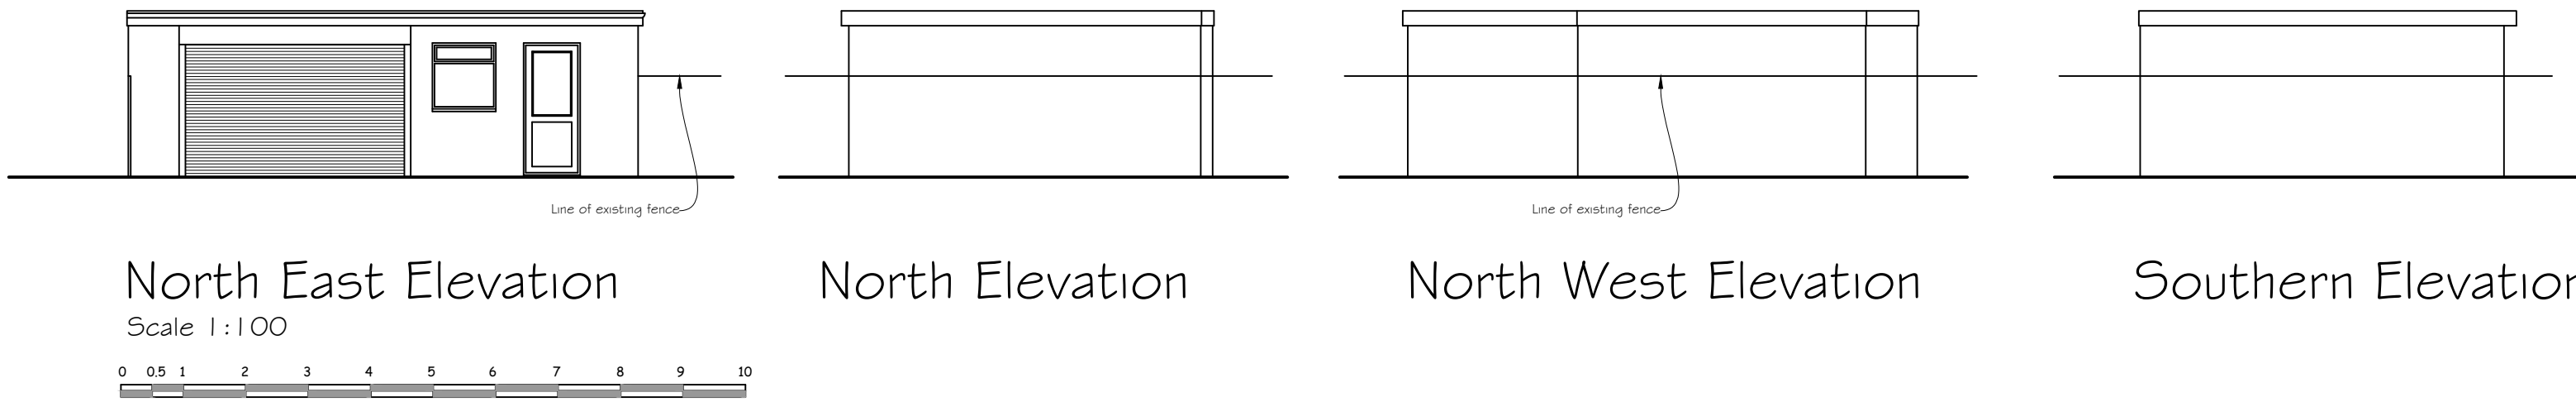


Location Plan

Scale 1:1250

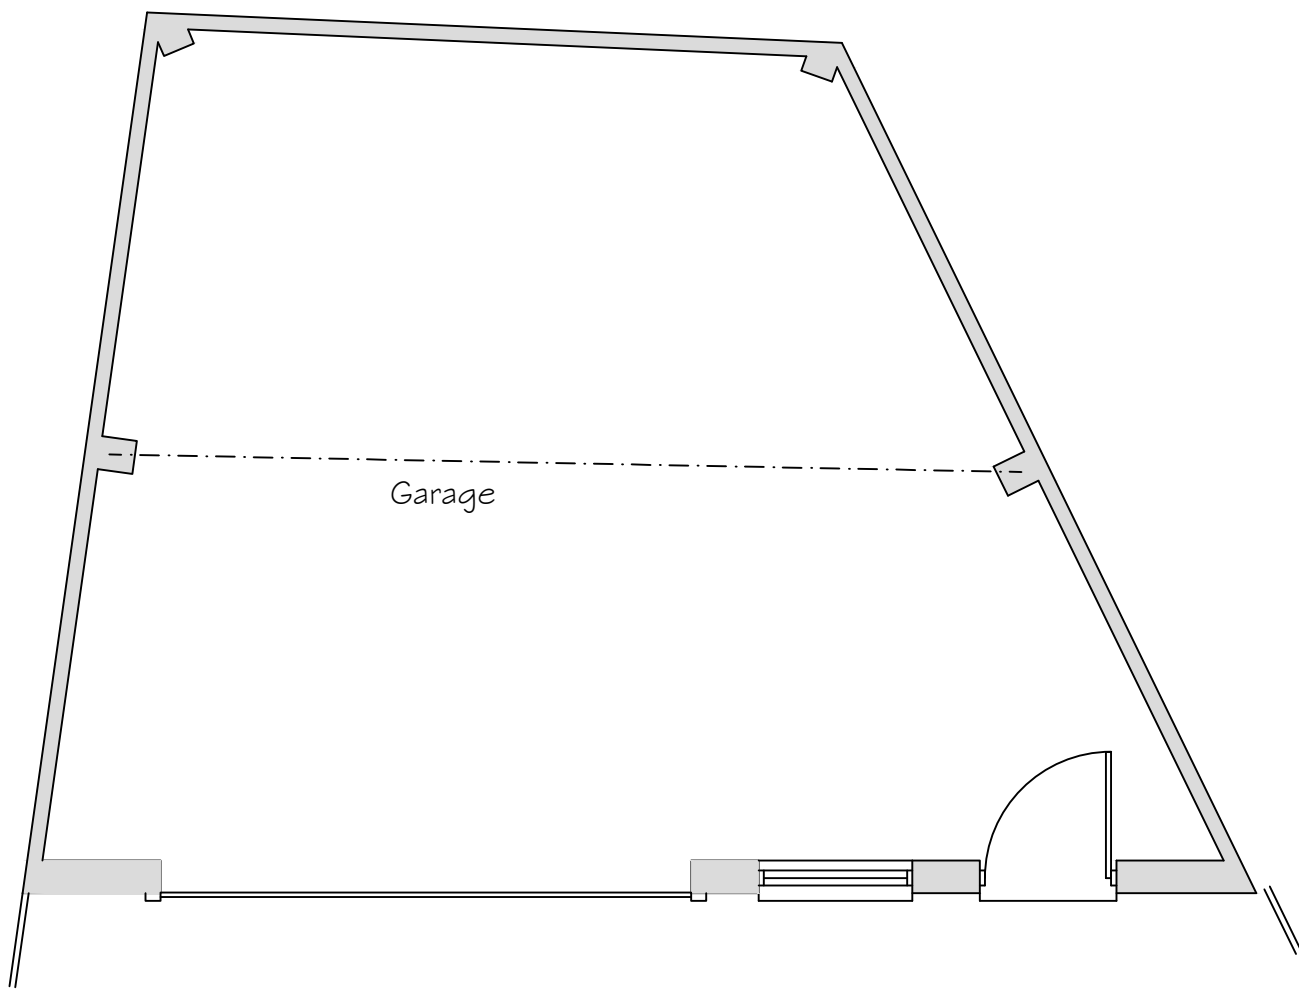

Ground Floor Plan

Scale 1:50

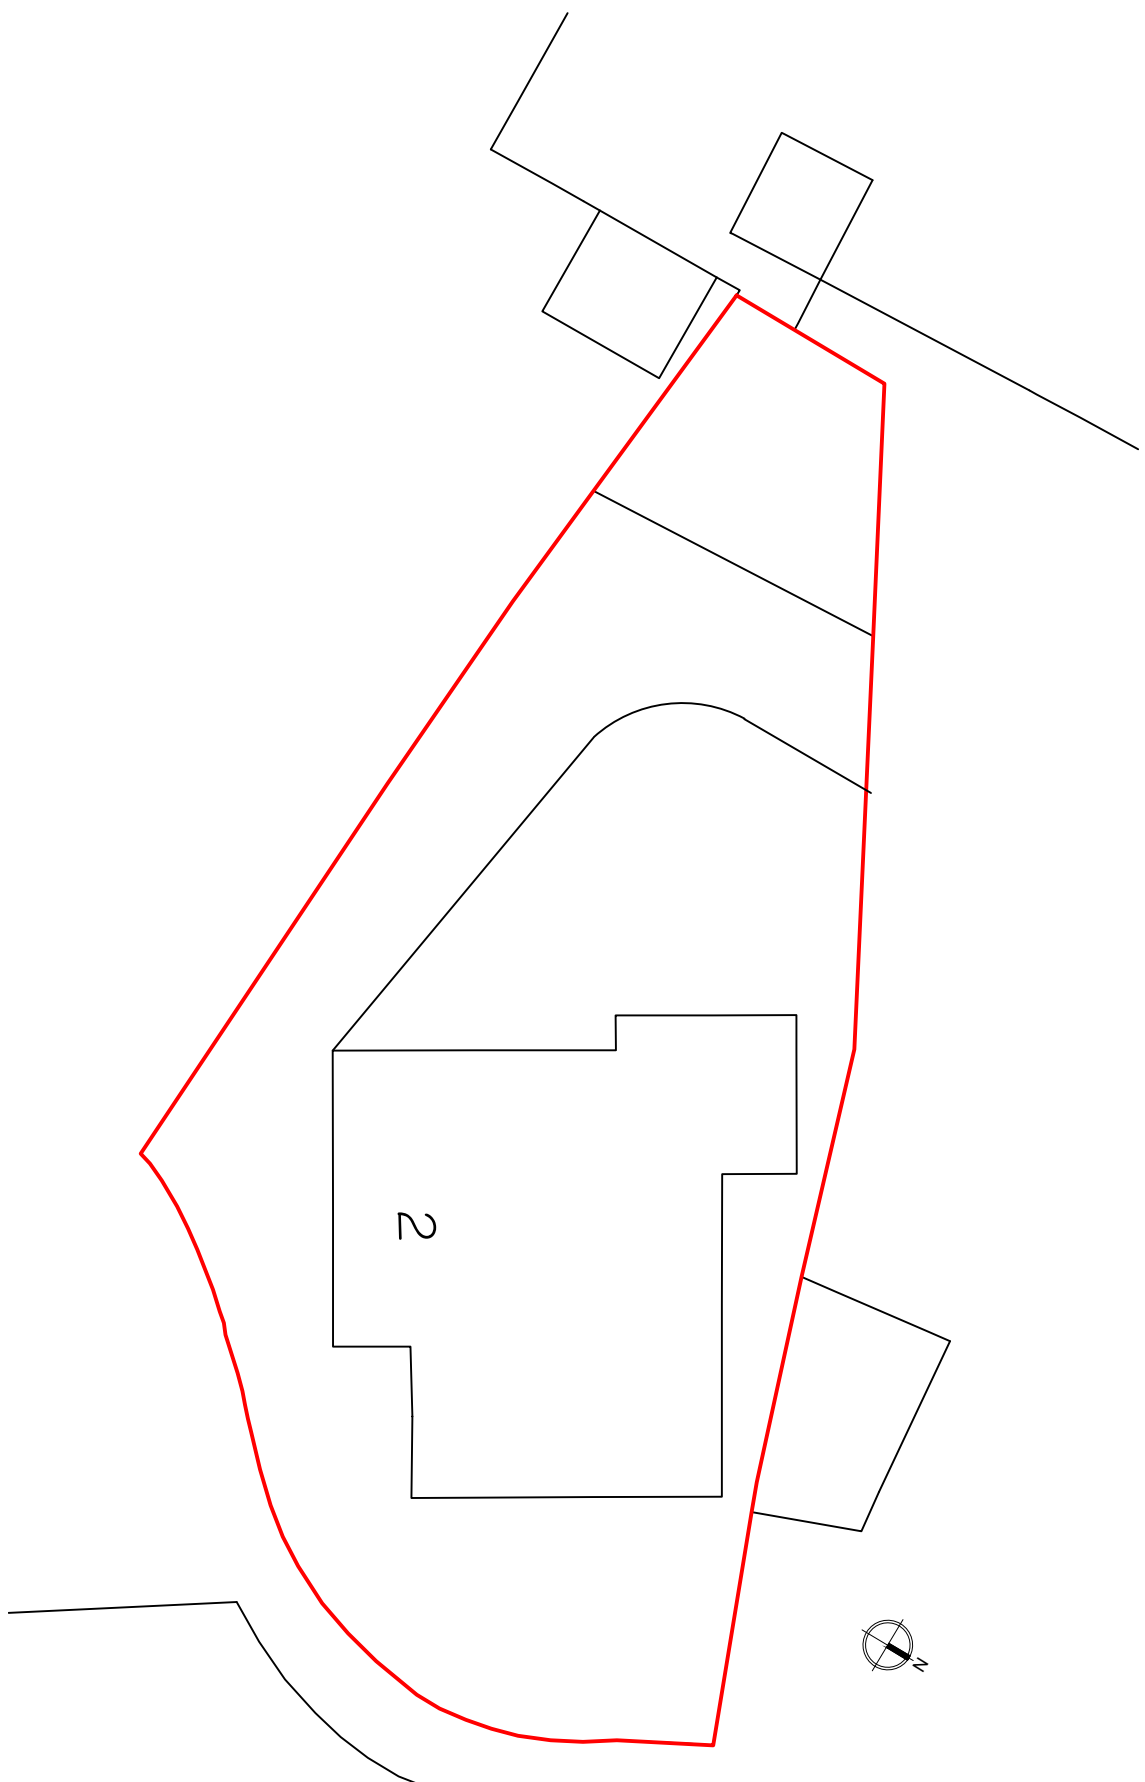

Block Plan

Scale 1:200

Copyright		
Synergy Planning & Property Consultants Ltd The Office The Lanchester Rochester Kent ME3 7NQW		
Client		
Mr J Dhanoya		
Address		
2 Normans Close Gravesend		
Drawing title		
Existing garage		
Scale		
1:50/1:100/1:200/1:1250		
Date	February 2024	
Drawing No		Drawn by
24/432/02		