




Revision	Date	Description

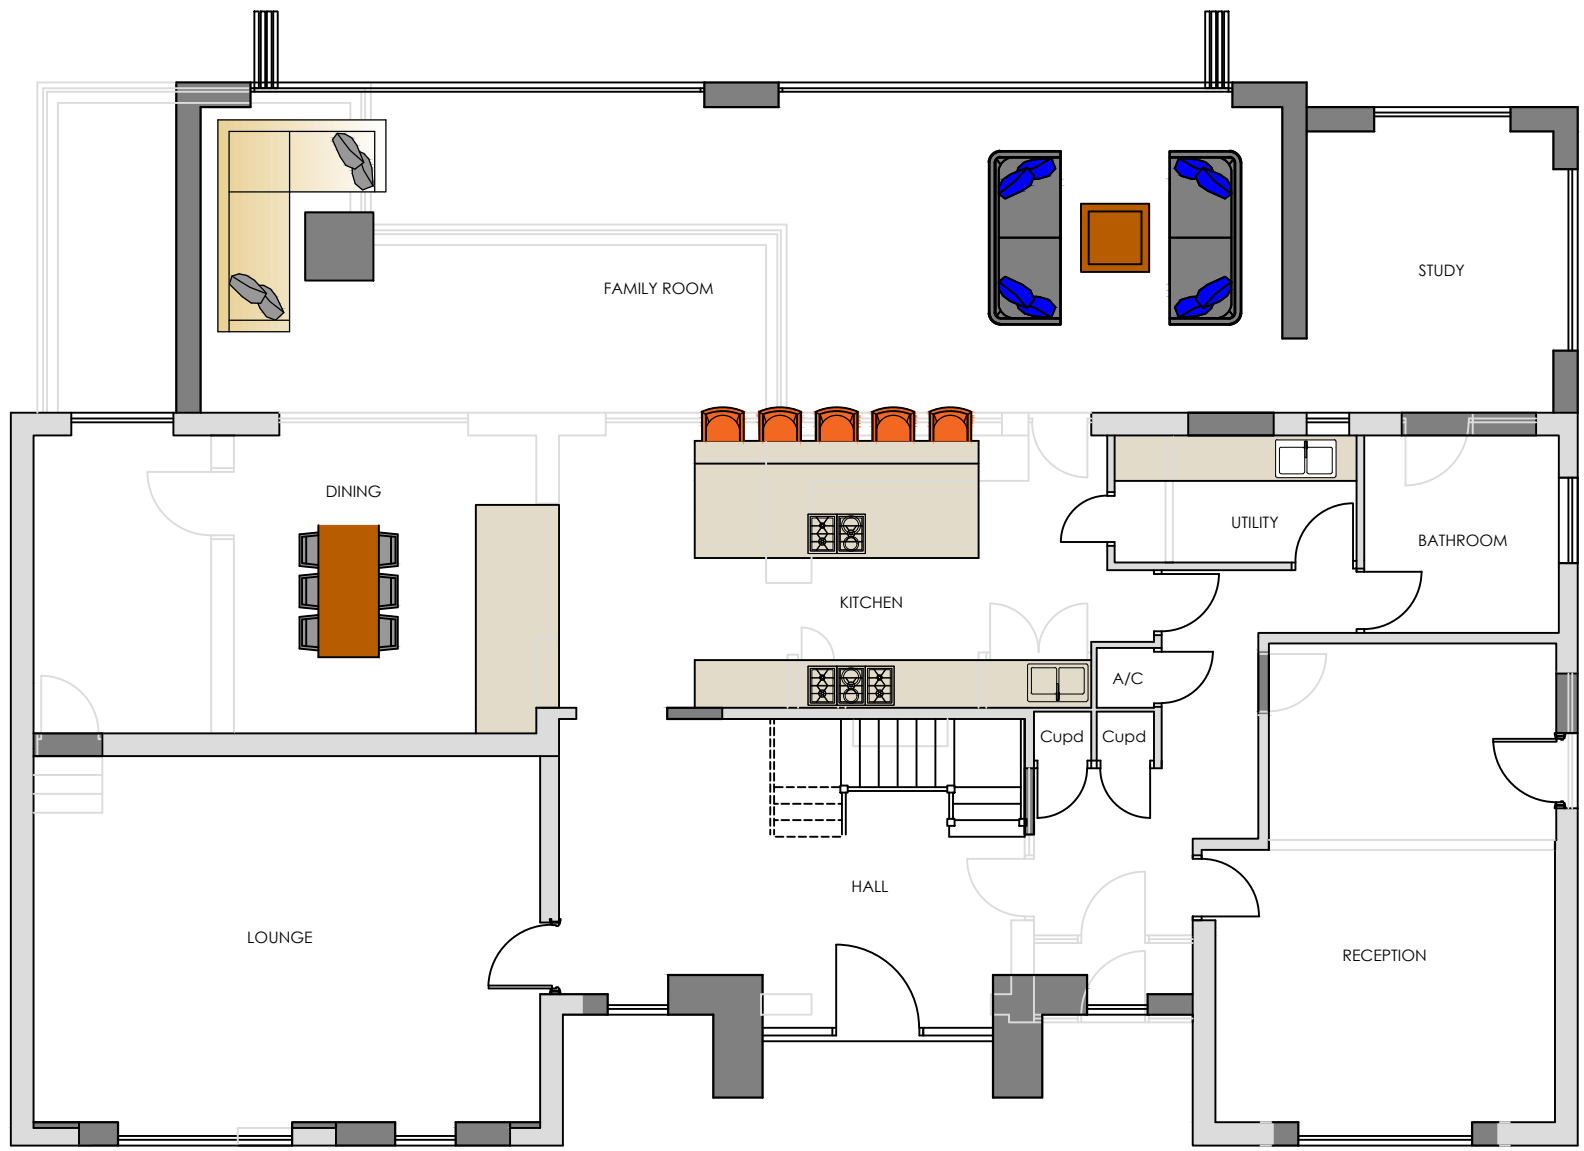


Proposed Ground Floor Plan 244m2
Total area 387m2

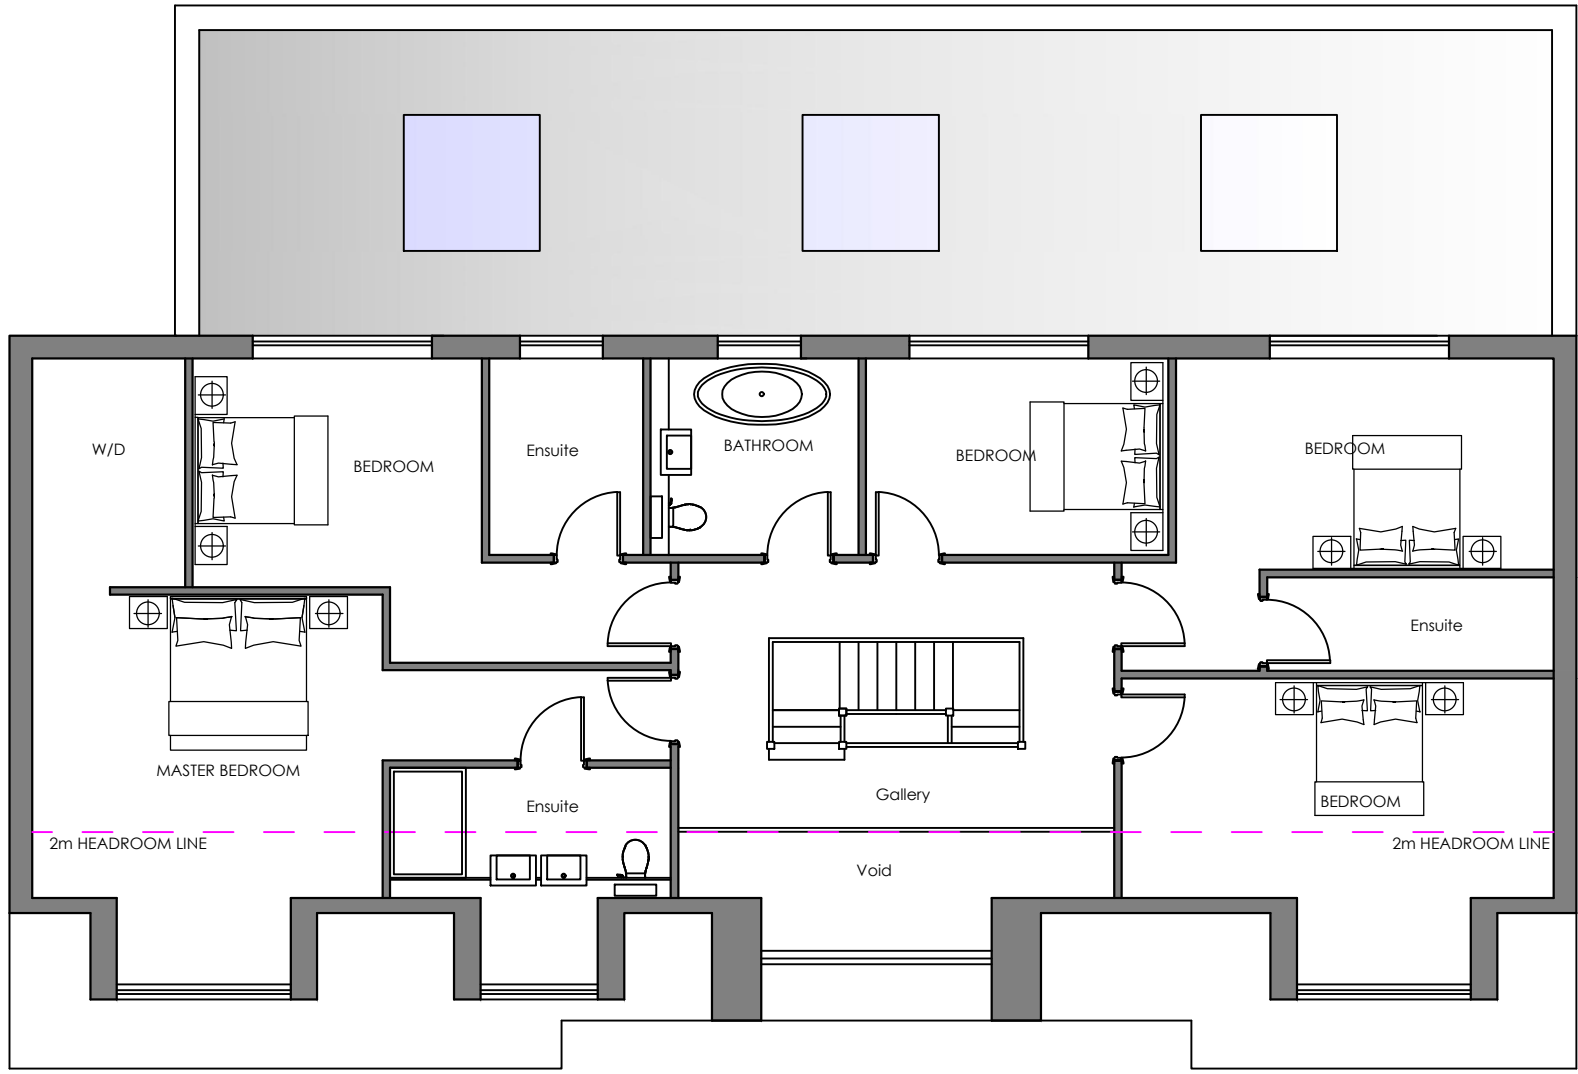

Proposed First Floor Plan 143m2

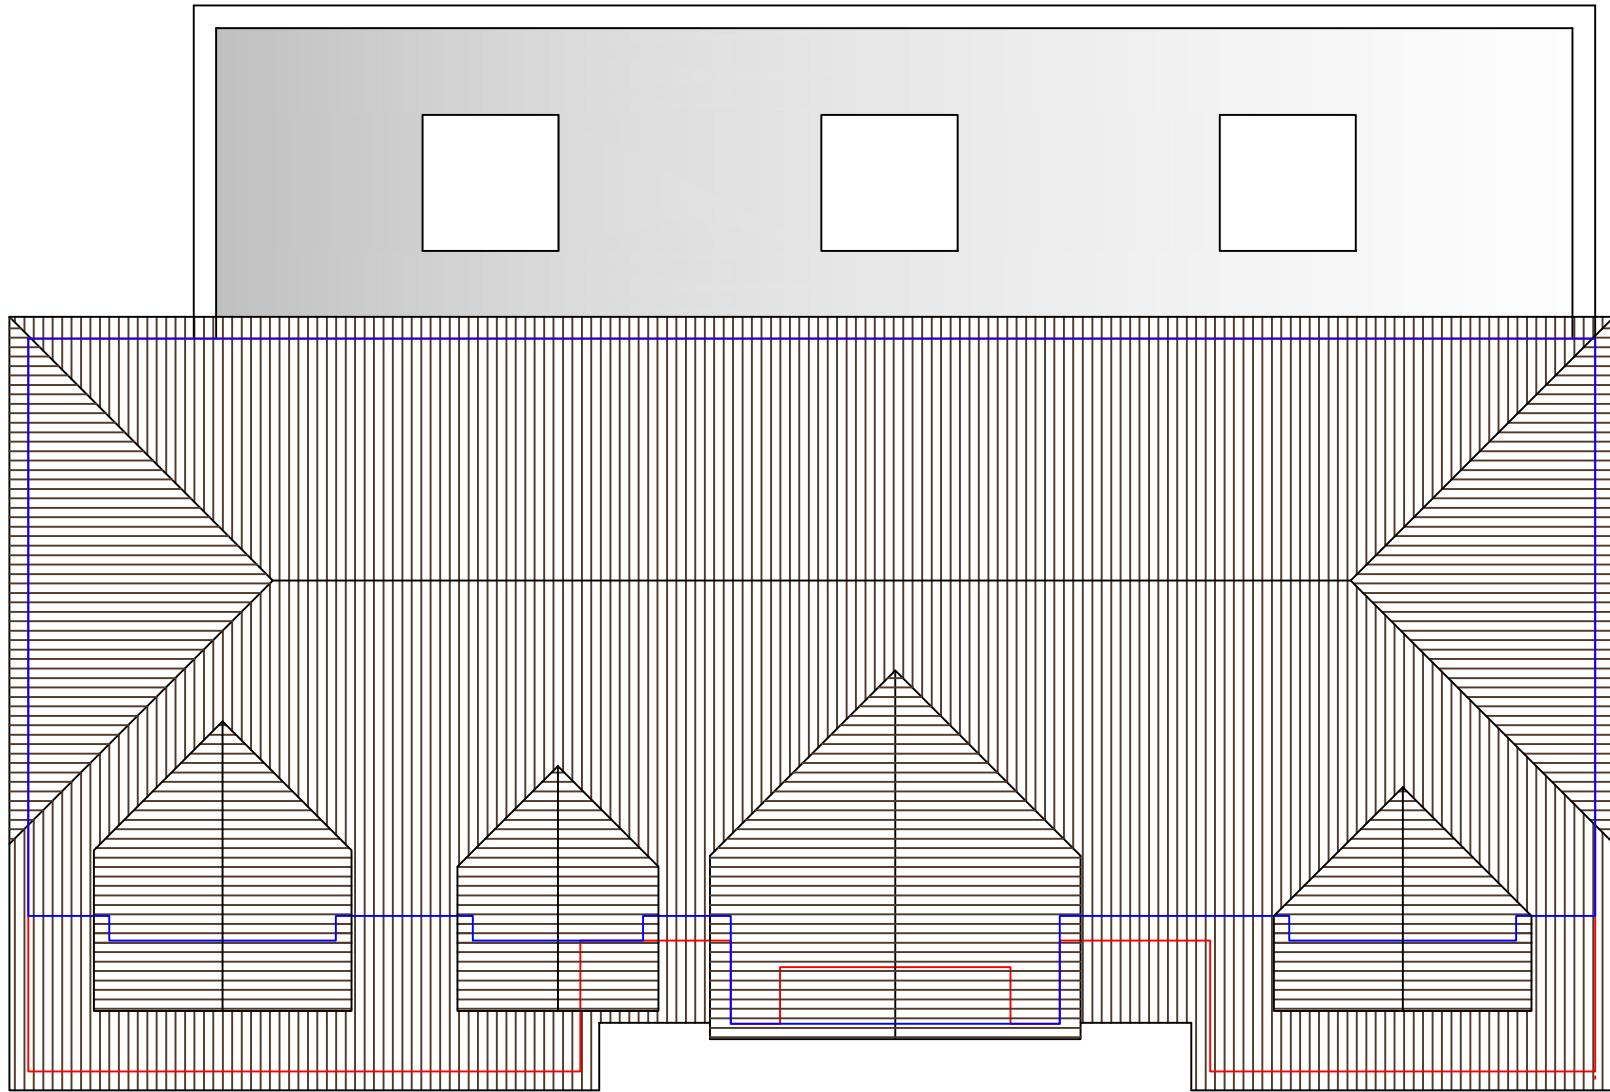


Proposed Roof Plan

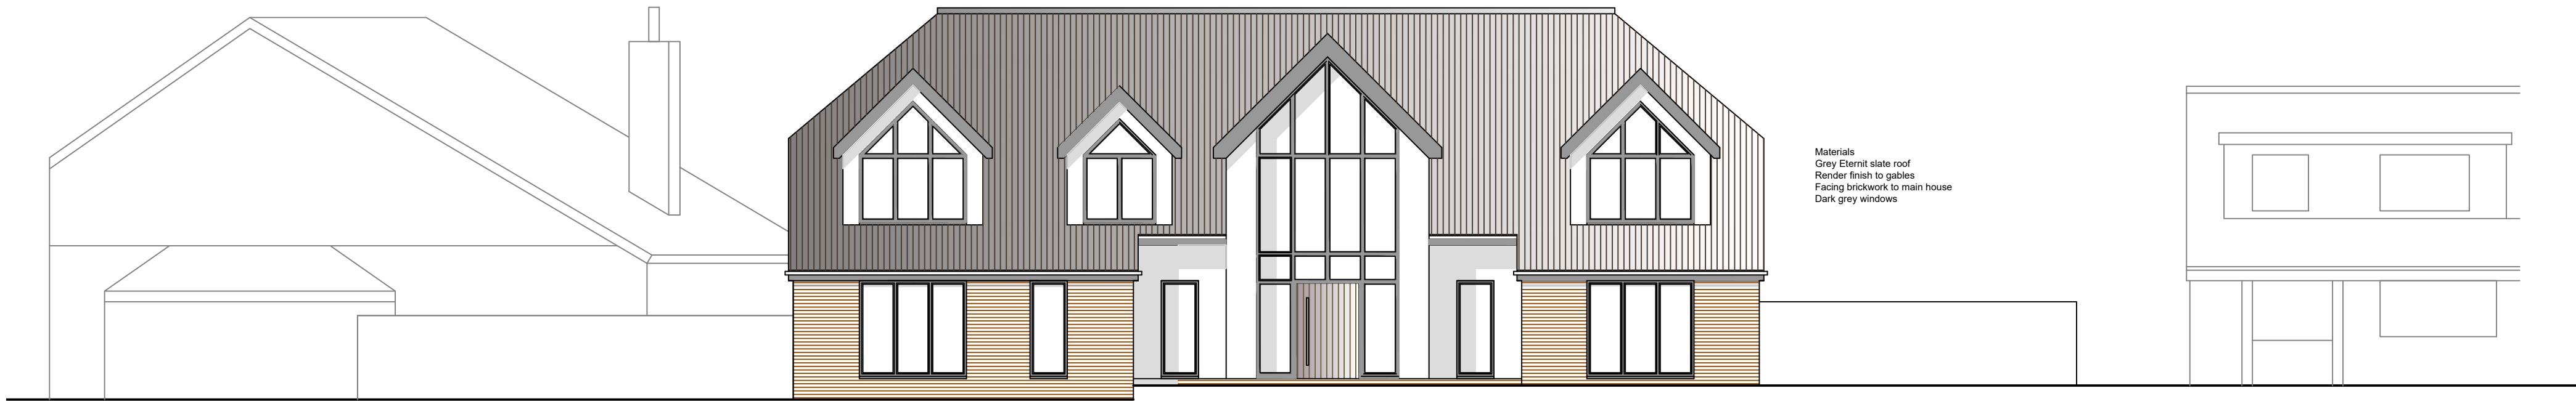


Marycroft - (True elevation taken at angle)

Collina

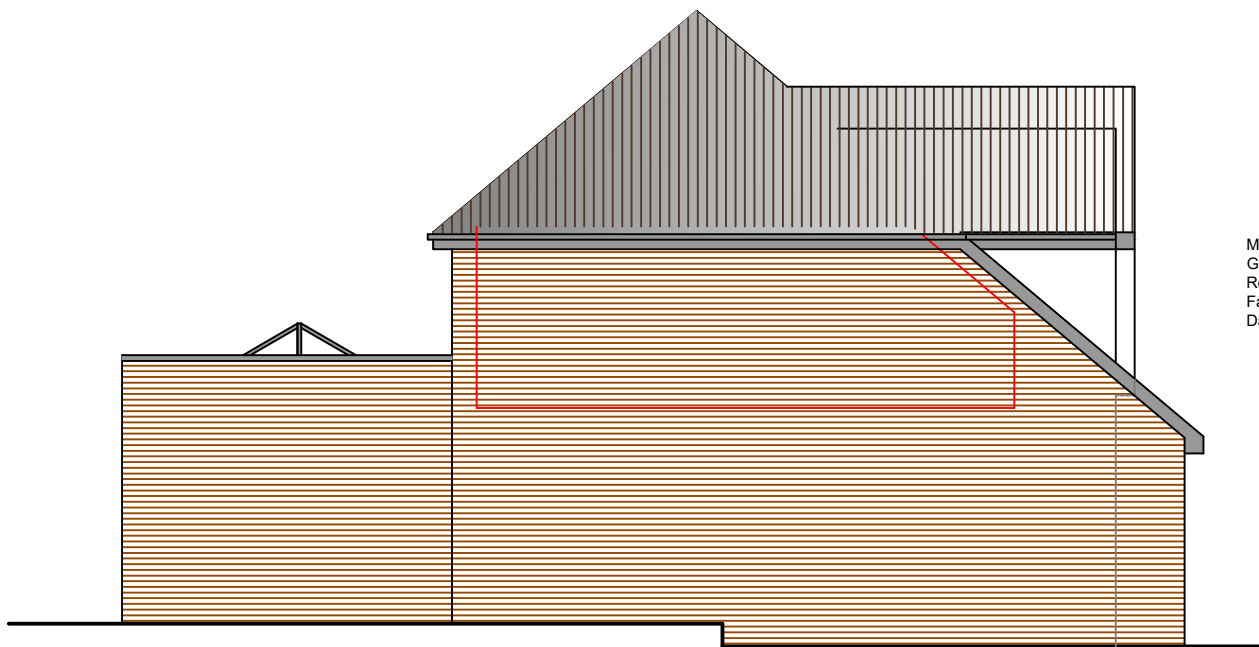

Proposed Side Elevation

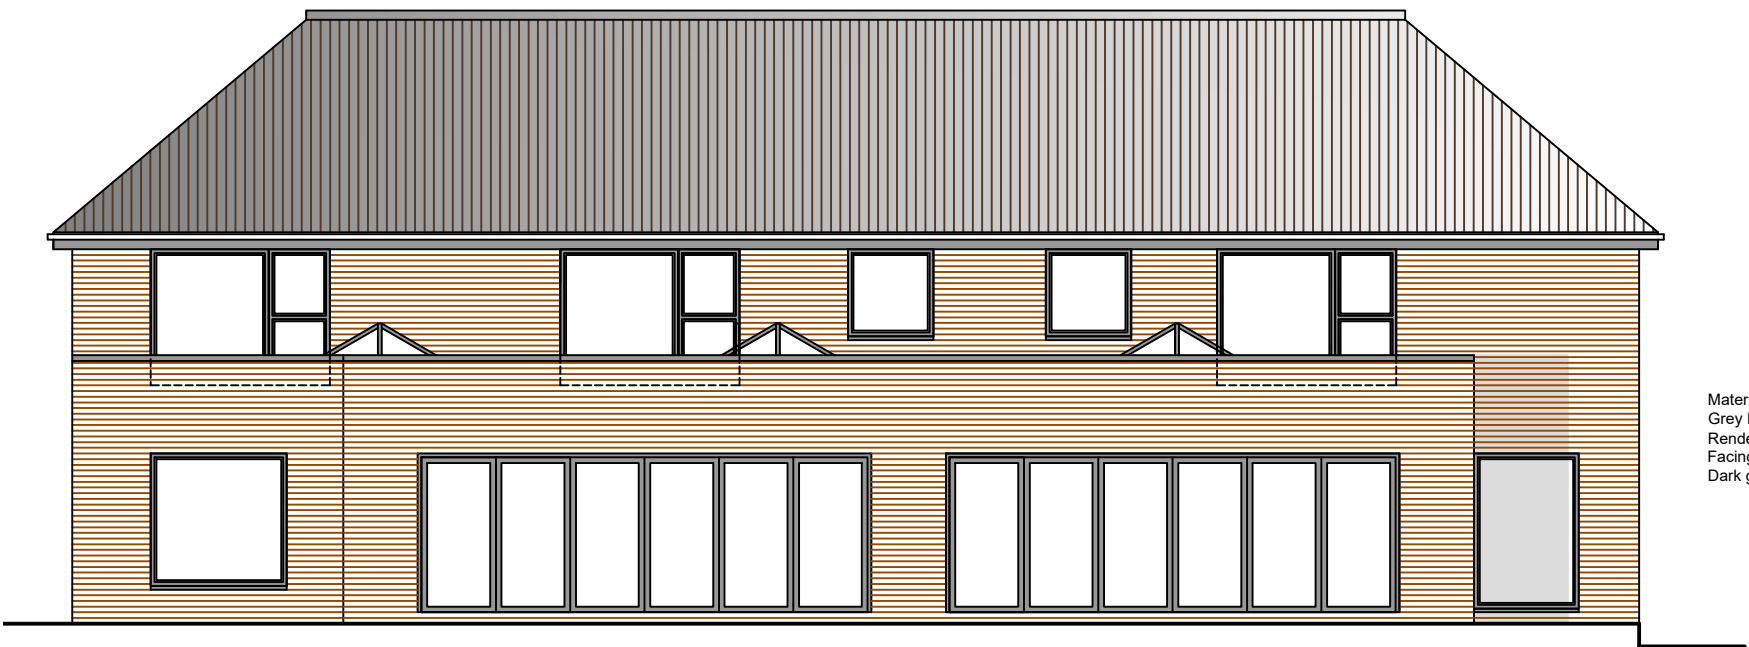

Proposed Rear Elevation



Proposed Side Elevation

Revision	Date	Description

Status	PLANNING
--------	----------

Mark Carter ASSOCIATES	Architectural Design
-----------------------------	-------------------------

design studio priestfield stadium gillingham kent ME7 4DD tel 01634 304700 fax 01634 850986 e mail: markcarter.design@virgin.net


Client	HAYER INVESTMENTS KENT LTD
--------	----------------------------

Drawing Title	PROPOSED PLANS AND ELEVATIONS
---------------	----------------------------------

Project Title	ALTERATIONS AT No1 WILLOW WALK
---------------	-----------------------------------

Scale	Date	Drawn
1:100	FEB 24	MC

Drawing No	Rev
3429 - 011	A

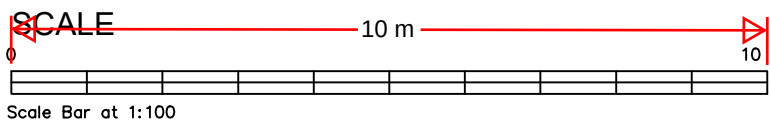

Scale Bar at 1:100