


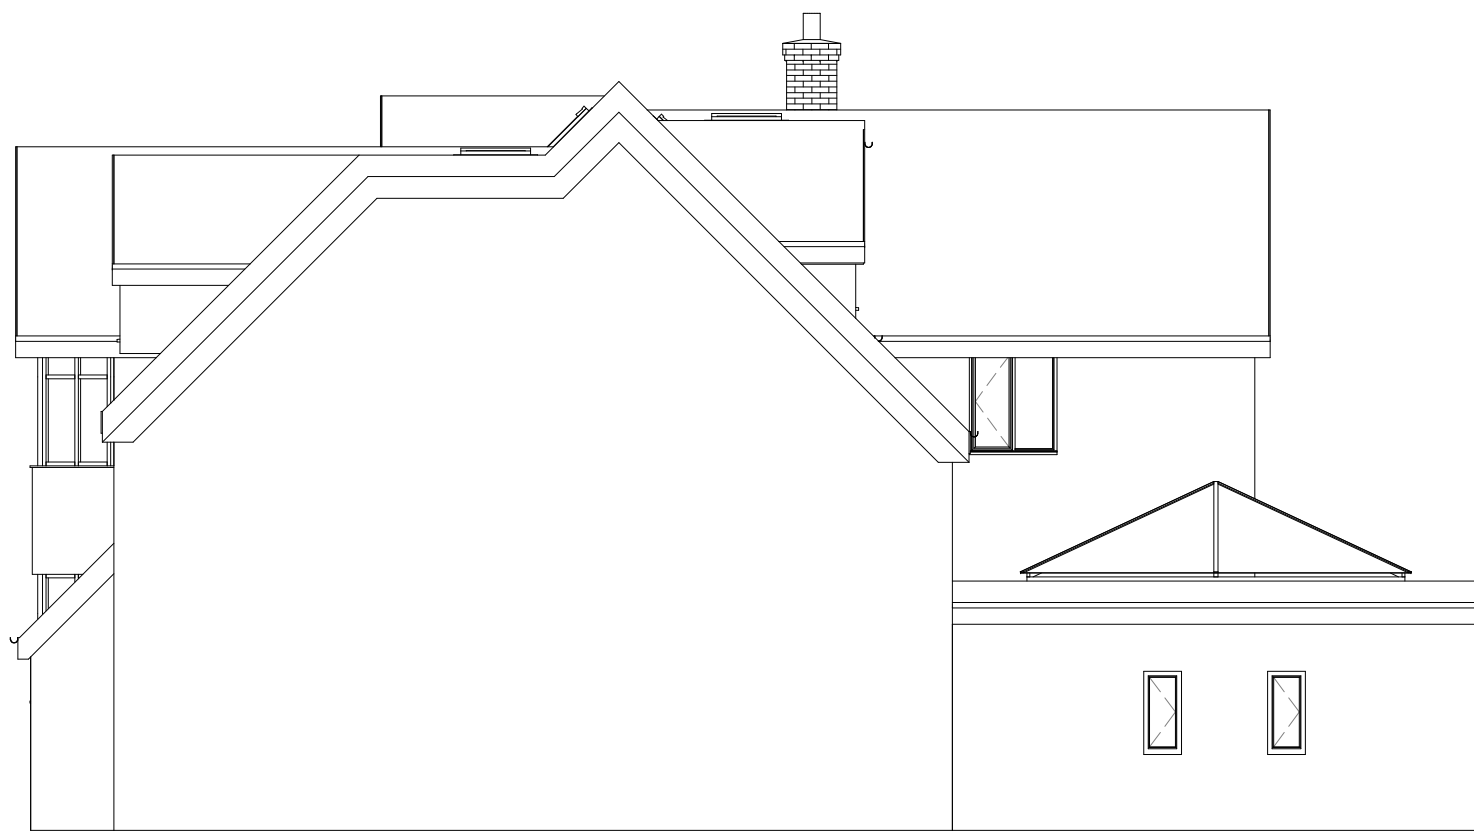


2 NORTH SIDE ELEVATION Copy 1
1 : 100



4 SOUTH SIDE ELEVATION Copy 1
1 : 100




1 FRONT ELEVATION Copy 1
1 : 50

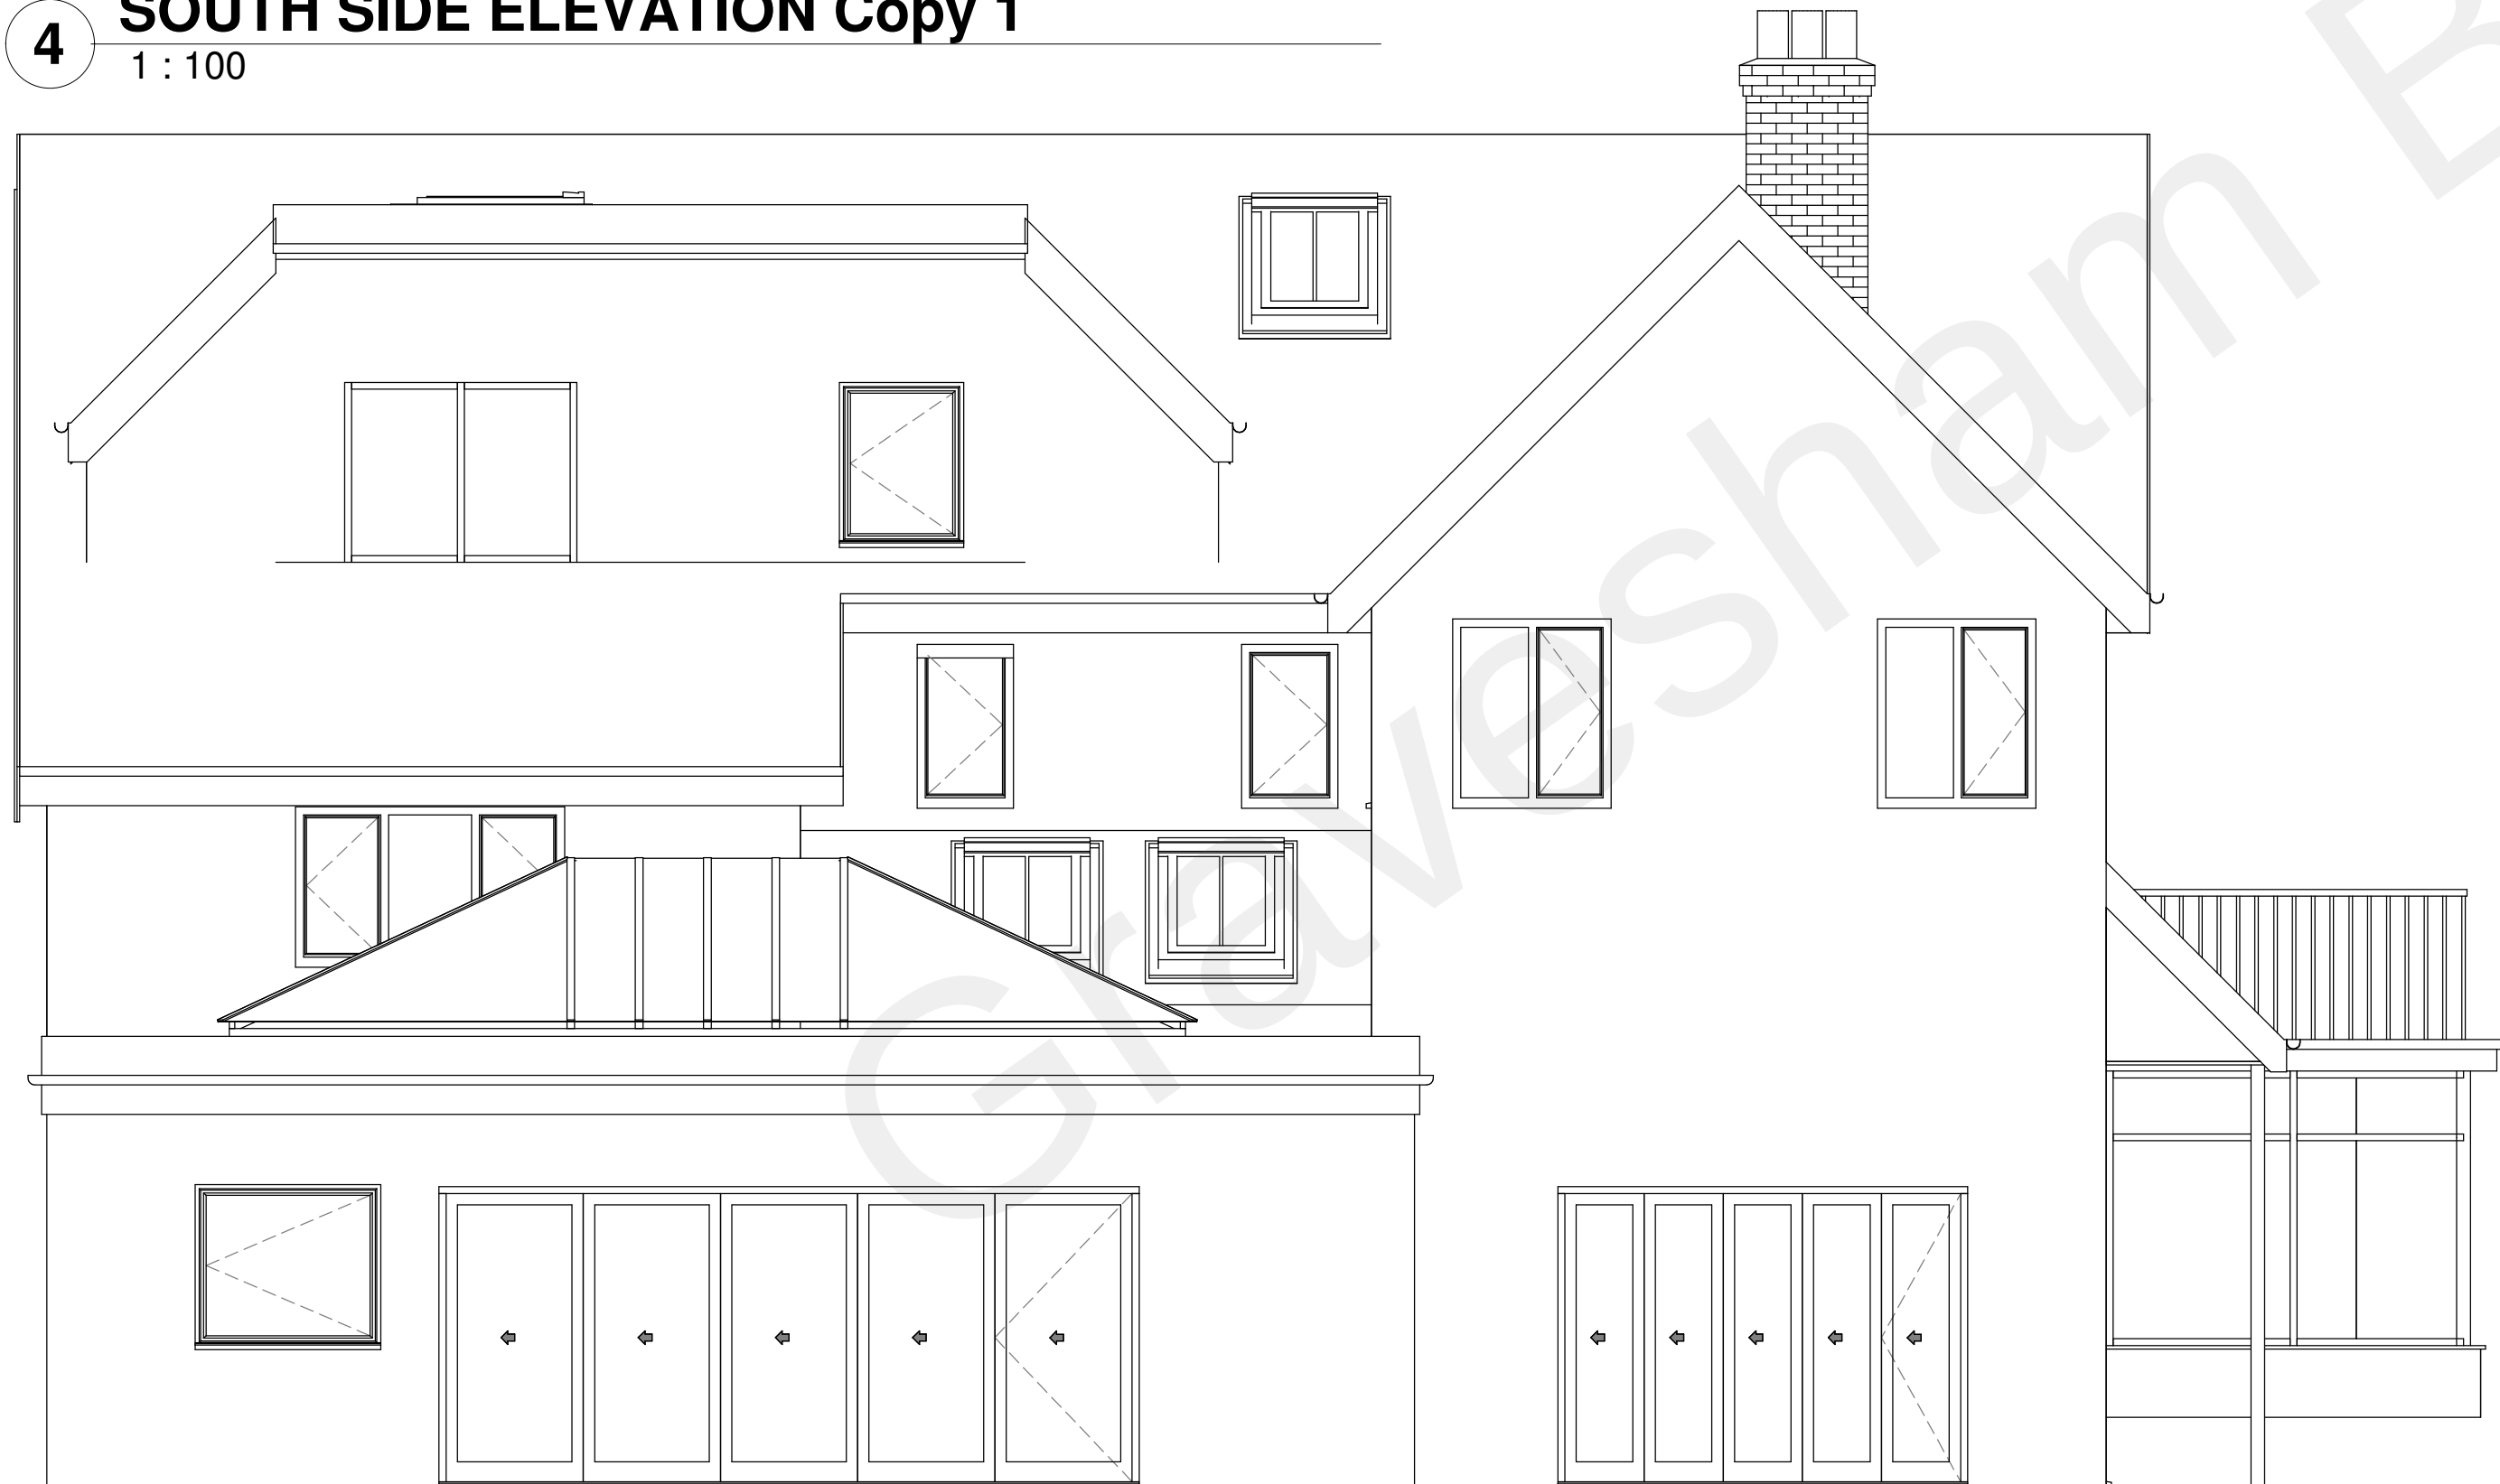

3 REAR ELEVATION Copy 1
1 : 50



5 3D View 17_1
1 : 1

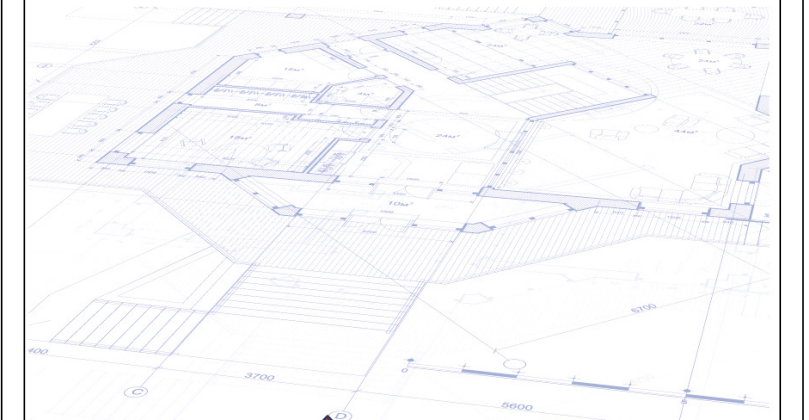

MACK
INTERIORS

OFFICE ADDRESS:
20 GLENMORE ROAD
WELLING
KENT
DA16 3BE

T. 020 8317 7309
M. 07891 769 789

E.mackinteriorslondon@gmail.com
W. g.page/Mack-Interiors

PROJECT **WOODLANDS,
GRAVESEND ROAD,
HIGHAM,
ROCHESTER,
ME3 7EQ**

TITLE **PROPOSED
ELEVATIONS**

CLIENT **MR AND MRS PRIOR**

DRAWN BY SM	CHECKED BY SM	DATE 17/05/21
SCALE (@ A1) As indicated		PROJECT NUMBER 0233
DRAWING NUMBER 2020-11-03-WOOD-003		REV J