





FRONT ELEVATION (NORTH)




REAR ELEVATION (SOUTH)

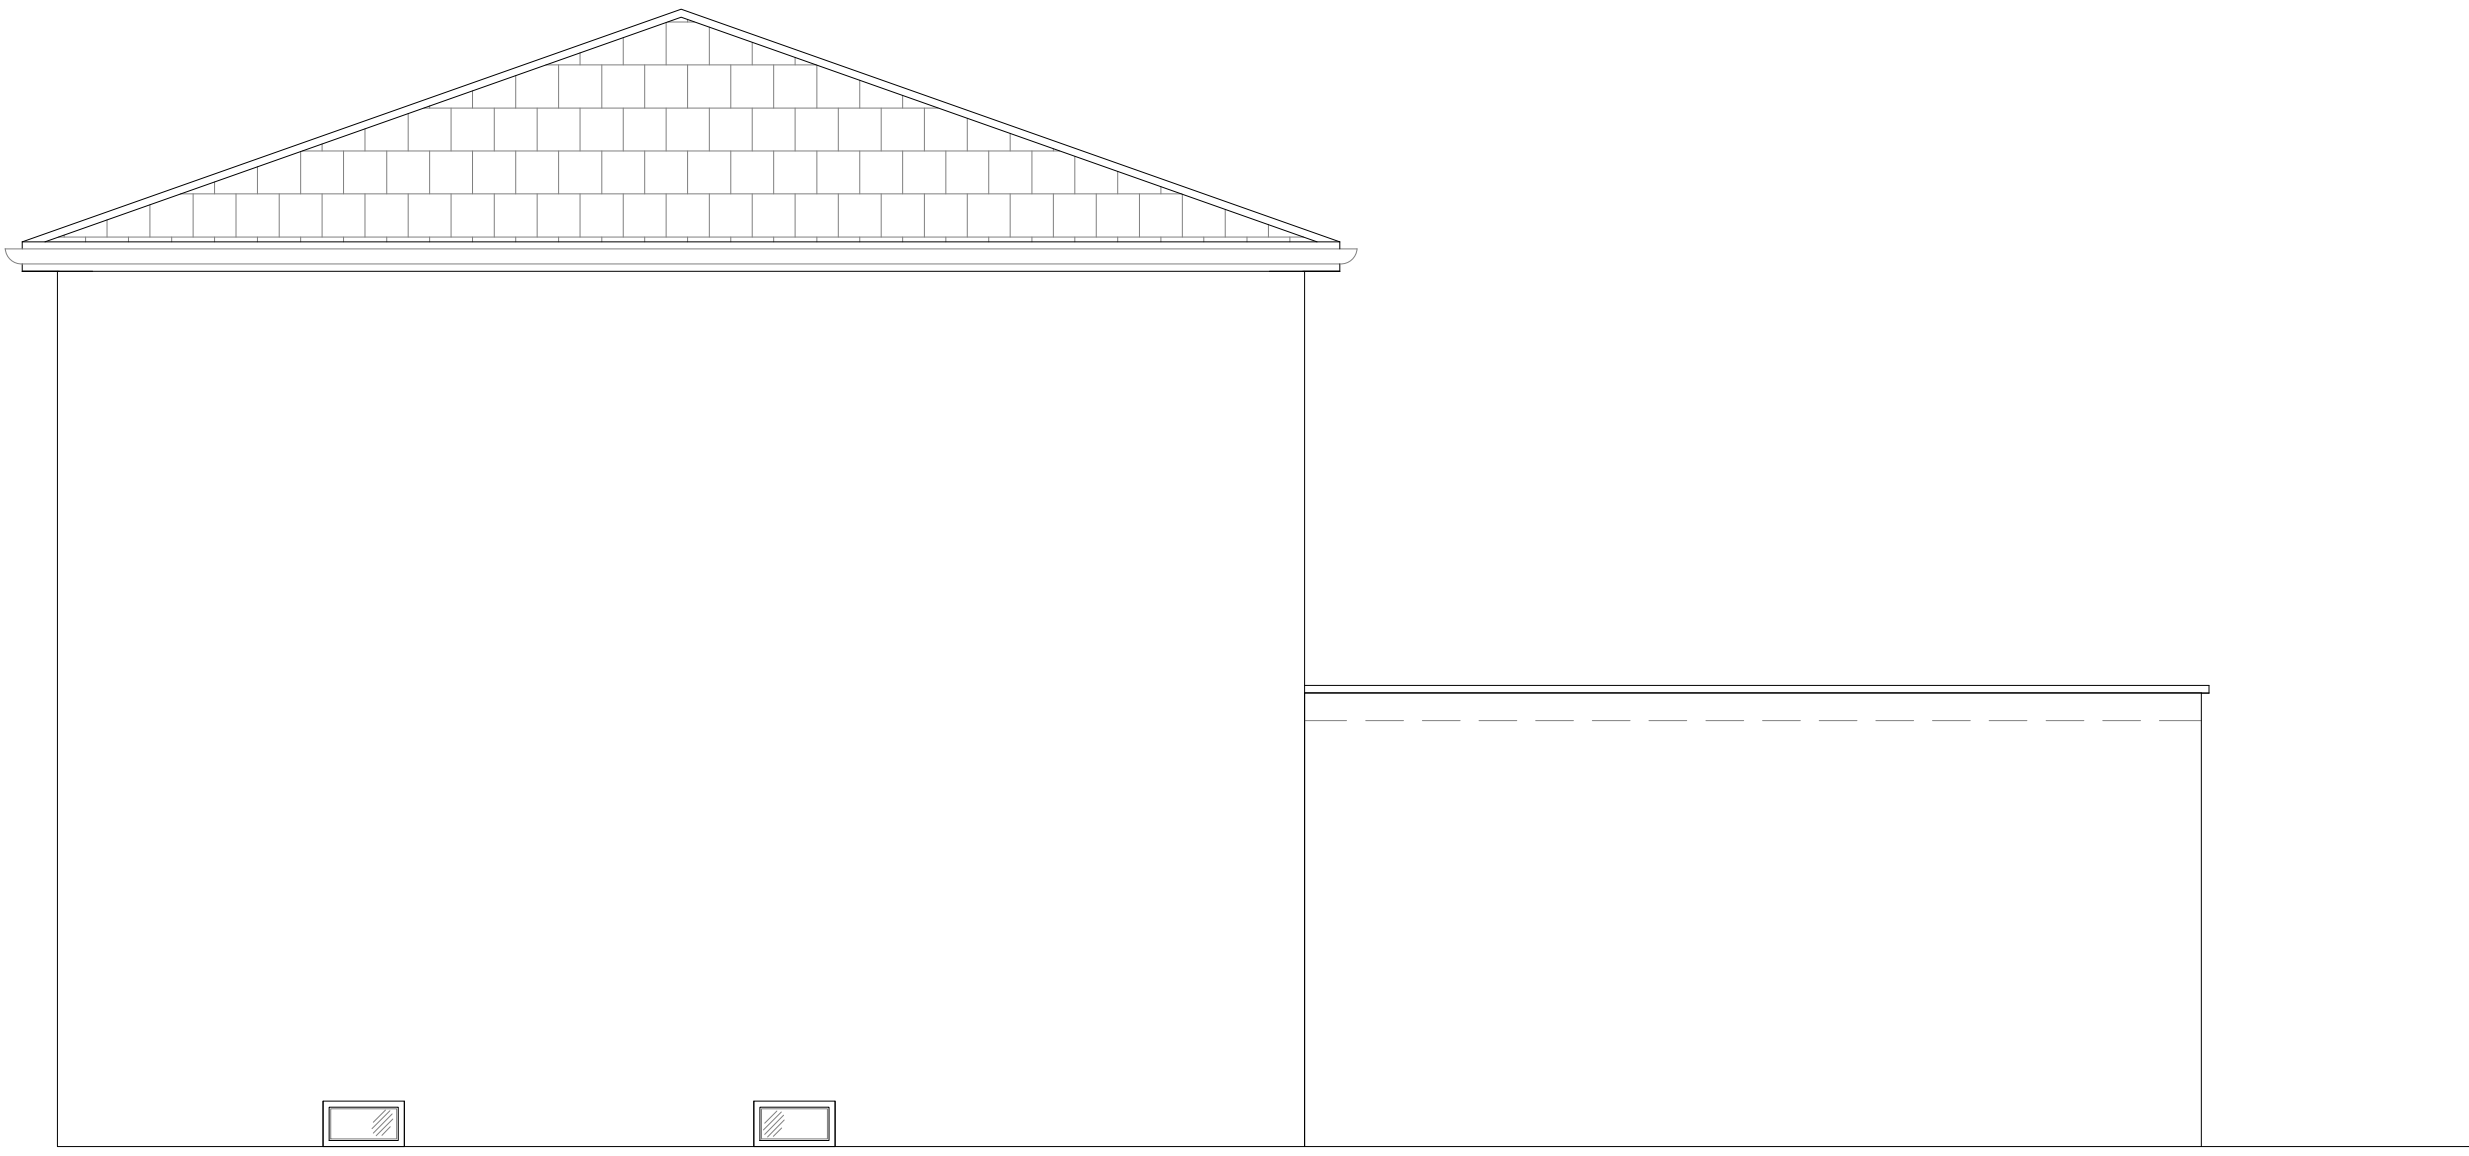


SIDE ELEVATION (EAST)

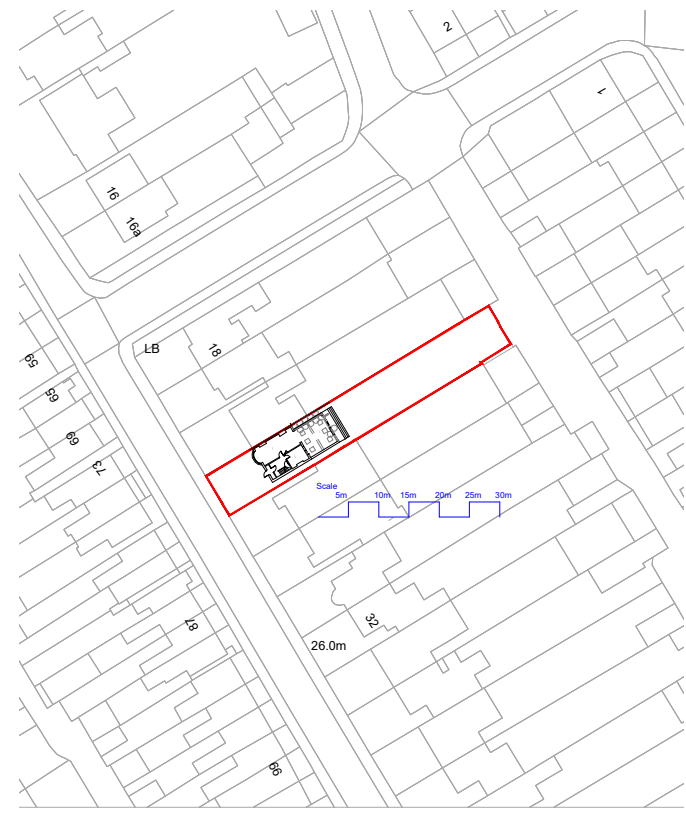





SITE LOCATION PLAN
@1:1250 SCALE

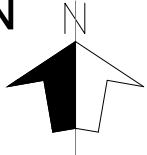

LOFT WALL
SEPARATION
DETAIL

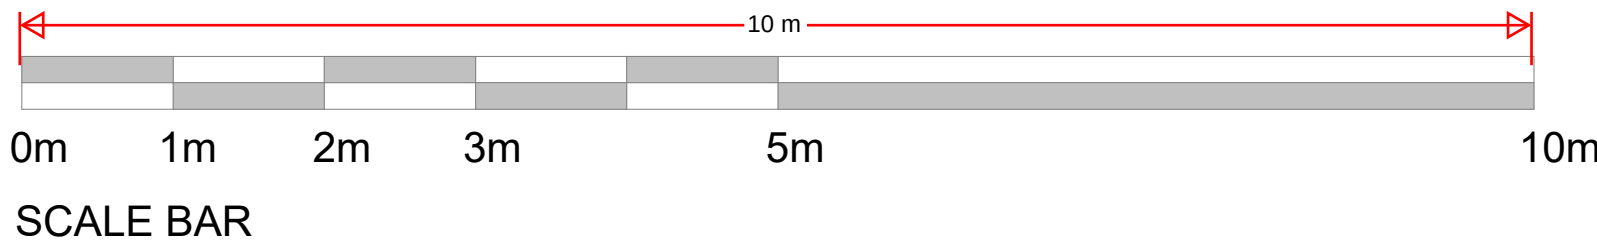

SITE BLOCK PLAN
@1:200 SCALE

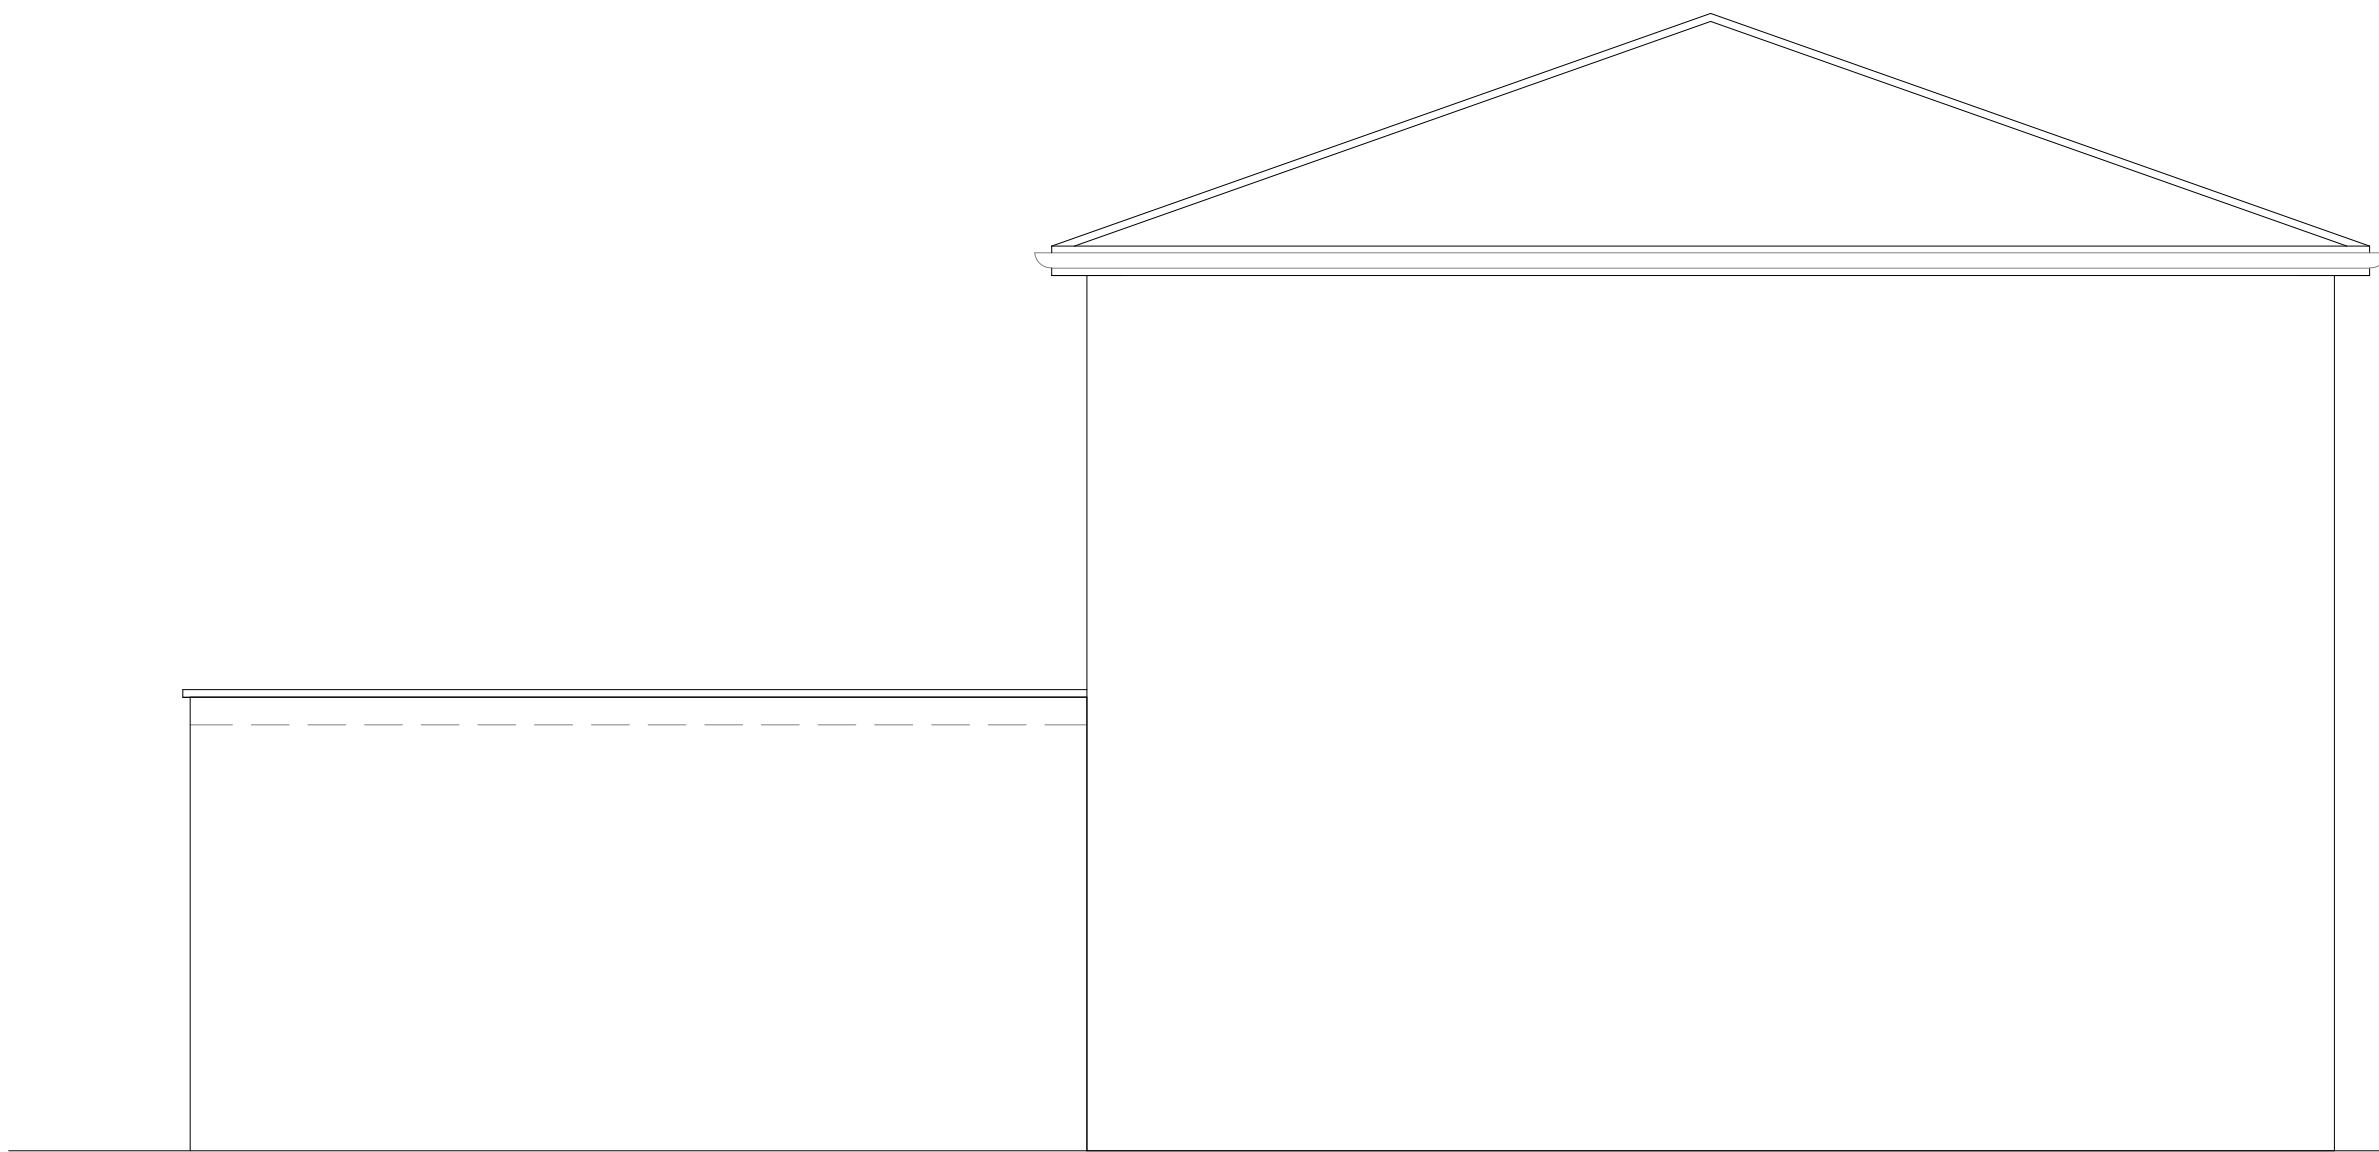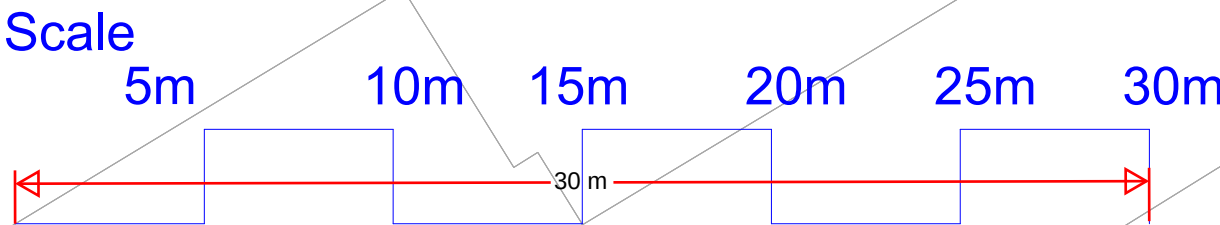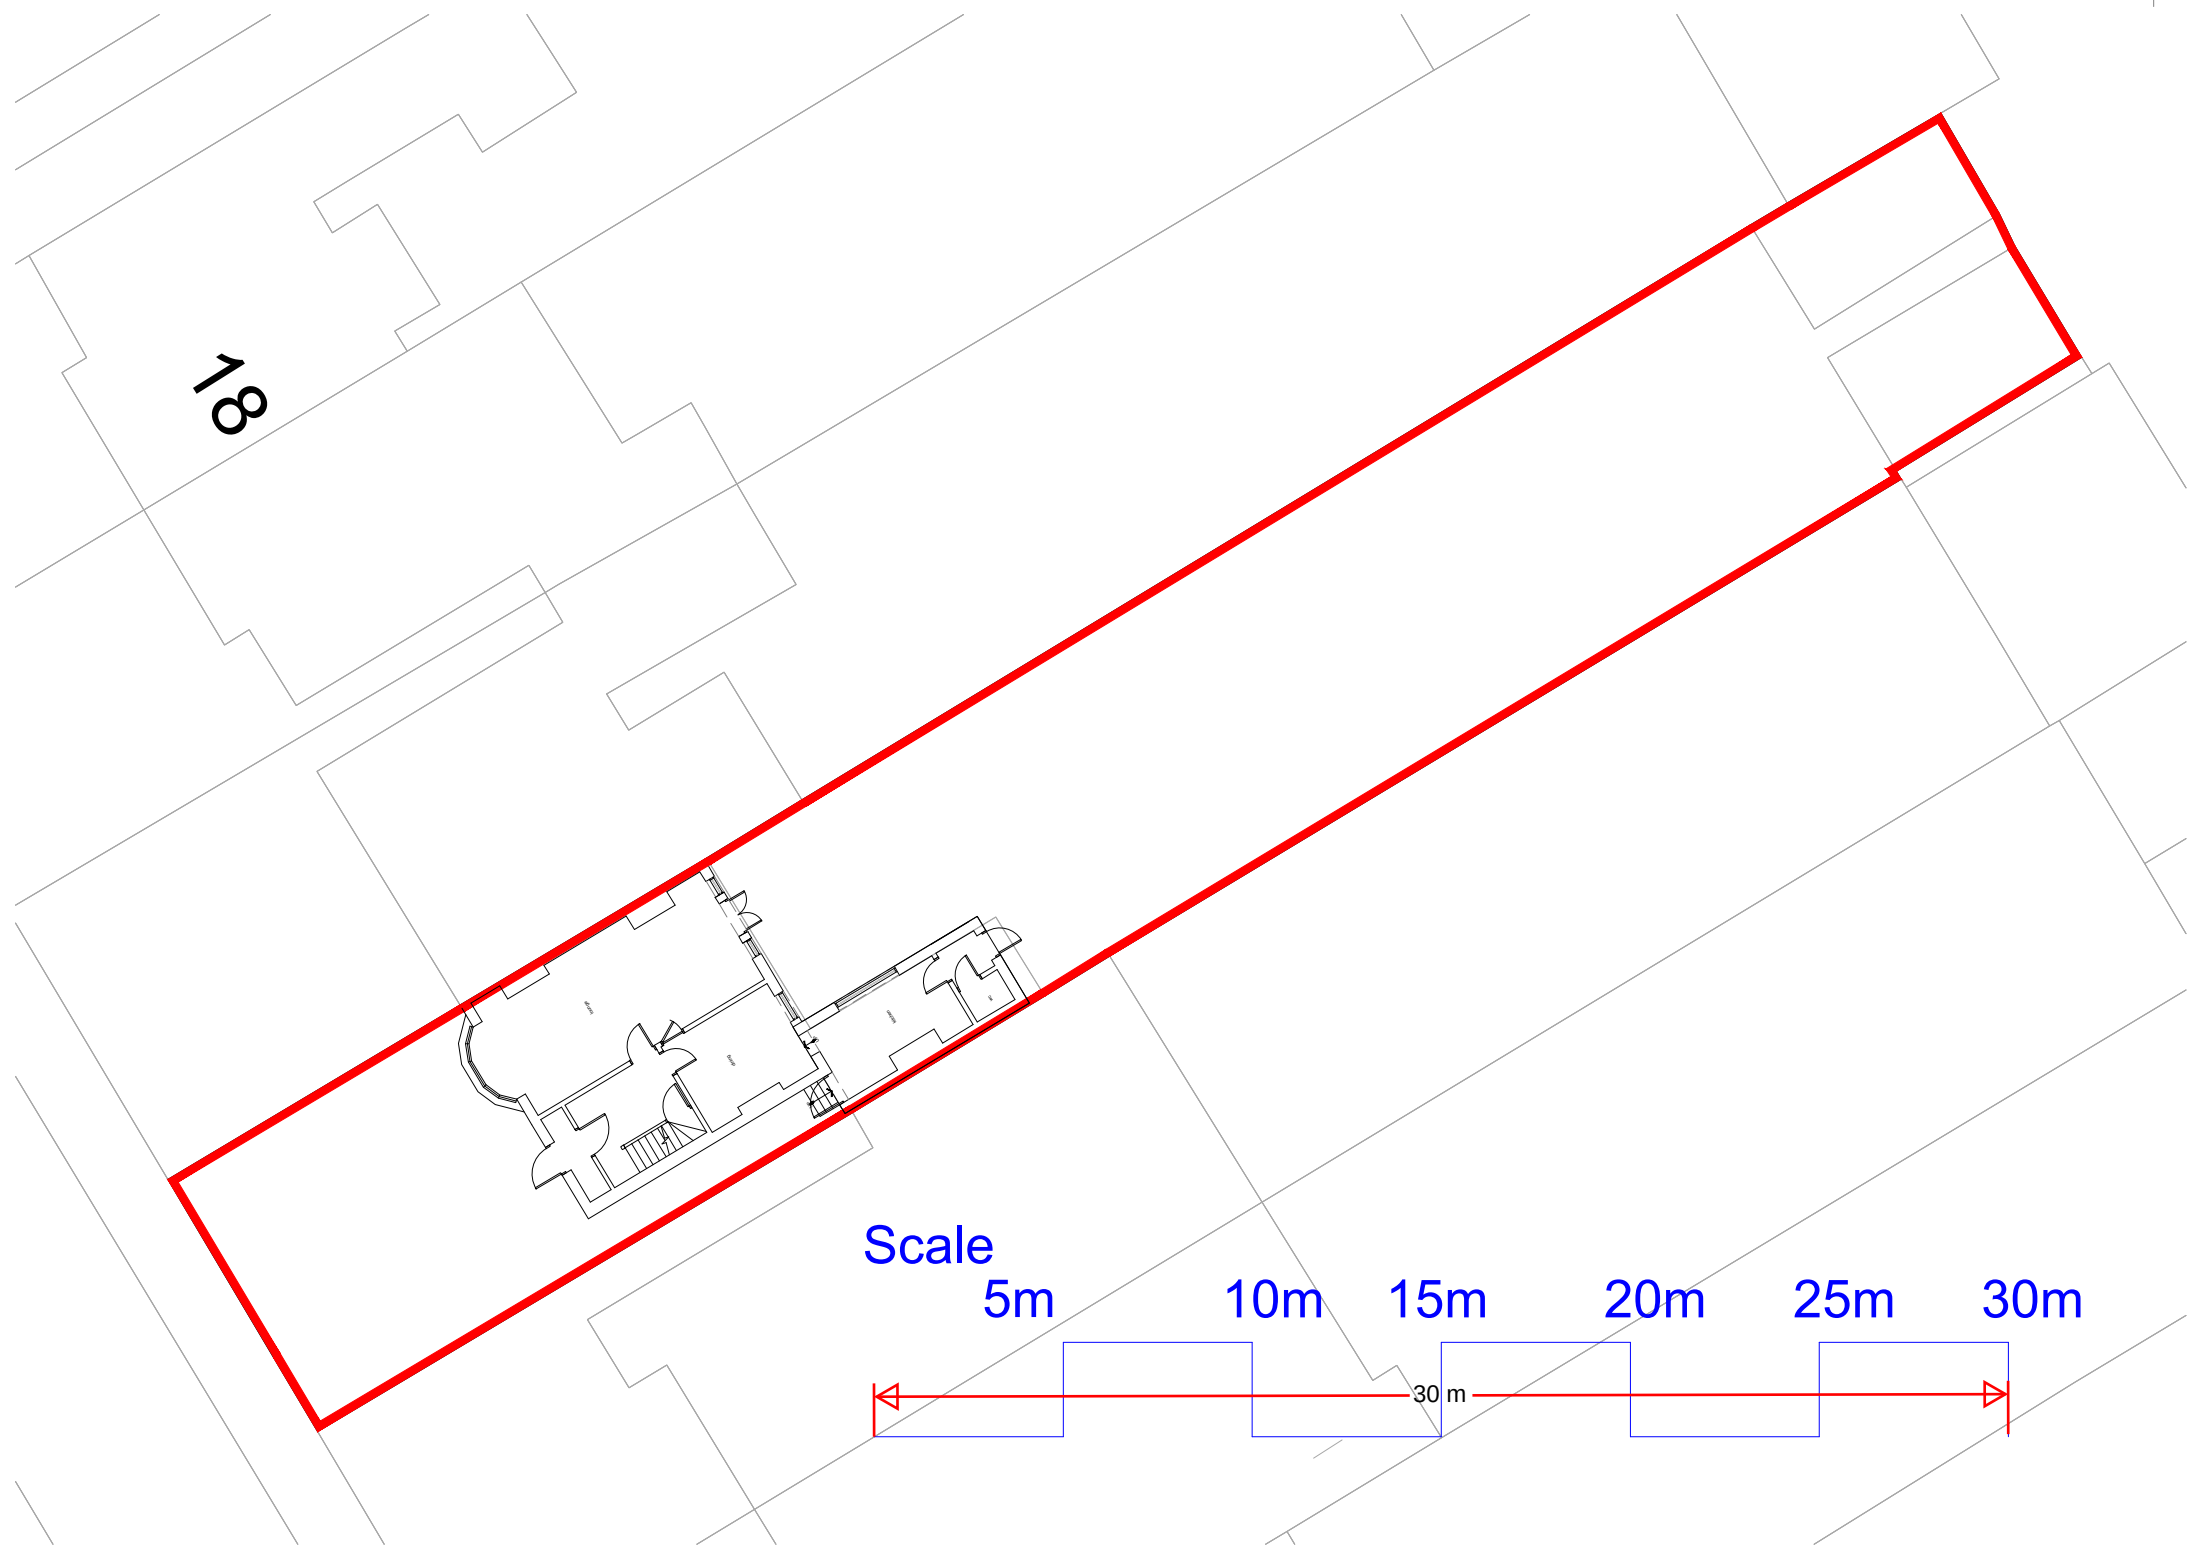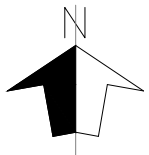

SIDE ELEVATION (WEST)



SECTION DRAWING A-A

- NOTES
- DO NOT SCALE FROM THIS DRAWING.
 - ALL DIMENSIONS MUST BE CHECKED ON SITE.
 - ALL RIGHTS RESERVED. NO REPRODUCTION IN ANY MATERIAL FORM IS PERMITTED WITHOUT CONSENT.
 - THIS DRAWING IS COPYRIGHT OF KENT ARCHITECTURAL SERVICES.

client
MR N NERIJUS

project
24 DOVER ROAD,
NORTHFLEET, KENT, DA11 9QD

title
Existing Elevations

scales
1:50 @A1

date 27.04.22 drawn mss size A1

drawing no. SL-001-210 revision P3