



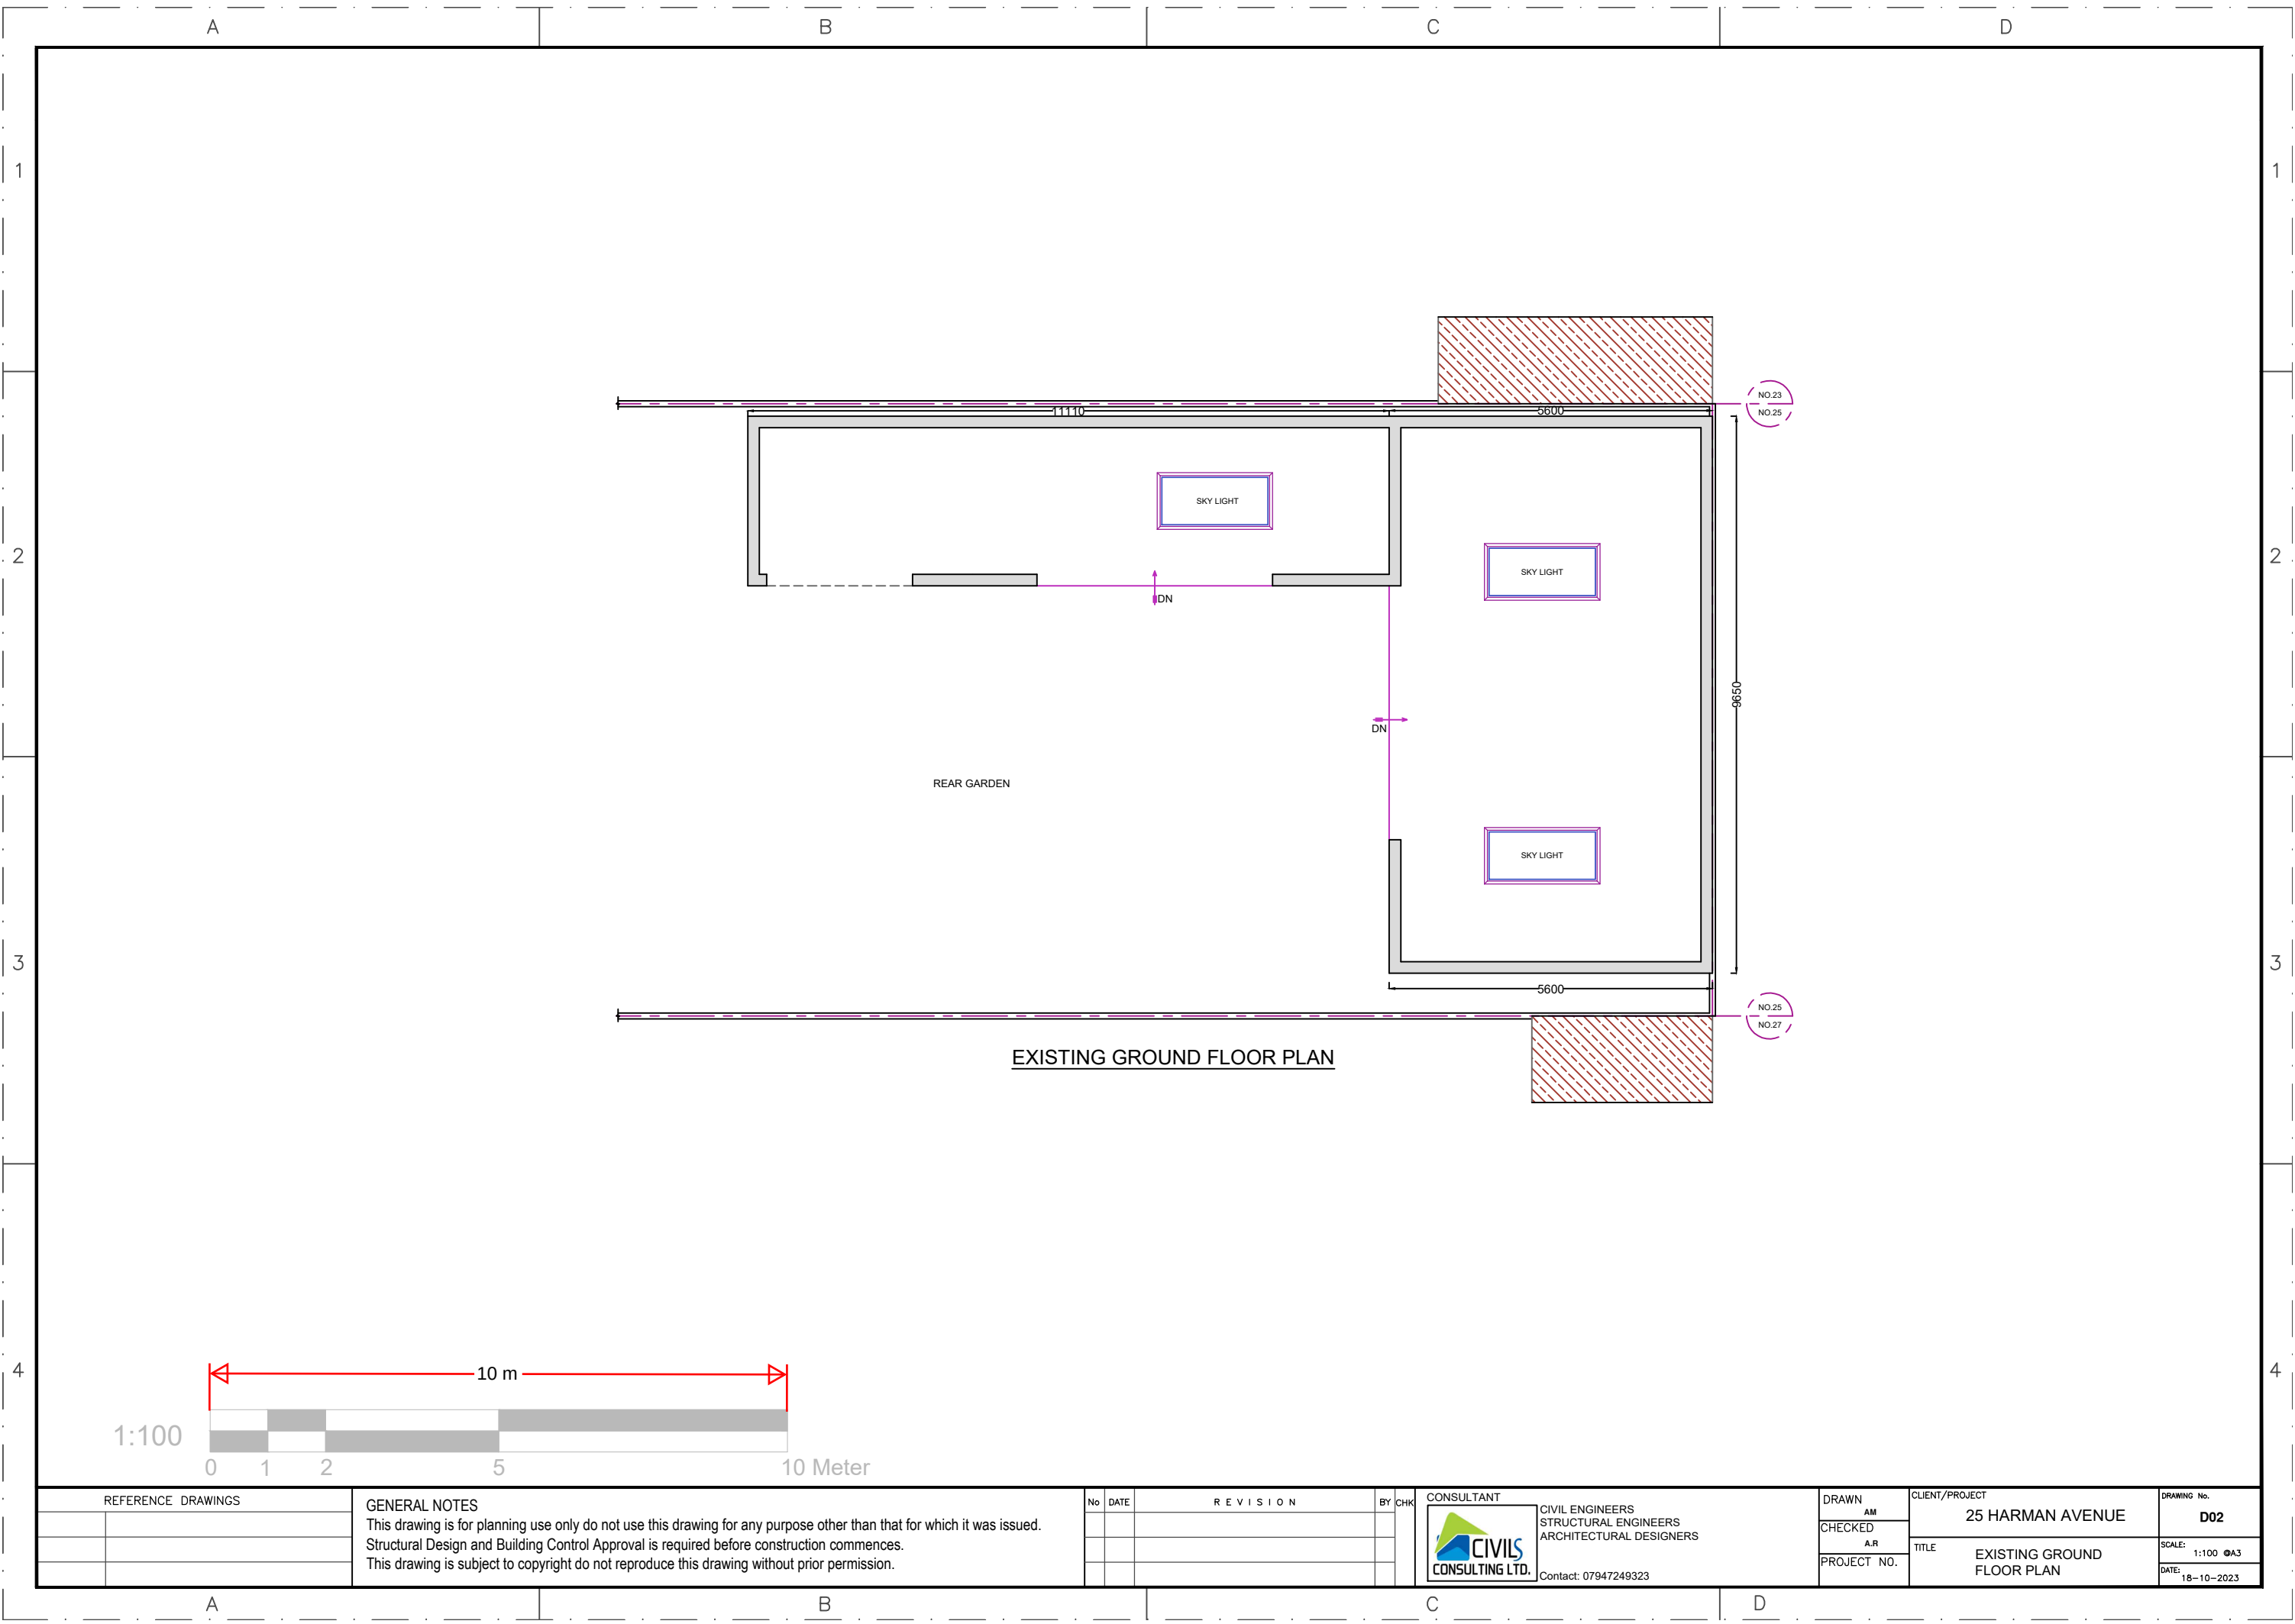

EXISTING GROUND FLOOR PLAN

1:100

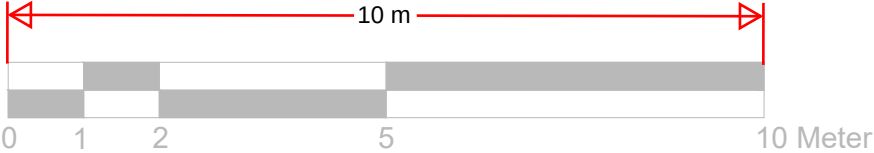

REFERENCE DRAWINGS		GENERAL NOTES This drawing is for planning use only do not use this drawing for any purpose other than that for which it was issued. Structural Design and Building Control Approval is required before construction commences. This drawing is subject to copyright do not reproduce this drawing without prior permission.	No	DATE	REVISION	BY	CHK	CONSULTANT CIVIL ENGINEERS STRUCTURAL ENGINEERS ARCHITECTURAL DESIGNERS Contact: 07947249323	DRAWN AM	CLIENT/PROJECT 25 HARMAN AVENUE		DRAWING No. D02
									CHECKED A.R	TITLE EXISTING GROUND FLOOR PLAN	SCALE: 1:100 @A3	DATE: 18-10-2023
									PROJECT NO.			