


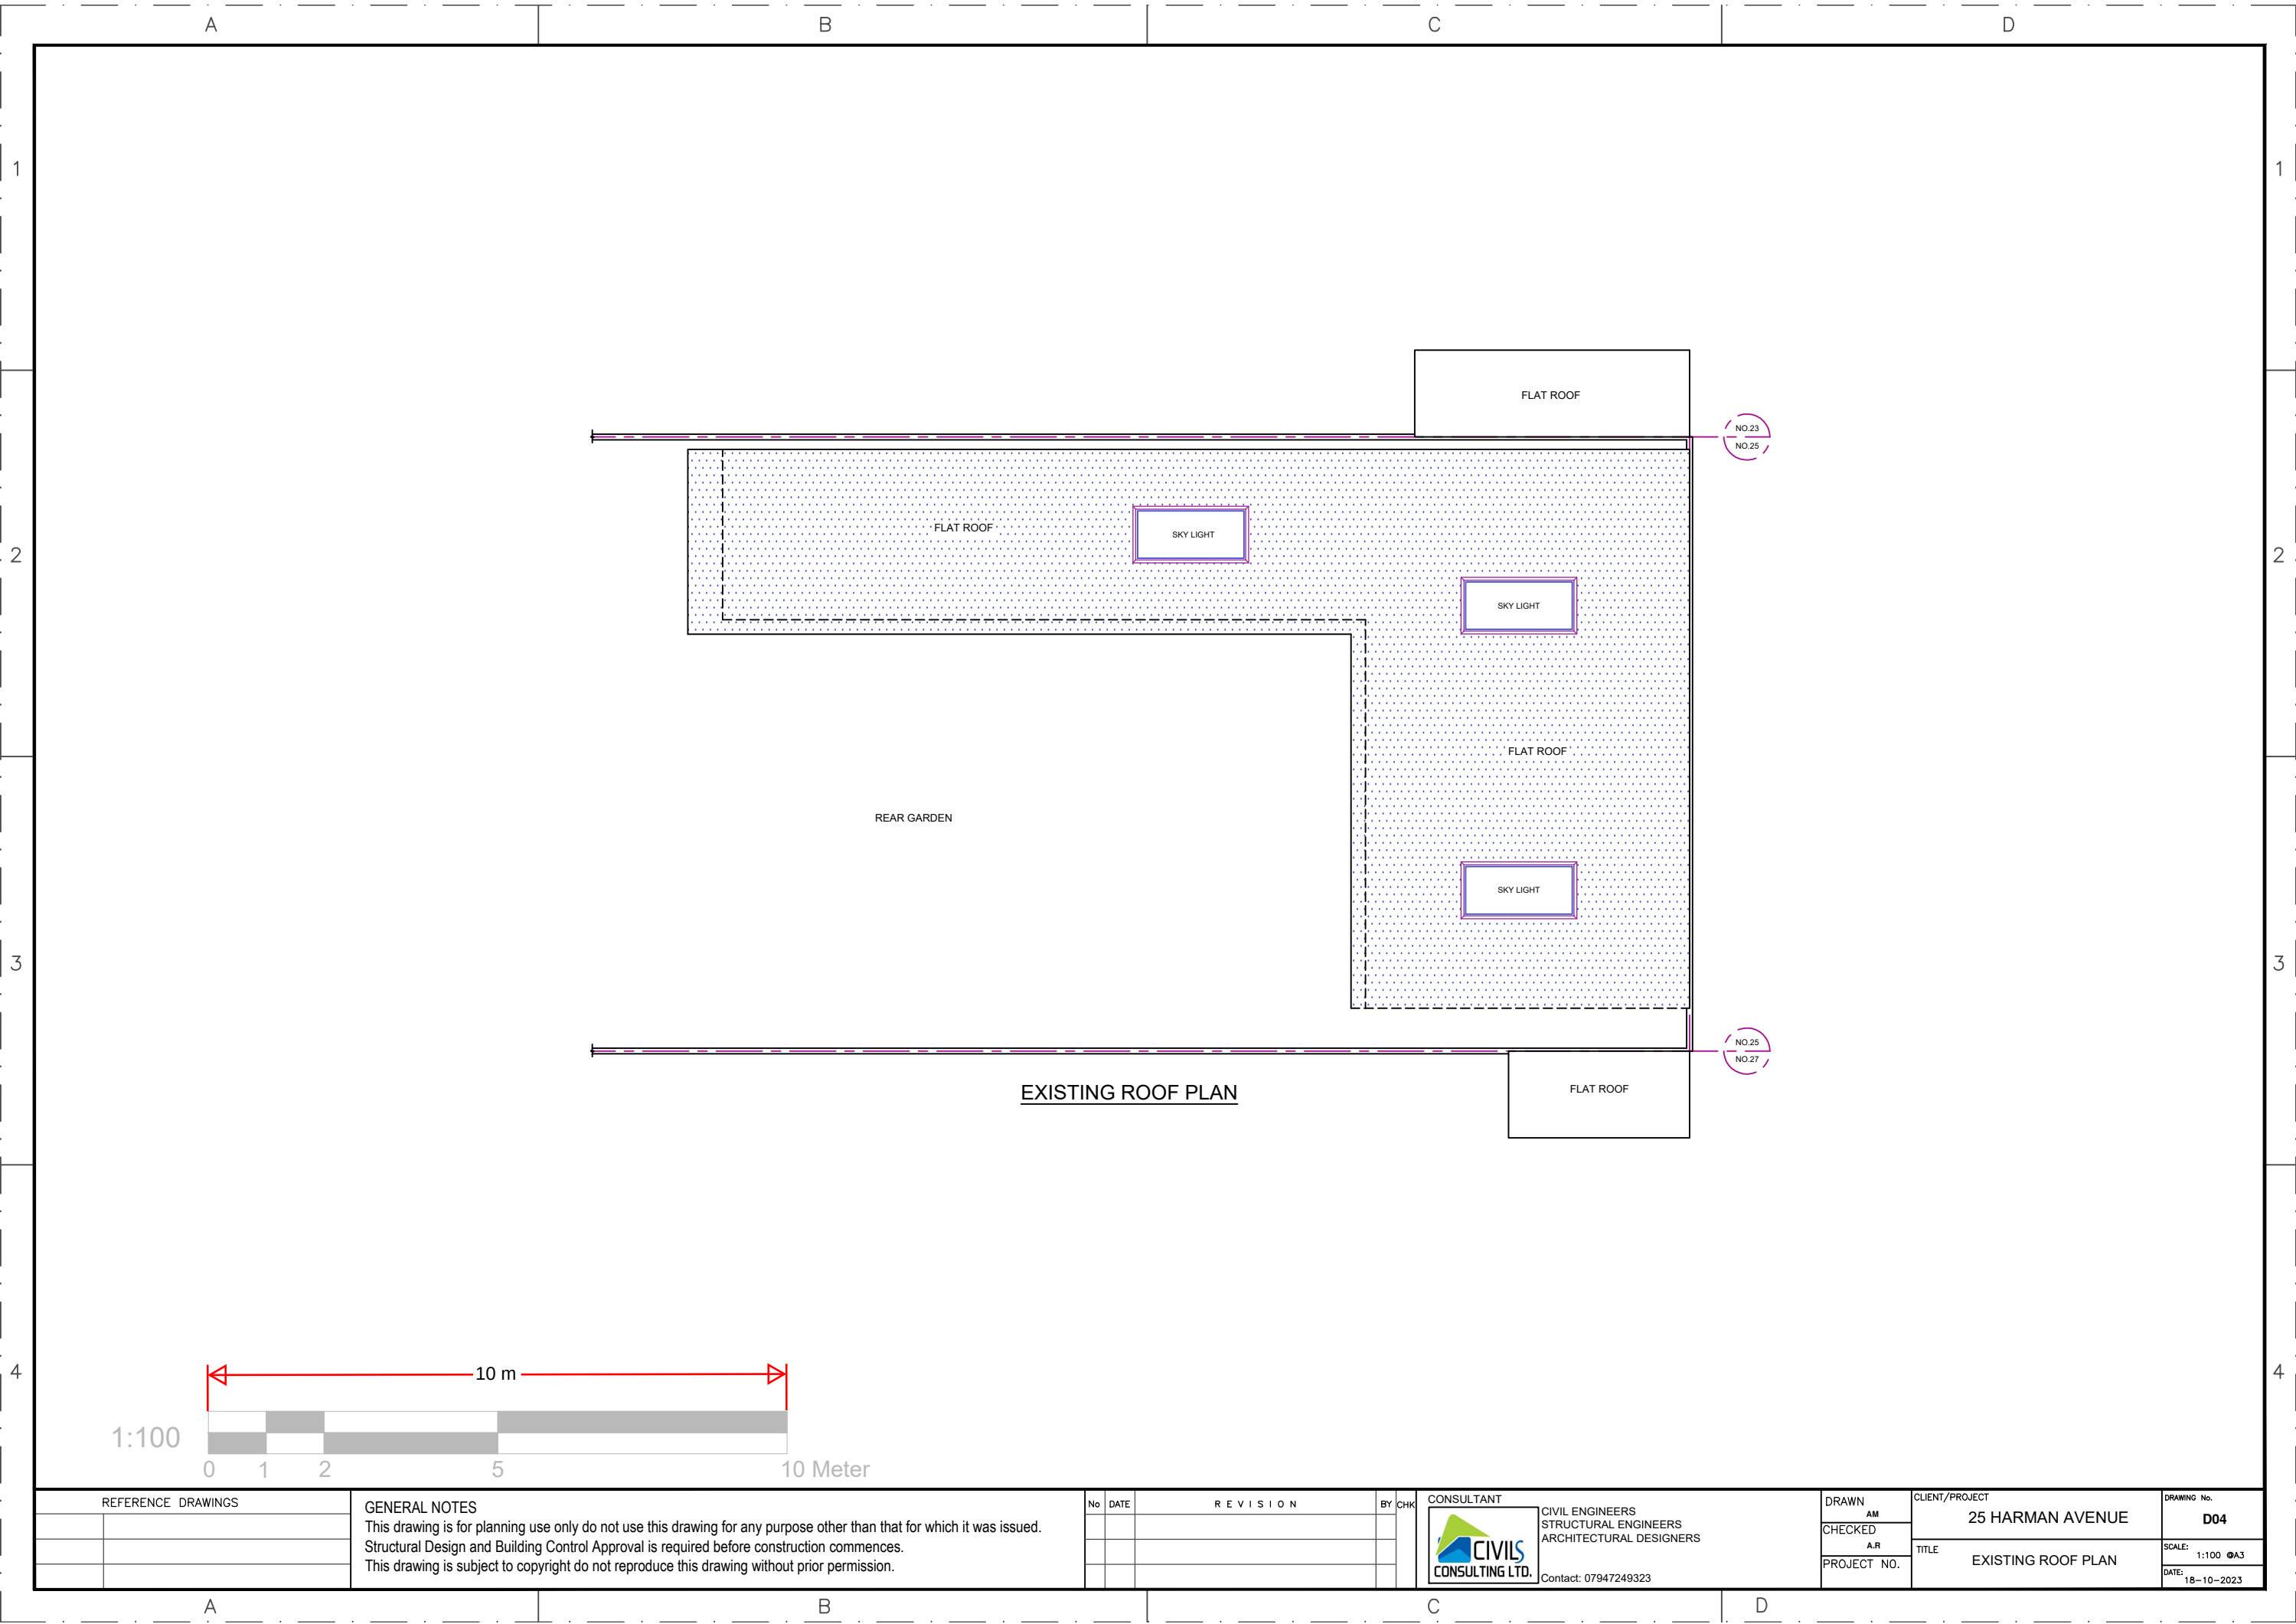

| REFERENCE DRAWINGS |  |
|--------------------|--|
|                    |  |
|                    |  |
|                    |  |

**GENERAL NOTES**  
This drawing is for planning use only do not use this drawing for any purpose other than that for which it was issued.  
Structural Design and Building Control Approval is required before construction commences.  
This drawing is subject to copyright do not reproduce this drawing without prior permission.

| No | DATE | REVISION | BY | CHK |
|----|------|----------|----|-----|
|    |      |          |    |     |
|    |      |          |    |     |
|    |      |          |    |     |

CONSULTANT



CIVILS  
CONSULTING LTD.

CIVIL ENGINEERS  
STRUCTURAL ENGINEERS  
ARCHITECTURAL DESIGNERS

Contact: 07947249323

|             |     |
|-------------|-----|
| DRAWN       | AM  |
| CHECKED     | A.R |
| PROJECT NO. |     |

|                |                    |
|----------------|--------------------|
| CLIENT/PROJECT | 25 HARMAN AVENUE   |
| TITLE          | EXISTING ROOF PLAN |

|             |             |
|-------------|-------------|
| DRAWING No. | D04         |
| SCALE:      | 1:100    A3 |
| DATE:       | 18-10-2023  |