




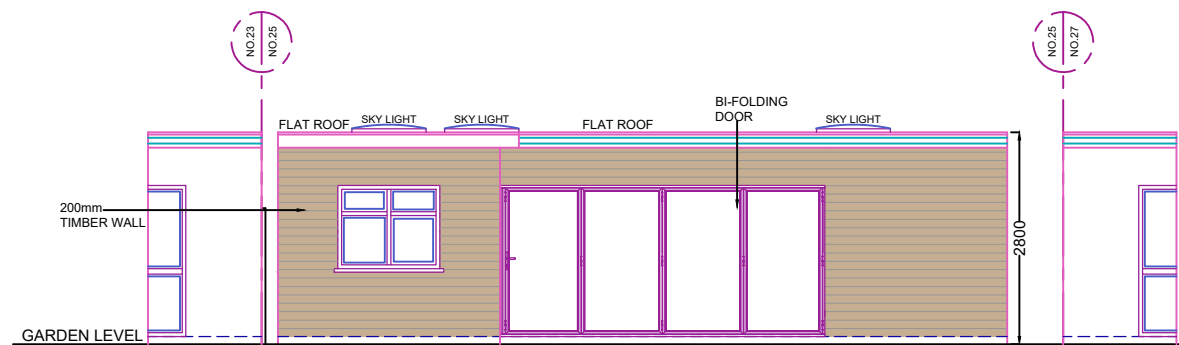


PROPOSED FRONT ELEVATION

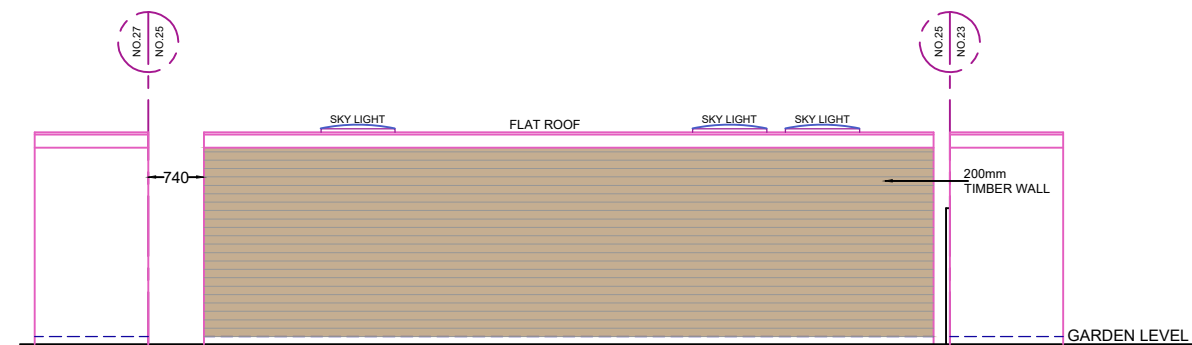


PROPOSED REAR ELEVATION

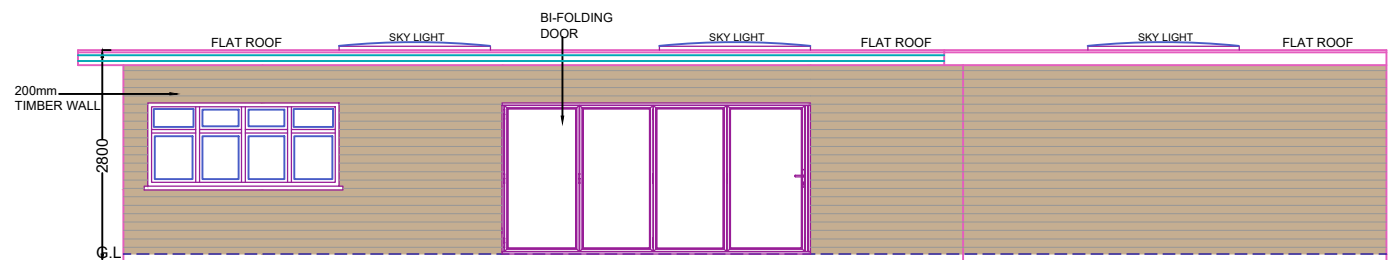

PROPOSED ELEVATION SIDE A

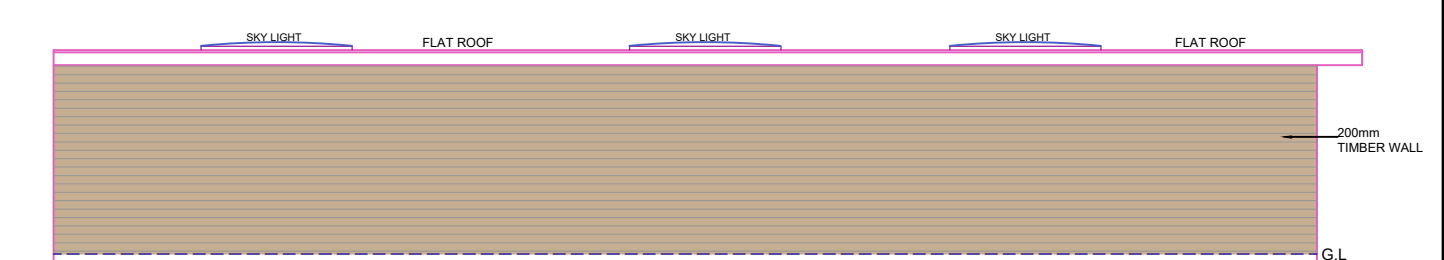

PROPOSED ELEVATION SIDE B

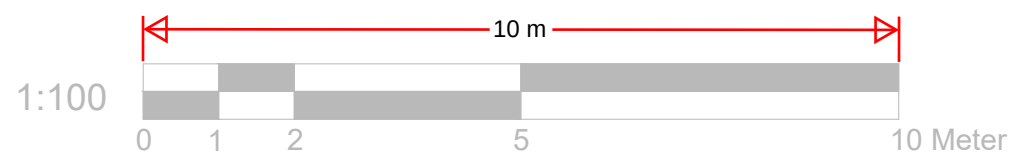

|                    |  |   |    |      |          |    |     |   |                |                                                                                      |                           |
|--------------------|--|---|----|------|----------|----|-----|---|----------------|--------------------------------------------------------------------------------------|---------------------------|
| REFERENCE DRAWINGS |  | <b>GENERAL NOTES</b><br>This drawing is for planning use only do not use this drawing for any purpose other than that for which it was issued.<br>Structural Design and Building Control Approval is required before construction commences.<br>This drawing is subject to copyright do not reproduce this drawing without prior permission. | No | DATE | REVISION | BY | CHK | <b>CONSULTANT</b><br><br>CIVIL ENGINEERS<br>STRUCTURAL ENGINEERS<br>ARCHITECTURAL DESIGNERS<br>Contact: 07947249323 | DRAWN<br>AM    | CLIENT/PROJECT<br><b>25 HARMAN AVENUE</b><br><br>TITLE<br><b>PROPOSED ELEVATIONS</b> | DRAWING No.<br><b>D07</b> |
|                    |  |   |    |      |          |    |     |   | CHECKED<br>A.R |                                                                                      | SCALE: 1:100 @A3          |
|                    |  |   |    |      |          |    |     |   | PROJECT NO.    |                                                                                      | DATE: 18-10-2023          |
|                    |  |   |    |      |          |    |     |   |                |                                                                                      |                           |