




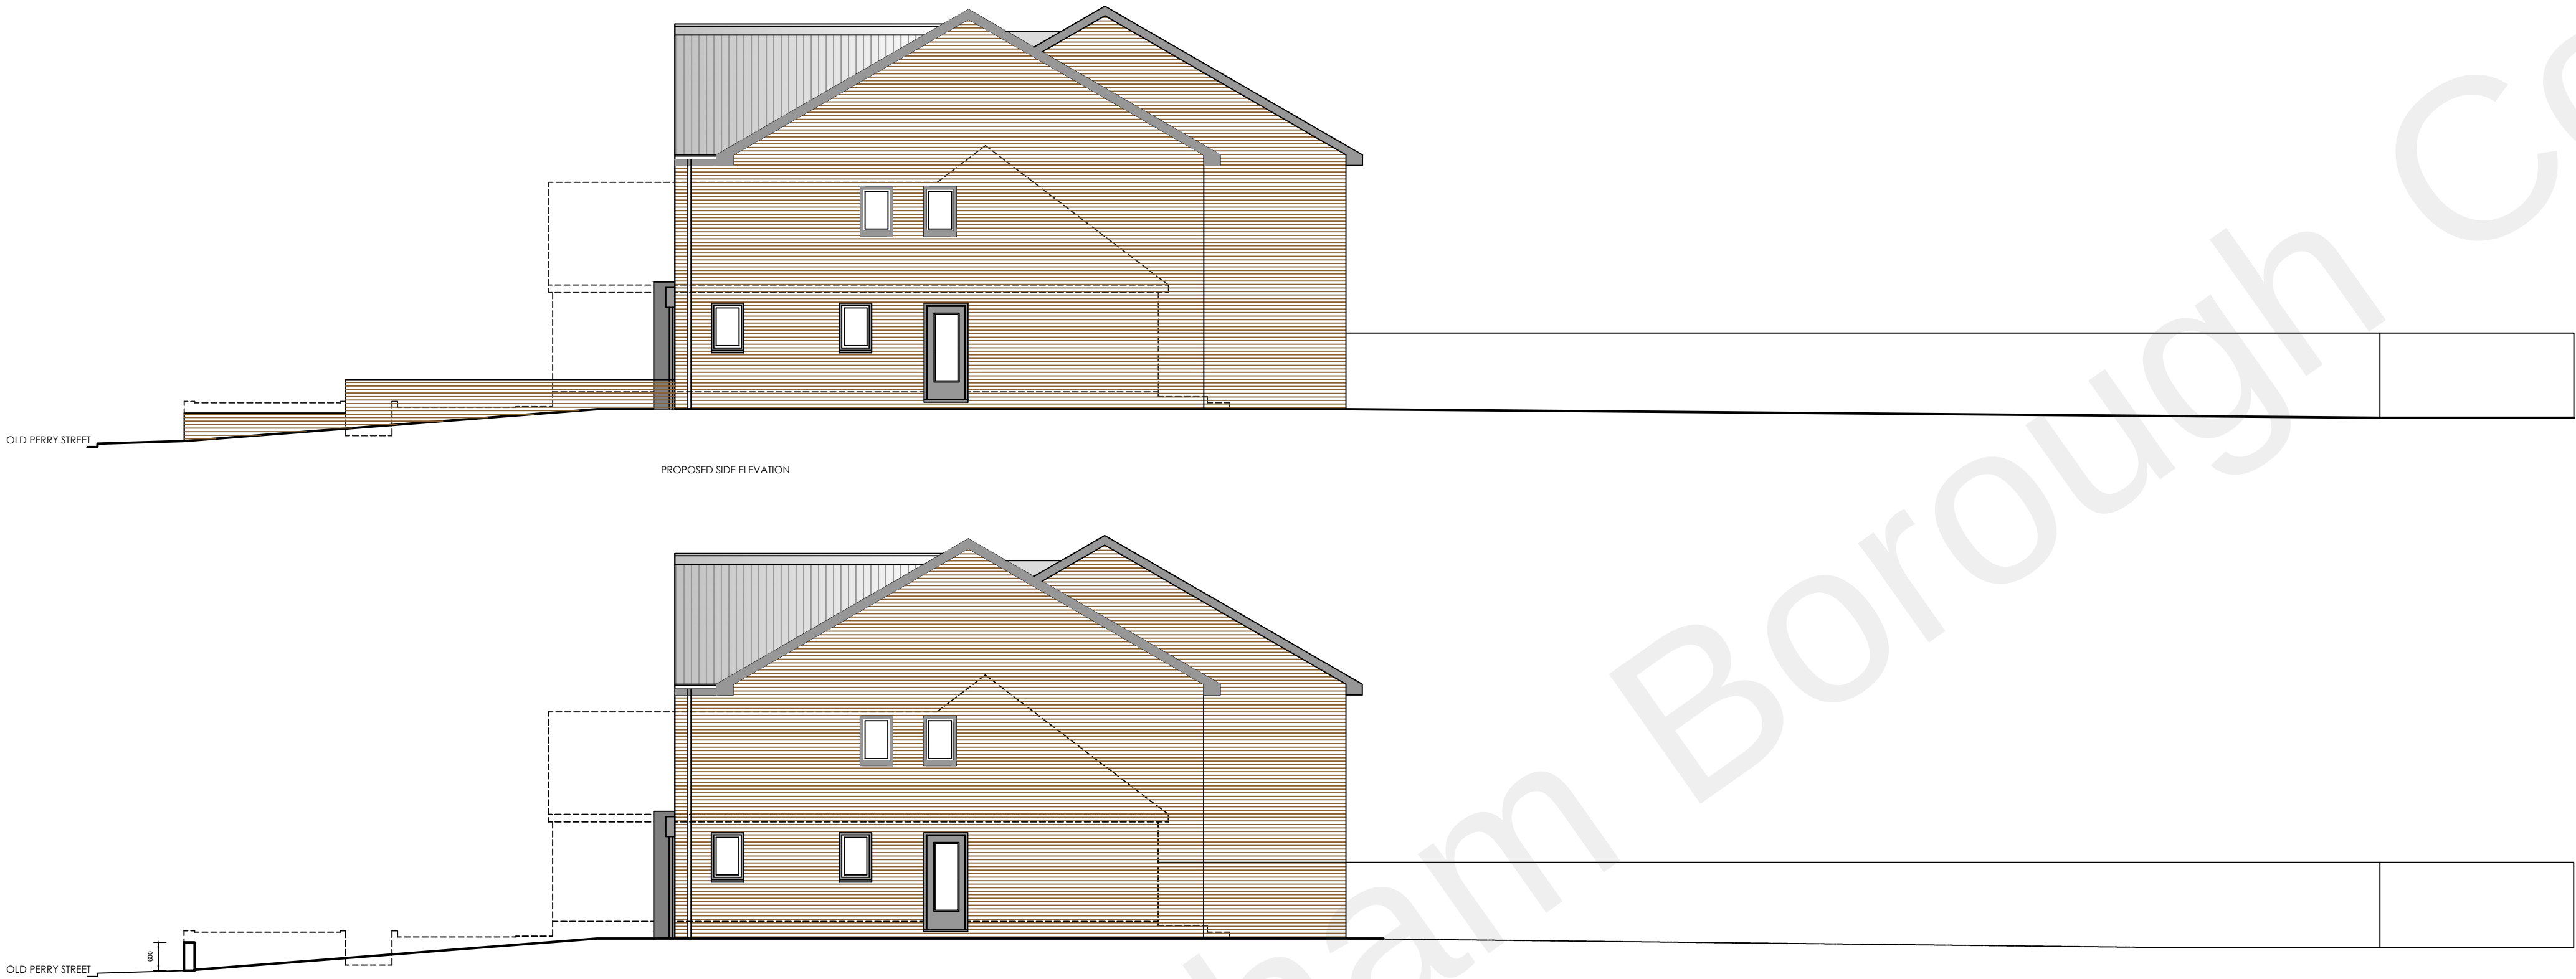

PROPOSED SECTION THROUGH THE SITE

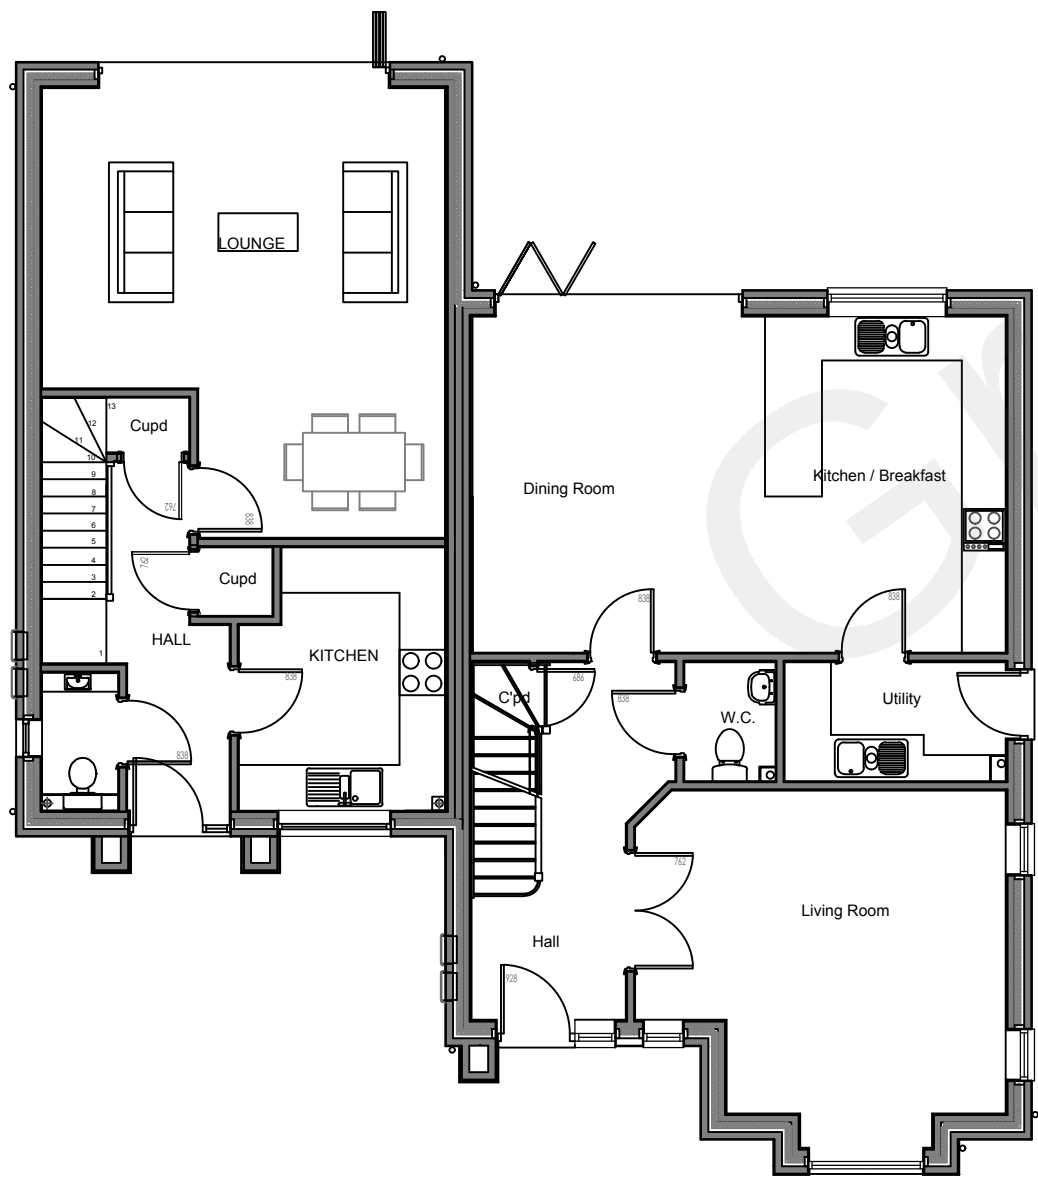


GROUND FLOOR PLAN
AREA 100m2

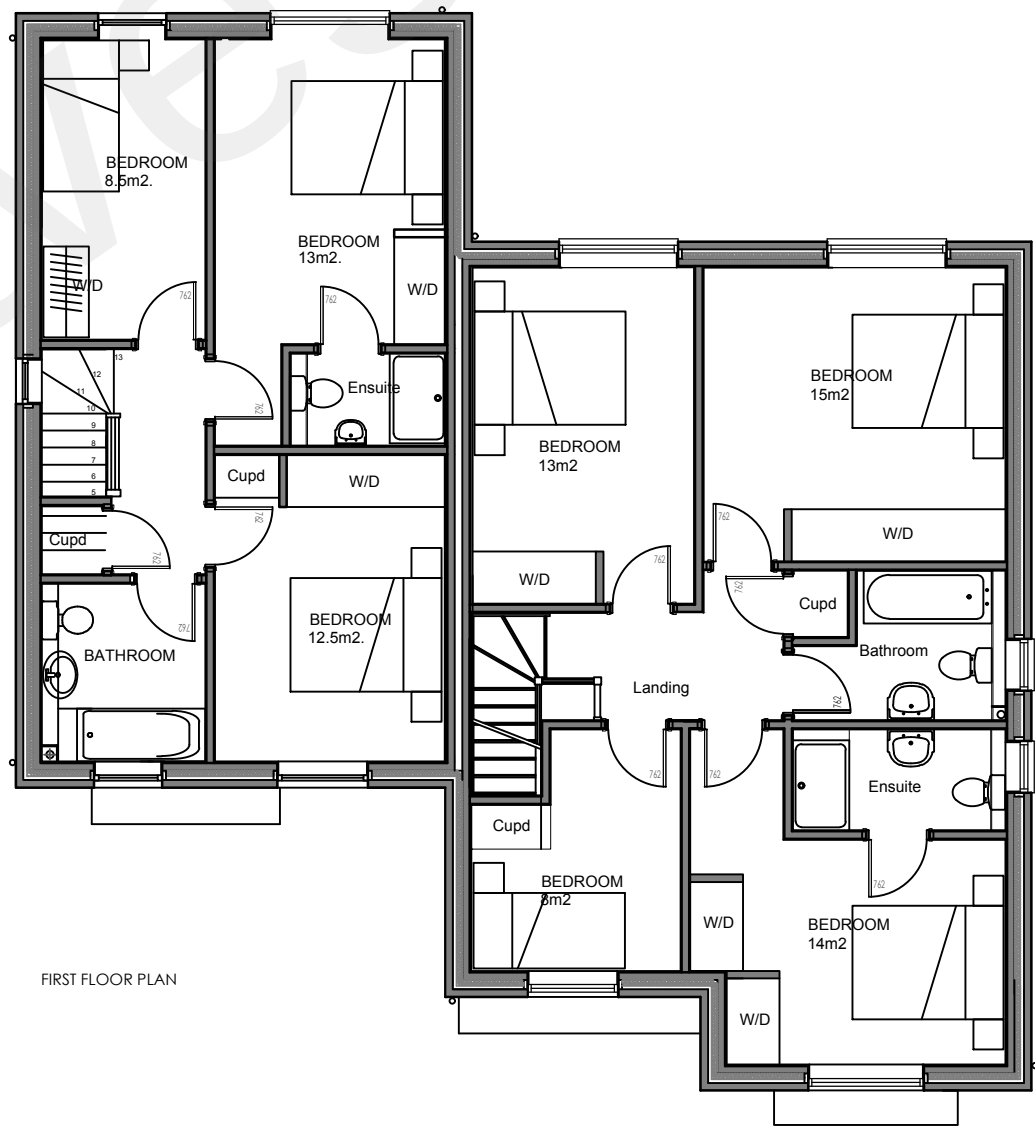

FIRST FLOOR PLAN

FIRST FLOOR PLAN

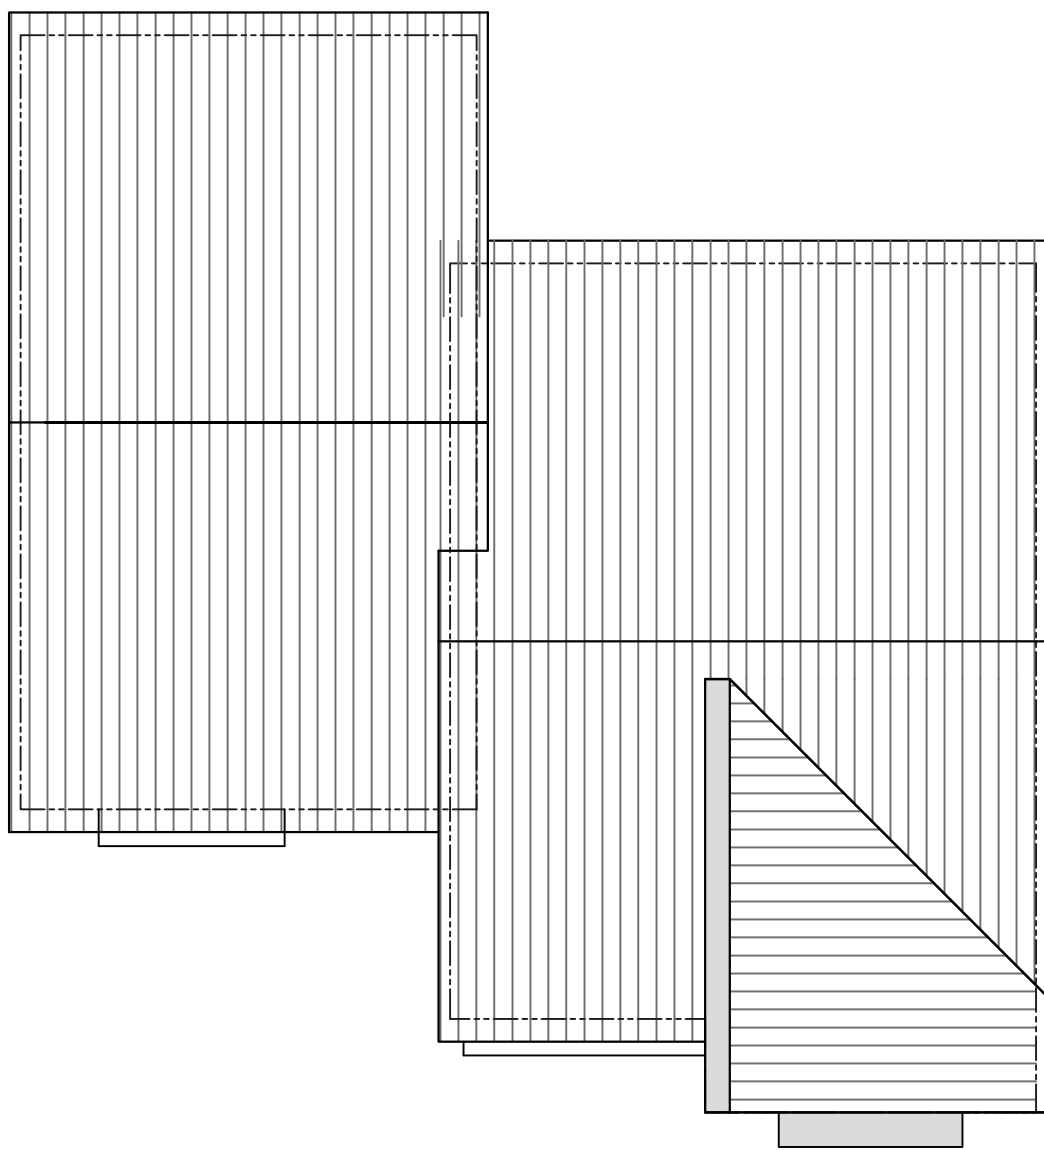

ROOF PLAN

Notes:

Do Not Scale.


Report all discrepancies, errors and omissions.

Verify all dimensions on site before commencing any work on site or preparing shop drawings.

All materials, components and workmanship are to comply with the relevant British Standards, Codes of Practice, and appropriate manufacturers recommendations that from time to time shall apply.


For all specialist work, see relevant drawings.

This drawing and design are copyright of the mark carter design.

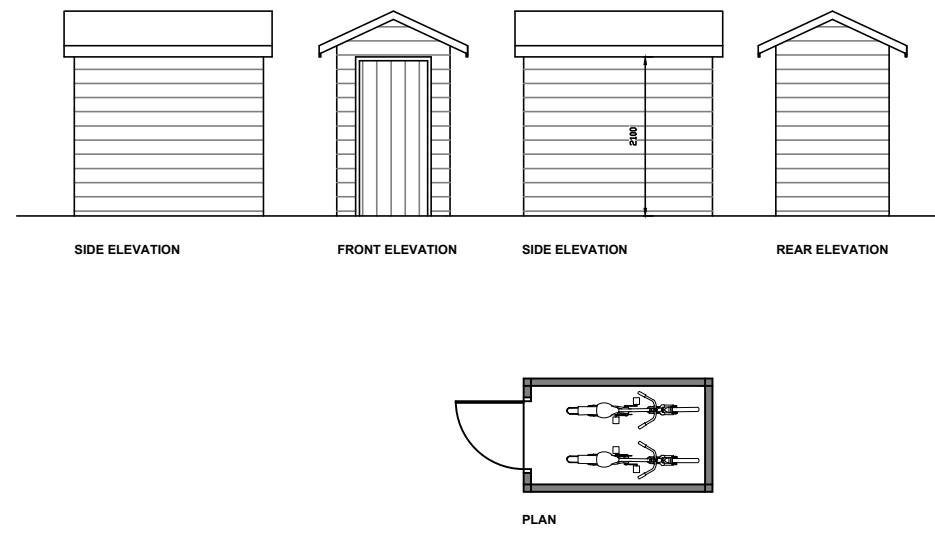

CYCLE STORAGE

SITE PLAN 1-100

 

Revision	Date	Description

Status	PLANNING	
Mark Carter ASSOCIATES Architectural Design		
design studio priestfield stadium gillingham kent ME7 4DD tel 01634 304700 fax 01634 850986 e mail: markcarter.design@virgin.net		
Client	MR SARON	
Drawing Title	FLOOR PLANS	
Project Title	OLD PERRY STREET NEW DWELLINGS	
Scale	Date	Drawn
1:100	DEC 21	MC
Drawing No	Rev	
3405 - 003	F	