


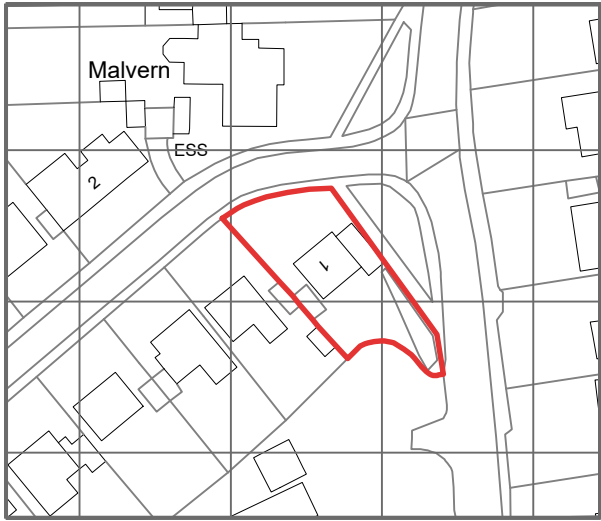


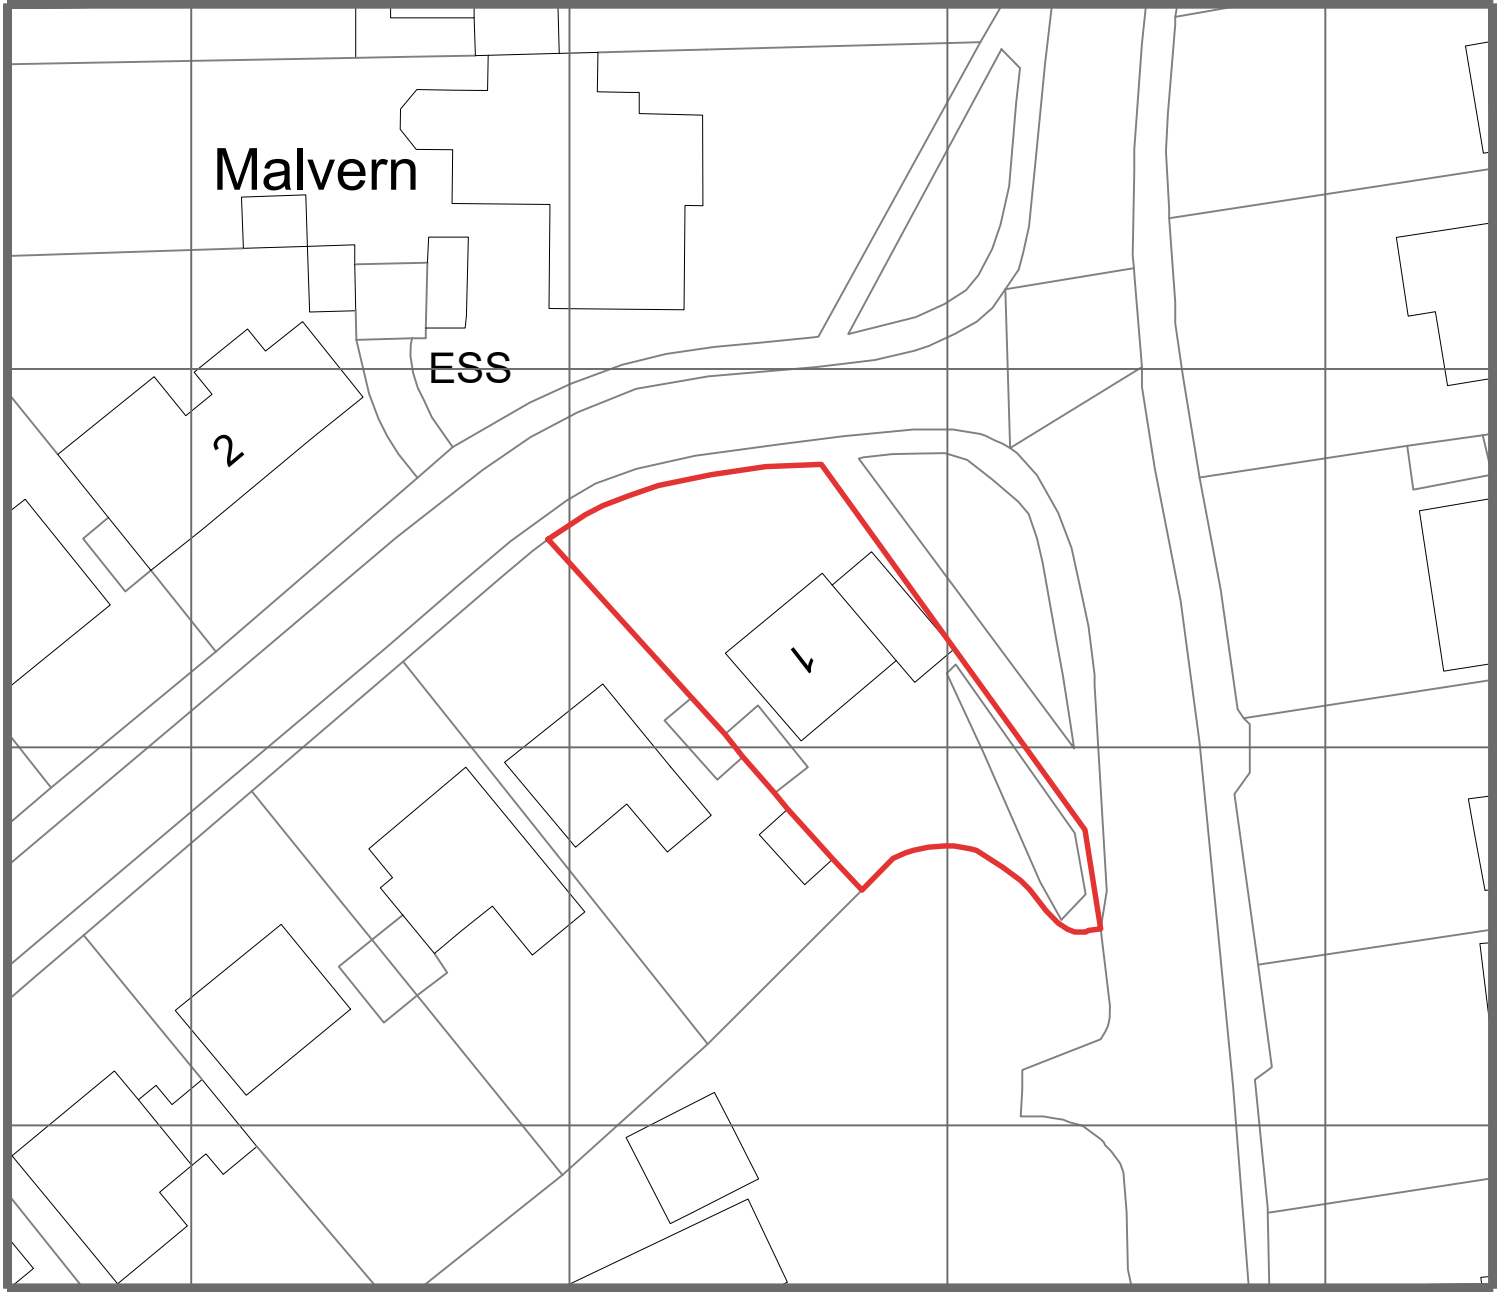

Existing Location Plan
Scale 1:1250

 

Existing Site Plan
Scale 1:500

 

NOTES

Legal Info

1. ©Macintosh Davies Ltd. Drawing not for construction. Do not scale from this drawing in either paper or digital form. Use written dimensions only. All dimensions are given in millimeters unless otherwise stated.
2. All survey information by others. Check all dimensions on site. Site boundaries to be confirmed by client solicitors with reference to title deeds.
3. This drawing is intended for use by the commissioning client only. Macintosh Davies Ltd do not assume any liability to any third party for the information herein.

REVISIONS

A 27/11/23
Scale bars amended

EJD

JOB TITLE

1 Cheyne Walk, Meopham
Gravesend, DA13 0PF

DWG TITLE

Existing Site and Location
Plan

DATE	BY	CHECKED BY	
24/11/23	EJD	RND	A3
DWG NO.	REV.	STATUS	
M105 (02) 1250	A	Planning	

MacintoshDavies Ltd

Architects, consultants and designers

Studio A,
Quayside House,
Chatham Maritime
ME4 4QZ



01634 963 317

www.macintoshdavies.co.uk