



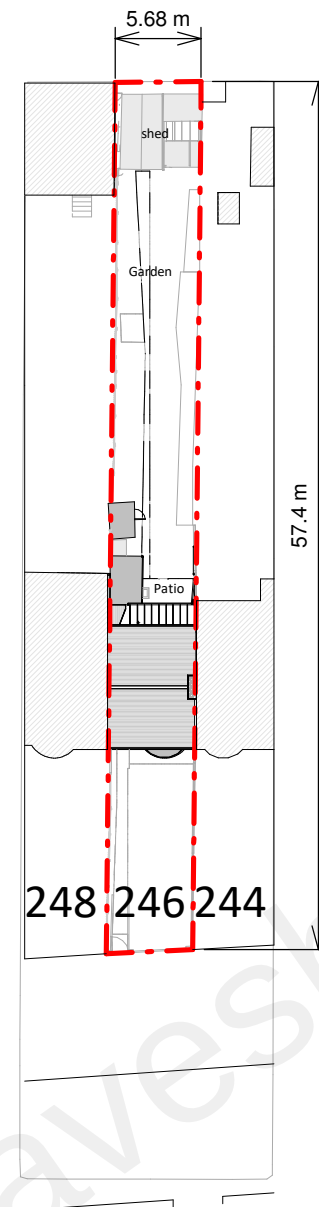

Existing Block Plan

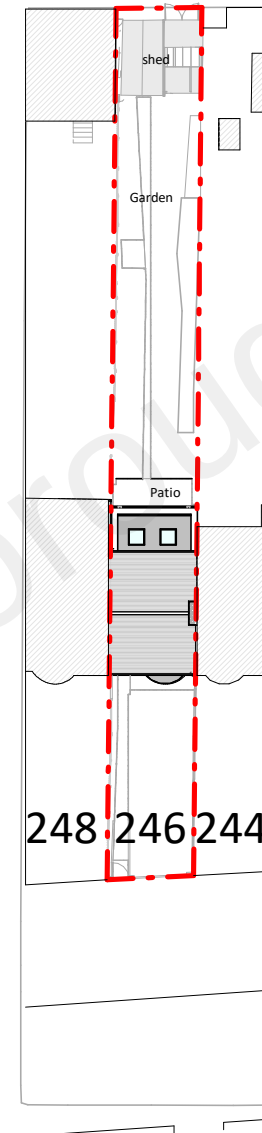

Proposed Block Plan



Copyright in the design and this drawing is the property of RESI. Reproduction in whole or in part is forbidden without written sanction of RESI. This drawing must be read in conjunction with all other relevant documentation and drawings.


RESI accepts no liability for any expense, loss or damage of whatsoever nature and however arising from any variation which has not been referred to them and their approval obtained.

Print out to actual scale. For planning purposes only. All dimensions to be cross checked on site prior to construction and ordering of products. Any discrepancies to be reported to RESI immediately.

NOTES

KEY

Neighbouring context - - - Boundary line

 

Revision		
Rev	Notes	Date
A	Planning Issue	27/01/2023



Job Title
Proposed rear ground floor extension,internal alterations, floor plan redesign and all associated works at 246 Rochester Road

Drawing Status
Planning Drawings

Client
Oscar Famak

Drawing Title
Block Plans

Scale 1 : 500 @ A3	Drawn AR
Date Jan 2023	Checked ARG
Drawing No. B165123/3000	REV A