




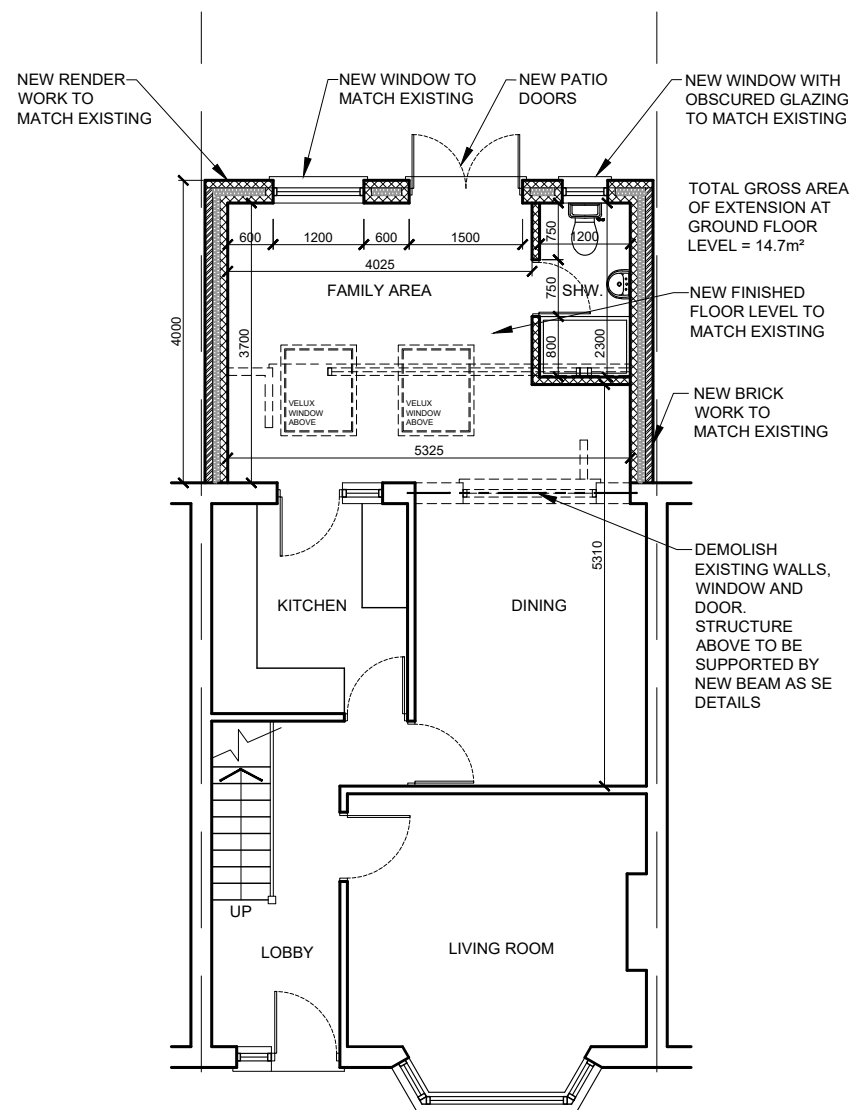


PROPOSED GROUND FLOOR PLAN

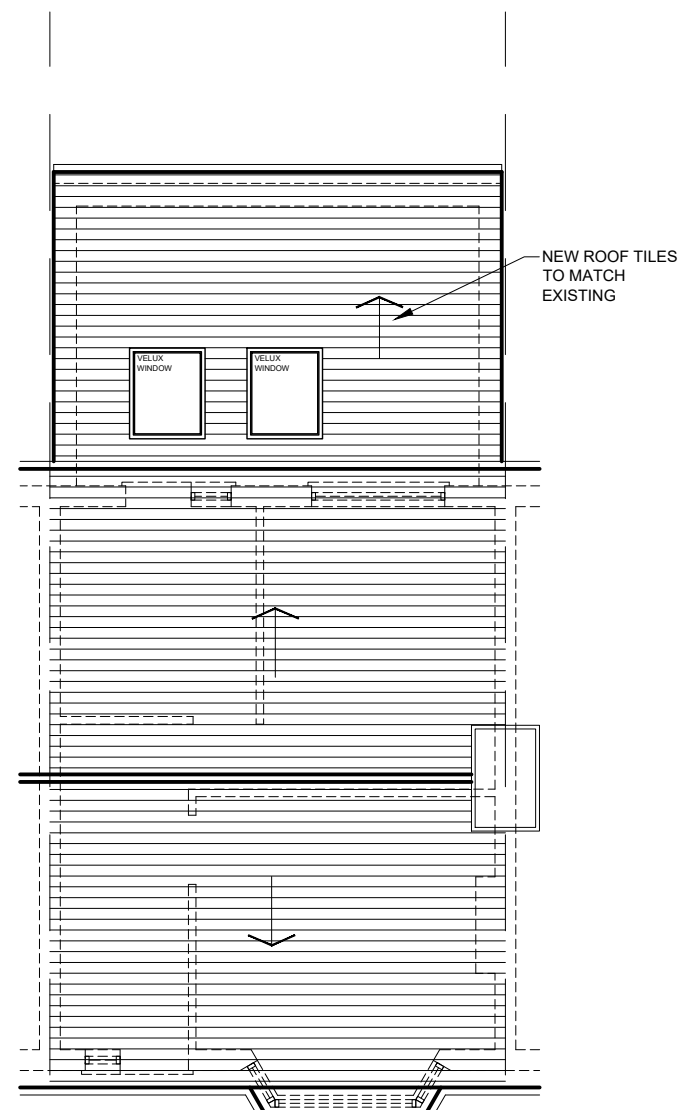


PROPOSED ROOF PLAN

 


The Contractor is to check all dimensions on site and report any discrepancies to the Contract Administrator. This drawing is to be read in conjunction with all other standard documentation.

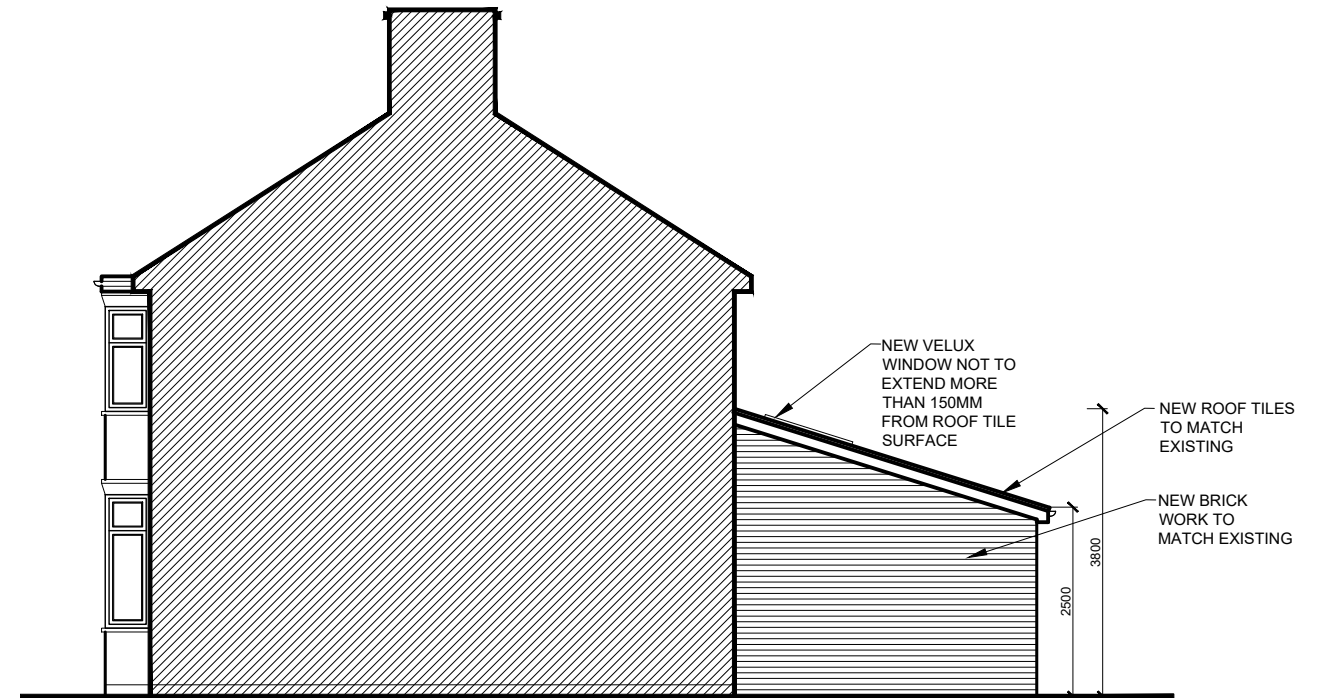

PROPOSED SIDE ELEVATION

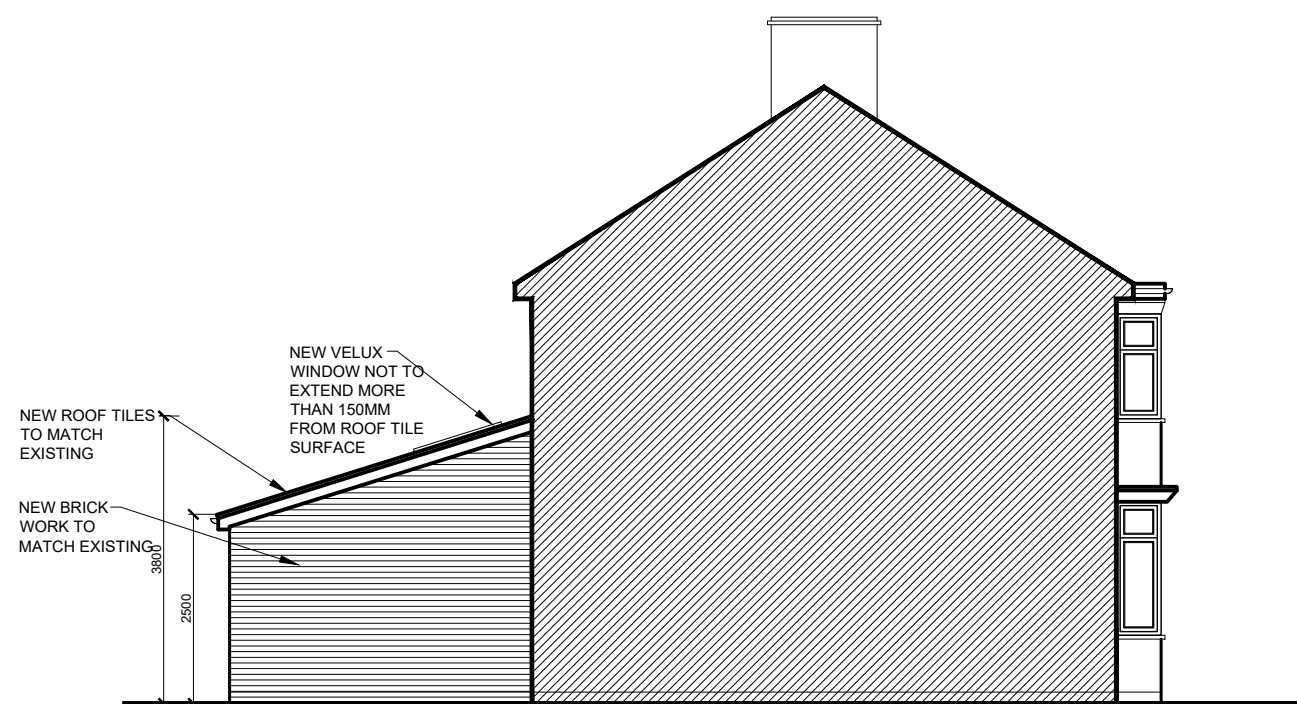

PROPOSED SIDE ELEVATION

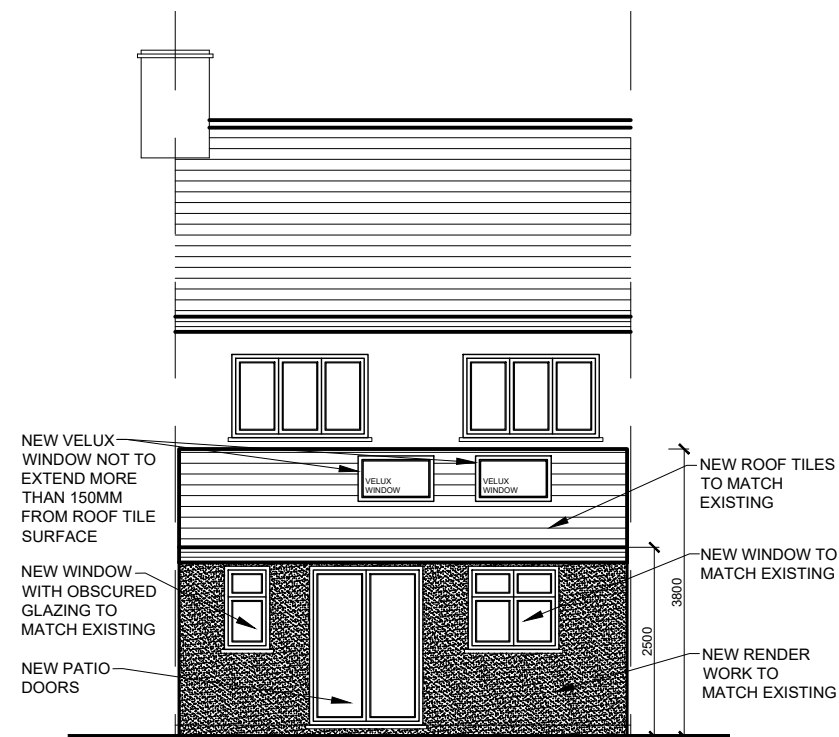

PROPOSED REAR ELEVATION

rev.	description	date	chkd.
	 93 Cotmandene Crescent, Orpington, Kent BR5 2RA 020 3004 9238 07931 931 035 s.nagpal@dapconsultants.co.uk www.dapconsultants.co.uk		

project : 18 Campbell Road
Gravesend

drawing title :

Proposed Floor Plans and Elevations

drawn: MV chkd : SS date: 09.04.2026

status: Prior Approval scale: 1:100@A3

proj no : 2929 drg no: 03 rev no: