




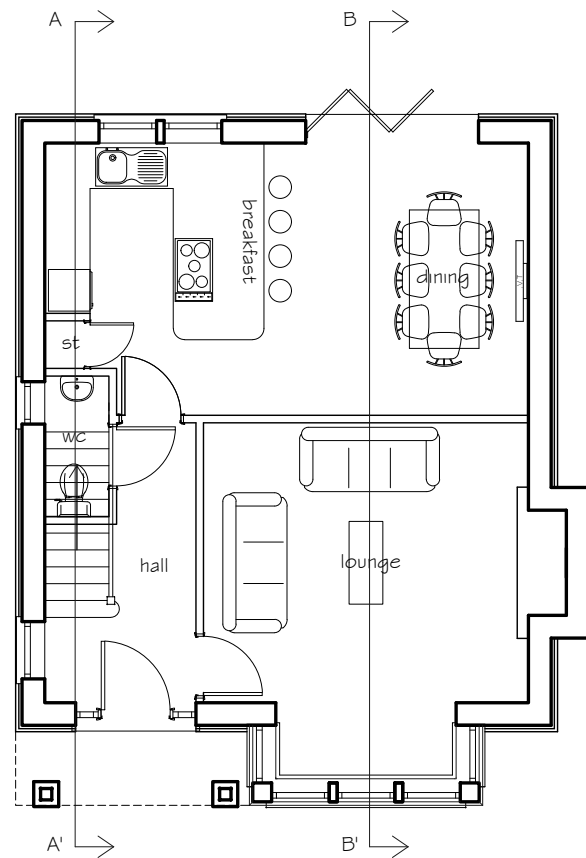


Proposed Ground Floor Plan

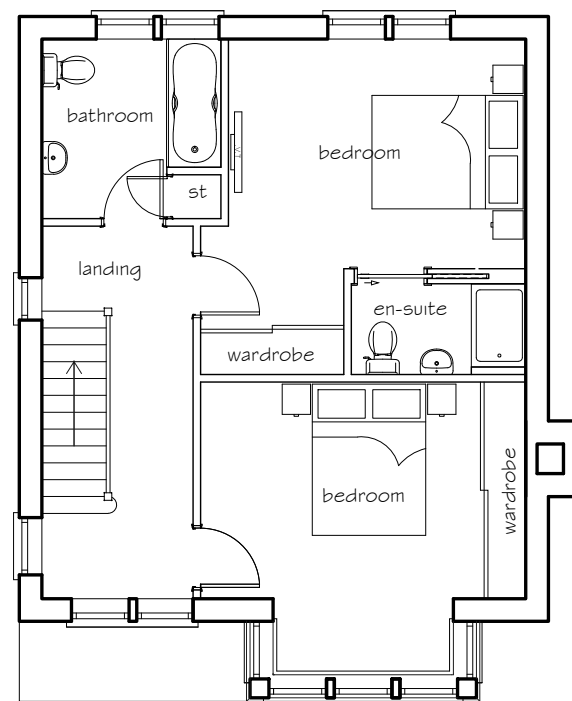

Proposed First Floor Plan

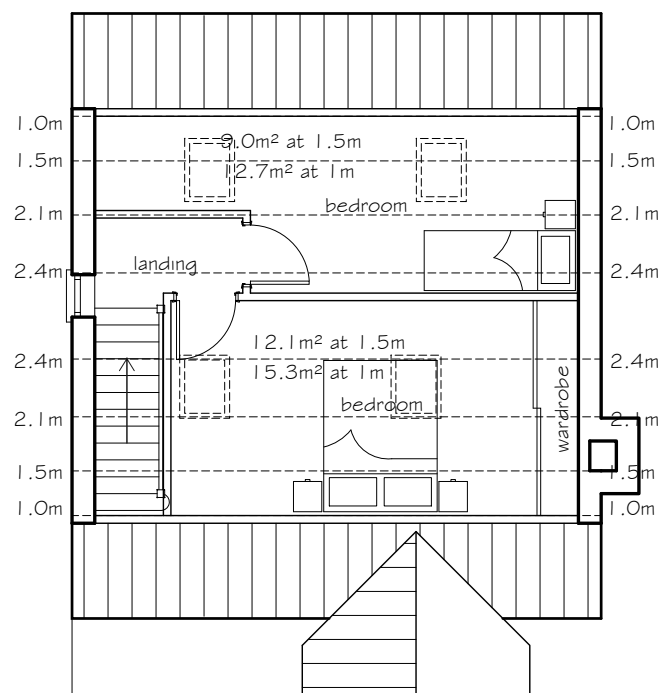


Proposed Second Floor Plan

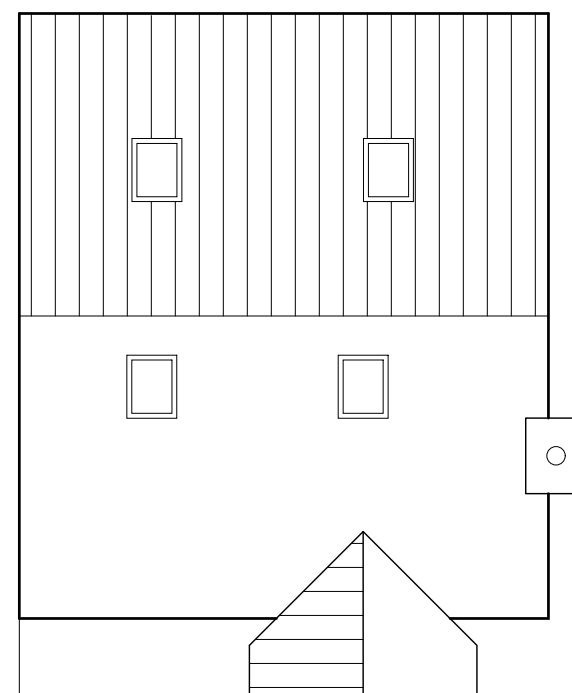

Proposed Roof Plan

This drawing is the property of ARCHITEK DESIGN & PLANNING. Copyright is reserved by them and the drawing is issued on the condition that it is not copied, reproduced, retained or disclosed to any unauthorised person, either wholly or in part without consent in writing to do so. Do not scale off this drawing other than for planning purposes. All dimensions and setting out to be verified on site. If in any doubt contact the originator for clarification.

 

| Name         | Bed / Person | Area ft <sup>2</sup> | Area m <sup>2</sup> | Total Area ft <sup>2</sup> | Total Area m <sup>2</sup> | Total Units |
|--------------|--------------|----------------------|---------------------|----------------------------|---------------------------|-------------|
| CD01         | 4b/7p        | 1300.3               | 120.8               | 1300.3                     | 120.8                     | 1           |
| CD02         | 5b/10p       | 2045.2               | 190                 | 2045.2                     | 190.0                     | 1           |
| <b>Total</b> |              |                      |                     | <b>3345.5</b>              | <b>310.8</b>              | <b>2</b>    |

# ARCHITEK DESIGN & PLANNING

Cherry Dene  
Norwood Lane  
Meopham  
Gravesend  
Proposed CDO1 Floor Plans

Scale 1:100 @ A3

Date 02.10.23

Drawn SC

ARCHITEK DESIGN & PLANNING  
t - 07881 554676  
e - info@architekdesignandplanning.co.uk  
w - www.architekdesignandplanning.co.uk

Drawing No.

Revision

ADP23/P102/03