


This drawing is the property of ARCHITEK DESIGN & PLANNING. Copyright is reserved by them and the drawing is issued on the condition that it is not copied, reproduced, retained or disclosed to any unauthorised person, either wholly or in part without consent in writing to do so. Do not scale off this drawing other than for planning purposes. All dimensions and setting out to be verified on site. If in any doubt contact the originator for clarification.

 


Name	Bed / Person	Area ft²	Area m²	Total Area ft²	Total Area m²	Total Units
CD01	4b/7p	1300.3	120.8	1300.3	120.8	1
CD02	5b/10p	2045.2	190	2045.2	190.0	1
Total				3345.5	310.8	2

EXTERNAL SPECIFICATION Sept 23

B - Facing bricks - Red multi Butterley Red Bank Coronet. Mortar colour to match brick.
BD - Brick corbel. 2 brick courses each projecting 25mm. First course to be a stretcher course, the second to be a dental course of brick headers.
R - Render - Smooth finish. Paint finish, colour white.
T - External woodwork, eaves, soffits, fascias, external doors and windows - Stain finish, Sadoline Classic. Colour, Light Oak.
P - Projecting brick plinth with cant brick projection. Colour of air bricks and air vents to match.
RT - Roof - Lafarge Rosemary Light Mixed Brindle Plain Tile.
FD - Front door - Jen Weld softwood with fixed sidelights. Stain finish.



Proposed front elevation

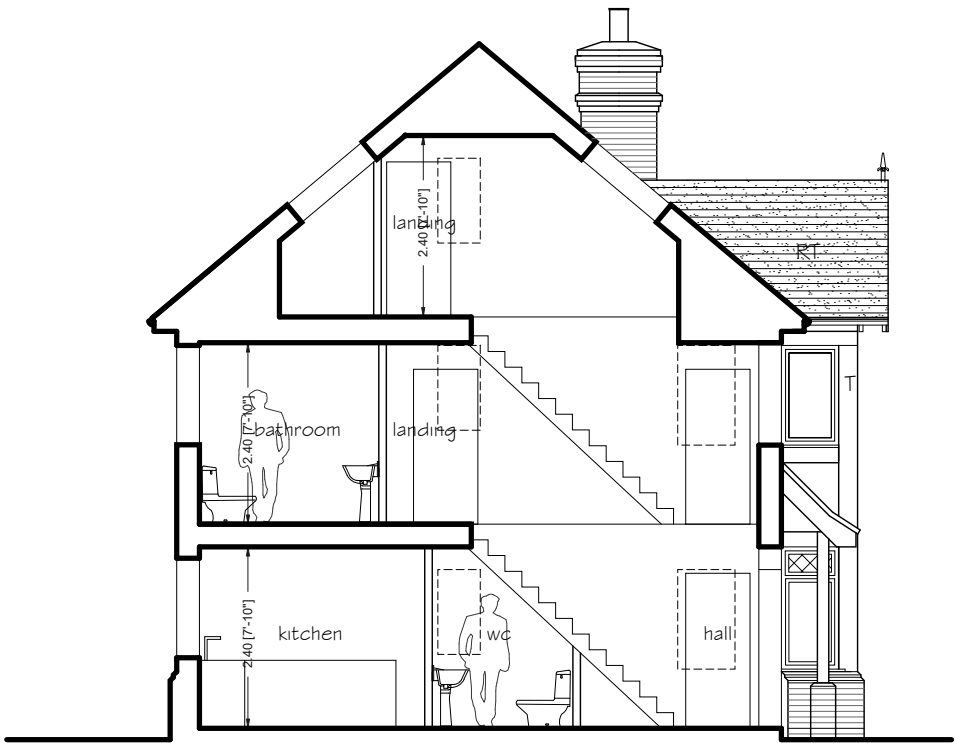


Proposed side section A-A'



Proposed side elevation



Proposed side elevation

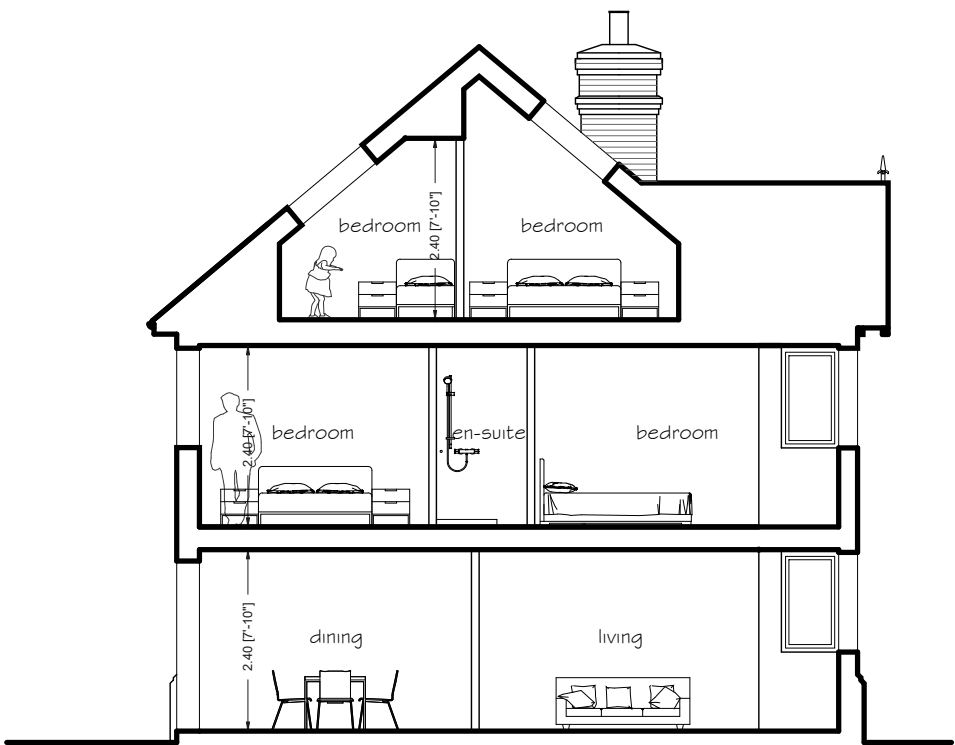

Proposed side section B-B'



Proposed rear elevation

ARCHITEK DESIGN & PLANNING

Cherry Dene
Norwood Lane
Meopham
Gravesend
Proposed CDO1 Elevations

Scale 1:100 @ A2

Date 02.10.23

Drawn sc

ARCHITEK DESIGN & PLANNING
t - 07881 554676
e - info@architekdesignandplanning.co.uk
w - www.architekdesignandplanning.co.uk

Drawing No. Revision

ADP23/P102/04