
 
 


Site Plan 1-500

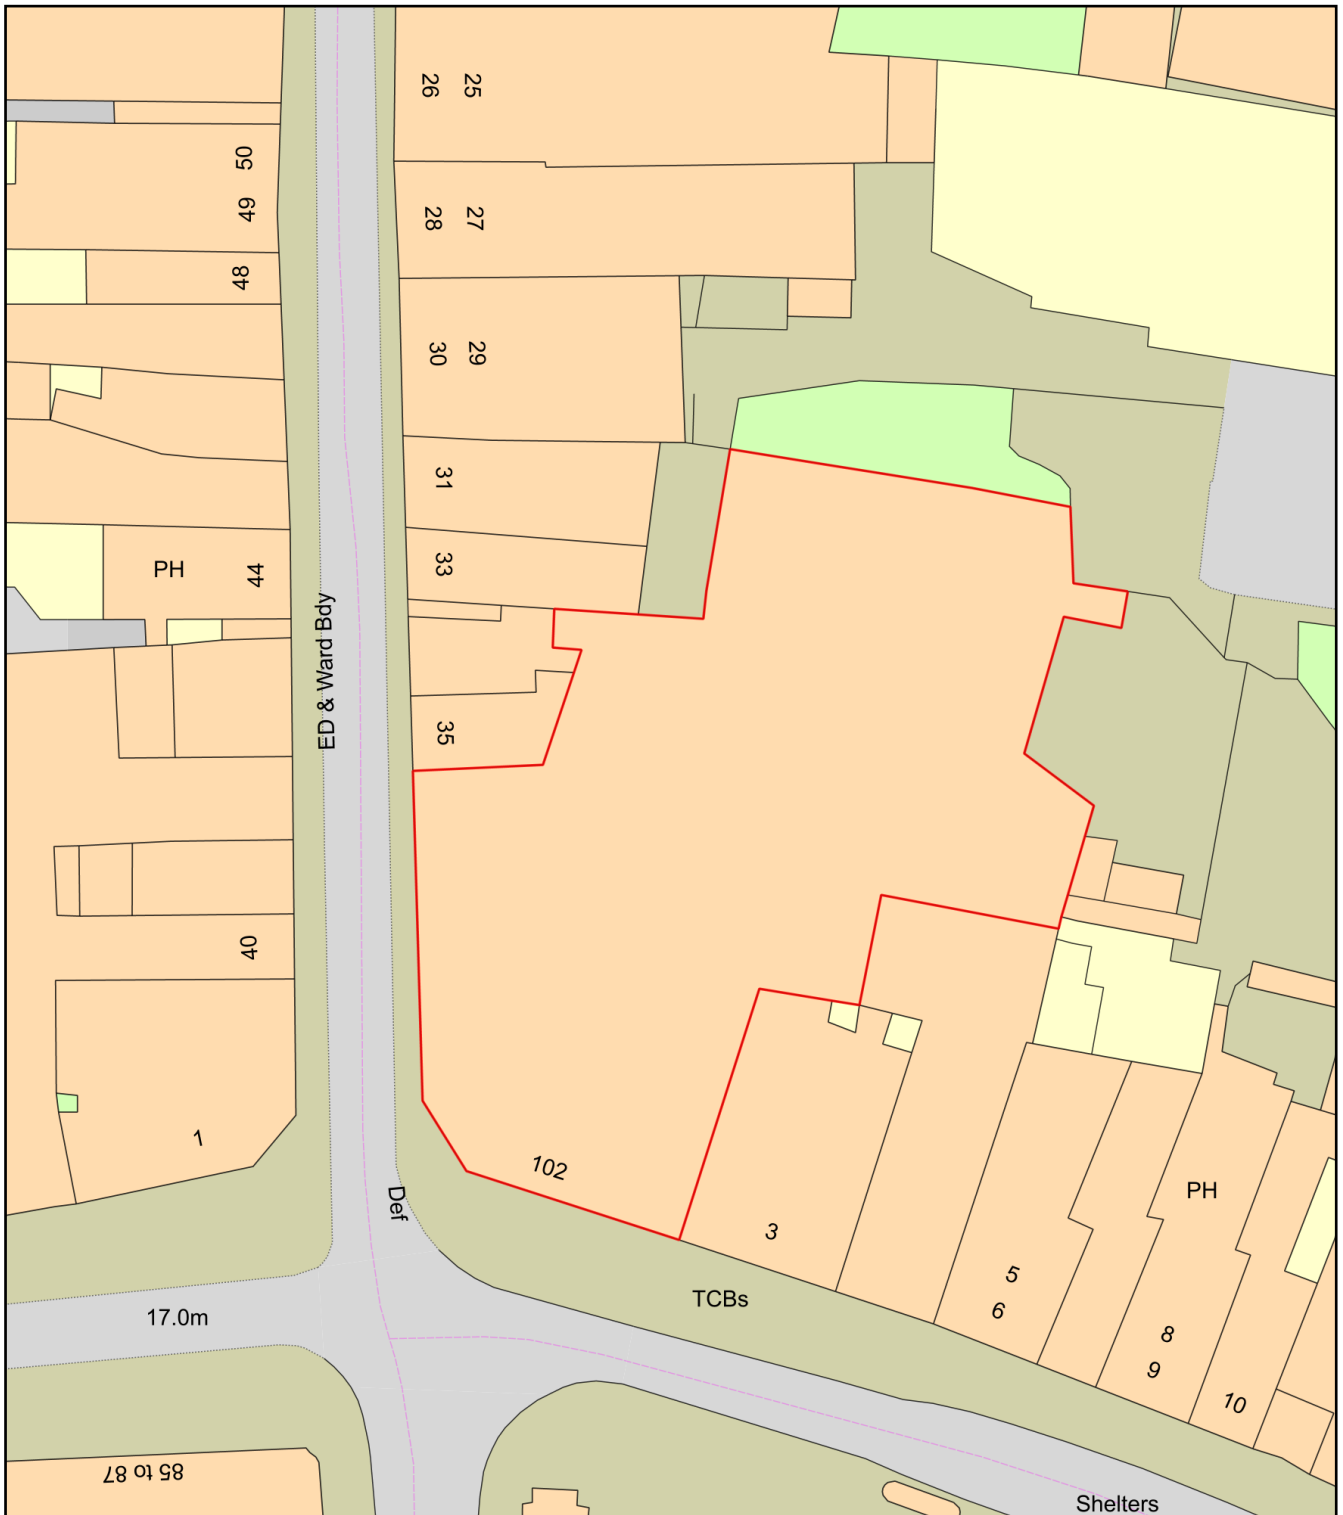

Plan Produced for: Starbucks Gravesend site pl

Date Produced: 13 Sep 2023

Plan Reference Number: TQRQM23256172101088

Scale: 1:500 @ A4