

This drawing is copyright and must not be reissued, loaned or copied without the written consent of this practice. All dimensions must be checked on site before proceeding and any discrepancies notified immediately.

All drawings to be read in conjunction with consultant structural engineers, mechanical and electrical consultants, acoustic engineers, energy consultants, etc. design calculation sheets, specifications and drawings plus any accompanying product literature, accredited details, etc.


© Copyright Livemore




EXISTING NORTH ELEVATION
SCALE 1:200




EXISTING WEST ELEVATION
SCALE 1:200

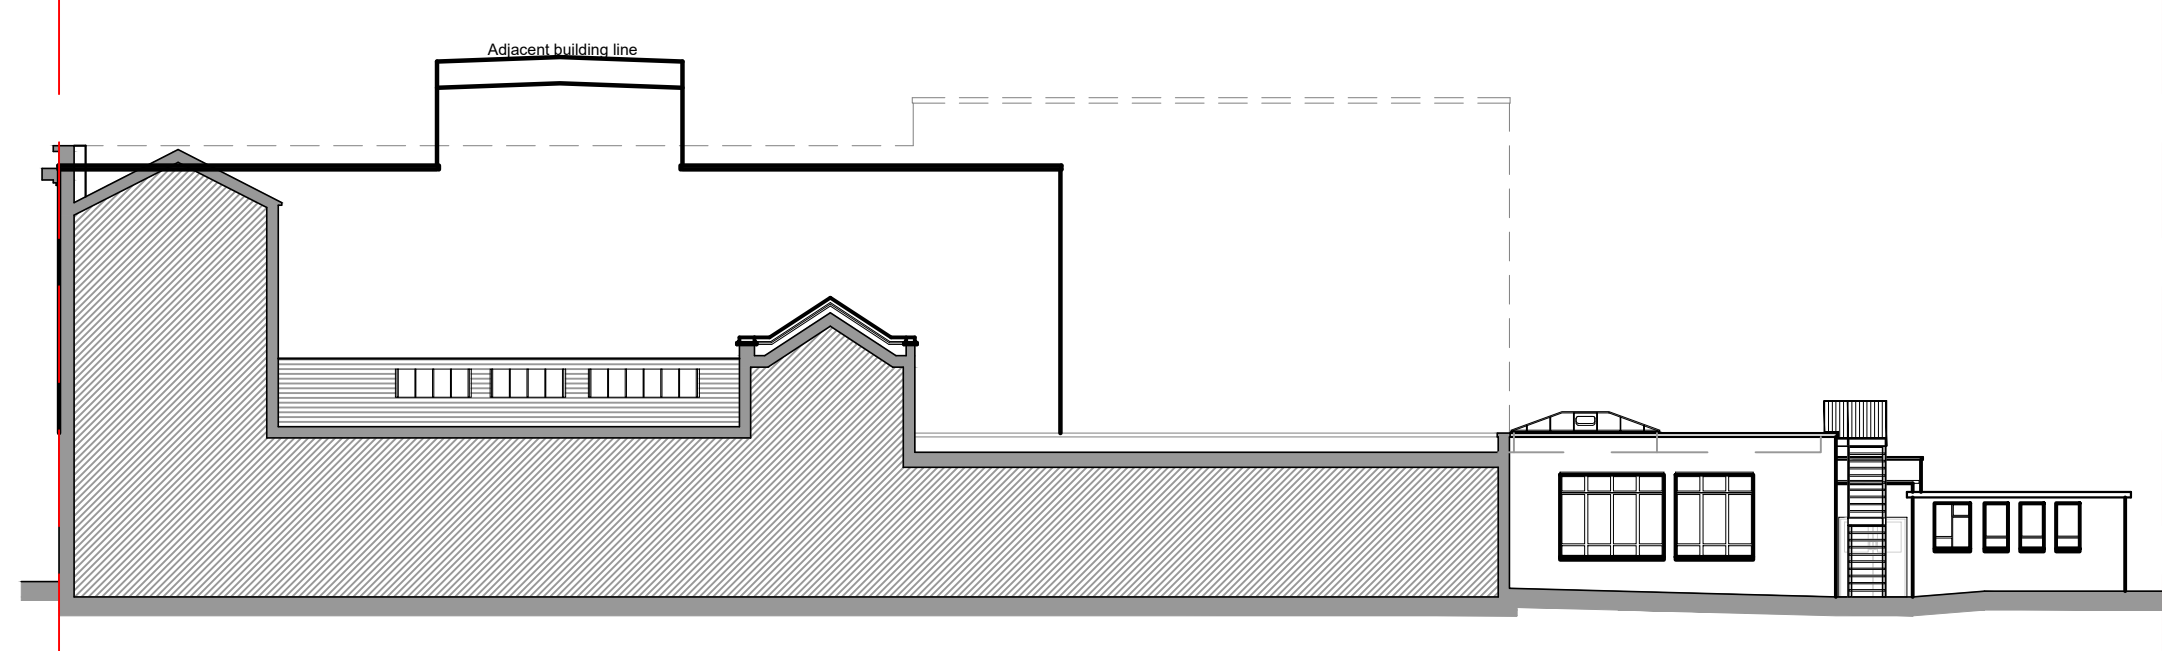


EXISTING ELEVATION / SECTION C-C
SCALE 1:200

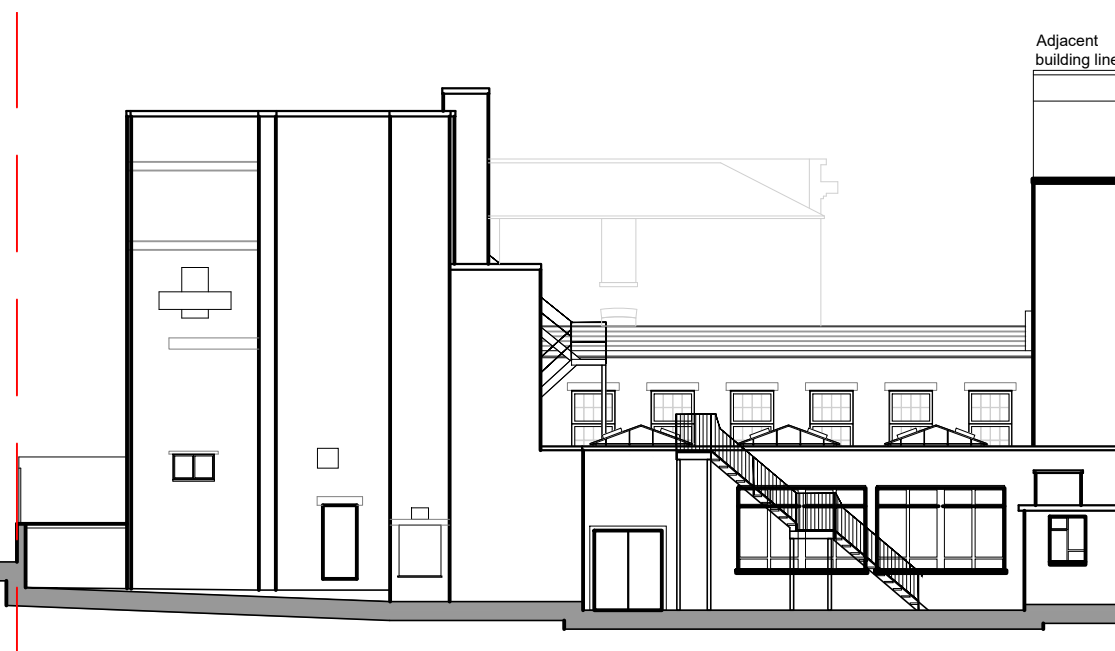

EXISTING SOUTH ELEVATION
SCALE 1:200

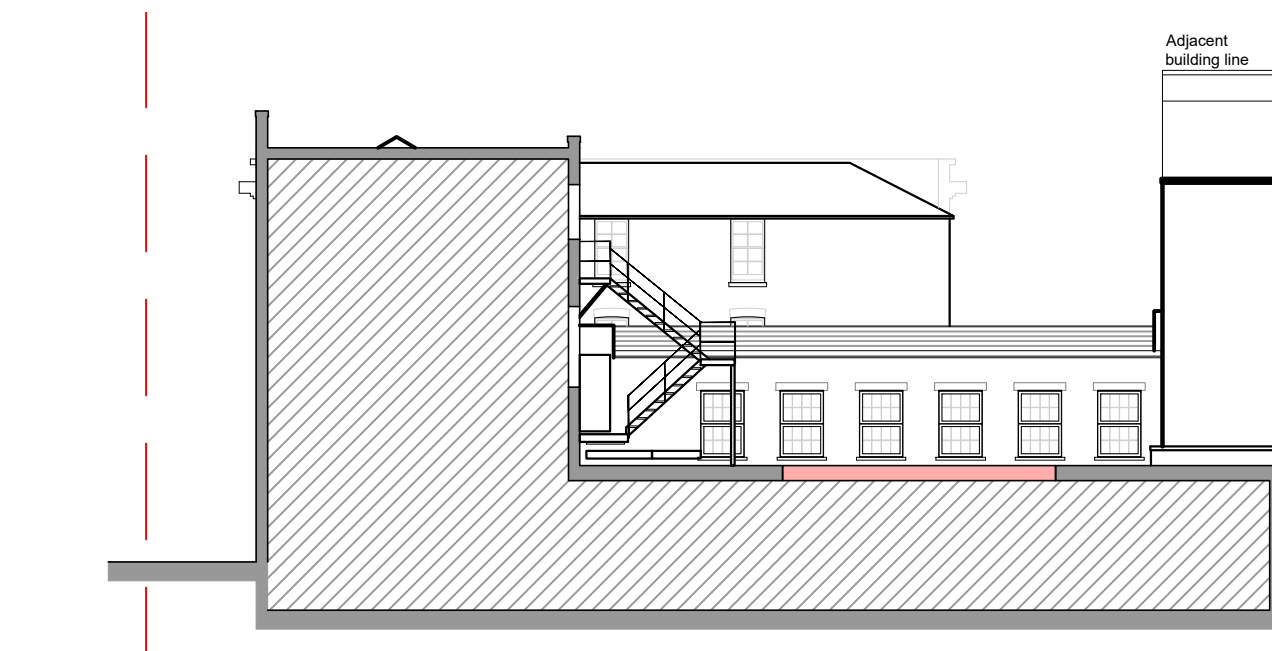


EXISTING ELEVATION / SECTION B-B
SCALE 1:200

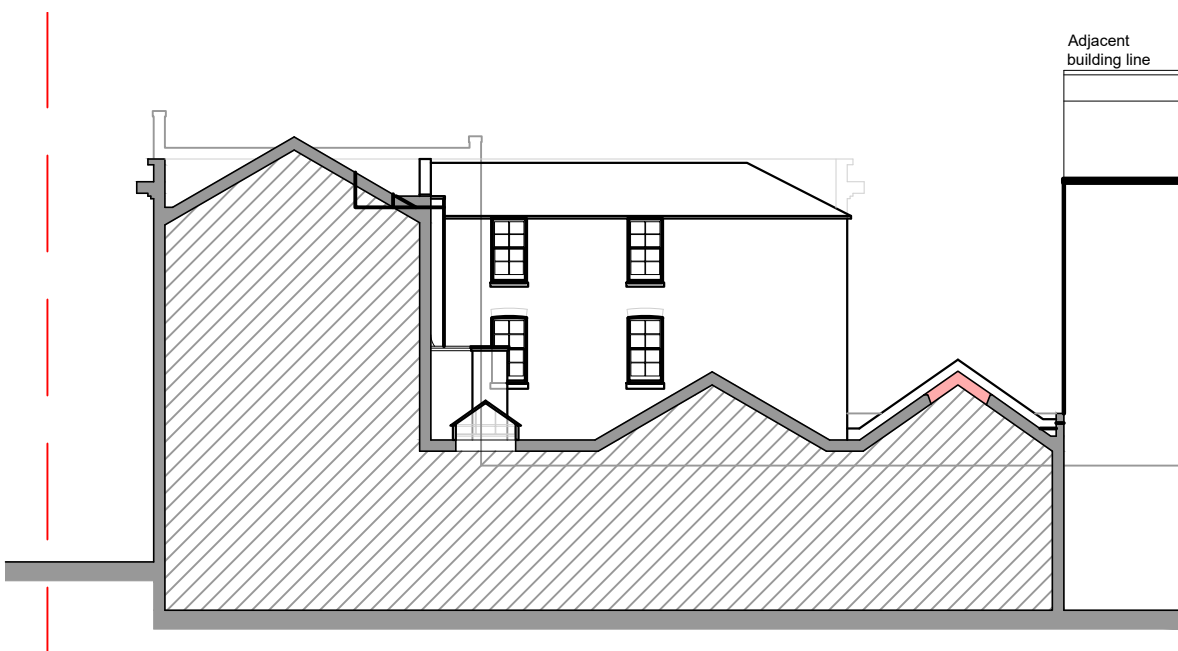


EXISTING ELEVATION / SECTION D-D
SCALE 1:200




EXISTING EAST ELEVATION / SECTION A-A
SCALE 1:200

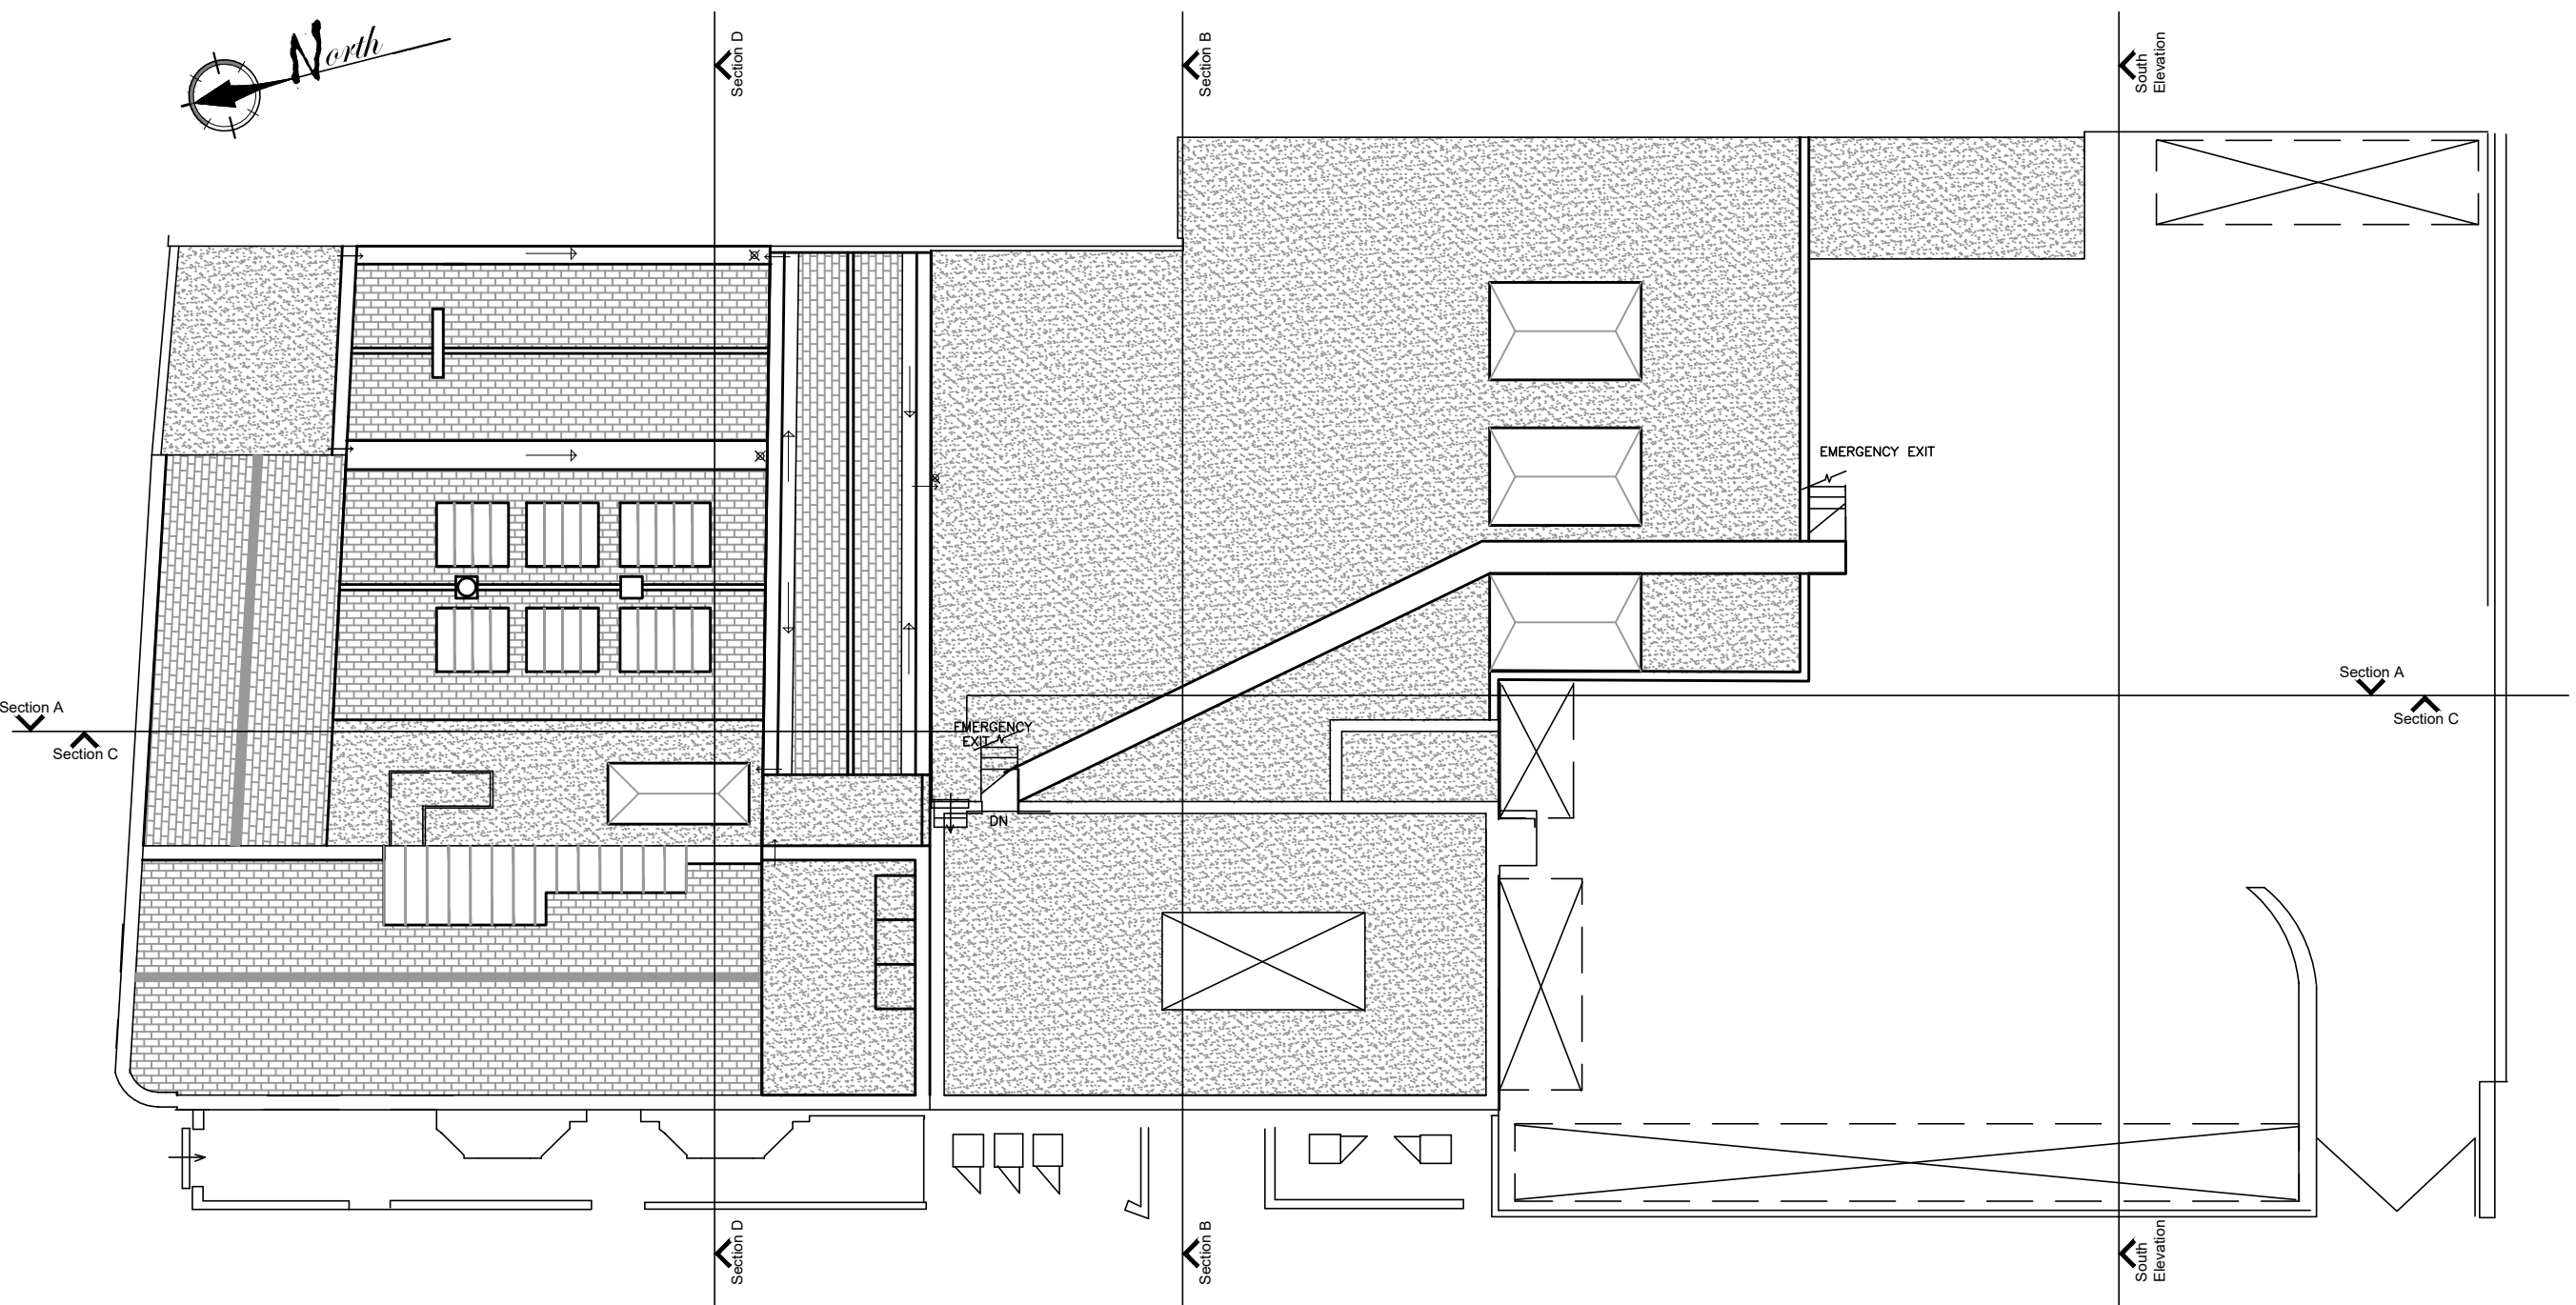

EXISTING SCHEMATIC ROOF PLAN
SCALE 1:200

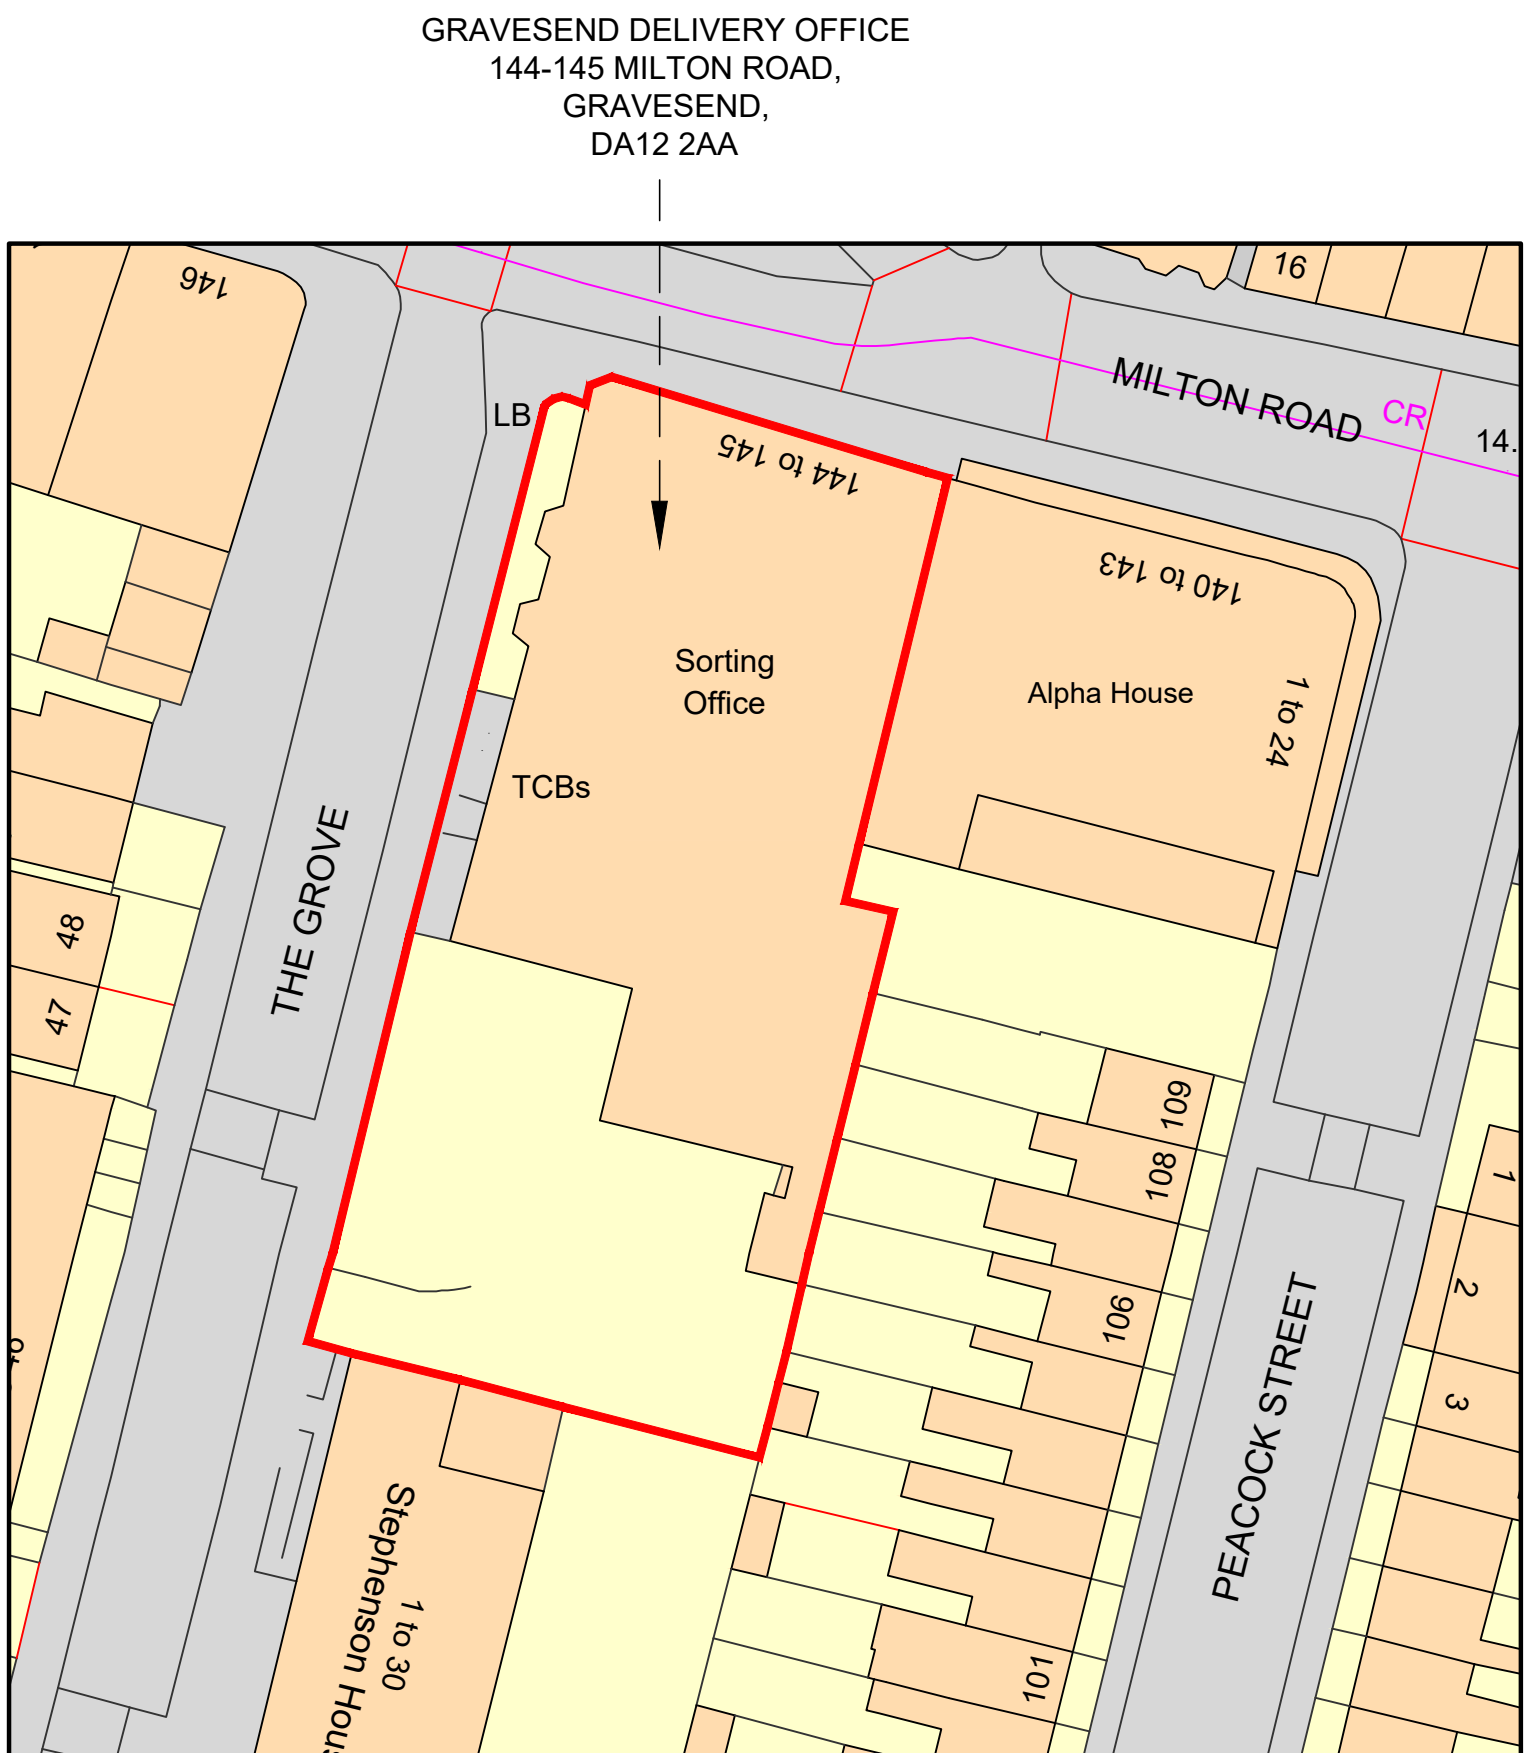

SITE/BLOCK PLAN
SCALE 1:500

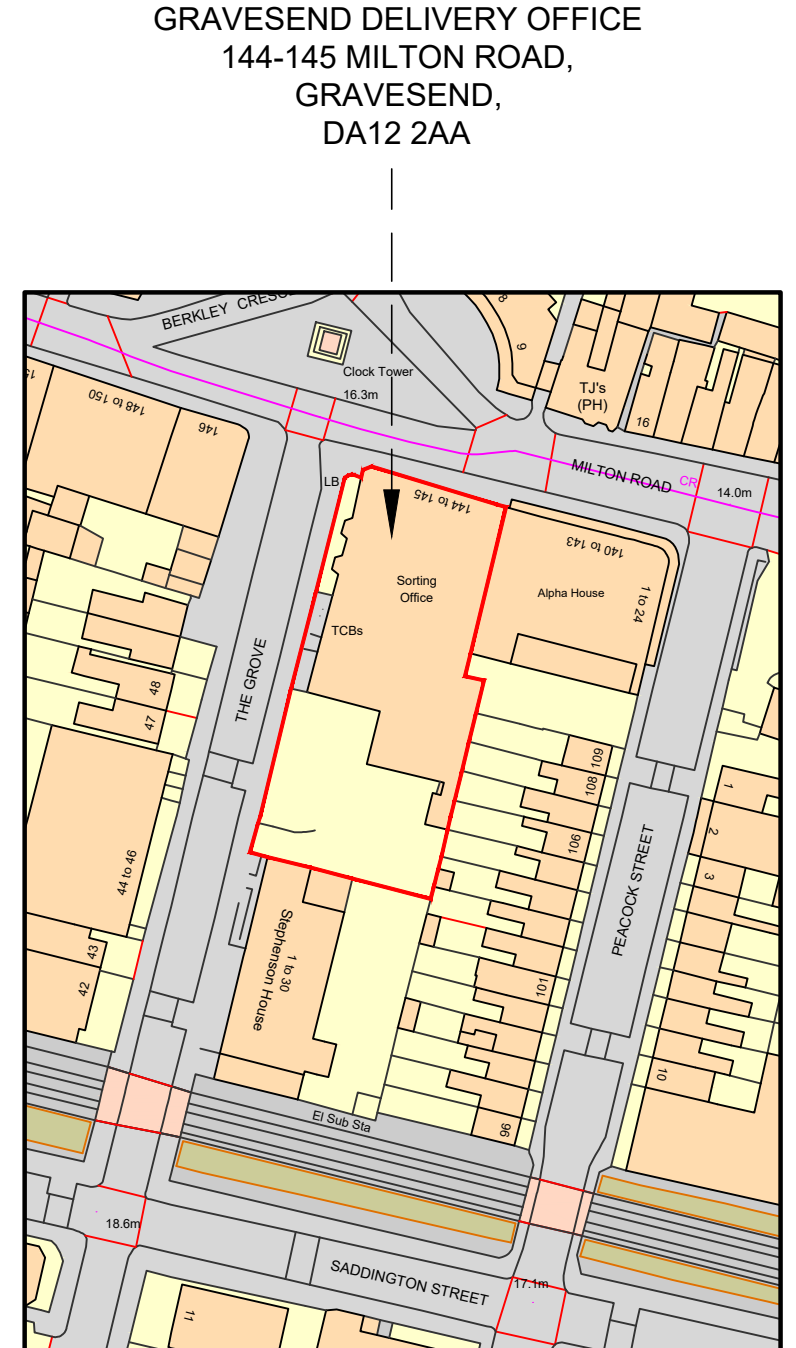

LOCATION PLAN
SCALE 1:1250

Rev.	Amendment	Date
A	scale bar added	09/10/2023



Client: Royal Mail Property and Facilities Solutions

Project: Fabric Remedials 23/24
Gravesend Delivery Office
144-145 Milton Road, Gravesend, DA12 2AA

Title: Existing Roof Plan
Elevations, Site Location and
Block Plan

Drawn by: DO Date: 14/09/2023

Checked by: DO

Scale @ A1: 1:200/500/1250 Drg. No.: 17576-01

Leigh-on-Sea Office
1446-1448 London Rd,
Leigh-on-Sea, S99 2UW
leigh.office@livemore.co.uk
01702 714977

Hanningfield Office
Unit 8 1st Floor Office
Old Church Road,
East Hanningfield
Chelmsford
CM3 8AB



www.livemore.co.uk

Livemore is the trading name of The Livemore Partnership LLP, registered as a limited liability partnership in England and Wales.
Registration No. 020381541 Registered Office 1446-1448 London Road, Leigh-on-Sea, Essex, S99 2UW