




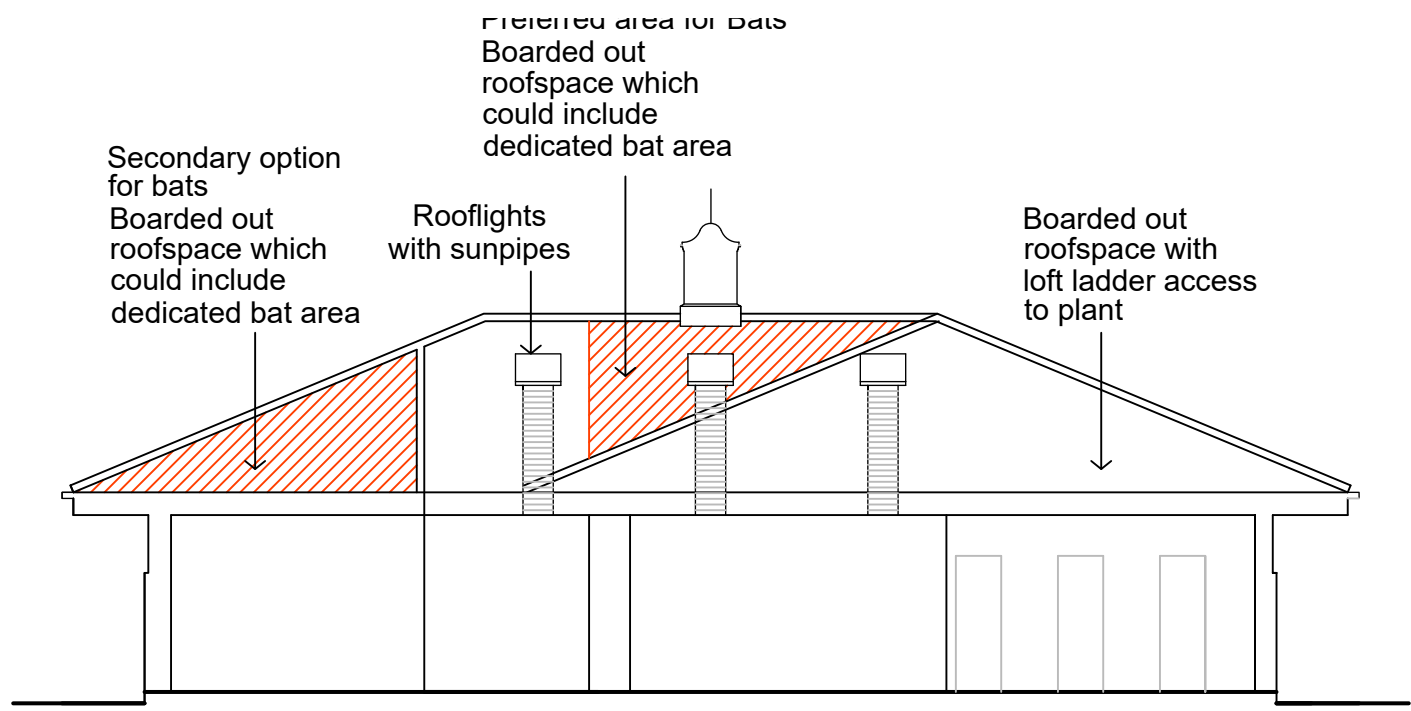


Typical Section Through building

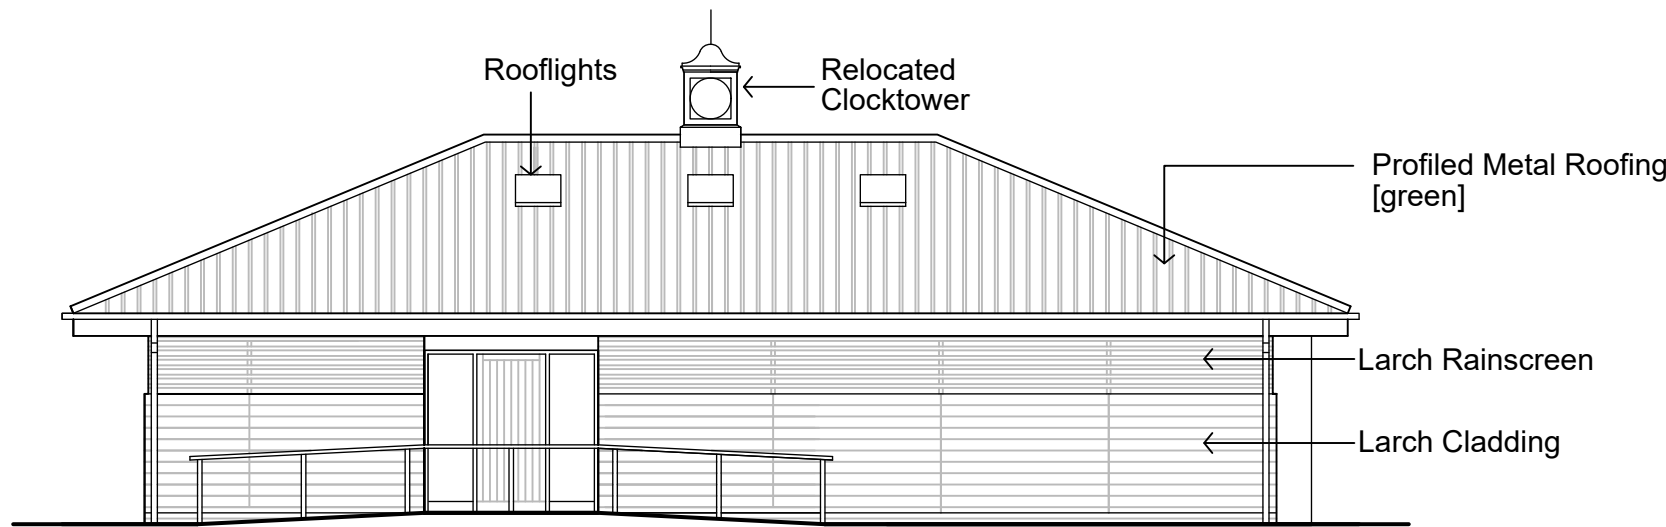


Proposed Front Elevation - View A - Scale 1-100

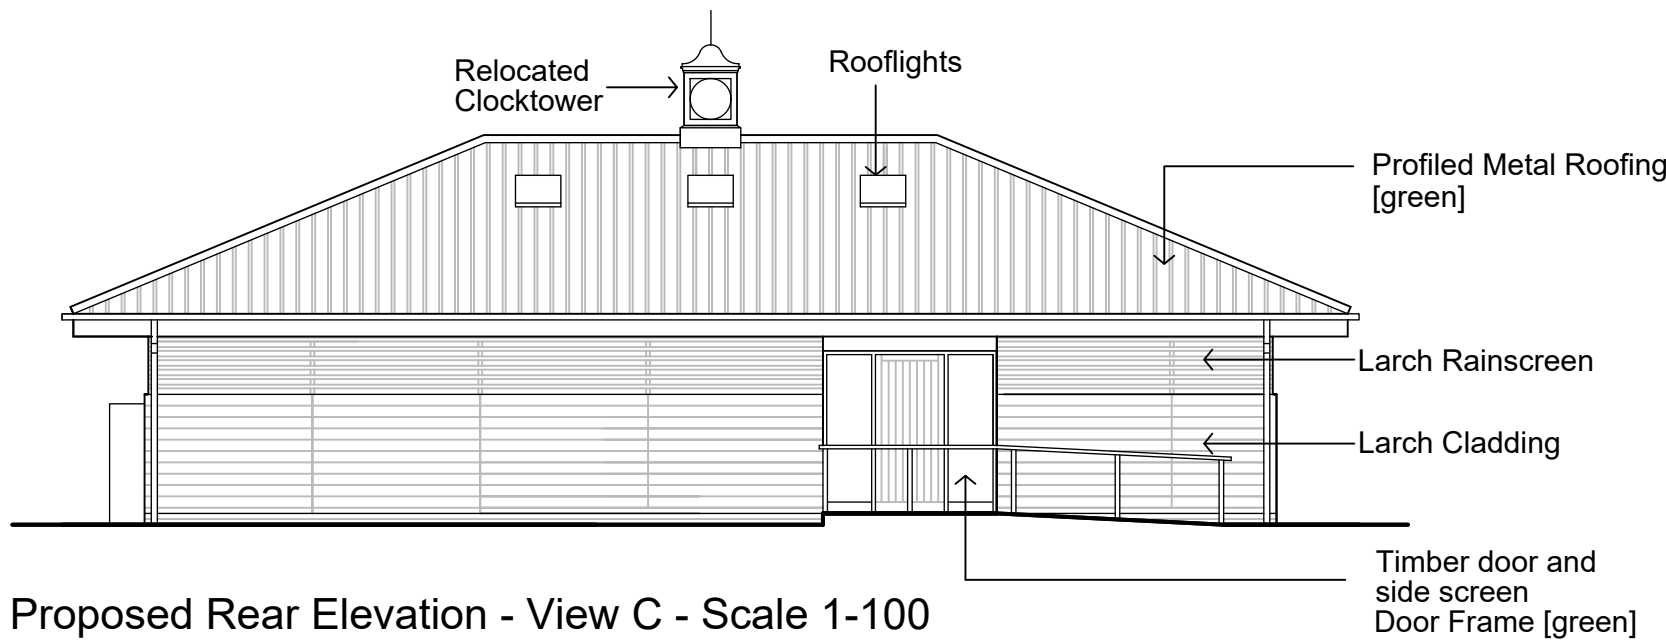


Proposed Rear Elevation - View C - Scale 1-100

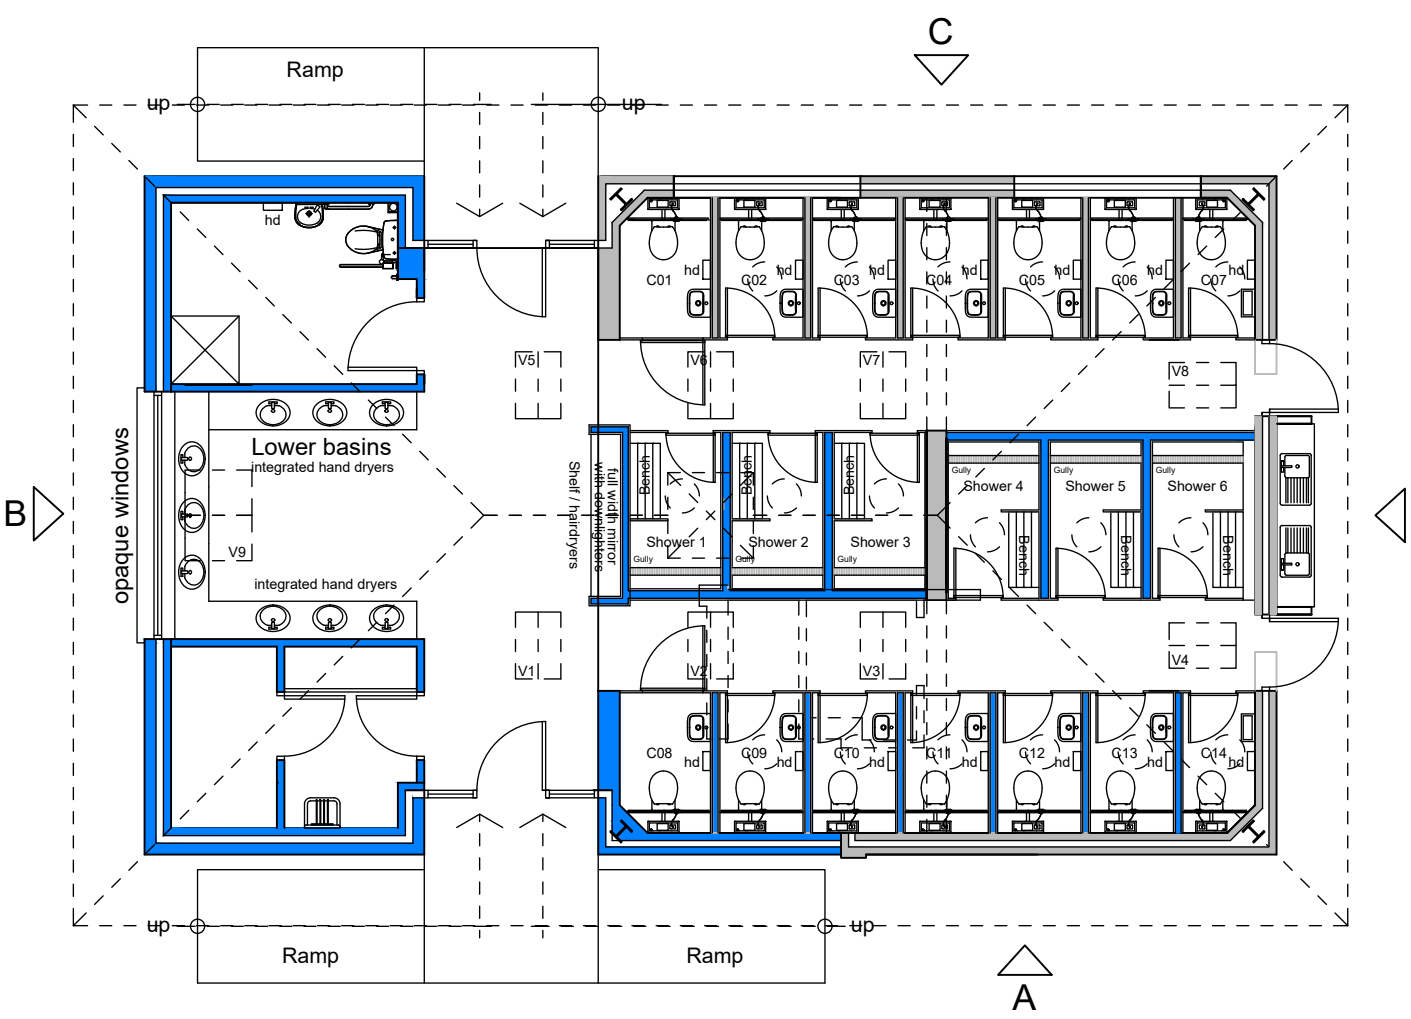



Proposed Toilet / Shower Block Plan - Scale 1-100

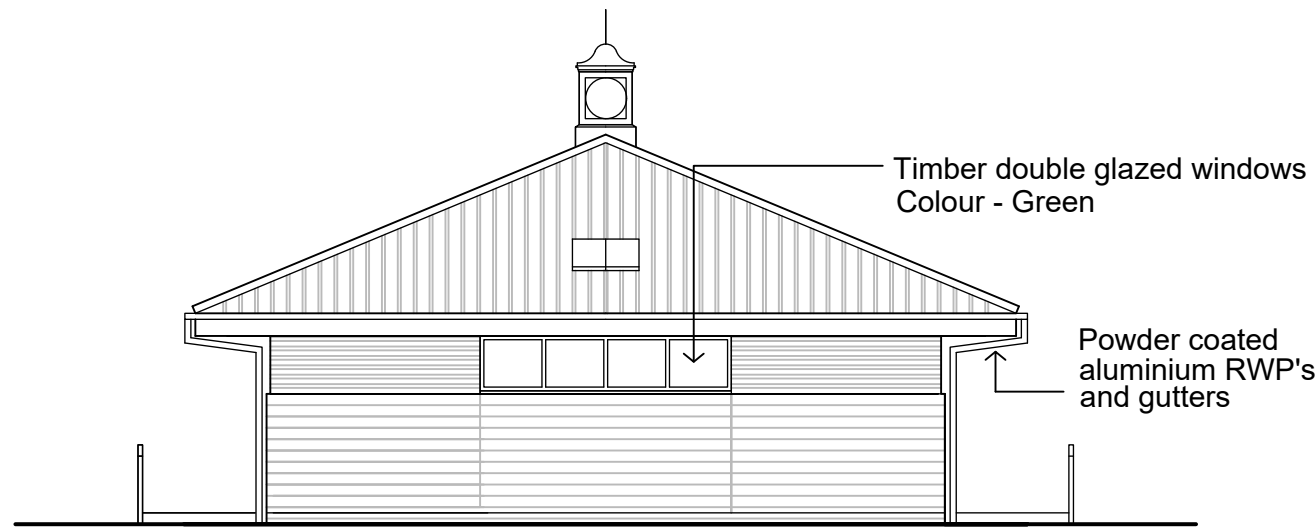



Proposed Side Elevation - View B - Scale 1-100

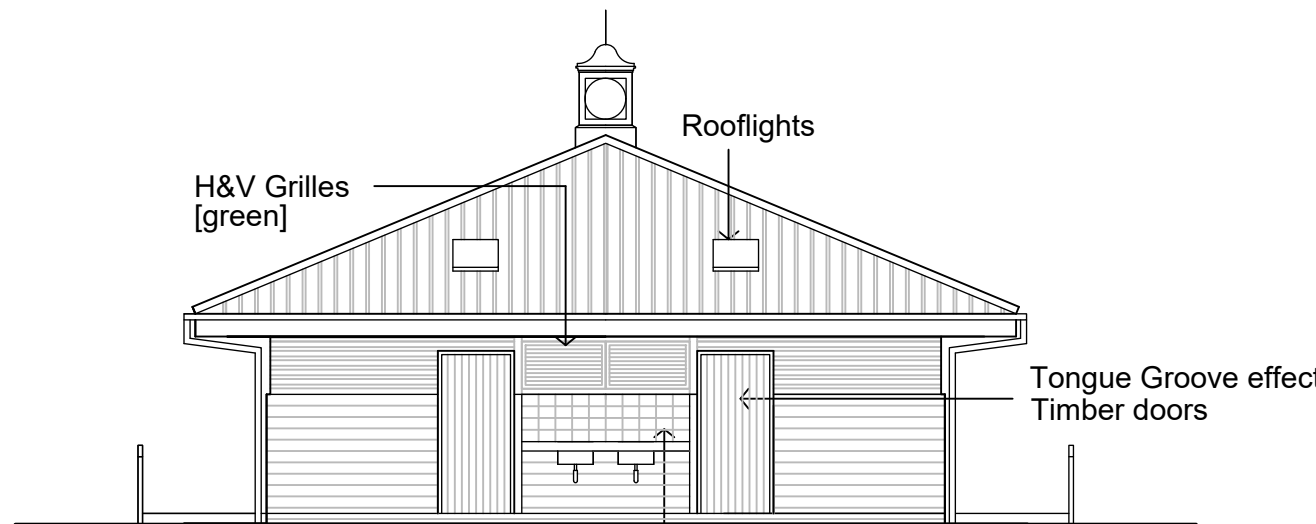

Proposed Side Elevation - View D - Scale 1-100

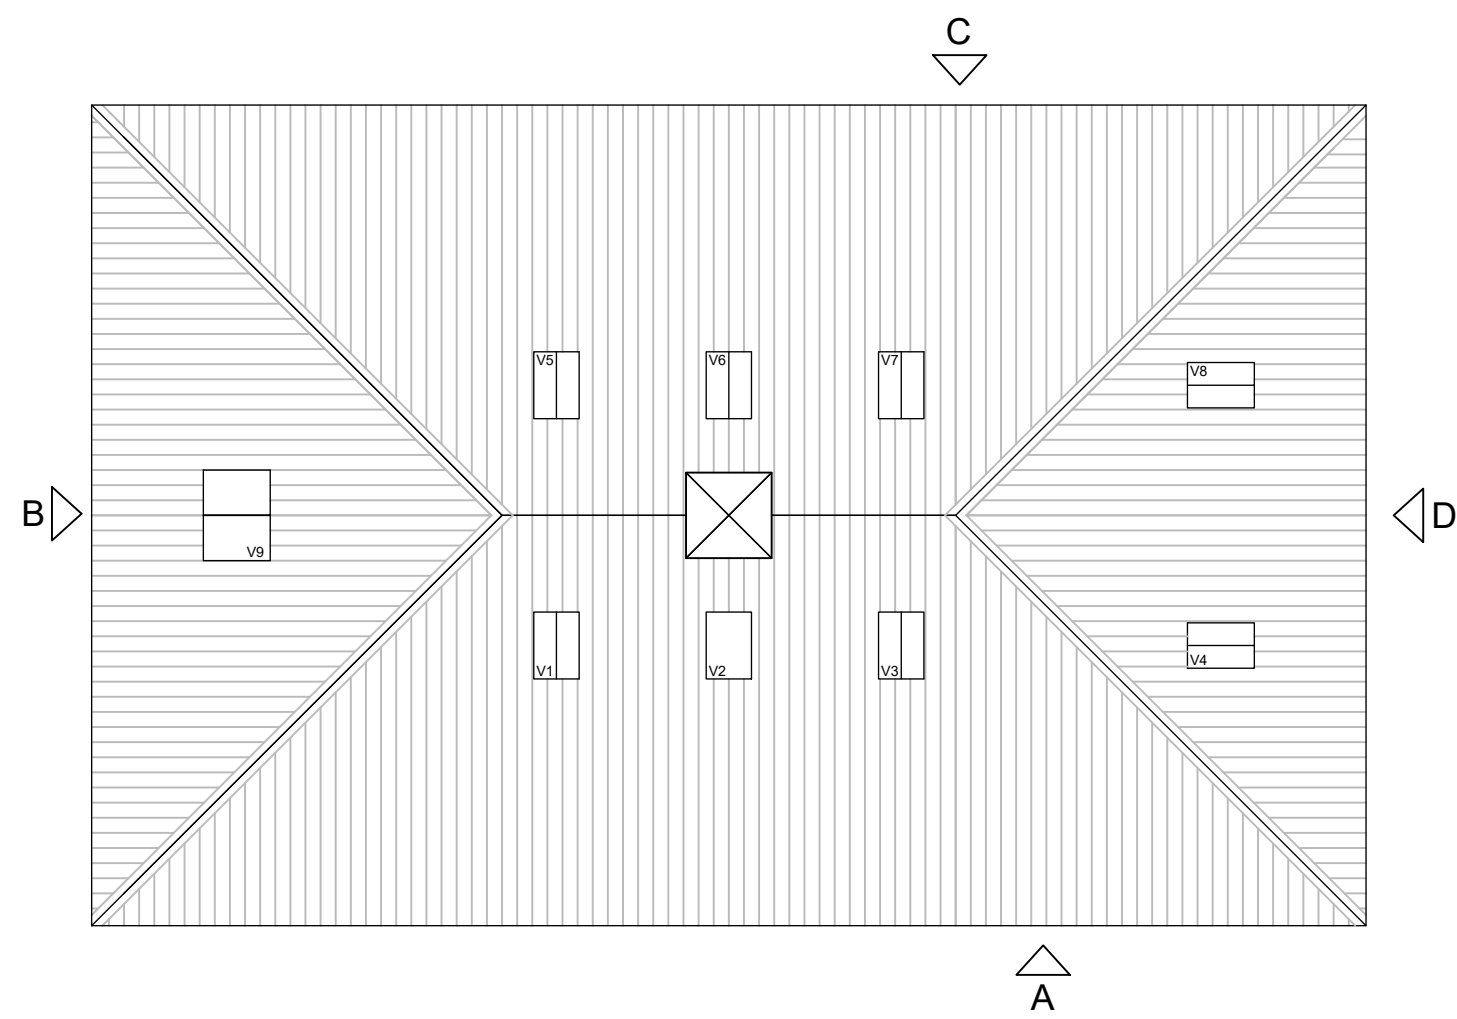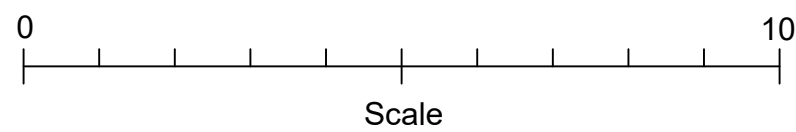

Proposed Toilet / Shower Roof Plan - Scale 1-100

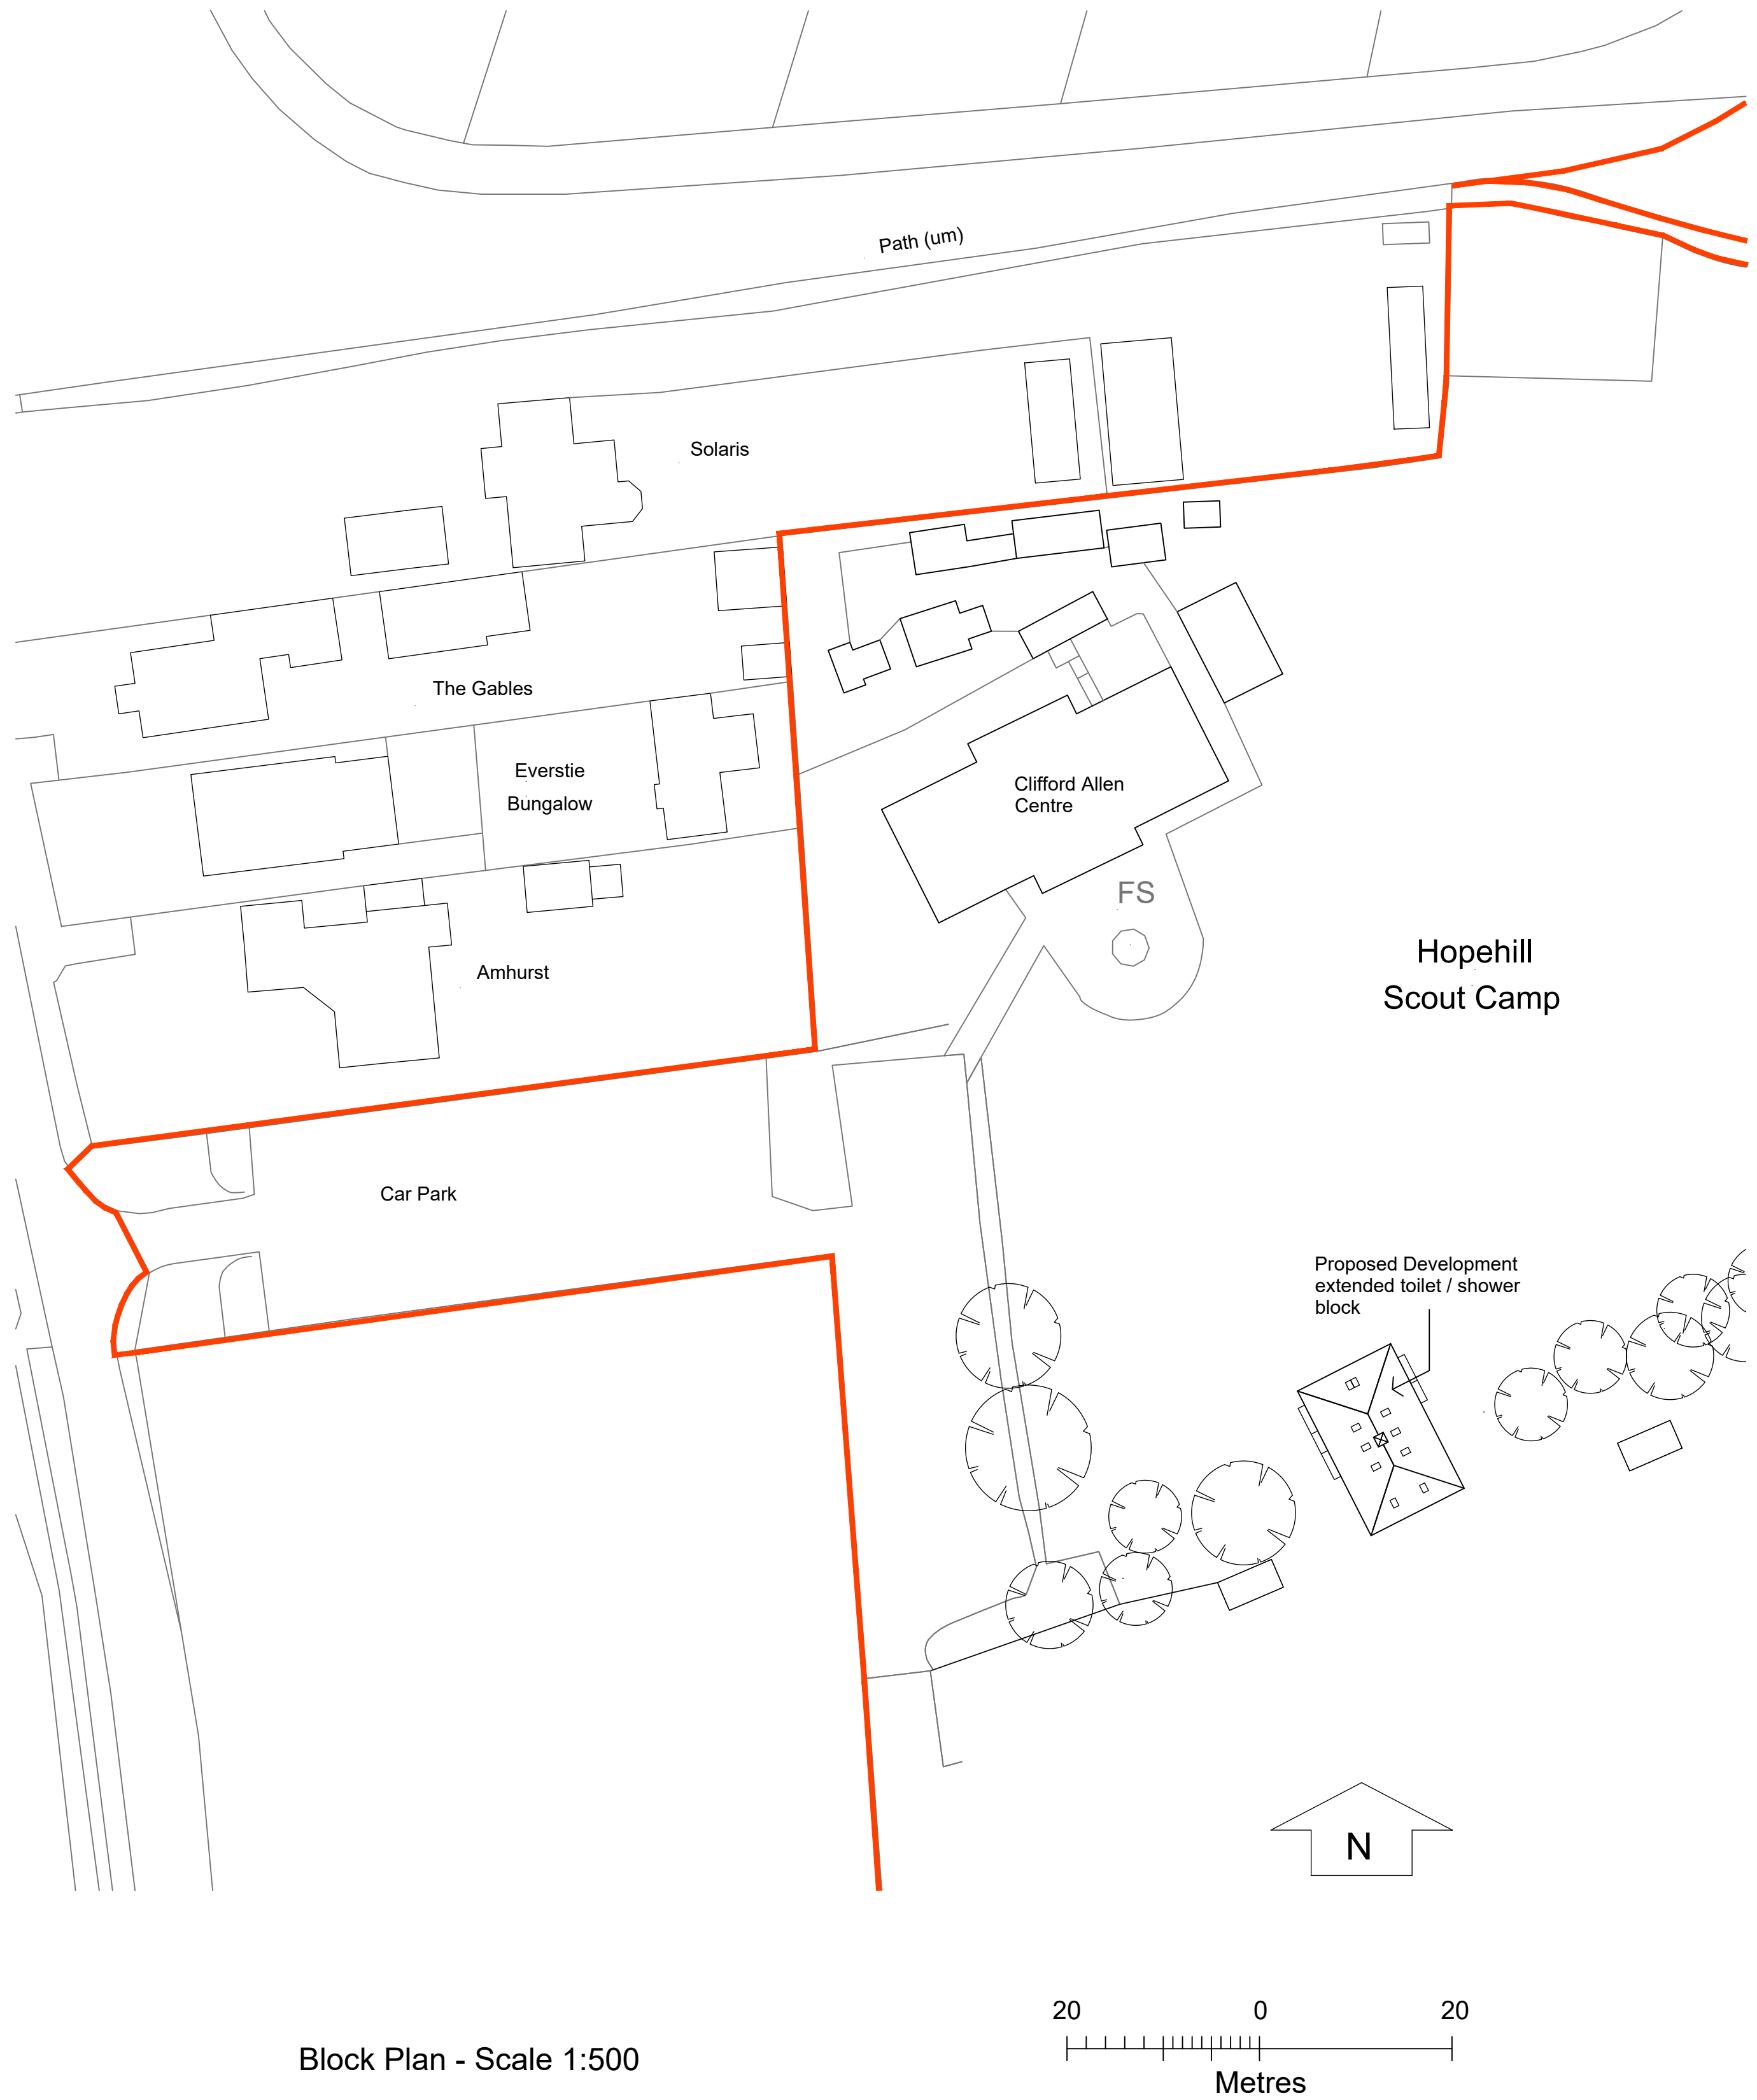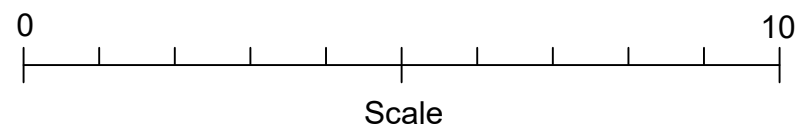

Block Plan - Scale 1:500

Figured dimensions and levels to be used.
Any inaccuracies must be notified to the architect.
Detail drawings and large scale drawings take precedence over smaller drawings.
Note: All references to structural elements are based on the structural engineers drawings. Refer to the S/E Drawings for construction dwgs.

Revisions:

A	Detail Revised 25-10-2024
B	Detail Revised 28-10-2024
C	Detail Revised 05-11-2024
D	Detail Revised 23-12-2024

THIS DRAWING IS COPYRIGHT

ConceptWorld - Architects - Designers registered - Conceptworld Ltd - 8 Main Street - Bilton - Rugby - Warwickshire CV22 7NB

PLANNING	
BUILDING CONTROL	
DESIGN	
CONSTRUCTION	Approved

conceptworld
architects | designers

8 Main Street | Bilton | Rugby | Warwickshire | CV22 7NB
Tel 07525 921451 E-mail conceptworld@btinternet.com

Contract: PROPOSED ALTERATIONS AND EXTENSION TO EXISTING TOILET AND SHOWER BLOCK, HOPEHILL SCOUT CAMPSITE SOUTH ST, WROTHAN RD, MEOPHAM, KENT DA13 0QJ
Title: PROPOSED LAYOUT PLAN & ROOF PLAN AND ELEVATIONS

Drawing No. 1218/A/02
Rev. D

Scale: 1/100, 1/200@A1
Date: DEC2023
Drawn: GI
Checked: