


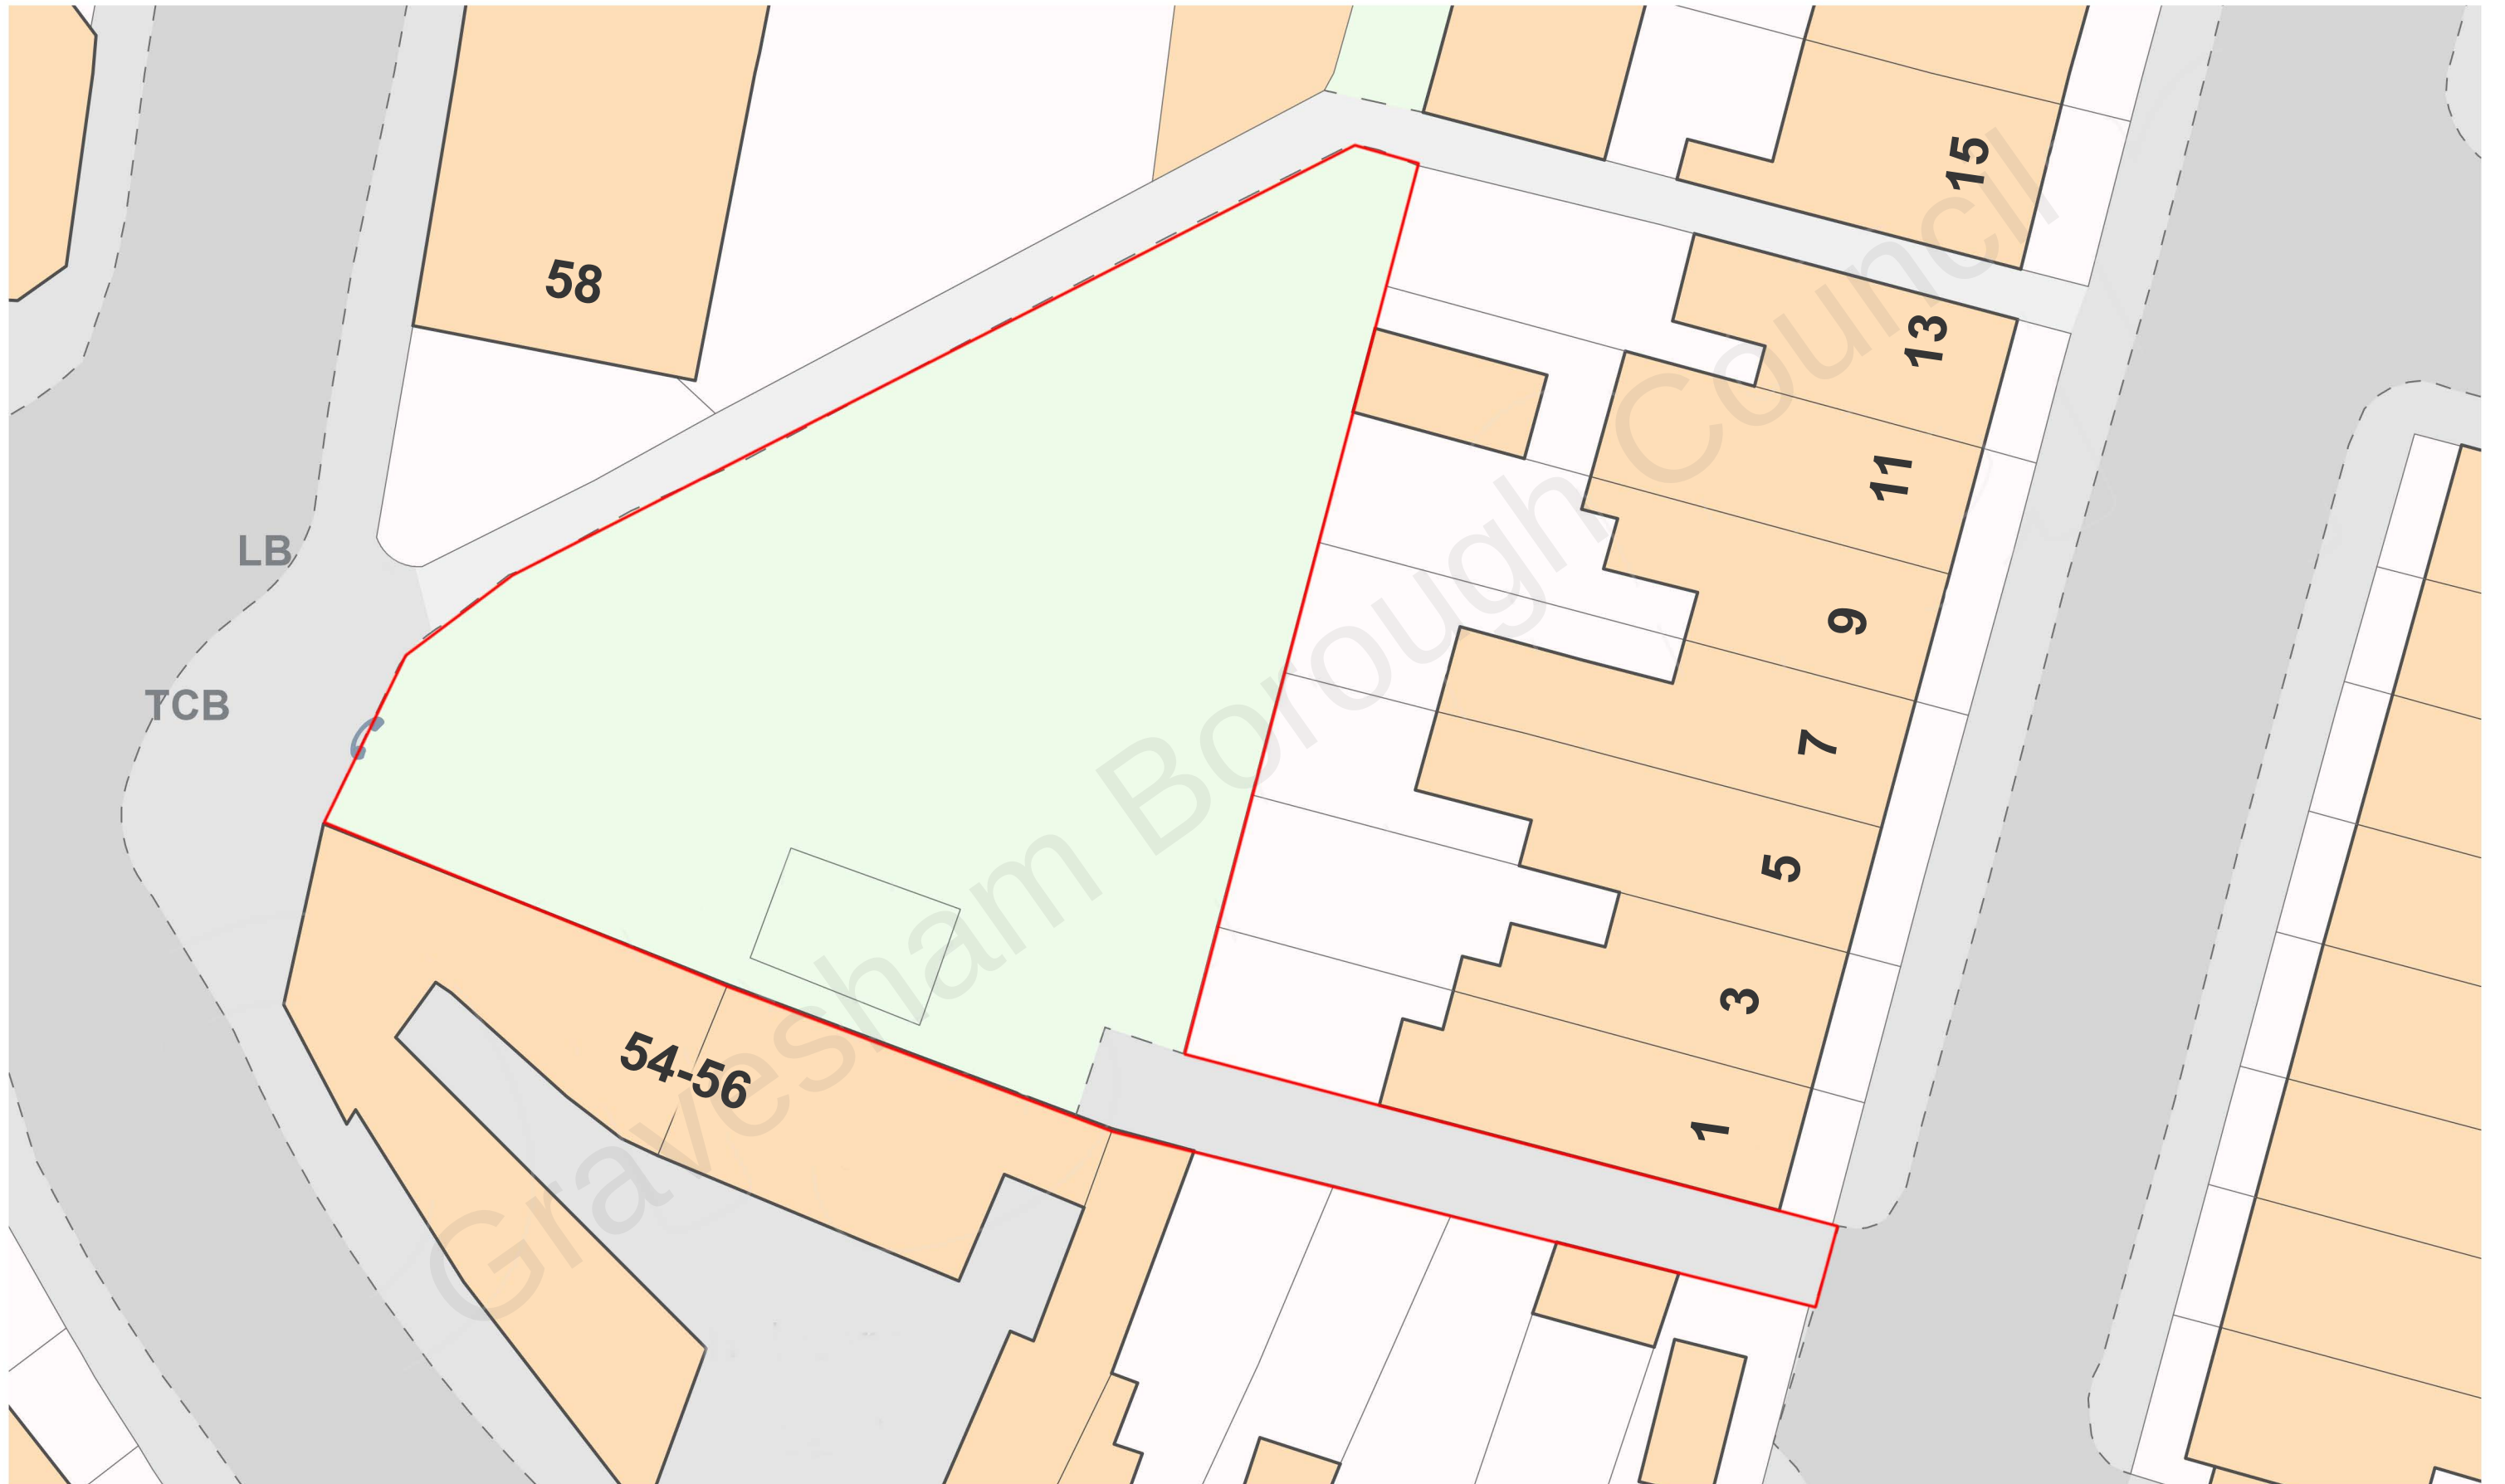

Site Plan Existing
Scale 1:200 @A3
Drawing 002

