



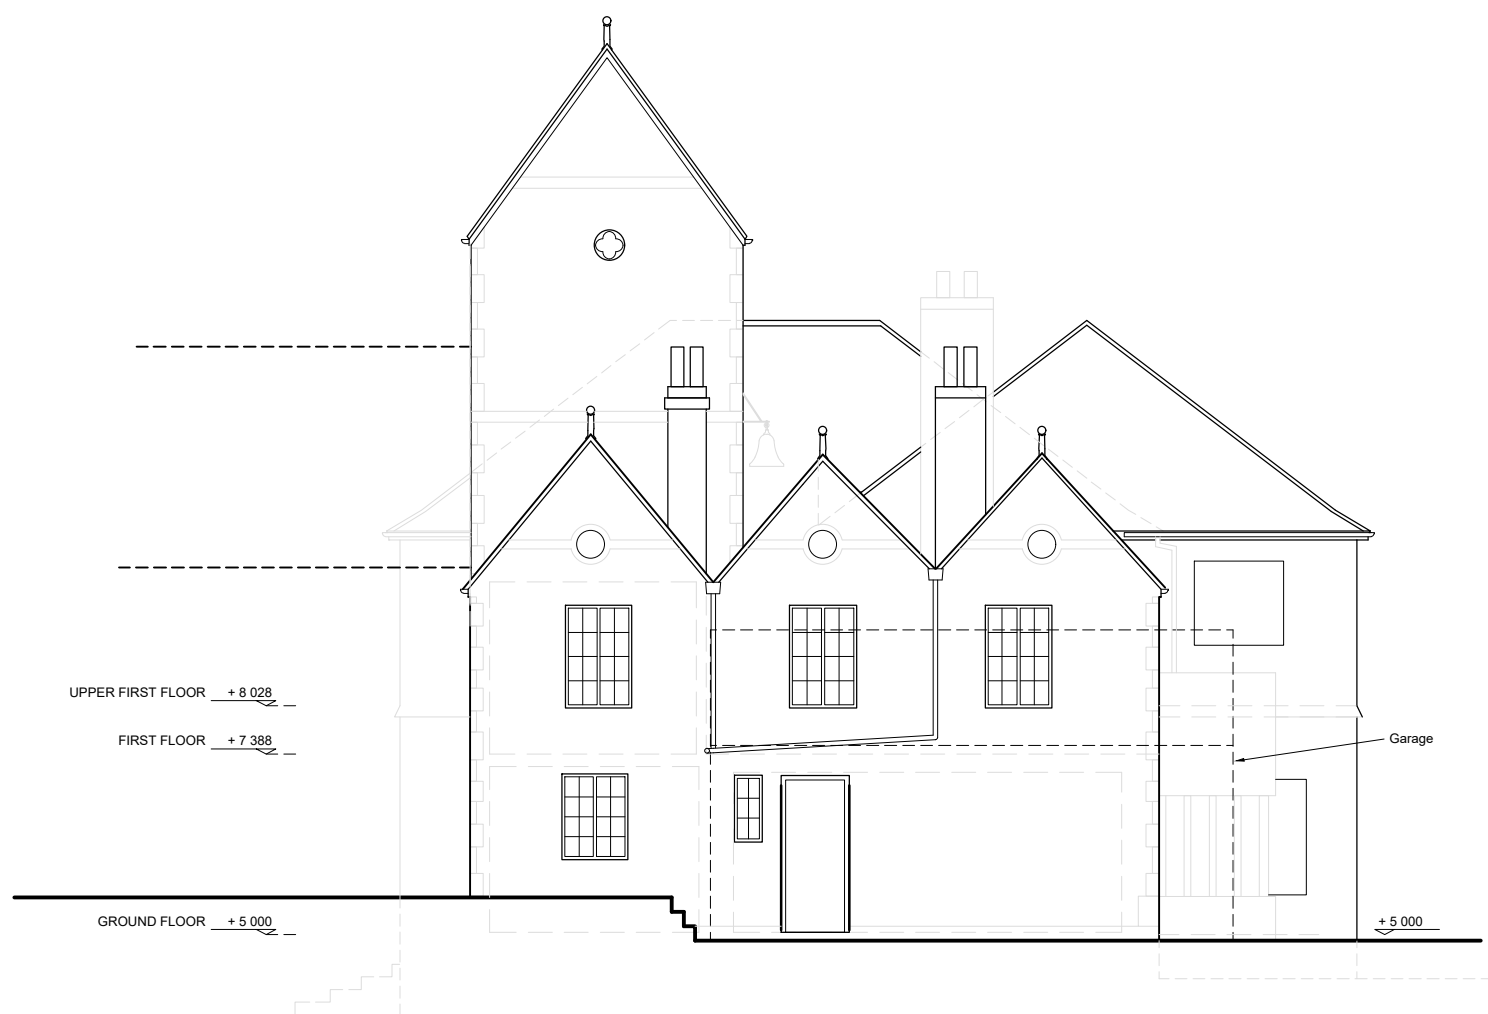


SOUTH ELEVATION




NORTH ELEVATION

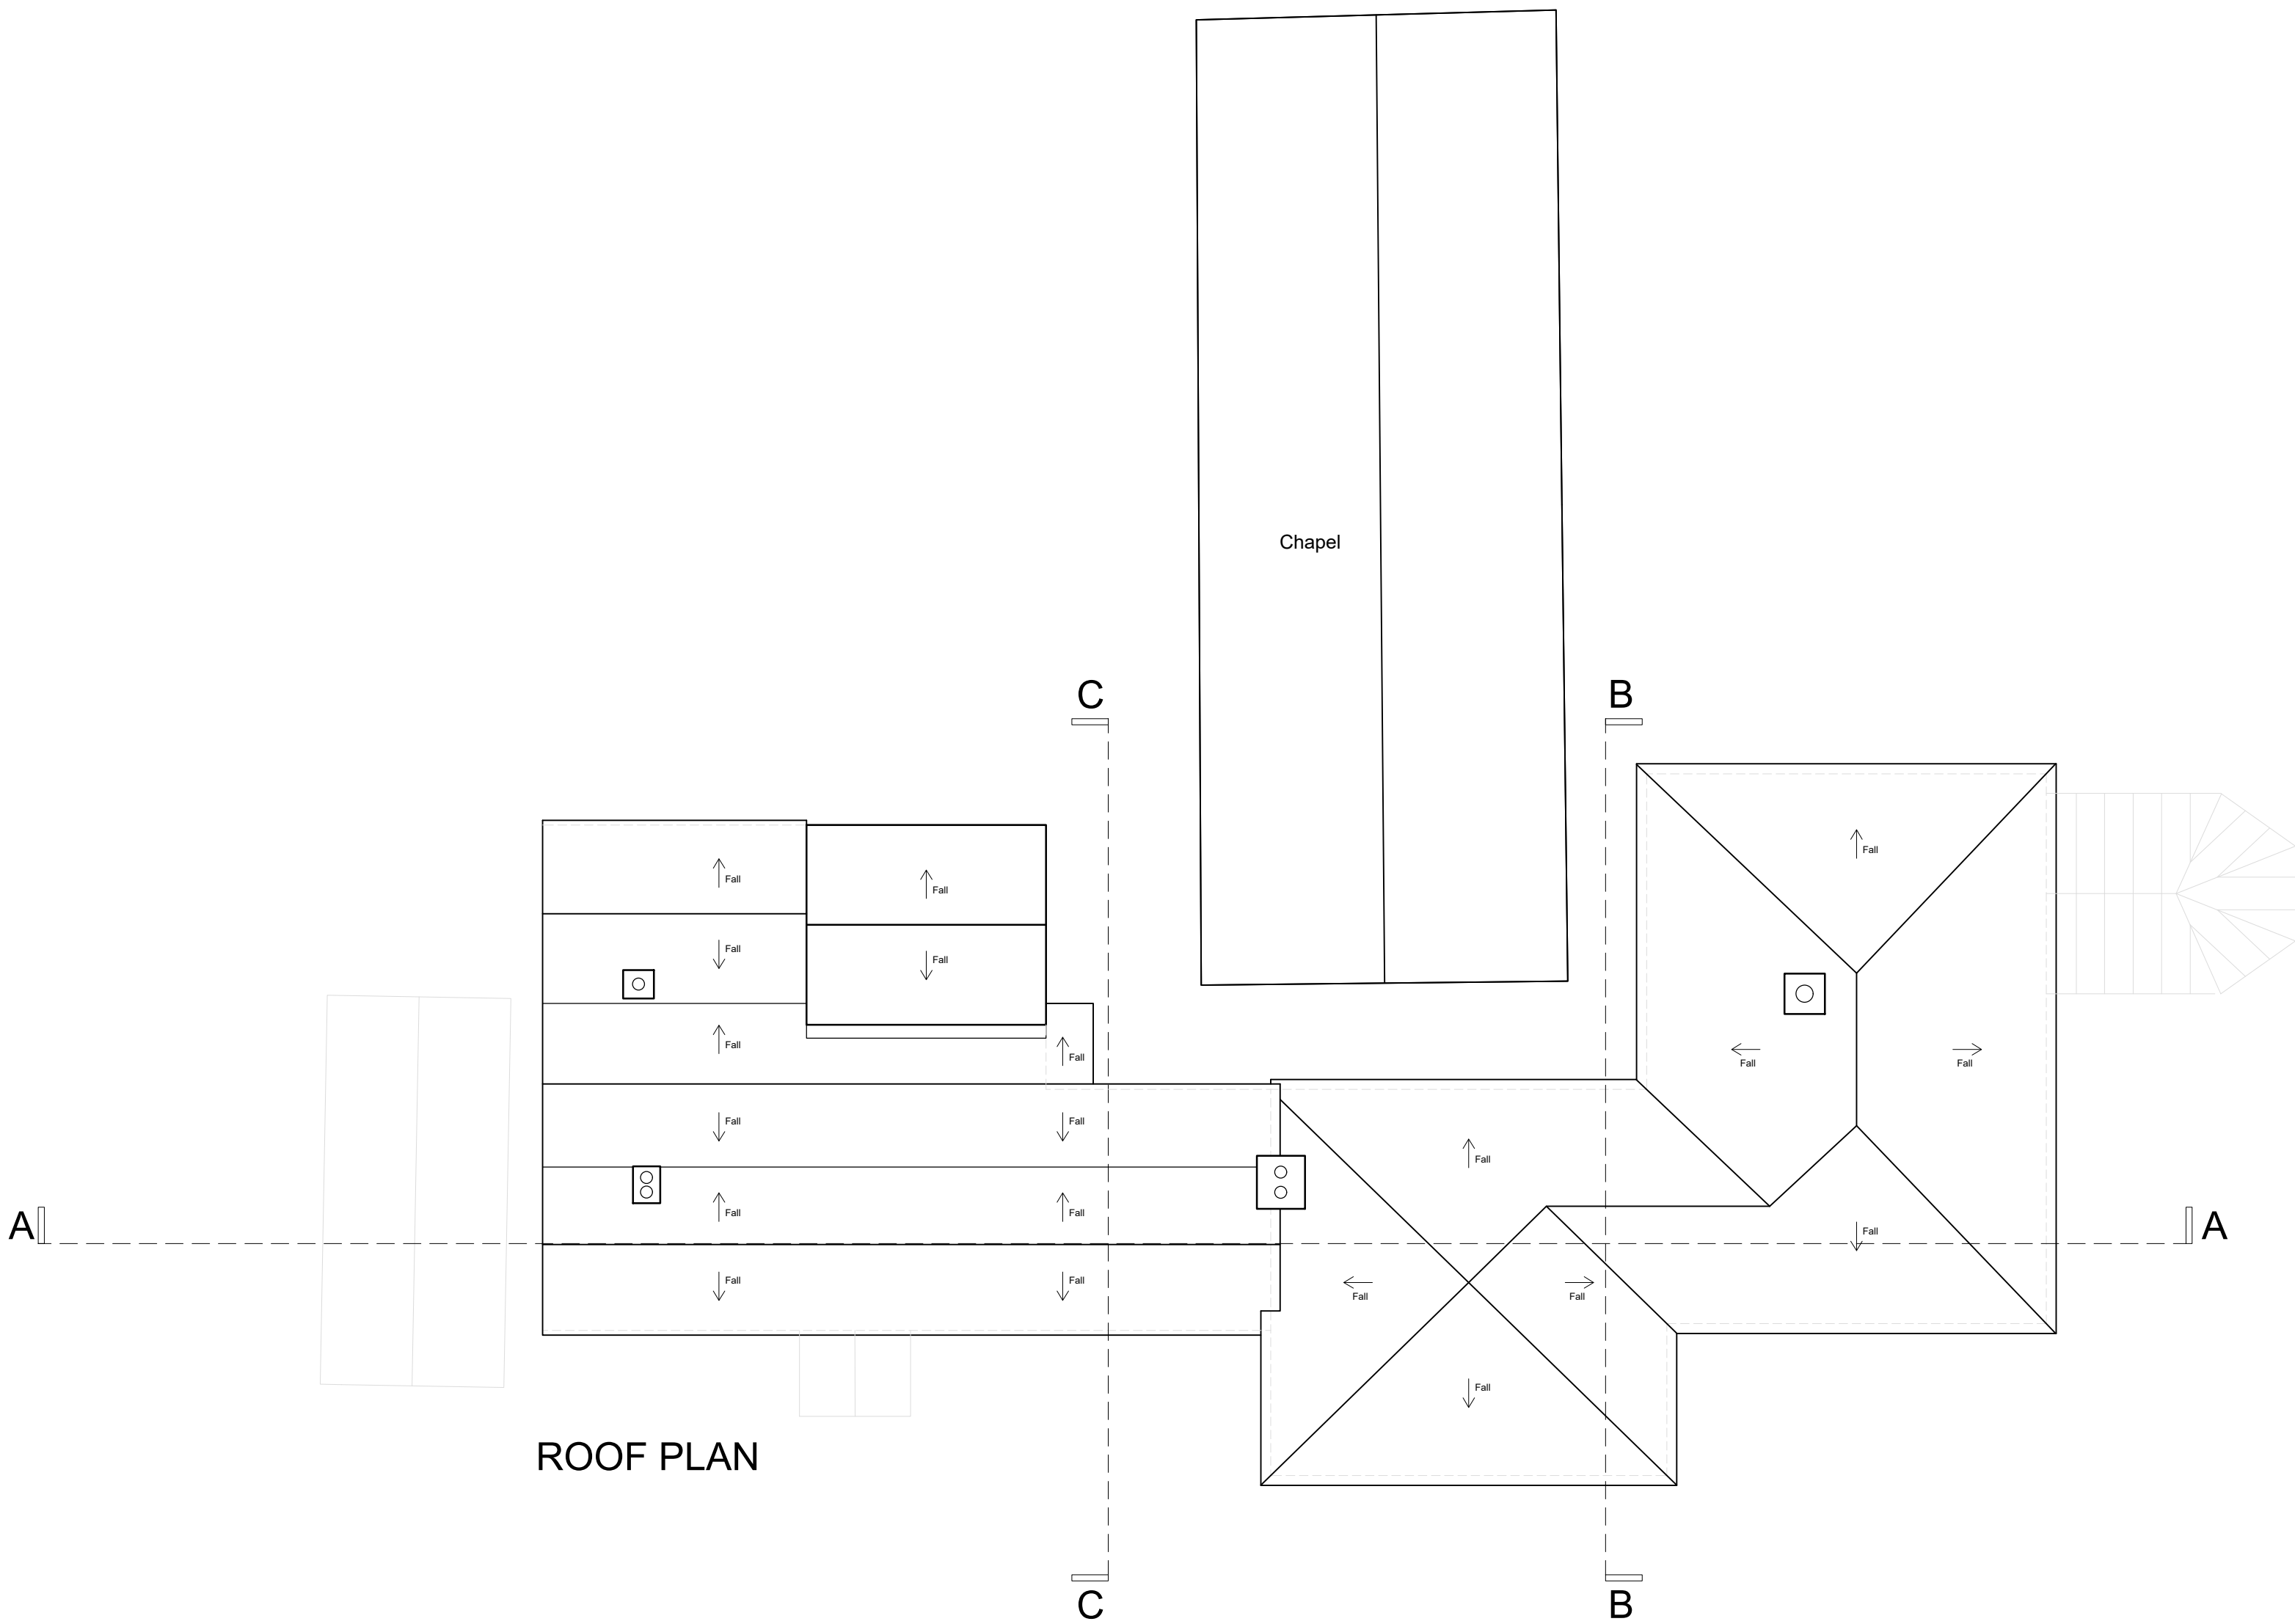

ROOF PLAN

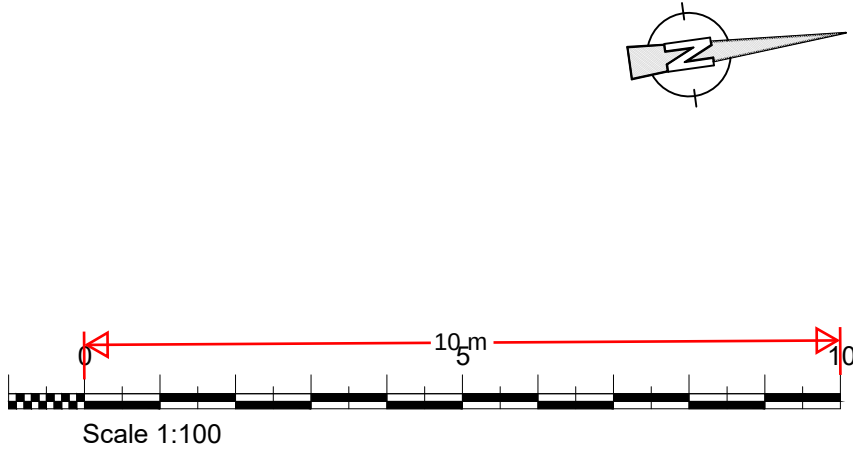

This drawing remains the Copyright of the architects and may not be reproduced in whole or in part without their written permission

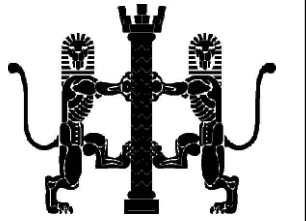

NOTES

Do not scale

Verify all dimensions on site before commencing any work or preparing any shop drawings

All building materials, components and workmanship to comply with the appropriate Public Health Acts, Building Regulations, British & European Standards and Codes of Practice and to the appropriate manufacturers recommendations.

For all specialist work see relevant drawings

All schemes to be set out completely including buildings, roads, drainage and levels prior to the commencement of works

Sites to be checked against Land Registry plans and any necessary Easements to be established

Any discrepancies, errors or omissions to be reported to the architect for further instructions before commencement of works

K		
J		
H		
G		
F		
E		
D		
C		
B		
A 27/07/23	Labels	LDM
Date	Revisions	By

DAC
Architects

21 Stone Street, Gravesend, Kent, DA11 0NP
Tel: 01474 566996 Fax: 01474 320374
Design@DACarchitects.co.uk

Project Title
**ST KATHERINES
FORGE LANE
SHORNE
DA12 3DP**

Client
Mr and Mrs Garner

Drawing Title
**ROOF PLAN
AND END ELEVATIONS
SURVEY AS EXISTING**

Scale 1:100	Date 230623	Drawn By LDM
Project No. 5424	Dwg. No. D-06	Rev. A