




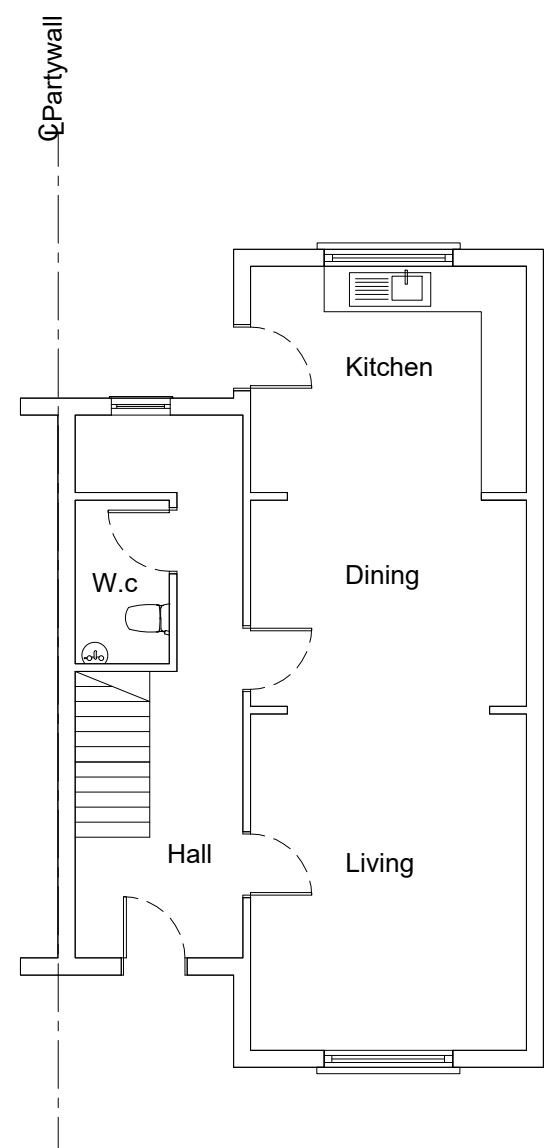


Existing Ground Floor Plan

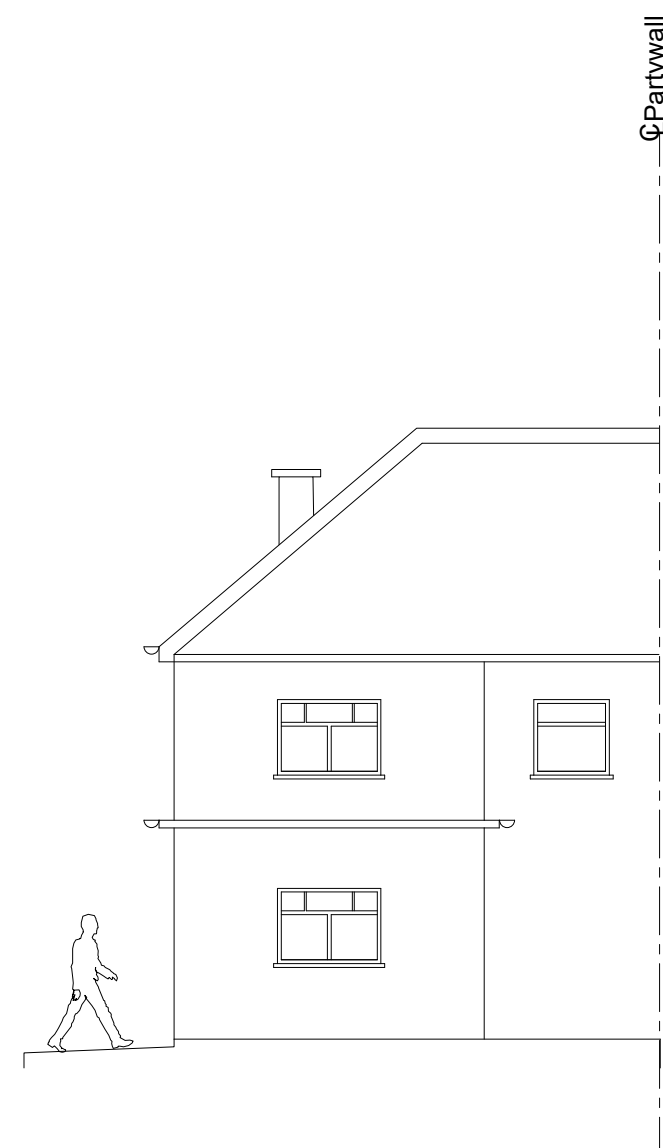


Existing Rear Elevation

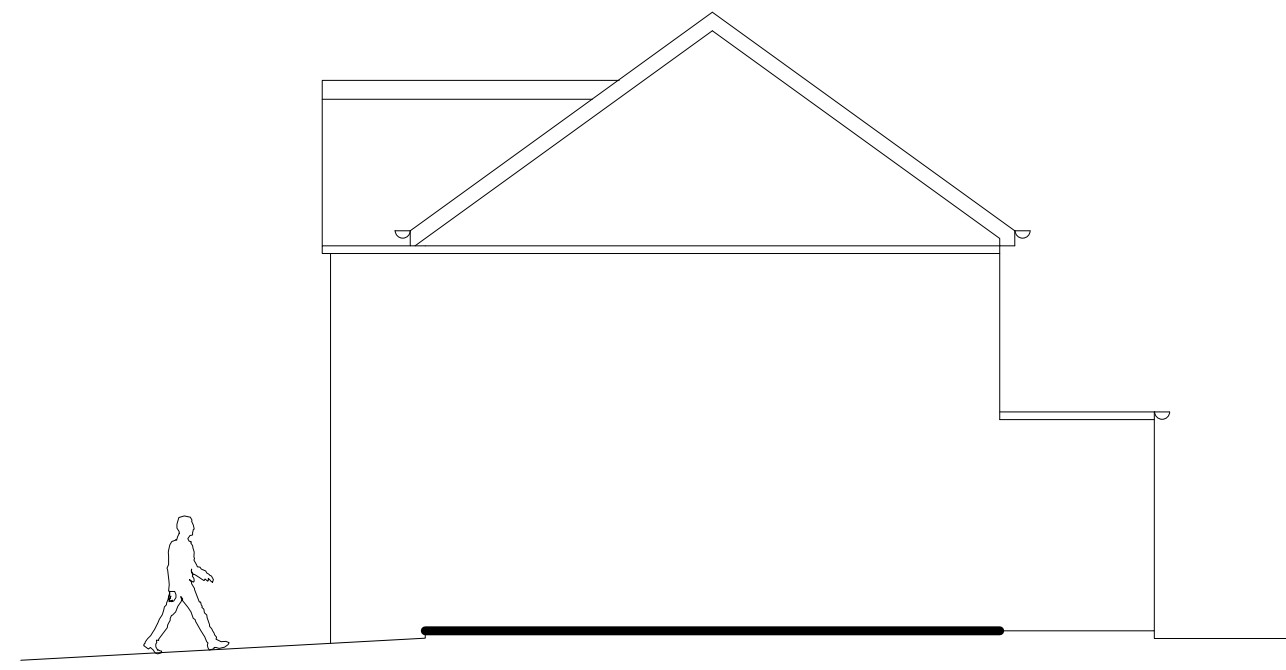

Existing Side Elevation

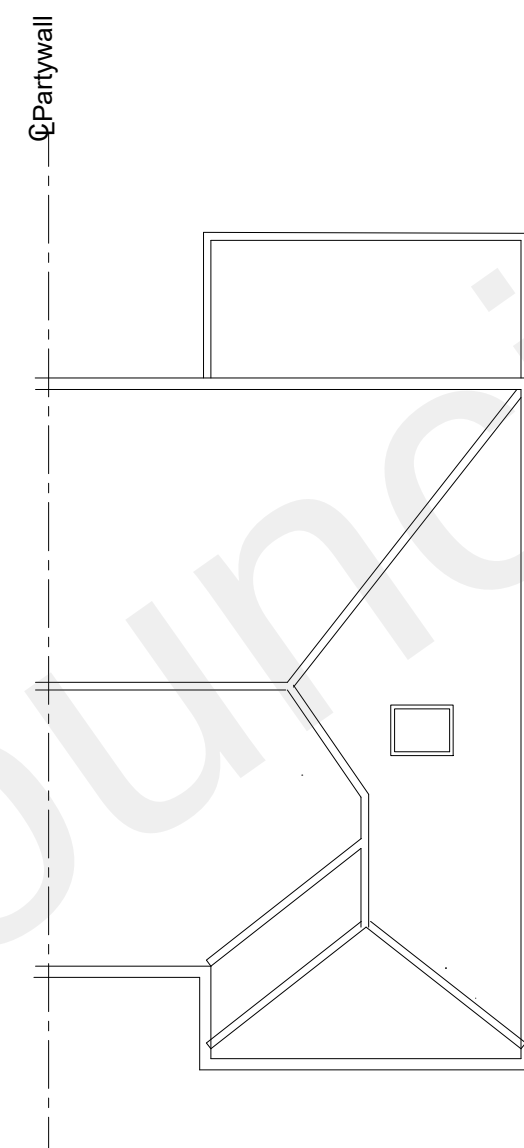


Existing Roof Plan

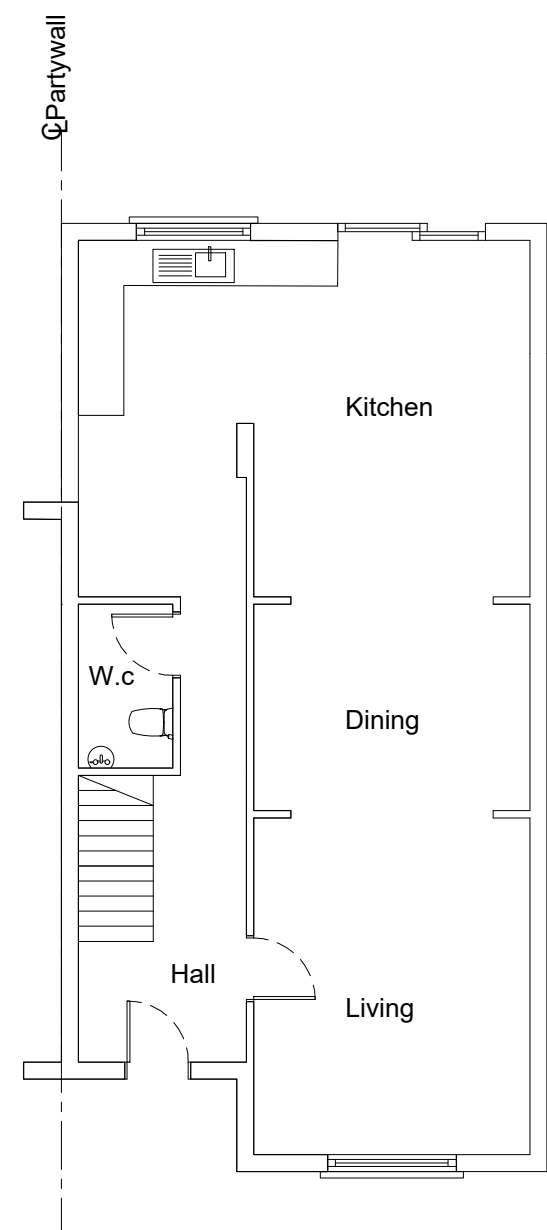


Existing Ground Floor Plan




Existing Rear Elevation

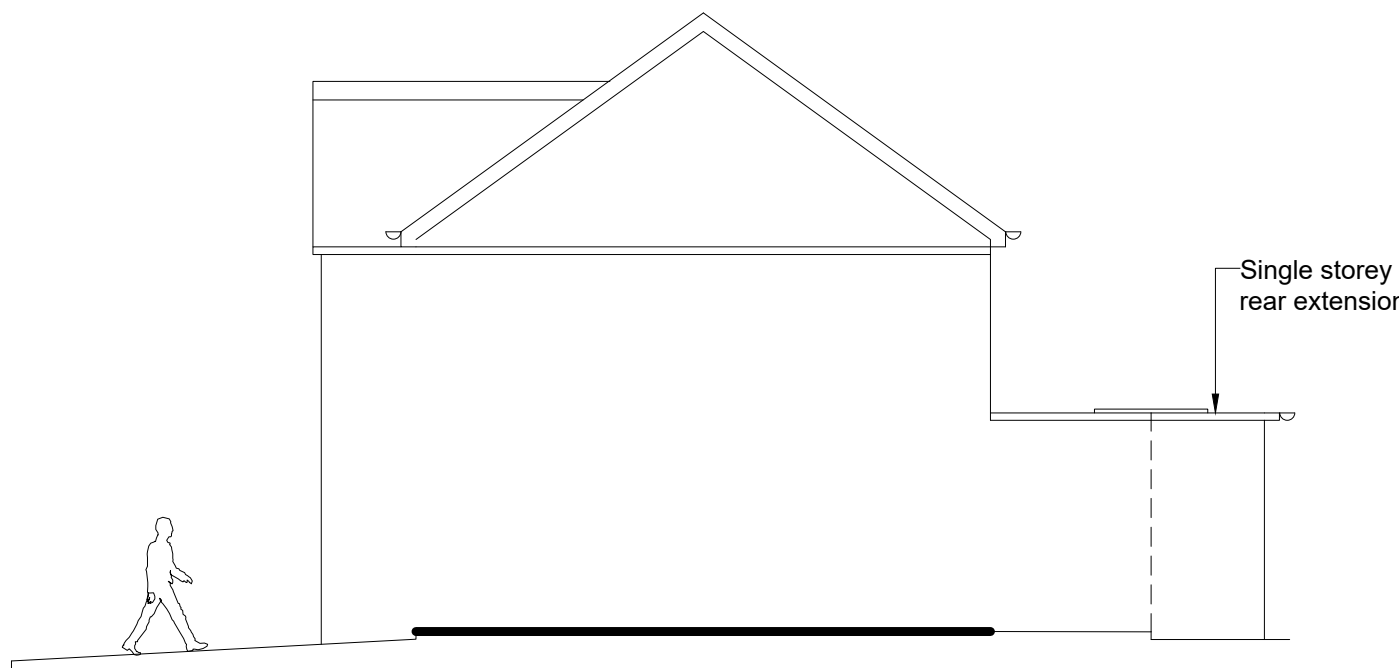

Existing Side Elevation

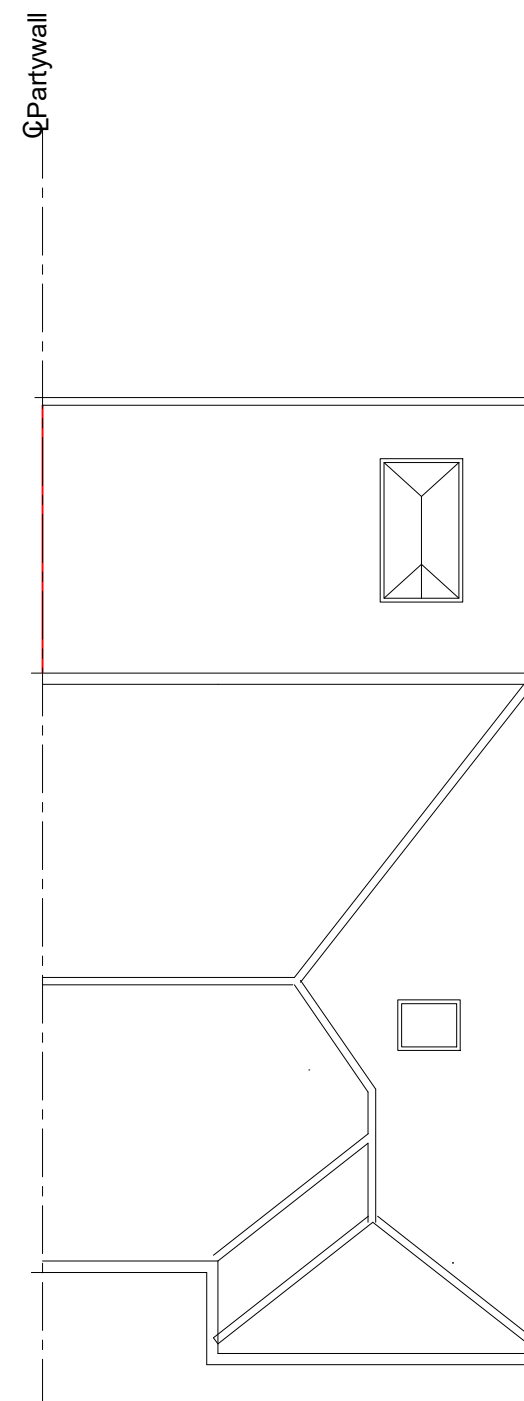

Existing Roof Plan

 

Retrospective Application

BI	ISSUED TO GRAVESHAM		MC	
Rev		Date	By	


www.designerplan.co.uk
OFFICE 48, 95 WILTON ROAD, VICTORIA, LONDON, SW1V 1BZ
T: 07940121222

Job Title
152 Lower Higham Rd, DA12 2NN

Drawing Title
Single Story Rear Extension

Scale 1:100 @ A1	Date Aug ` 22	Drawn By MC	Rev
Job No. 515-1000-990	Dwg No. P03	Rev P2	