



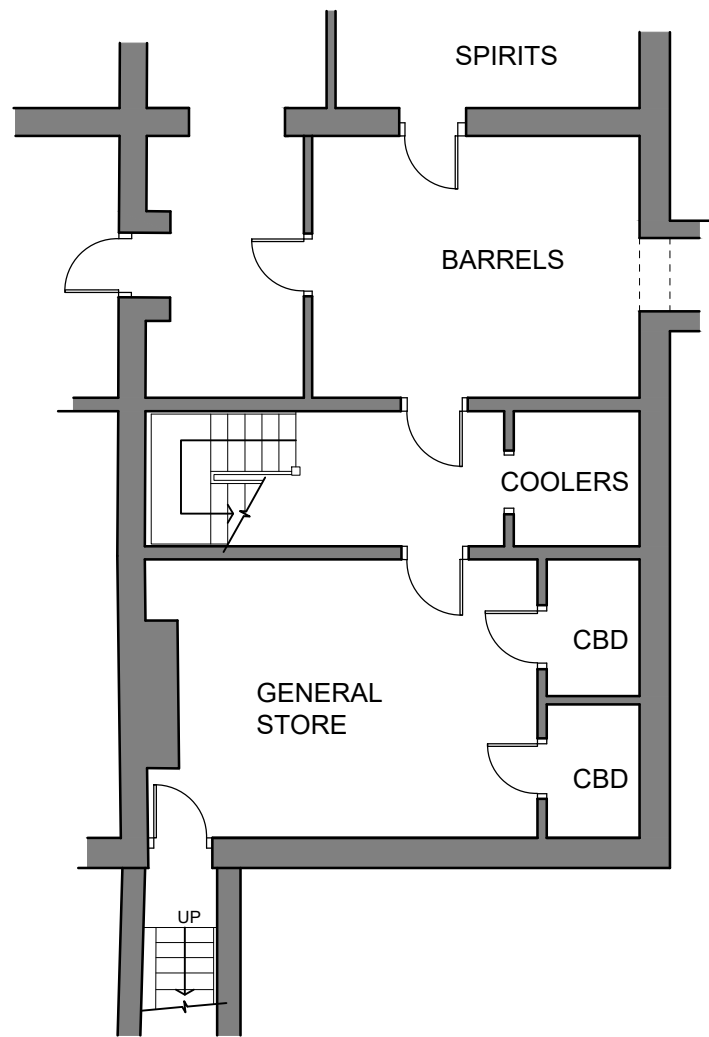


BASEMENT PLAN
(NO CHANGE)

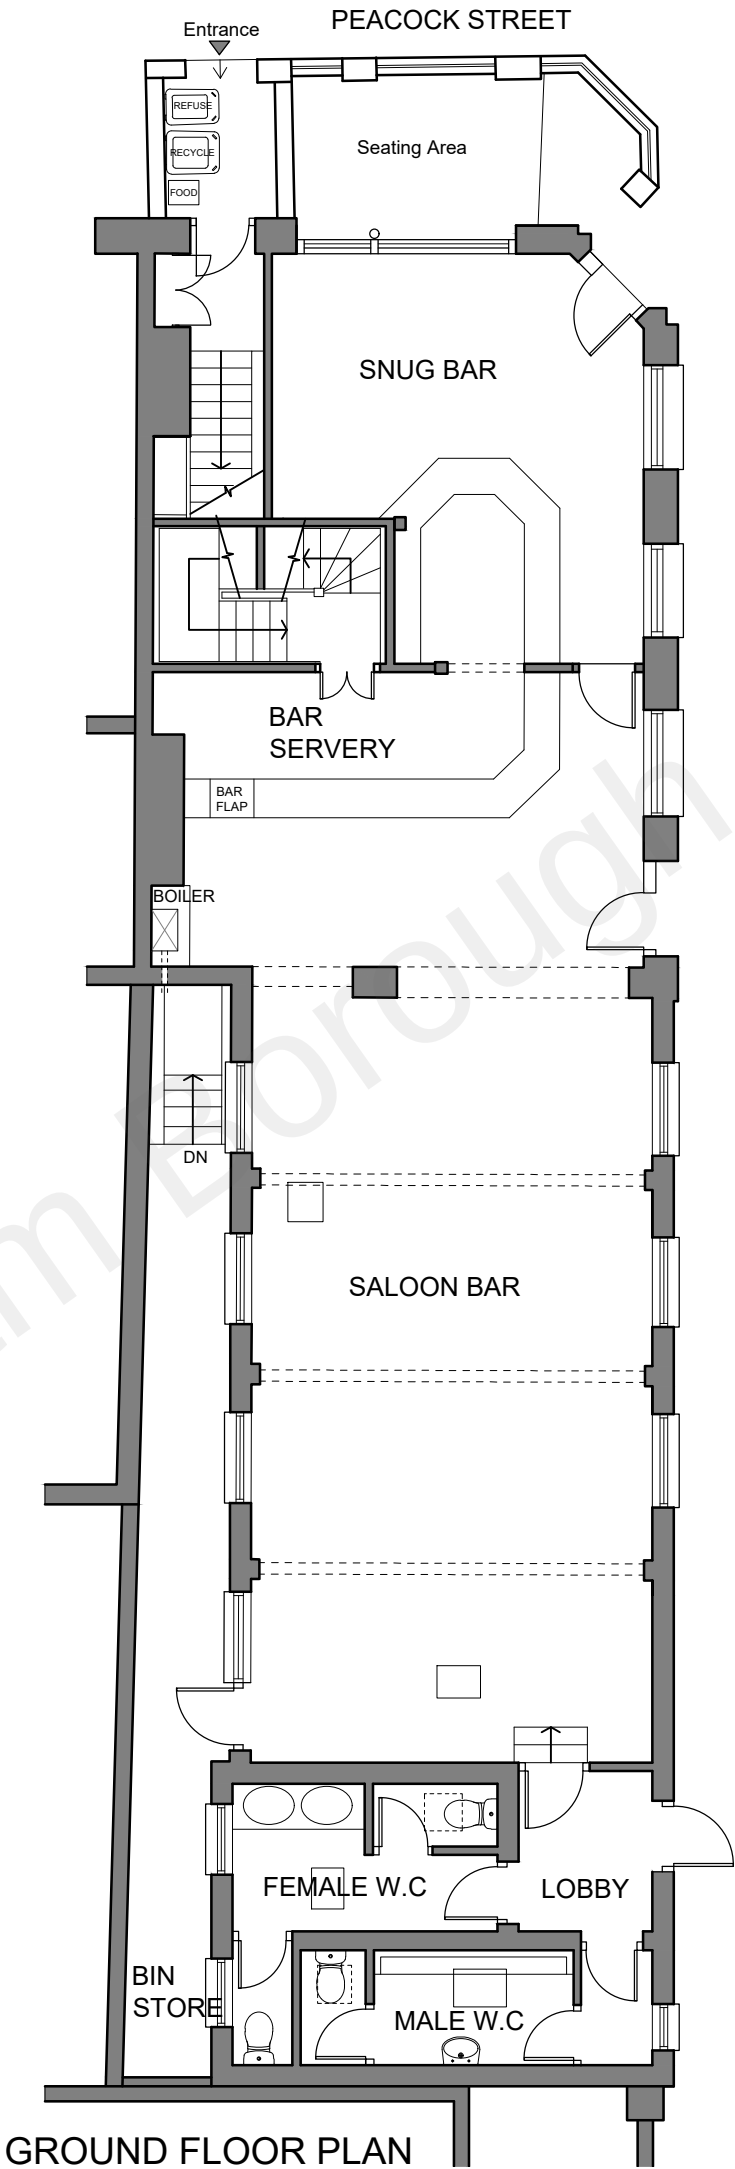

GROUND FLOOR PLAN

- NOTES:
- Do not scale from this drawing other than for Planning Purposes. Figured dimensions to be worked to in all cases.
 - The contractor is responsible for checking dimensions, tolerances and references. Any discrepancy to be verified with the Architect before proceeding with the works.

 

SCALE: 1:100



A	12-10-21	WASTE ARRANGEMENT ADDED
rev.	date	description

RUSSELL ASSOCIATES
ARCHITECTS
ARCHITECTURE : INTERIOR : PLANNING
UNIT 4 HOPYARD STUDIOS, 13 LOVIBOND LANE, GREENWICH SE10 9FY
Tel : 0208 320 0990 Email : info@russellassociates.co.uk

PROPOSED
BASEMENT & GROUND FLOOR
PLANS

THE PEACOCK PUBLIC HOUSE
78 PEACOCK STREET
GRAVESEND
DA12 1EG

PAGE SIZE : A3 SCALE : 1:100 DATE : 28/01/2021 DRAWN BY : UG CHECK BY : PR	Dwg. No: 1429-10A
--	---------------------------------