



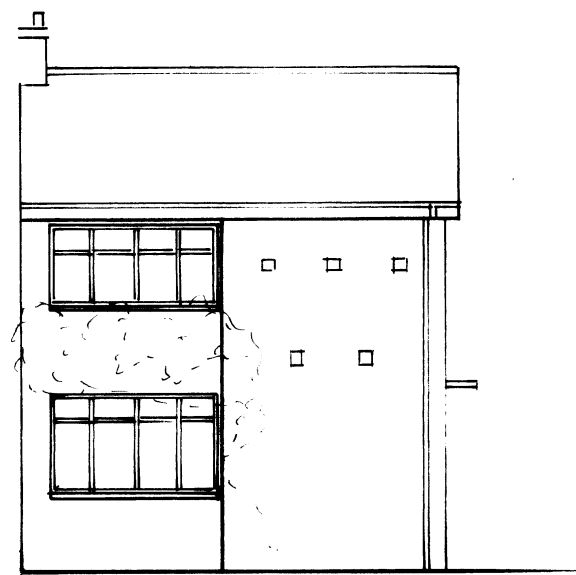


FRONT ELEVATION




REAR ELEVATION

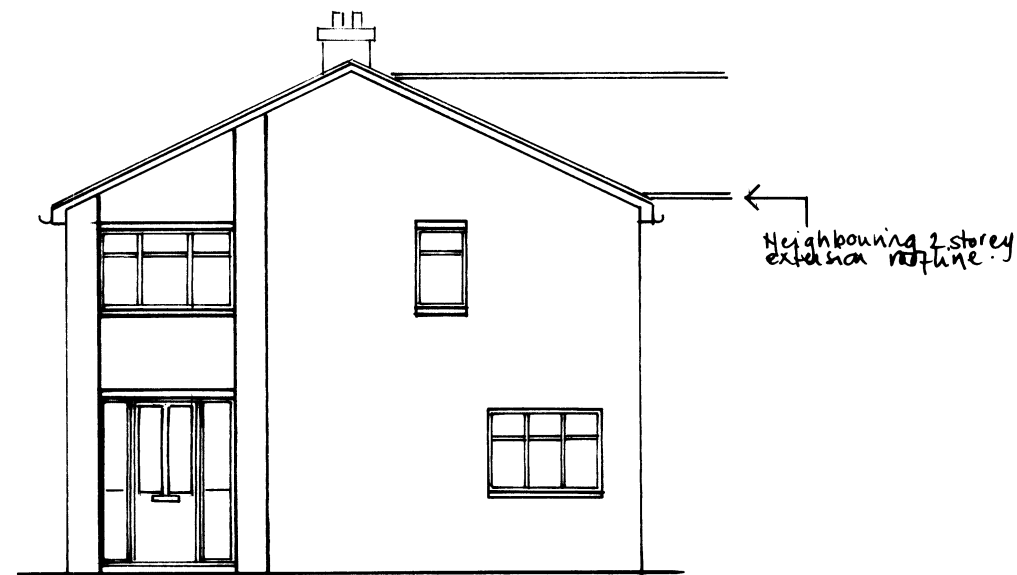

SIDE ELEVATION

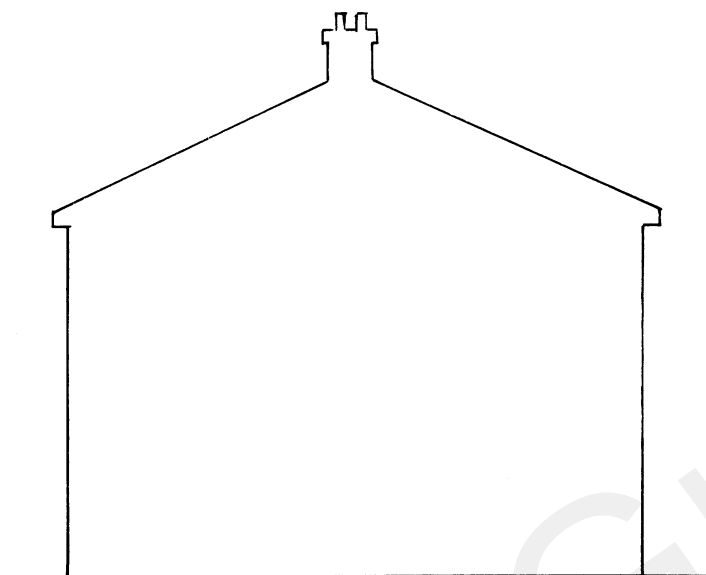

PARTY WALL

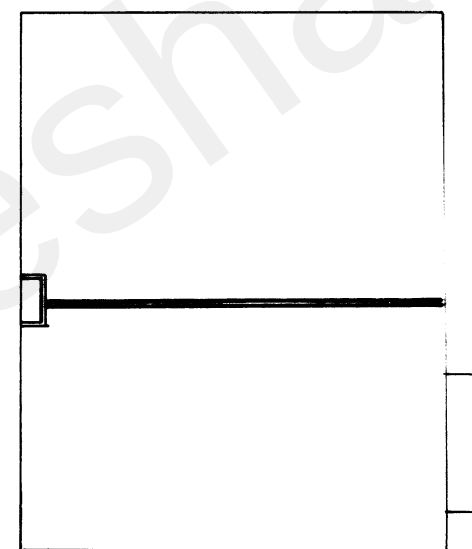

ROOF PLAN

0 1 2 3 4 5 6 7 8

103 CIRRUS CRESCENT, D112 4QR

EXISTING ELEVATIONS

DRAWING NO 3 SCALE 1:50 REV. C.

PLANNING