


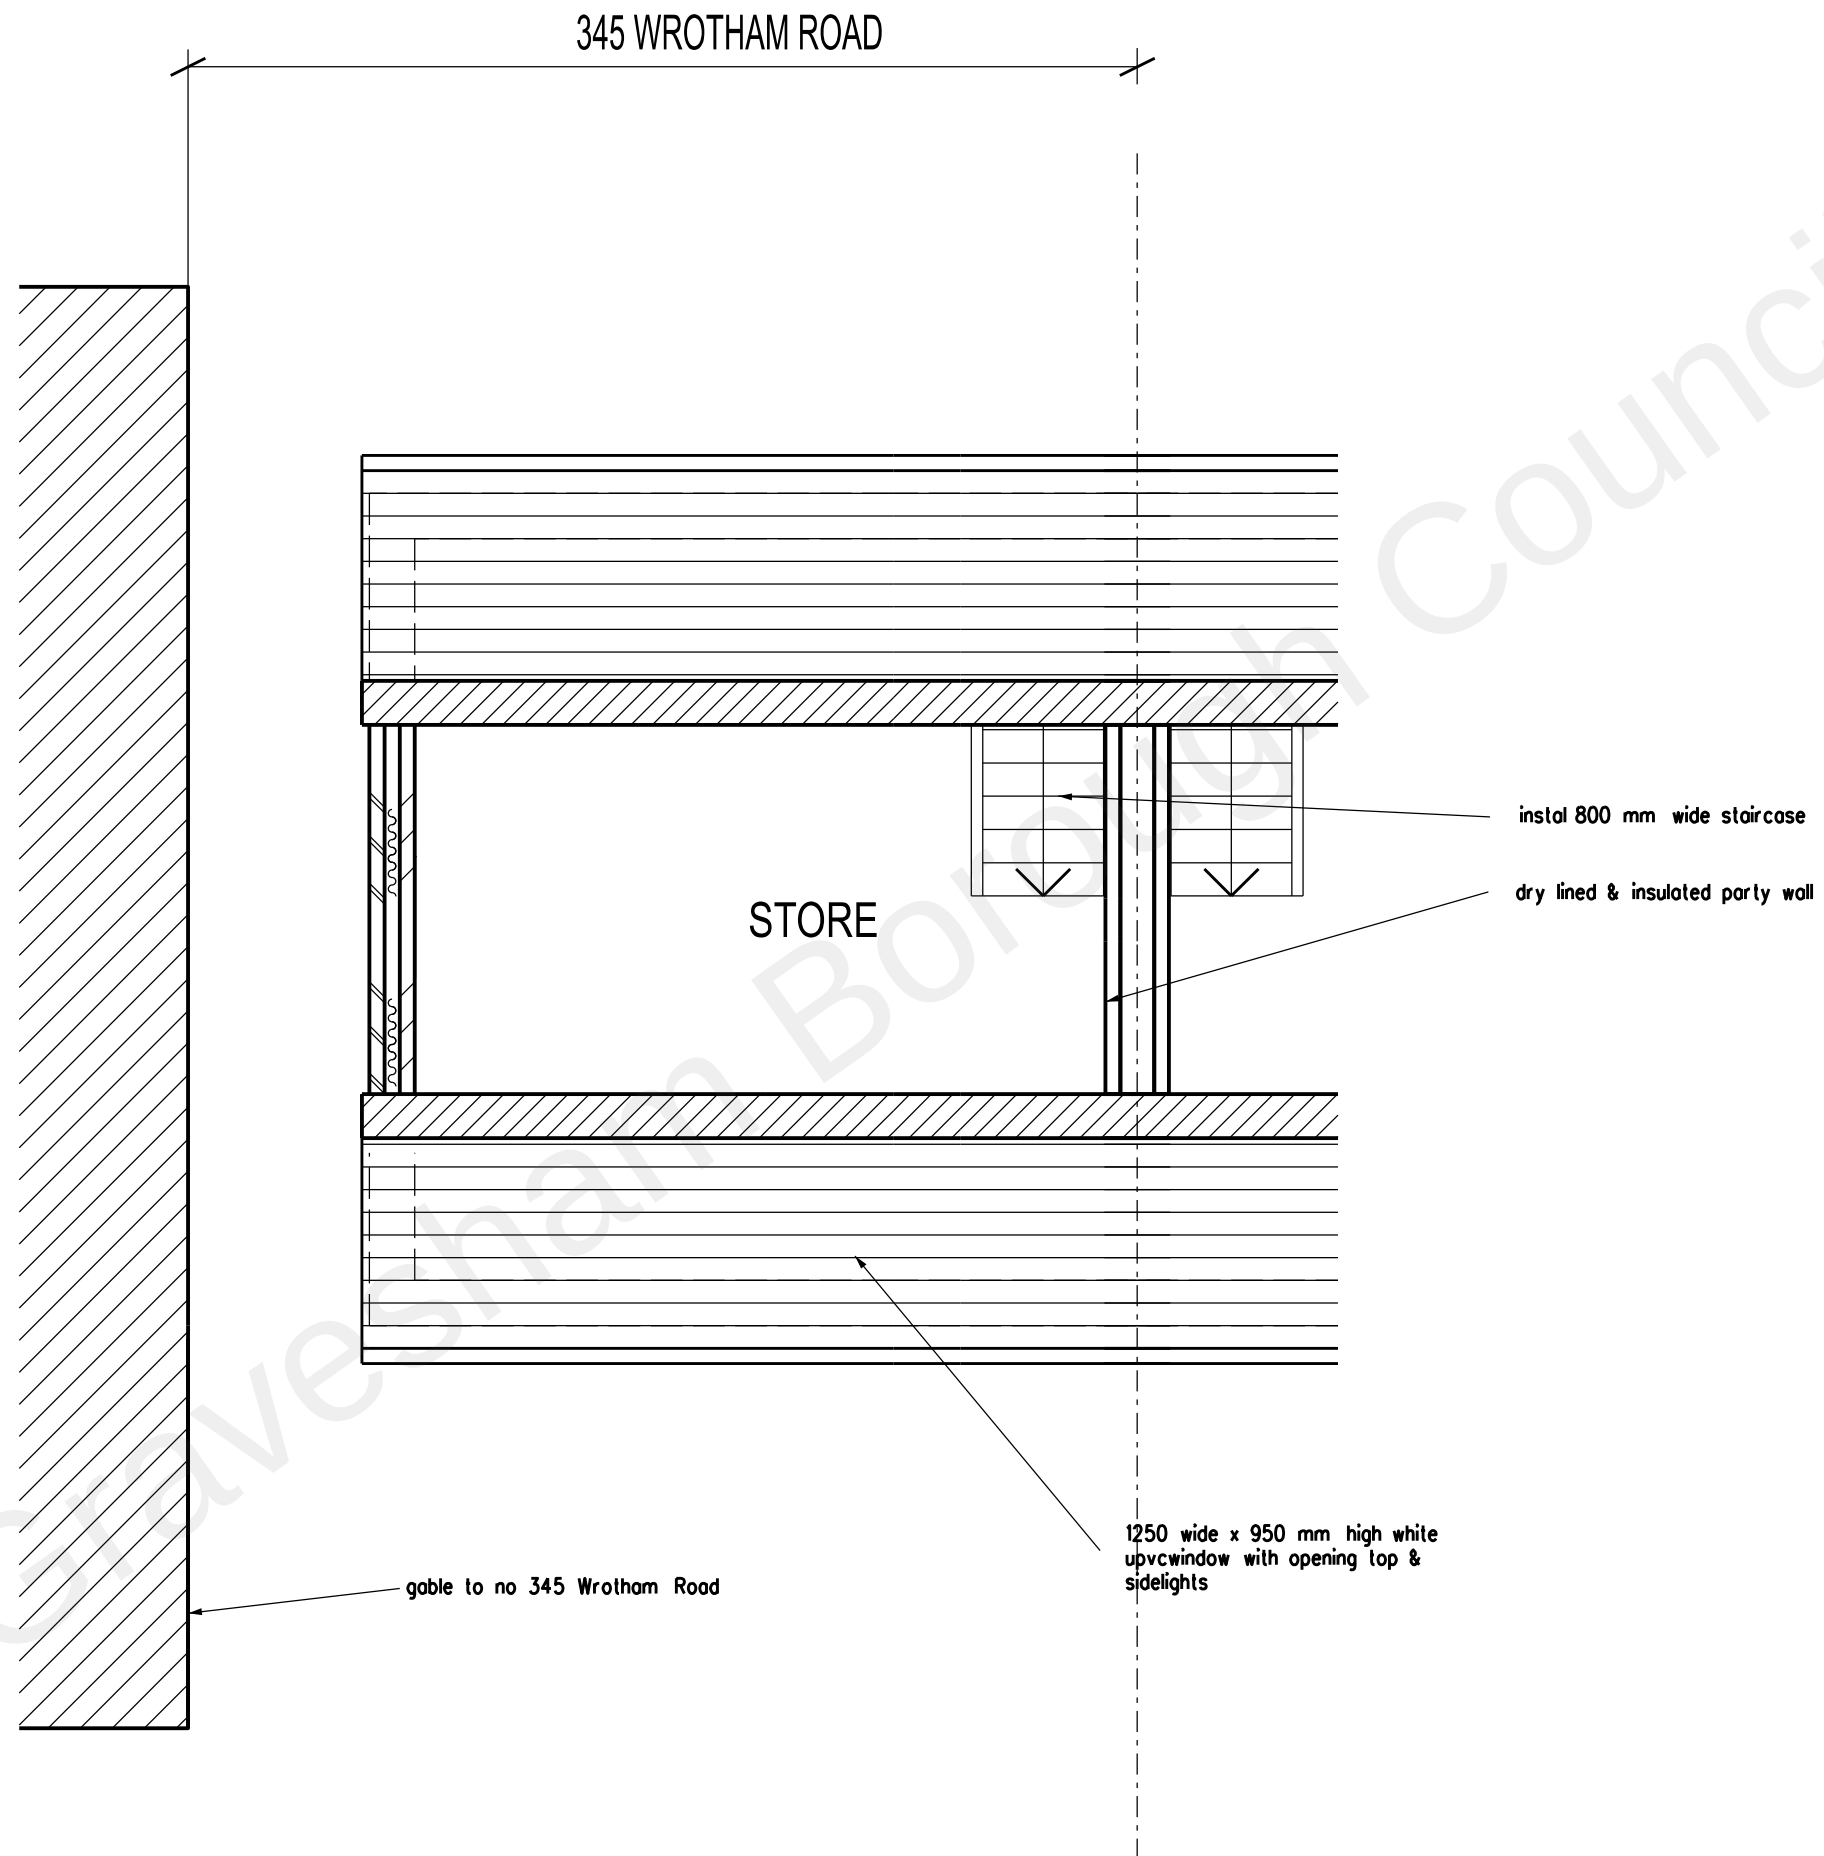

PLANNING APPLICATION

REVISION DATE

ARCHITECT
TA ARCHITECTS
11 JOYDENS WOOD ROAD BEXLEY
KENT DA5 2HS Tel 07905 130591
ta140256@googlegmail.com

JOB
PROPOSED 1ST FLOOR GARAGE
EXTENSION AT
345 WROTHAM ROAD
ISTEAD RISE DA13 9EF

DRAWING
PROPOSED SECOND FLOOR PLAN

SCALE 1:50 AT A3 DATE OCT 2021

DRAWING NO.
BH/12

0 1 2 3 4 5 metres