




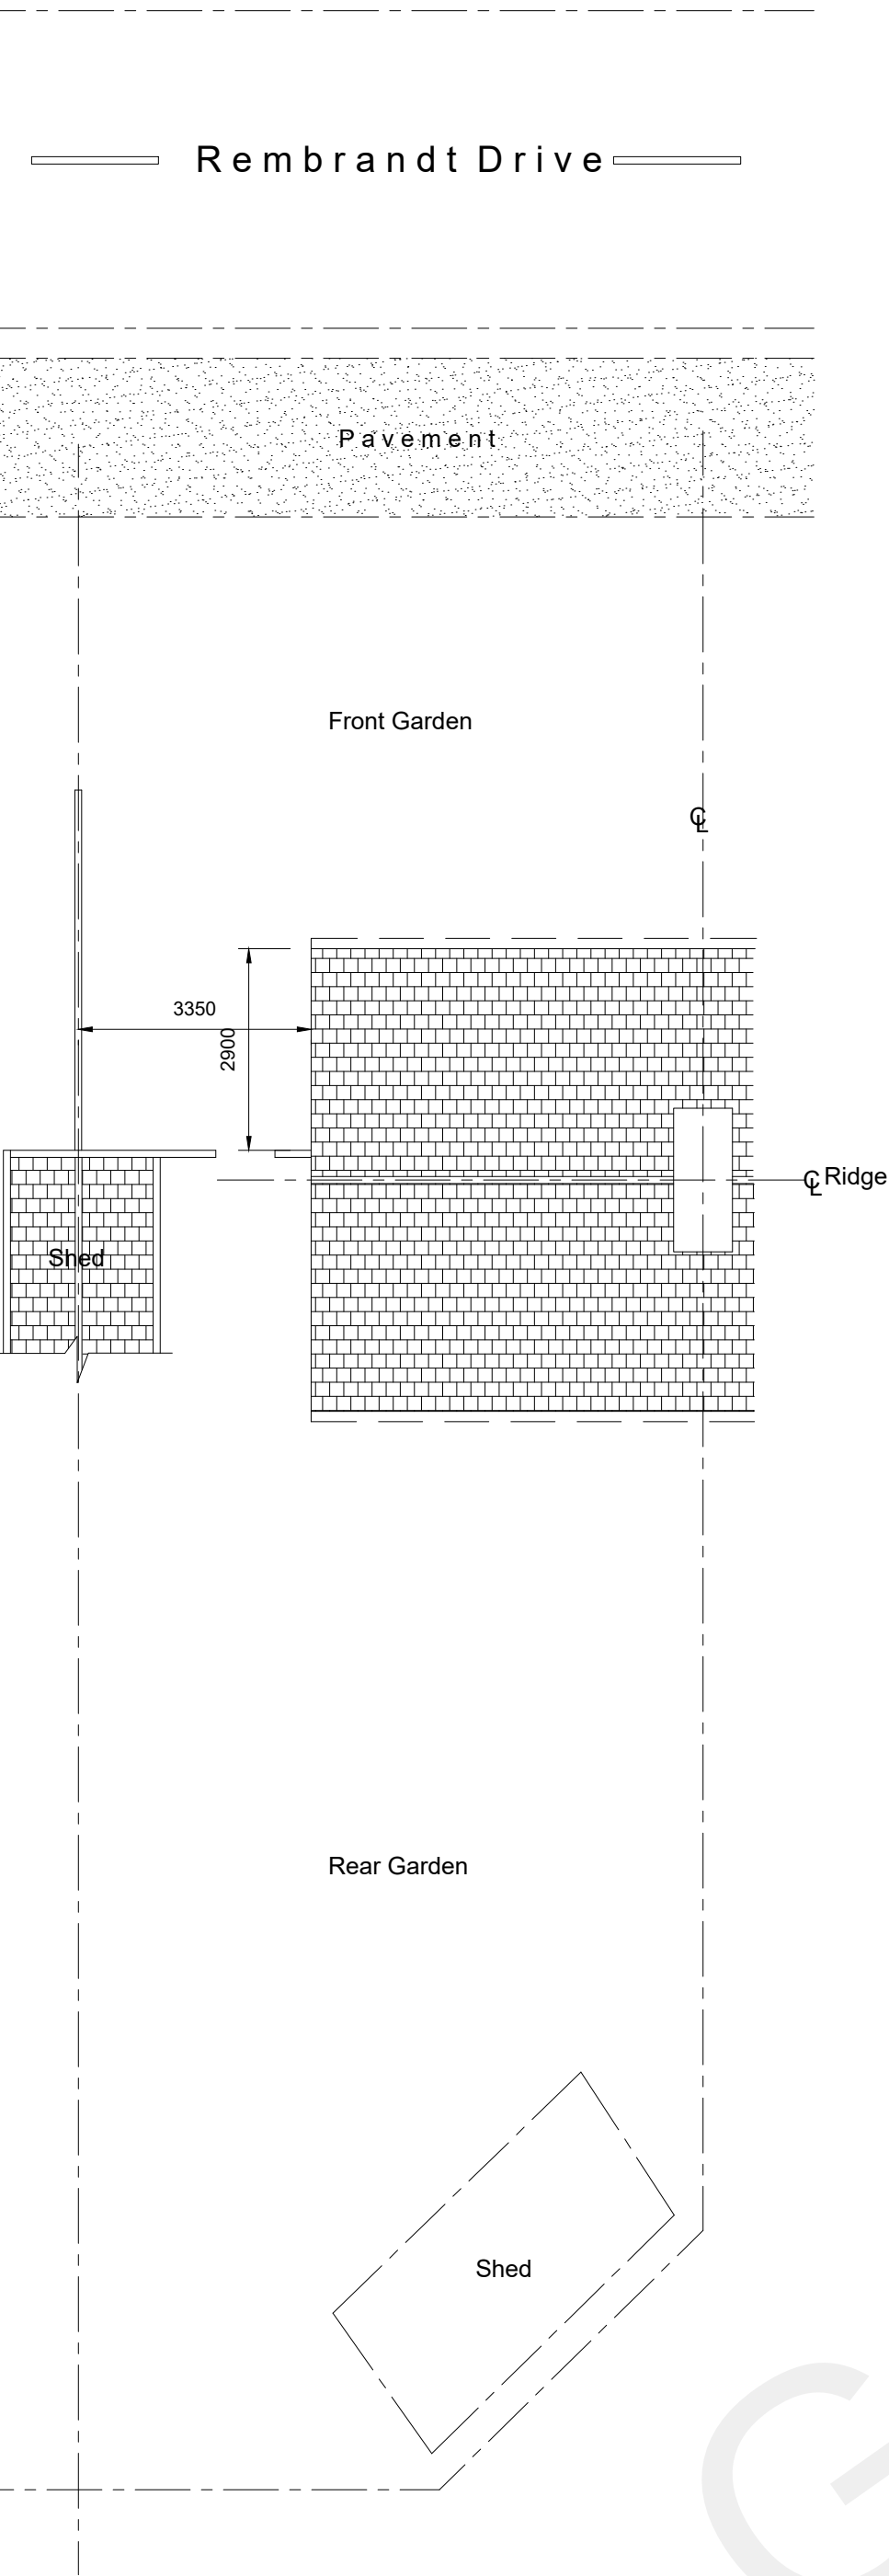


Existing Block Plan Showing Existing Roof Plan

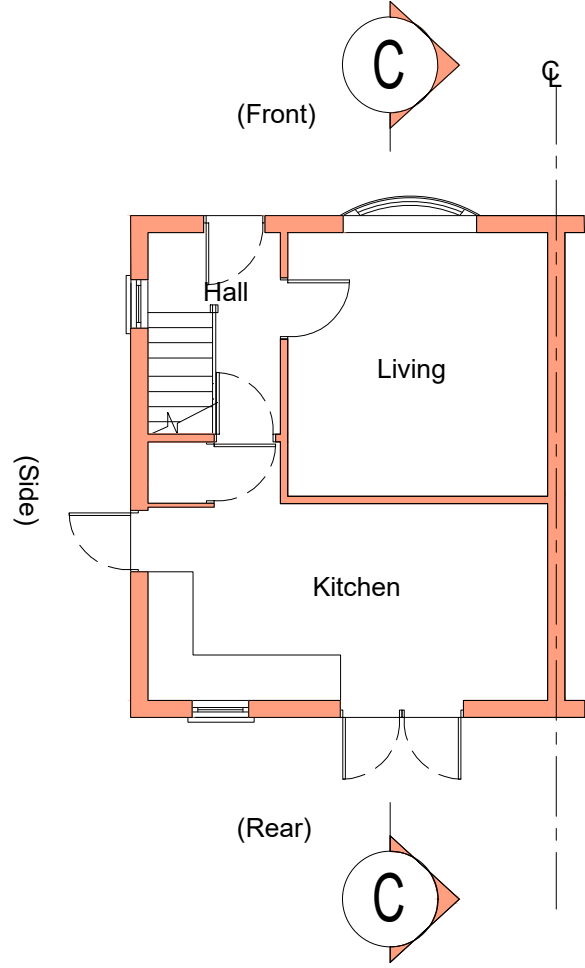


Existing Ground Floor Plan

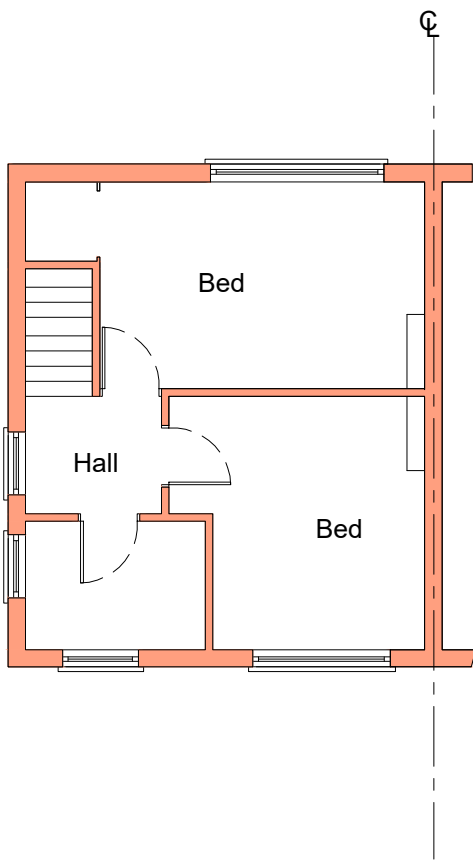


Existing First Floor Plan

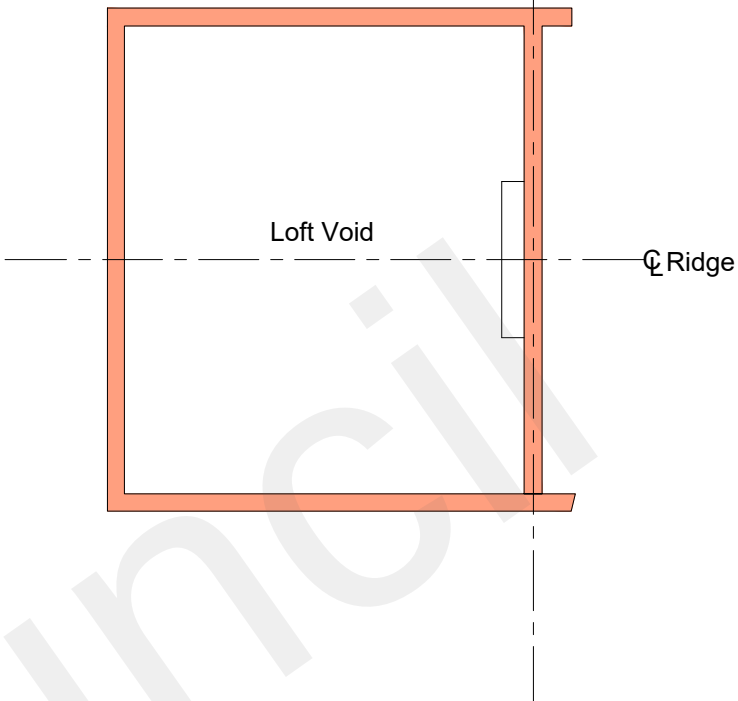


Existing Loft Plan

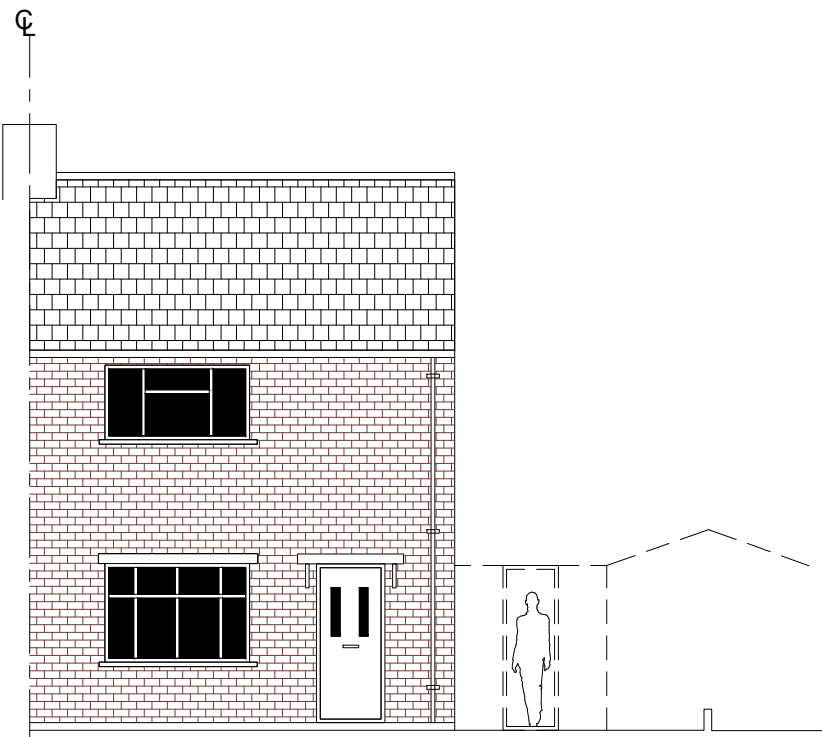


Existing Front Elevation

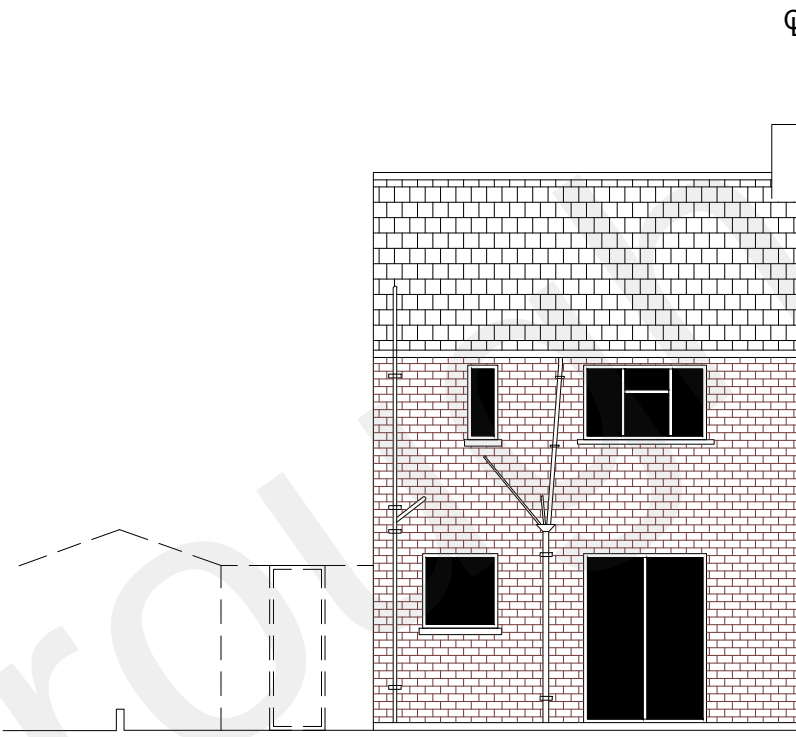



Existing Rear Elevation

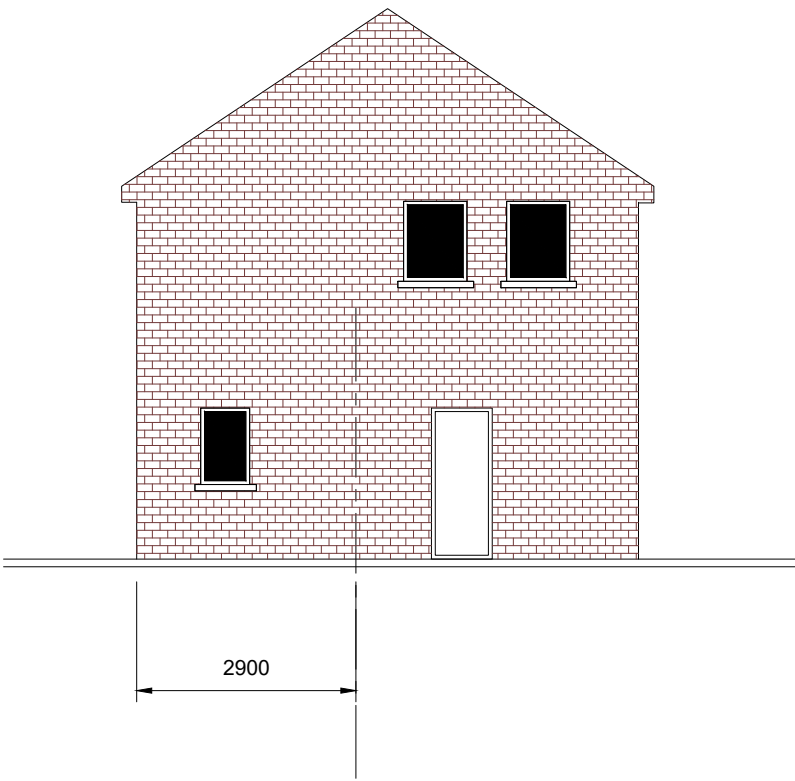


Existing Side Elevation

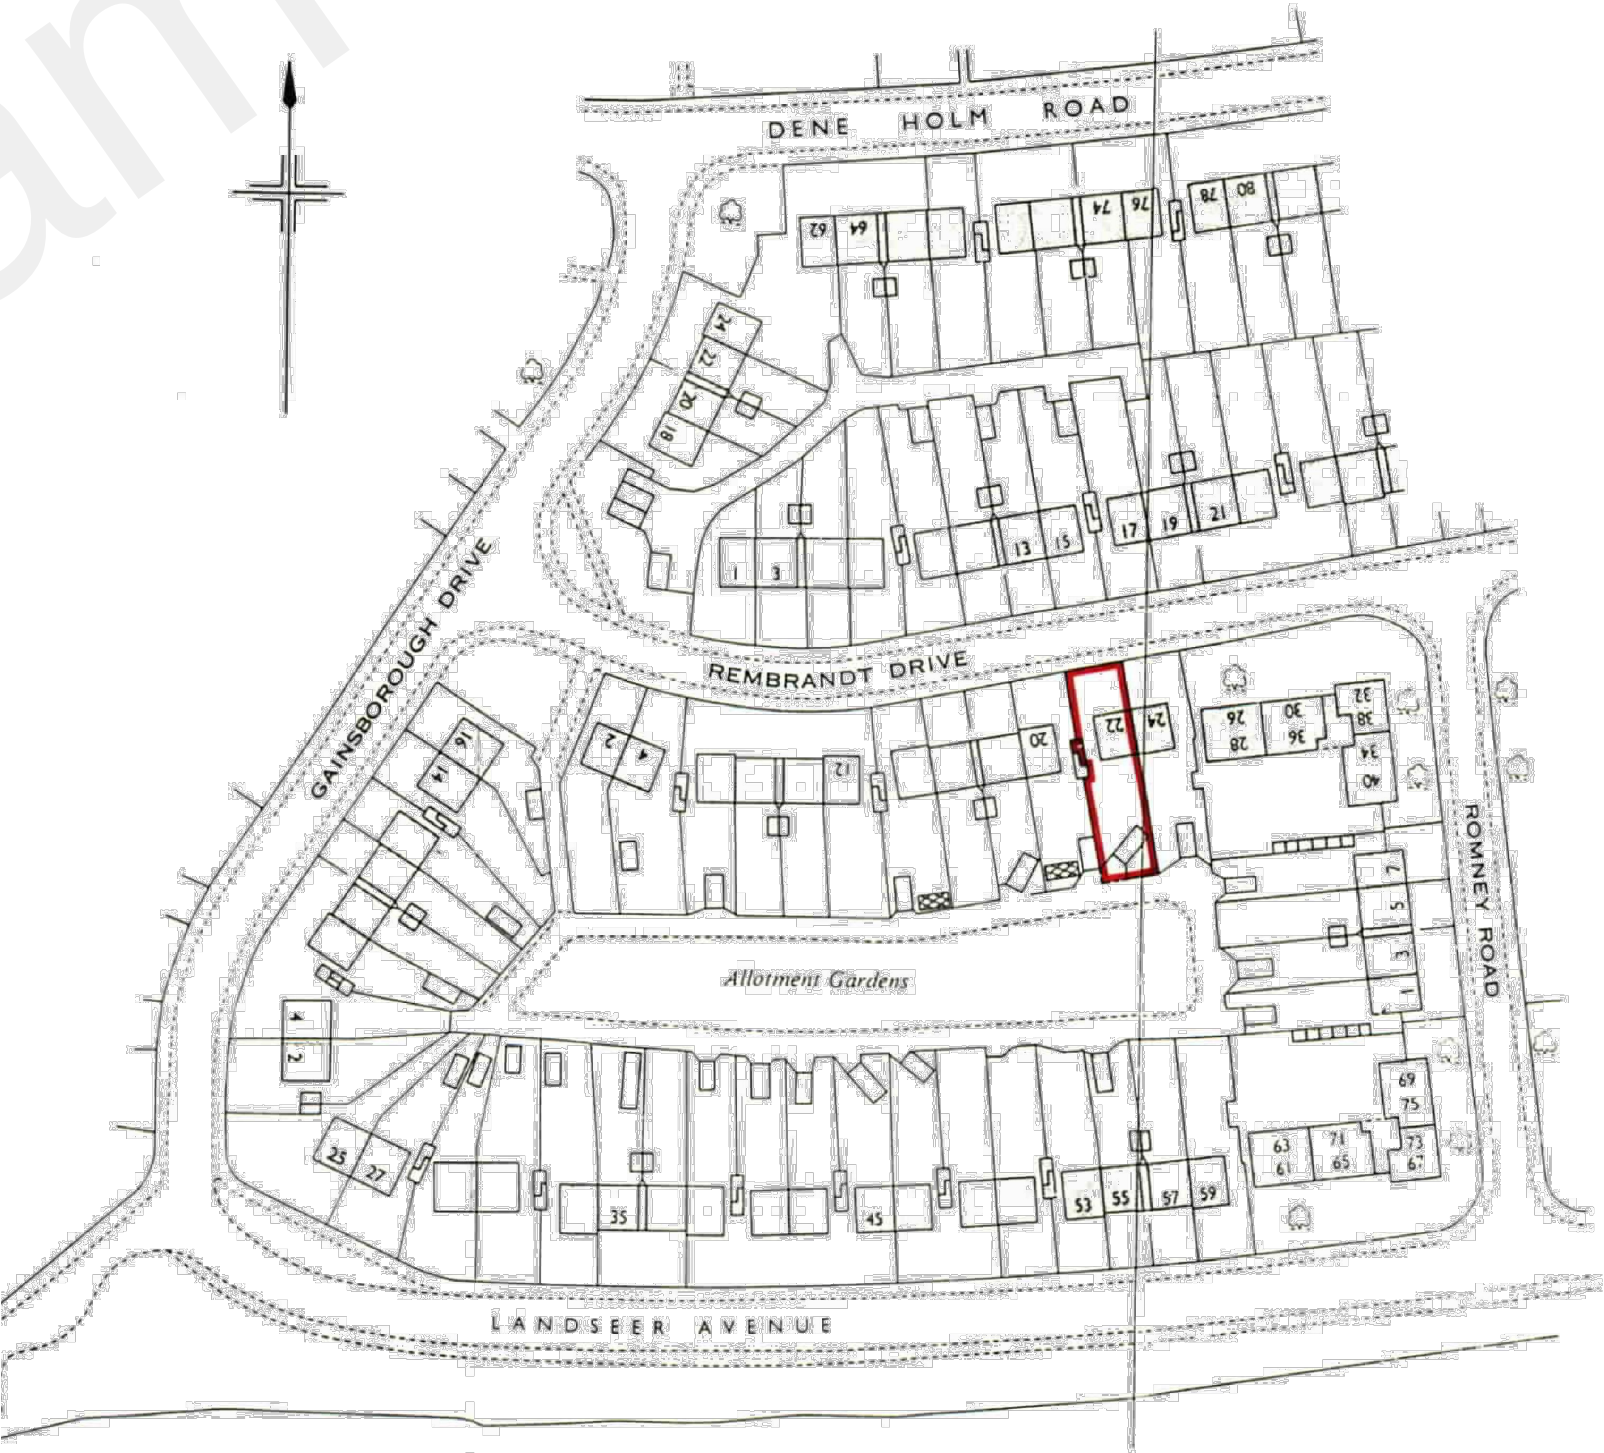

Site plan 1:1250

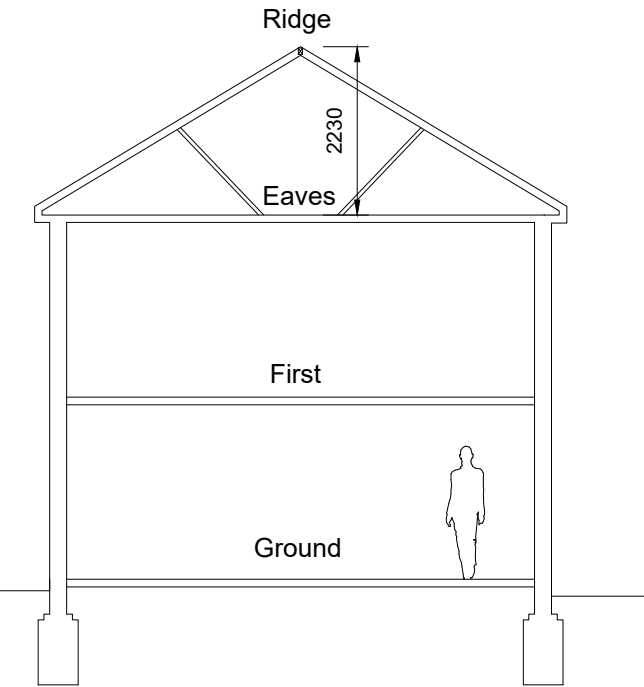 

Existing Section C-C

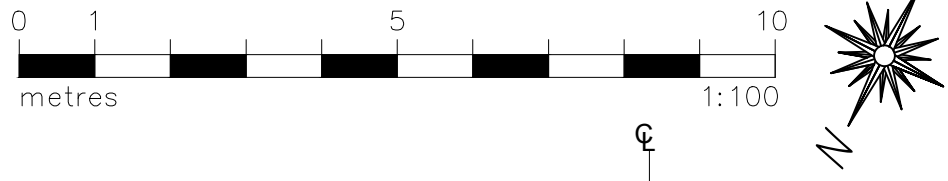

1. THIS DRAWING MUST BE READ INCONJUNCTION WITH ALL OTHER RELEVANT SPECIFICATIONS AND DRAWINGS



FRONT ELEVATION PHOTO



REAR ELEVATION PHOTO



PI	ISSUED TO PLANNING DEPT	20.01.17	MC	AS
Rev		Date	By	Approved

DESIGNER PLANS LTD



OFFICE 48, 95 WILTON ROAD, VICTORIA, LONDON, SW1V 1BZ

T : 0844 412 7623

designerplans.co

Job Title
**22 REMBRANDT DRIVE
PAINTERS ASH
NORTHFLEET DA11 8NQ**

Drawing Title
EXISTING PLANS AND ELEVATIONS

Scale 1:100 @ A1	Date JAN '17	Drawn By MC	Chkd AS
Job No. 51-1000-597	Dwg No. S01	Rev P1	