


1

Existing Site Plan


1 : 500

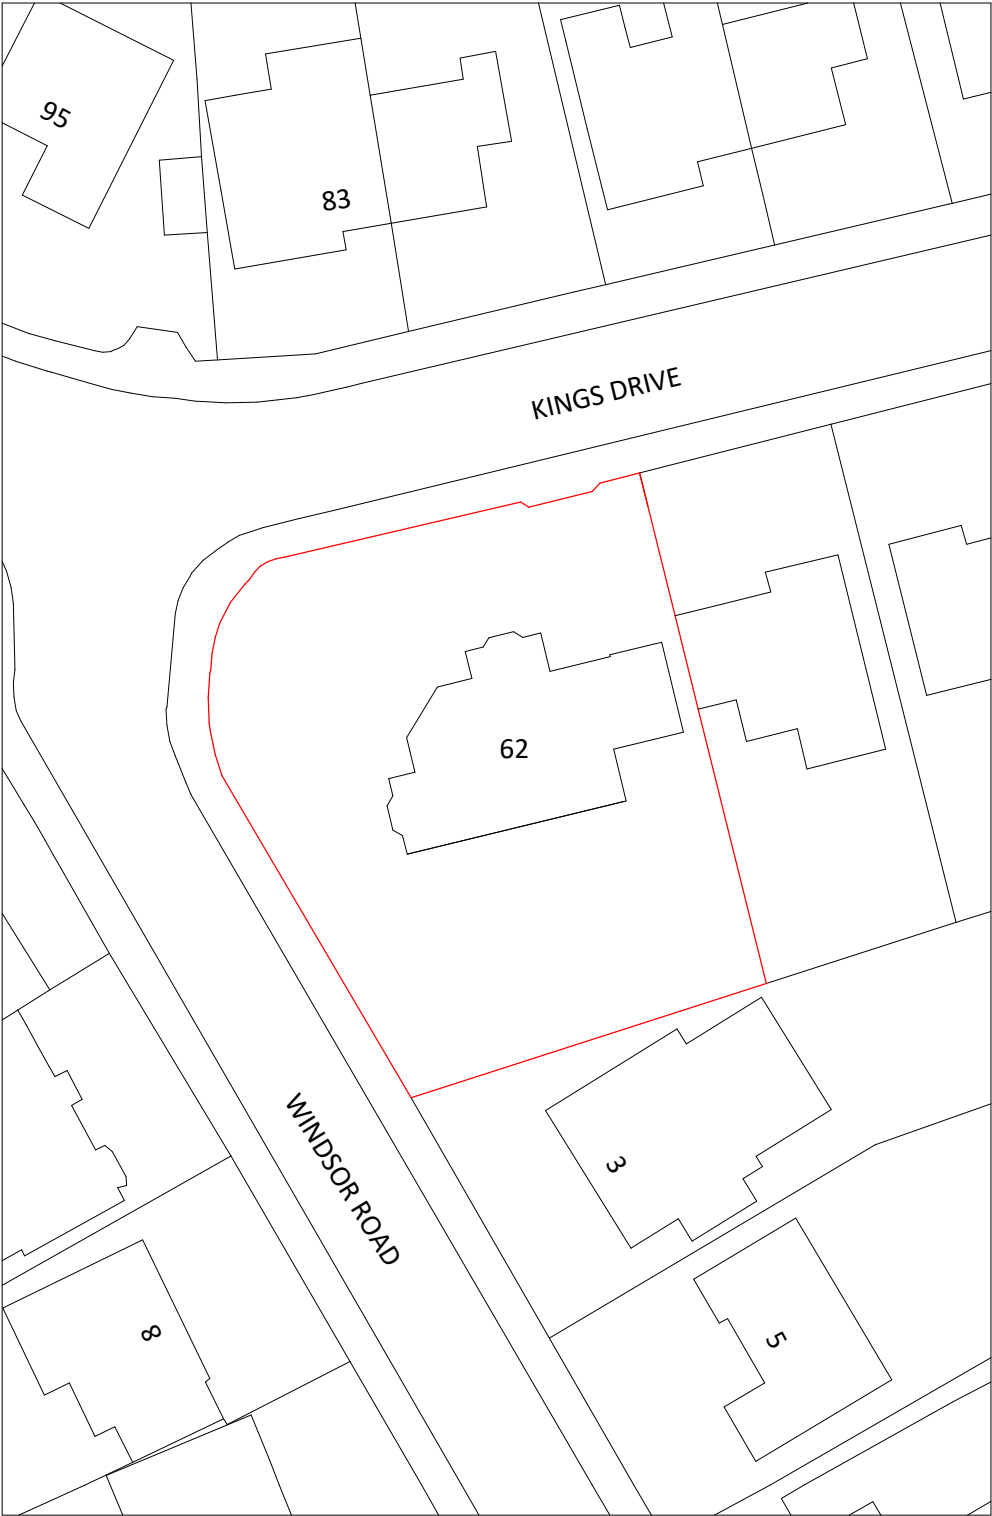


2

Proposed Site Plan

1 : 500

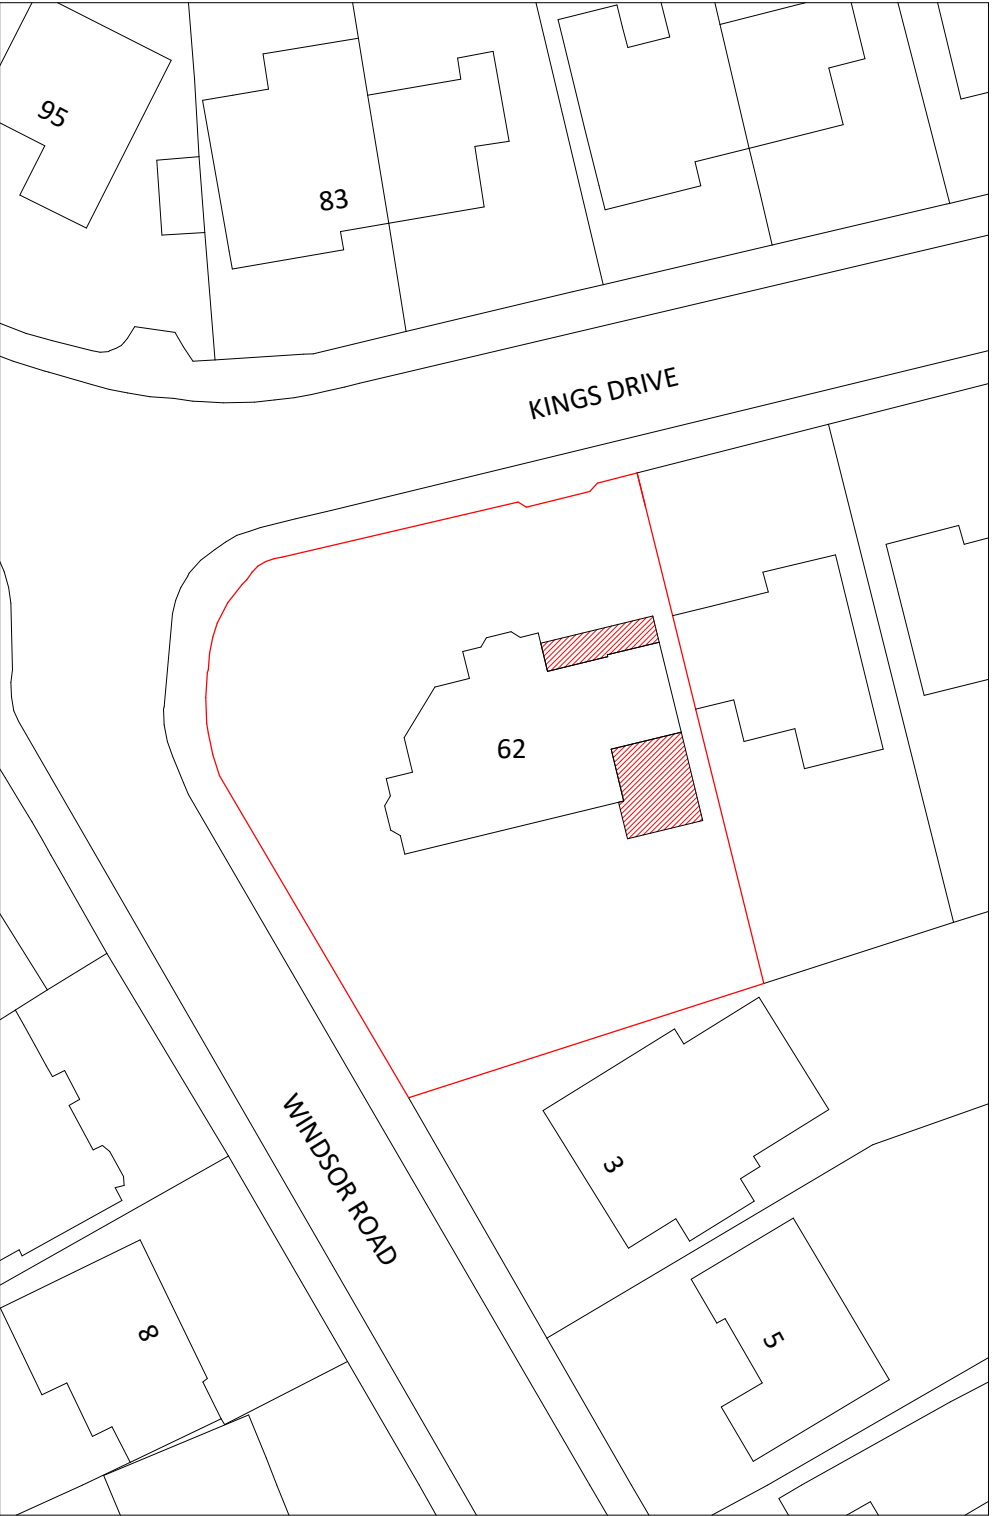

© This drawing is the property of Bluelime Retail Ltd who retain the sole copyright of its contents & it may not be reproduced in part or in whole without written permission

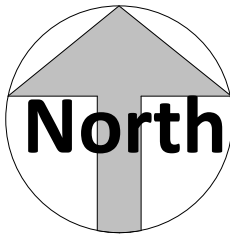

Amendments			
Rev	Int	Date	Description

Project :

62 Kings Drive,
Gravesend,
Kent
DA12 5BJ

Title :
Planning Drawings
Existing & Proposed Site Plan 1-500

The Architects Of
London
(0203 903 9093)

THE
ARCHITECTS
A TRADING NAME OF LONDON OF BLUELIME

Bluelime Architecture
(01322 521026)



Proposed extensions and alterations

Drawn by :	Scale :	@A3	Date :
M.J.G	1 : 500		28/02/2025

Drawing number :	Rev :
BL/DRG/3613.1/ 02	

Dimensions to be checked on site.

