



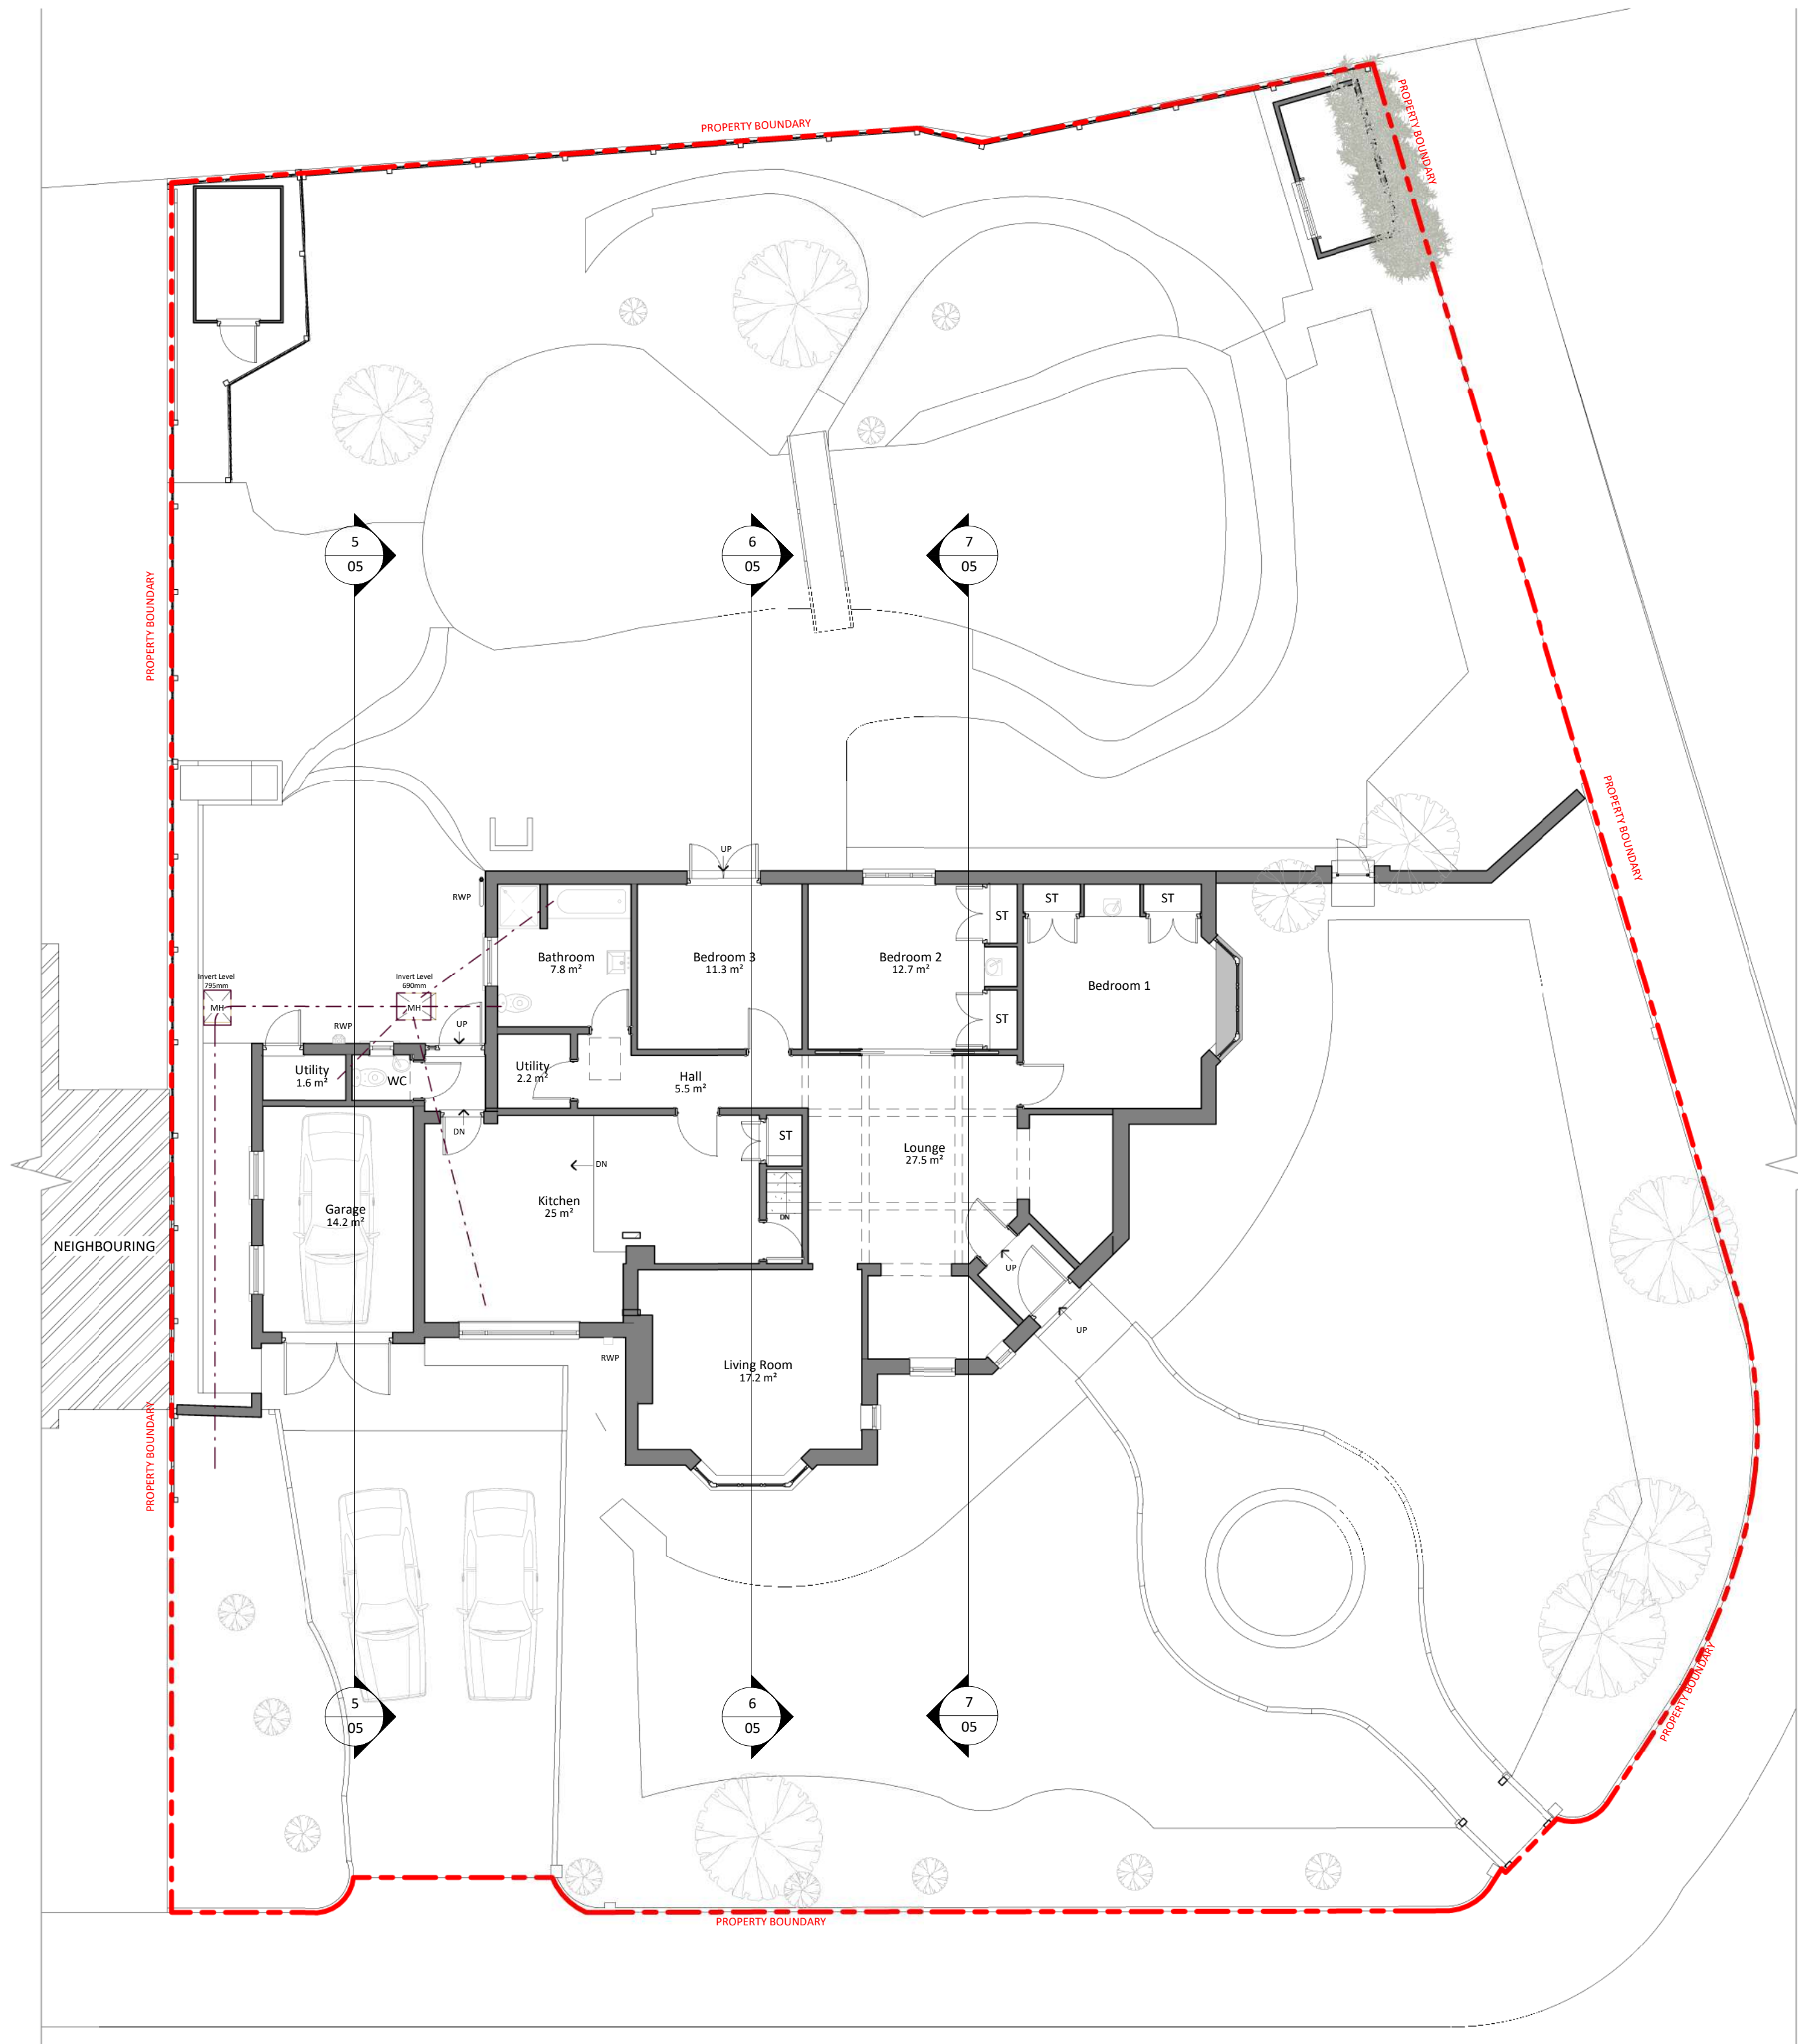


1 Existing Ground Floor
1 : 100

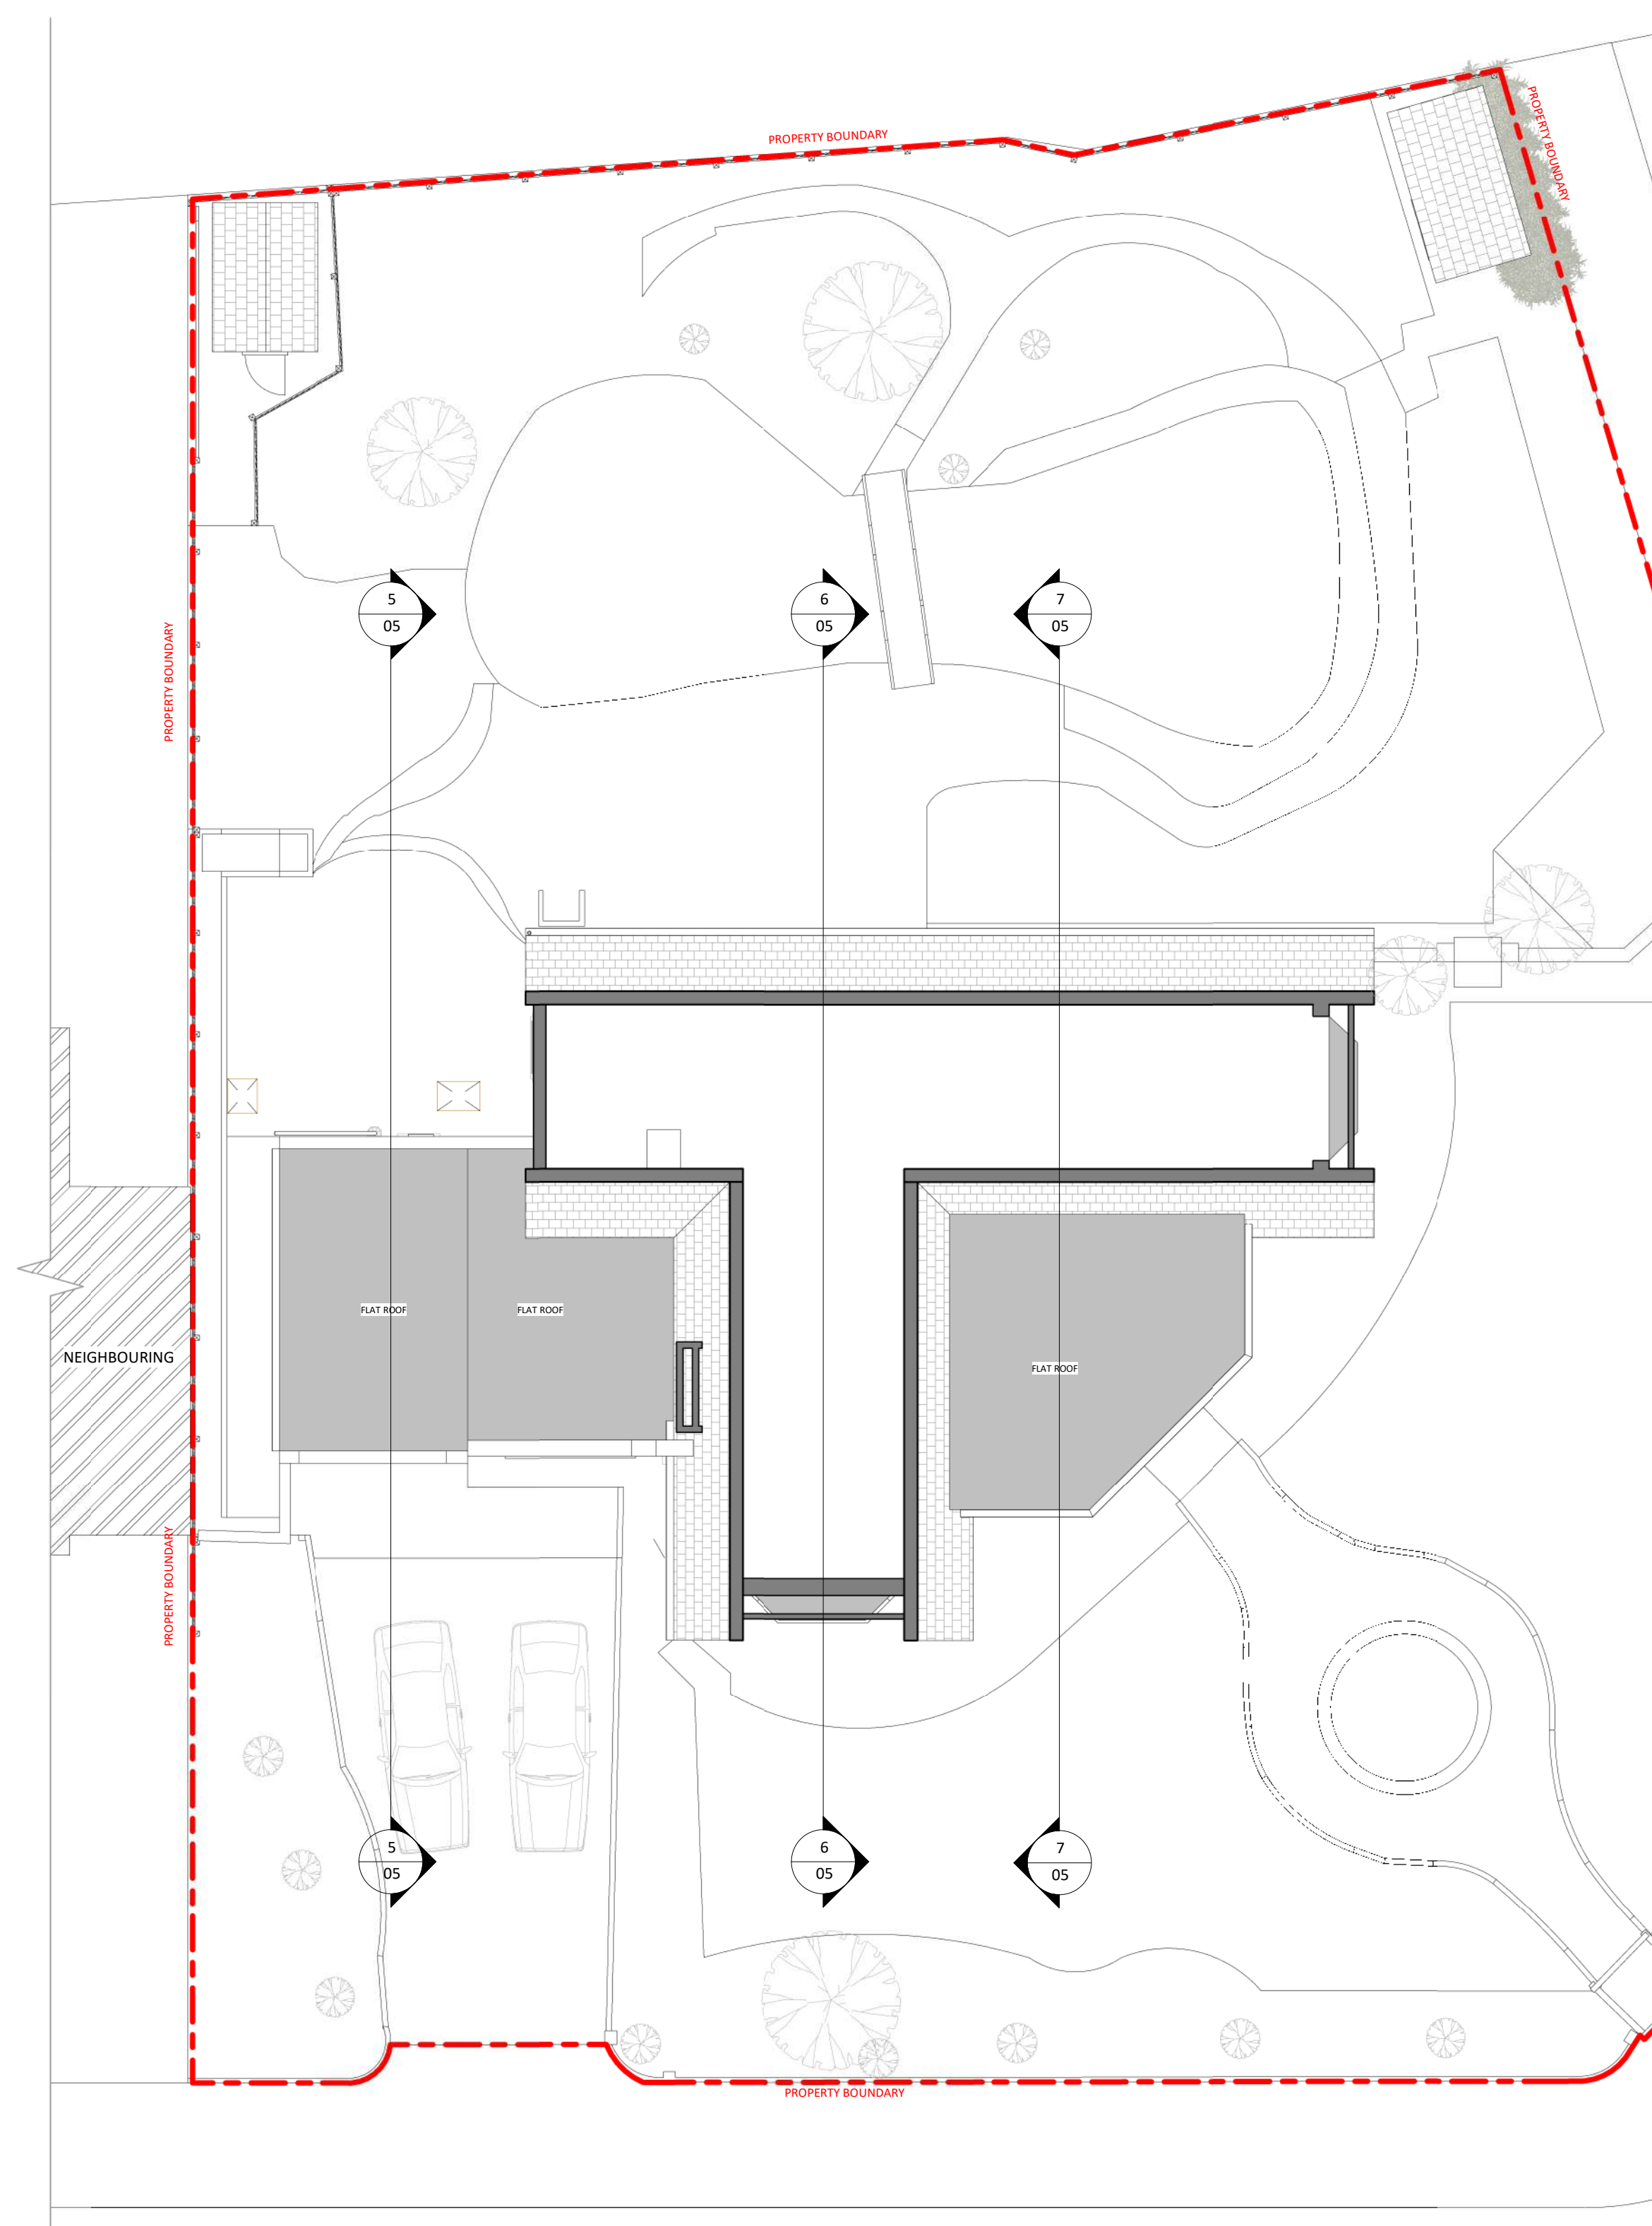

2 Existing Loft
1 : 100

© This drawing is the property of Bluelime Retail Ltd who retain the sole copyright of its contents & it may not be reproduced in part or in whole without written permission

- DRAINAGE STORM NEW
- DRAINAGE STORM EXISTING
- DRAINAGE STORM EXISTING REMOVED
- DRAINAGE FOUL NEW
- DRAINAGE FOUL EXISTING
- DRAINAGE FOUL EXISTING REMOVED
- DRAINAGE COMBINED NEW
- DRAINAGE COMBINED EXISTING
- DRAINAGE COMBINED EXISTING REMOVED

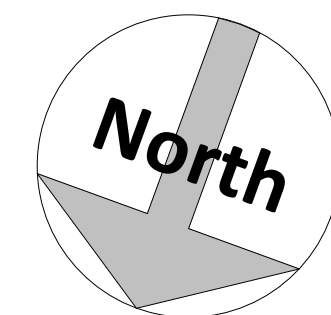

Amendments :			
Rev	Date	By	Description

Project :
62 Kings Drive,
Gravesend,
Kent
DA12 5BJ

Title :
Planning Drawings
Existing Ground & First Floor Plans

The Architects Of London
(0203 903 9093)

Bluelime Architecture
(01322 521026)

THE ARCHITECTS
A TRADING NAME OF LONDON OF BLUELIME


bluelime®

Proposed extensions and alterations

Drawn by : M.J.G	Scale : 1 : 100	@ A1 Date : 28/02/2025
---------------------	--------------------	---------------------------

Drawing number :
BL/DRG/3613.1/ 03

Dimensions to be checked on site.

 

28/02/2025 14:18:10