

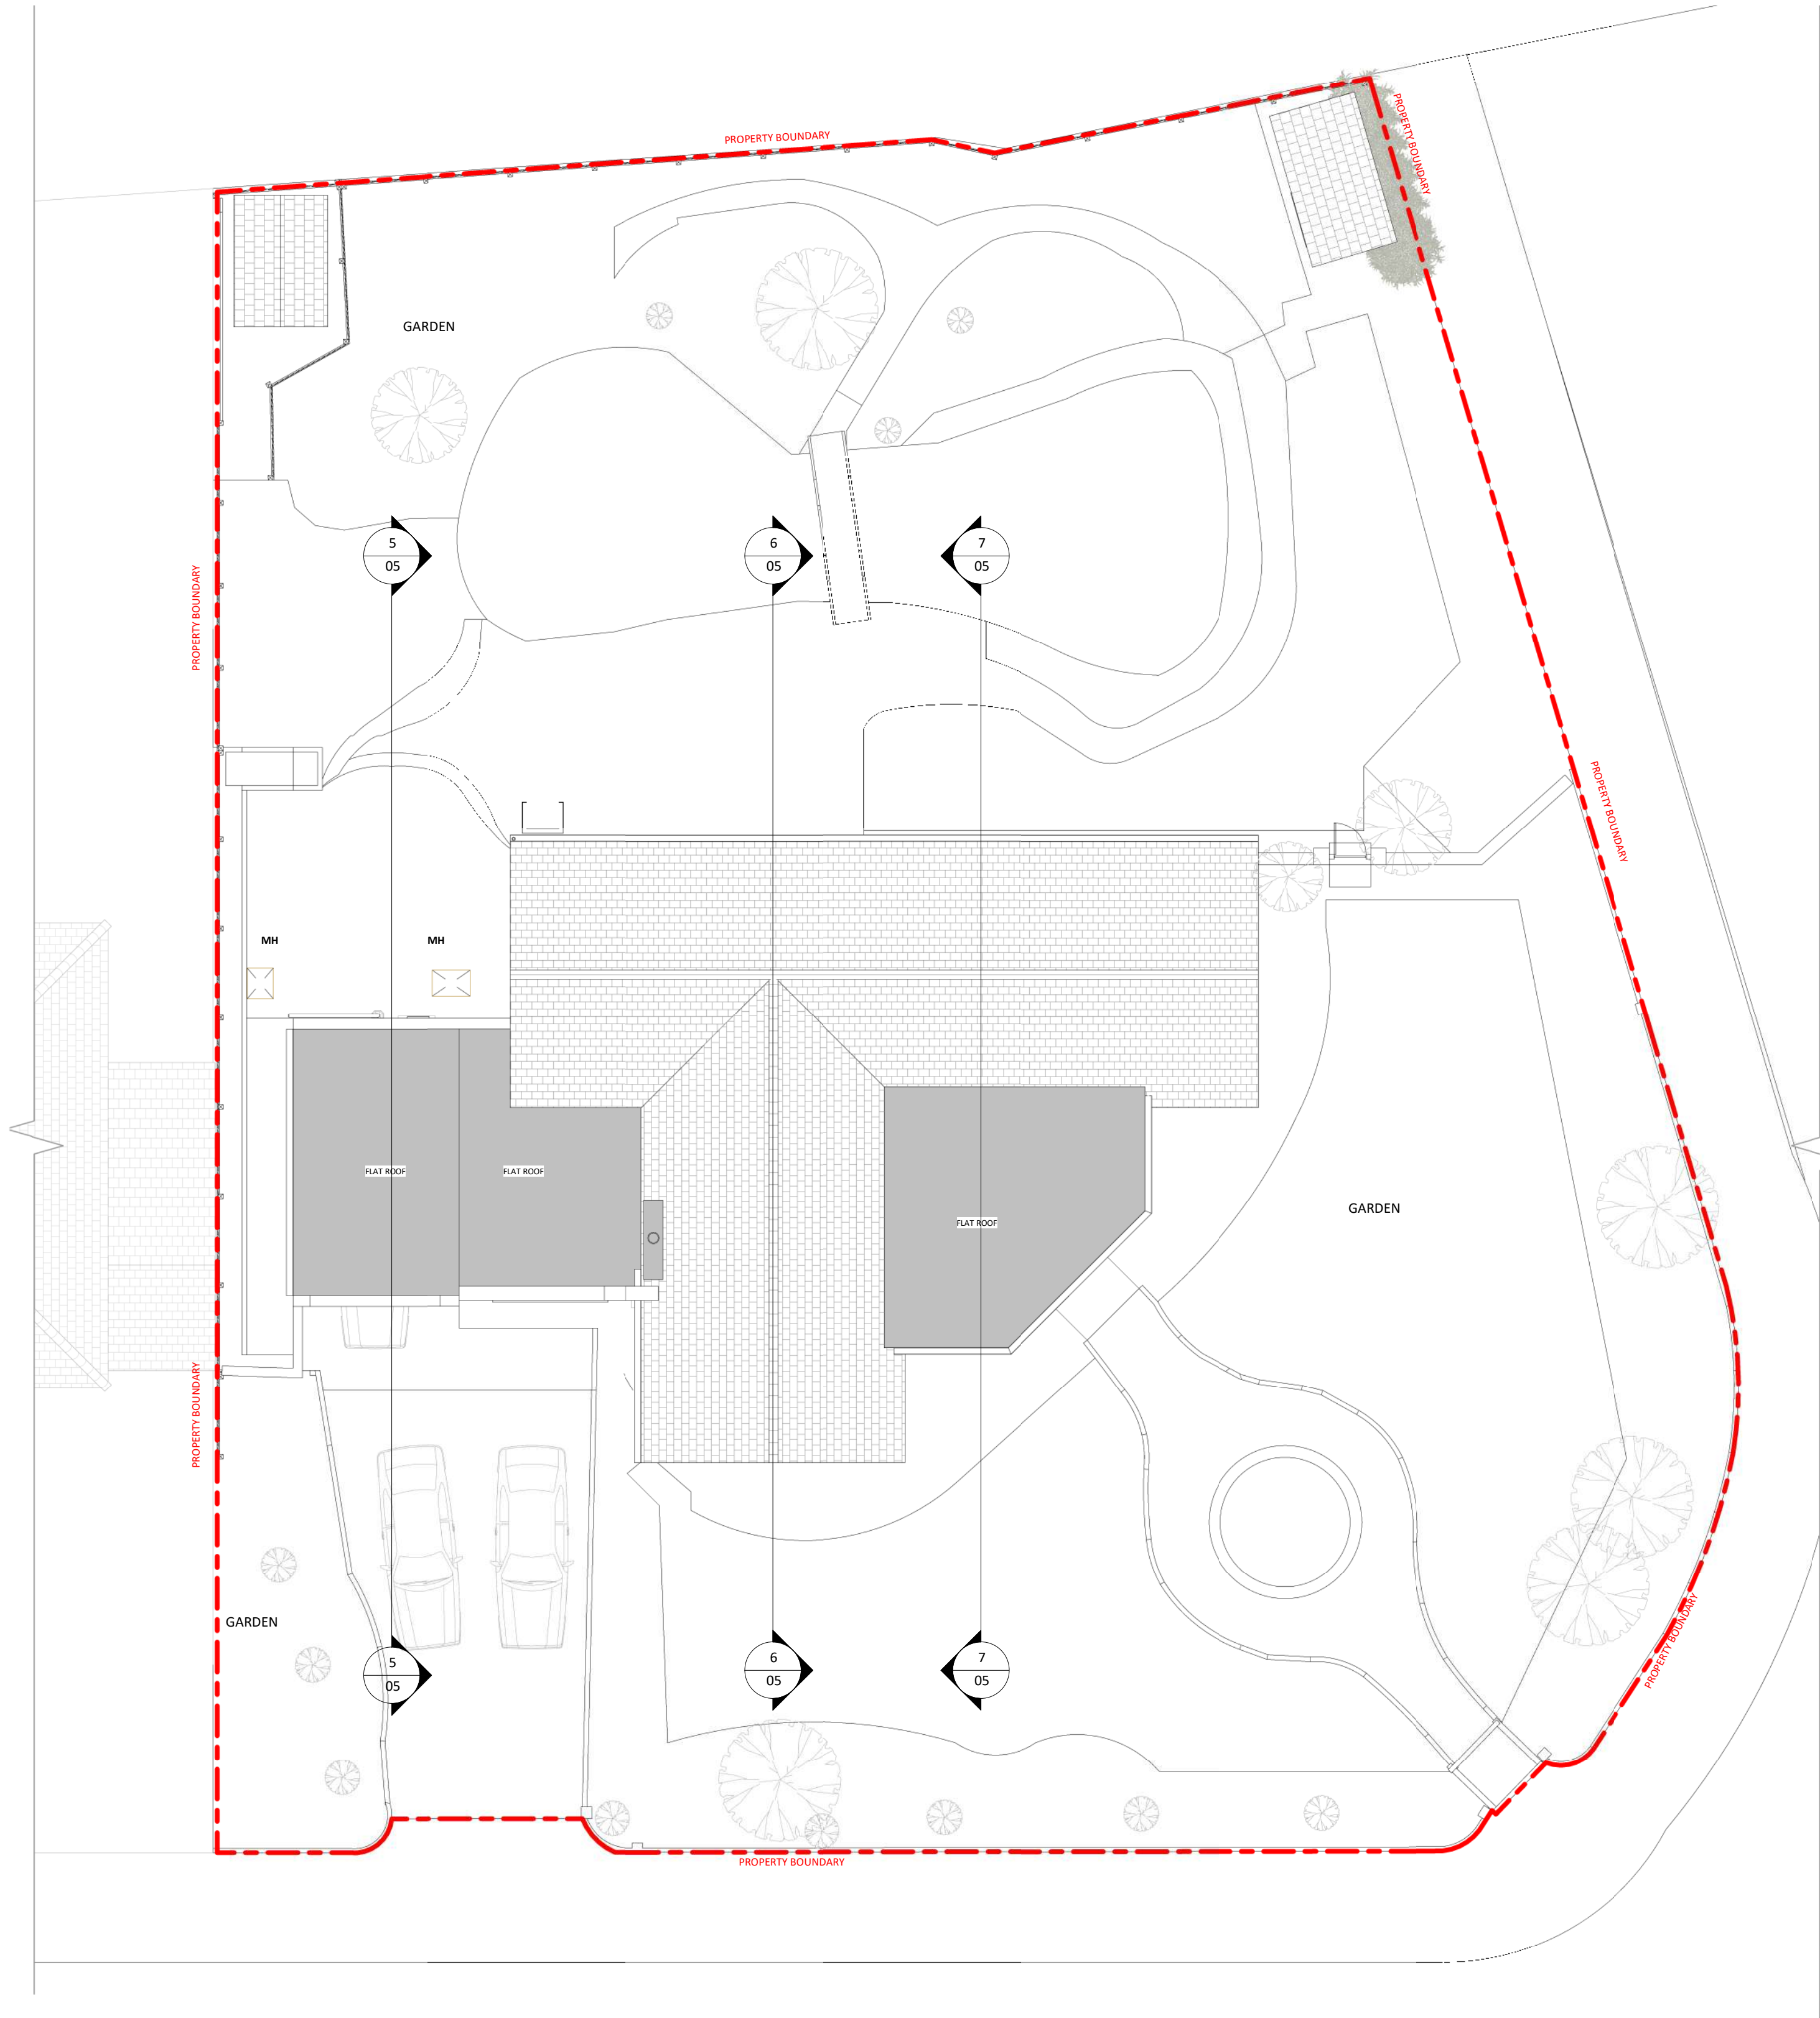


- DRAINAGE STORM NEW
- DRAINAGE STORM EXISTING REMOVED
- DRAINAGE FOUL NEW
- DRAINAGE FOUL EXISTING
- DRAINAGE FOUL EXISTING REMOVED
- DRAINAGE COMBINED NEW
- DRAINAGE COMBINED EXISTING
- DRAINAGE COMBINED EXISTING REMOVED

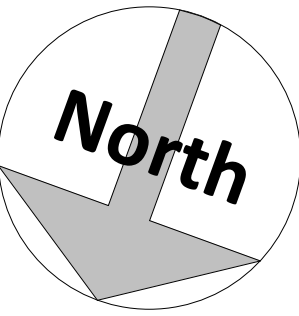

1 Existing Roof Plan
1 : 100

 

Amendments :

Rev	Date	Description

Project :

62 Kings Drive,
Gravesend,
Kent
DA12 5BJ

Title :

Planning Drawings
Exsiting Roof Plan

The Architects Of London
(0203 903 9093)

Bluetime Architecture
(01322 521026)

THE ARCHITECTS
OF LONDON

blue lime

Proposed extensions and alterations

Drawn by :	Scale :	@ A1	Date :
M.J.G	1 : 100		28/02/2025
Drawing number :		Rev :	
BL/DRG/3613.1/ 04			
Dimensions to be checked on site.			