


- DRAINAGE STORM NEW
- DRAINAGE STORM EXISTING REMOVED
- DRAINAGE FOUL NEW
- DRAINAGE FOUL EXISTING
- DRAINAGE FOUL EXISTING REMOVED
- DRAINAGE COMBINED NEW
- DRAINAGE COMBINED EXISTING
- DRAINAGE COMBINED EXISTING REMOVED

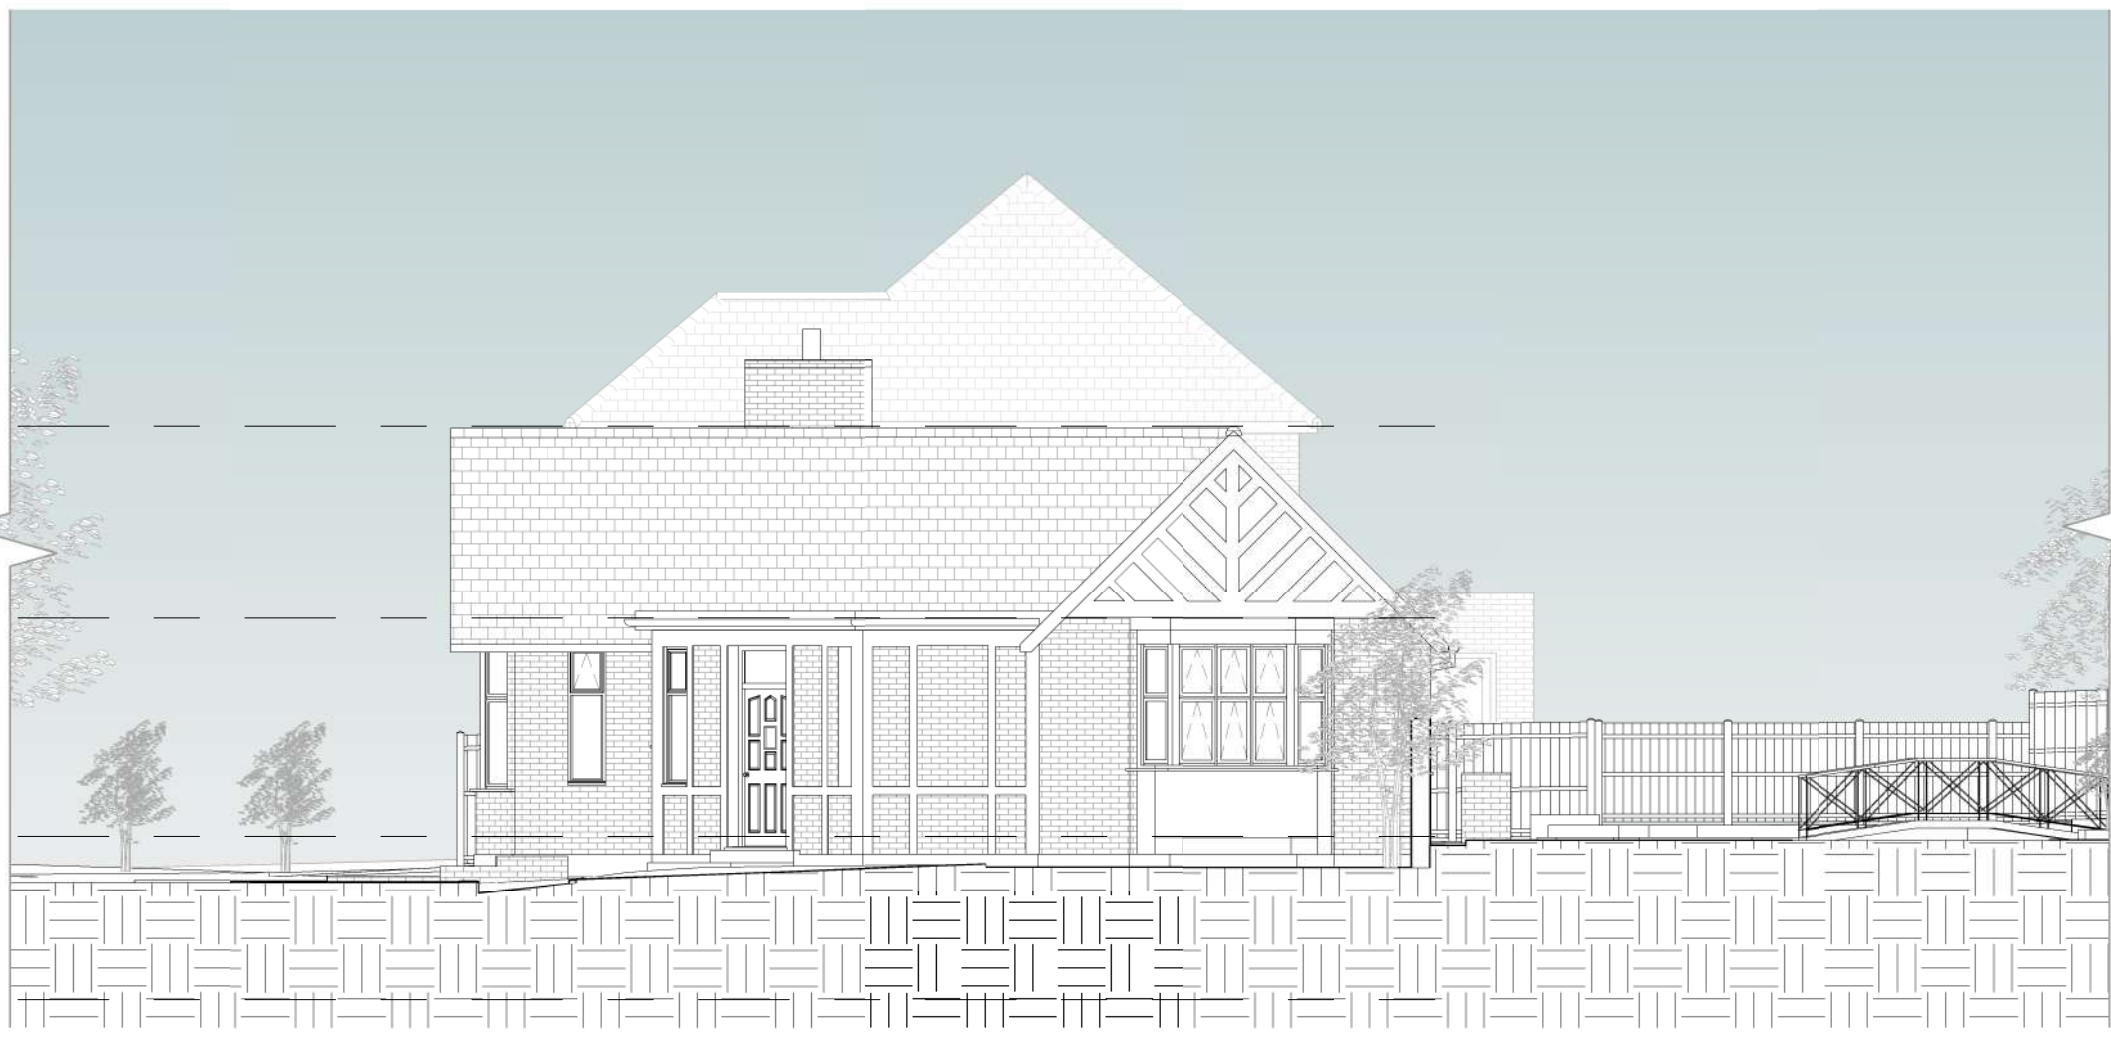

1 Existing Front Elevation
1 : 100




2 Existing Right Elevation
1 : 100




3 Existing Rear Elevation
1 : 100




4 Existing Left Elevation
1 : 100

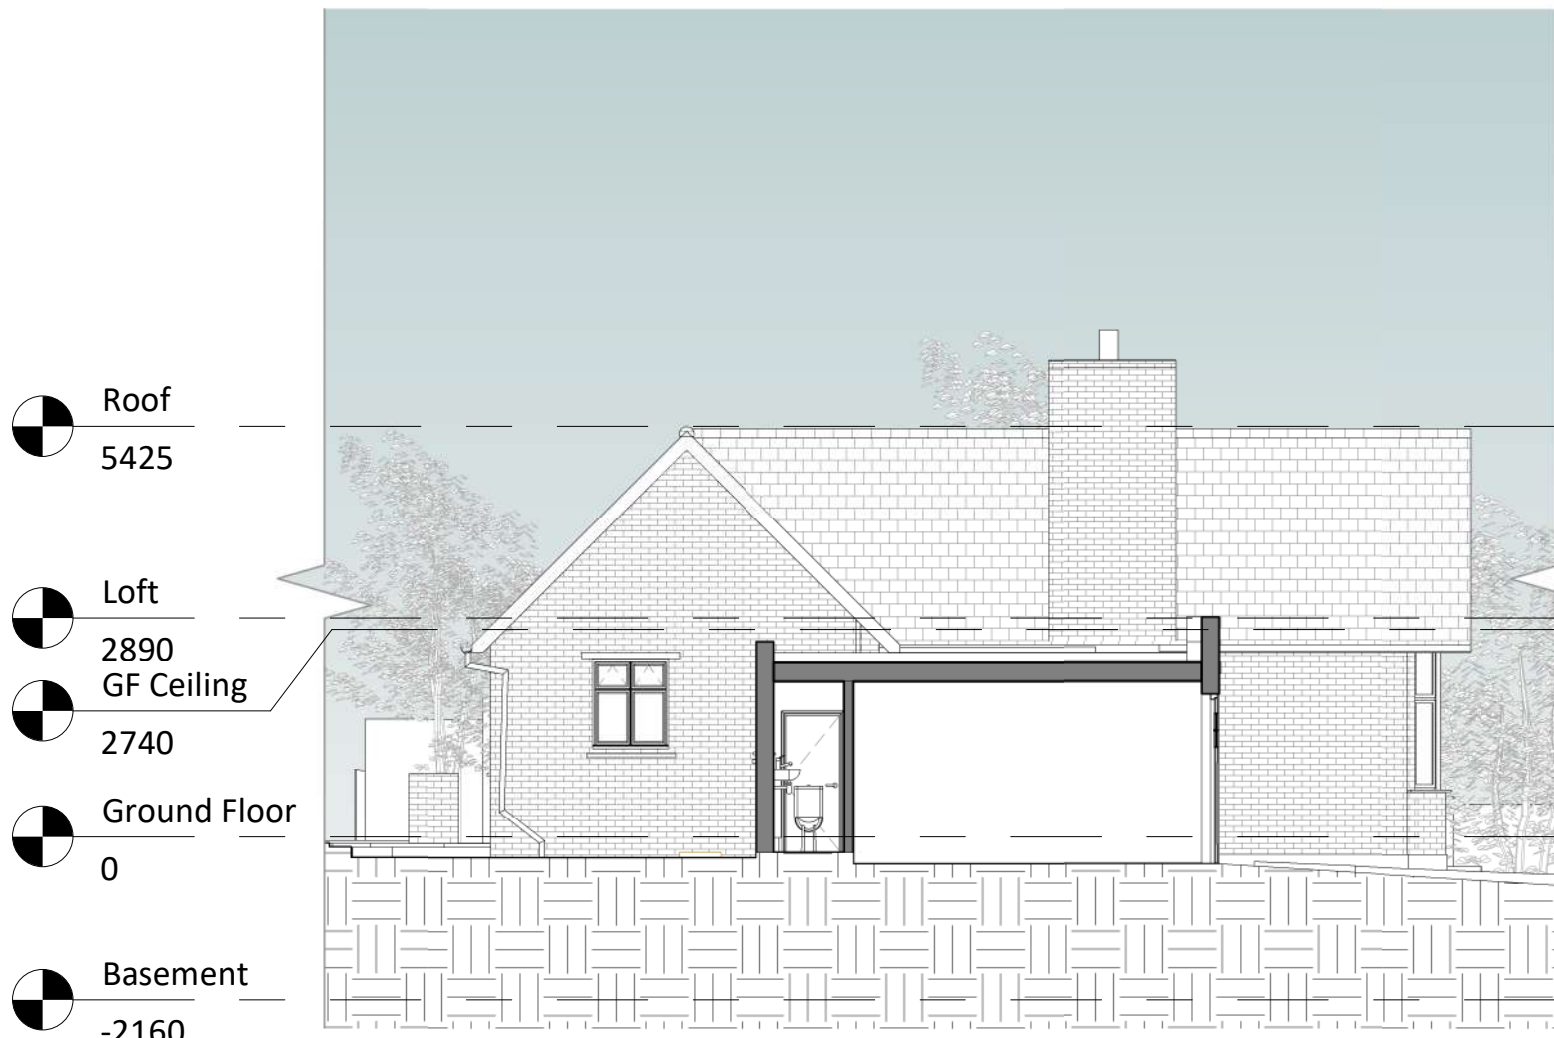


5 Existing Section 1
1 : 100

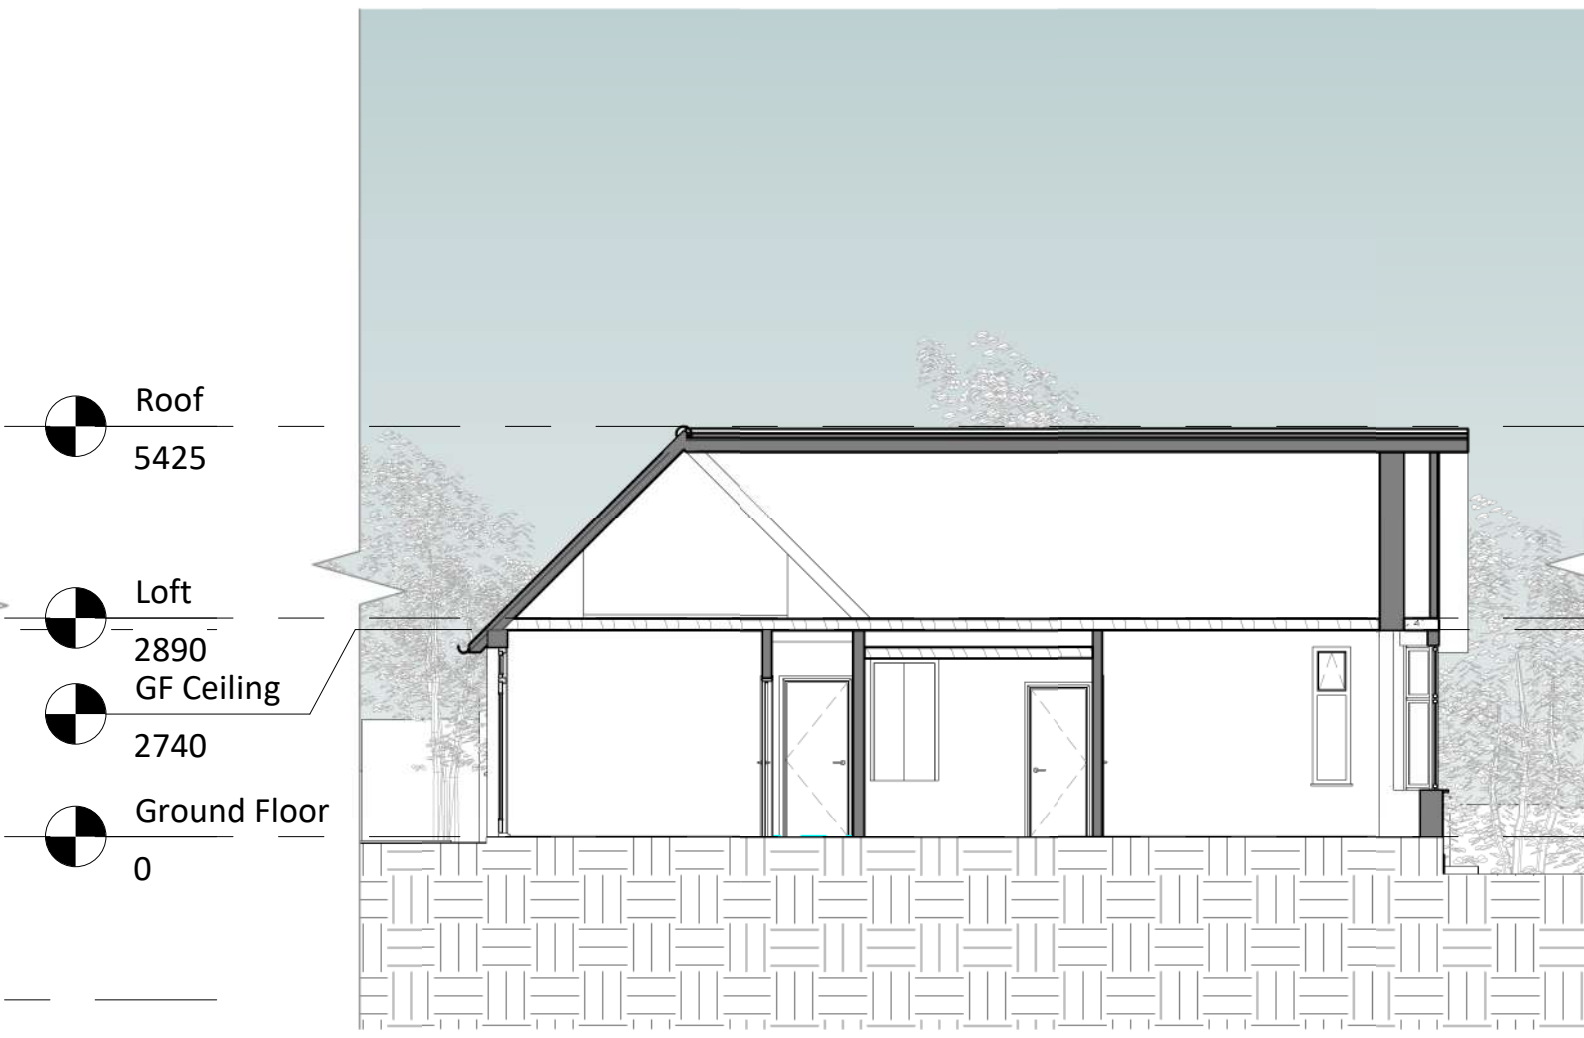

6 Existing Section 2
1 : 100

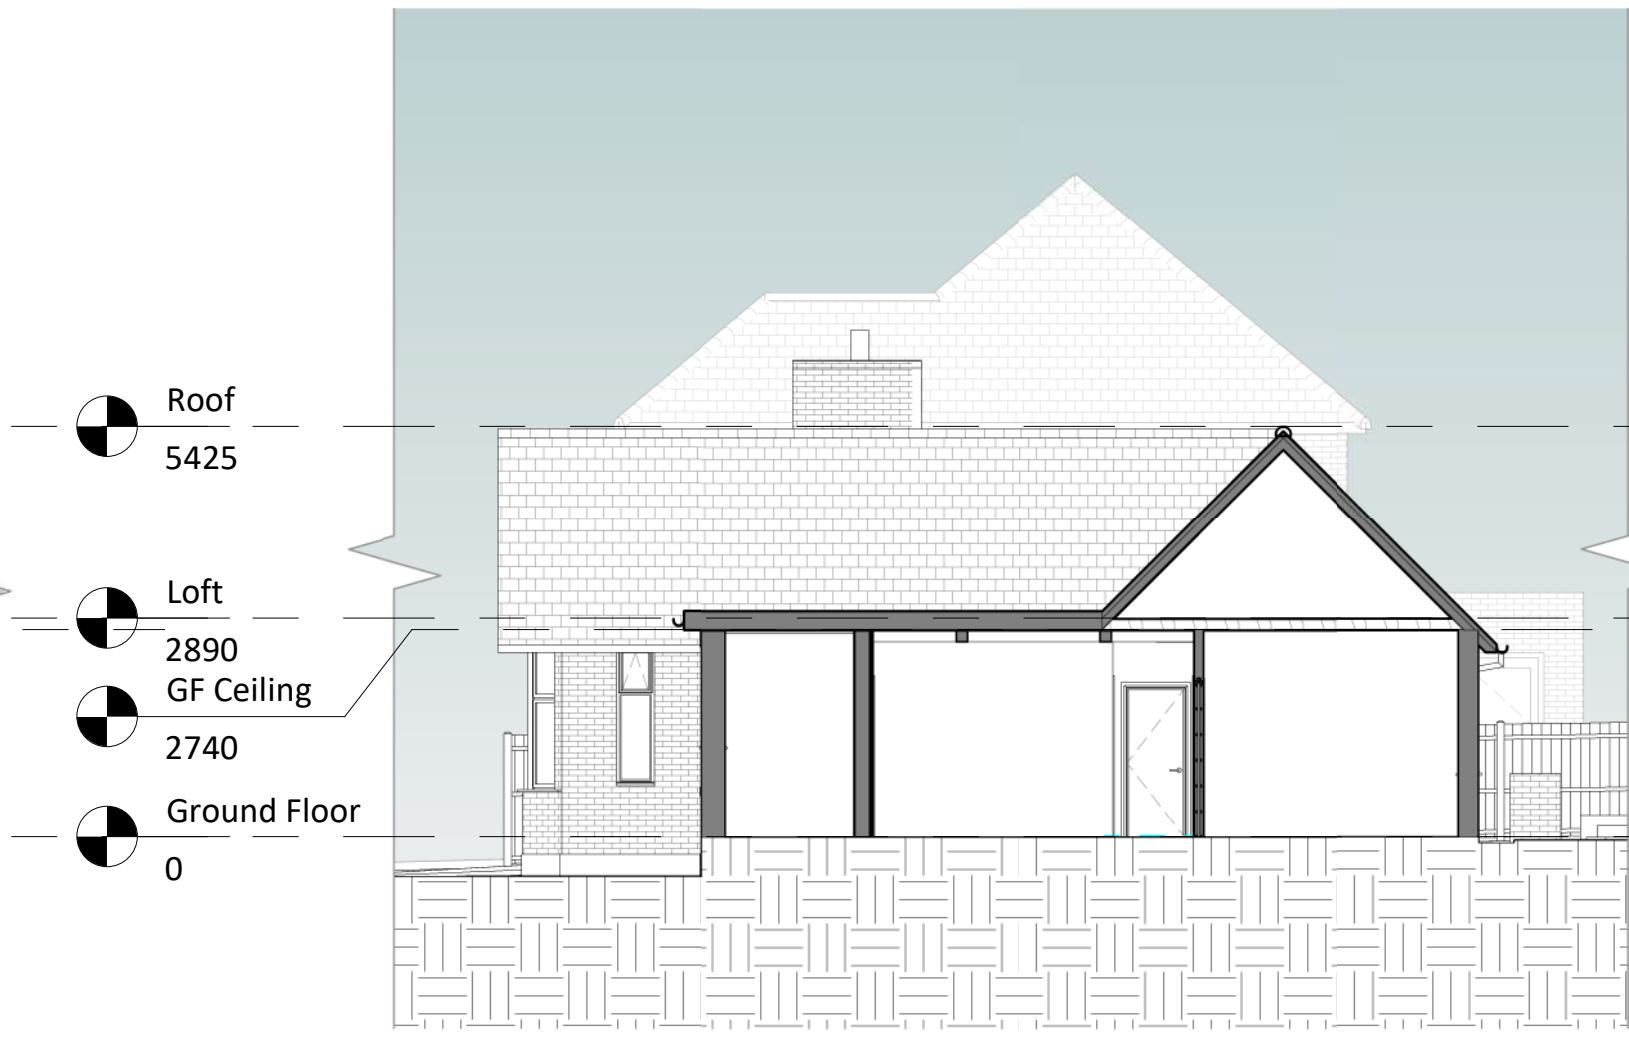

7 Existing Section 3
1 : 100

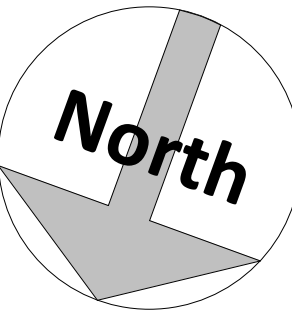

Amendments :

Rev	Date	Description

Project :

62 Kings Drive,
Gravesend,
Kent
DA12 5BJ

Title :

Planning Drawings
Existing Elevations & Sections

The Architects Of London (0203 903 9093)	THE ARCHITECTS OF LONDON
Bluetime Architecture (01322 521026)	blue lime®

Proposed extensions and alterations

Drawn by : M.J.G	Scale : 1 : 100	@ A1 Date : 28/02/2025
---------------------	--------------------	---------------------------

Drawing number : BL/DRG/3613.1/ 05	Rev :
---------------------------------------	-----------

Dimensions to be checked on site.

